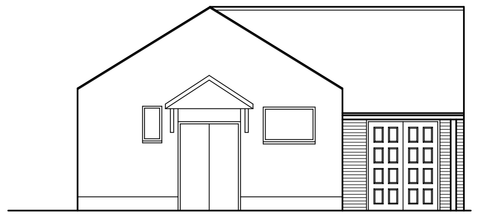

FRONT ELEVATION
AS PROPOSED

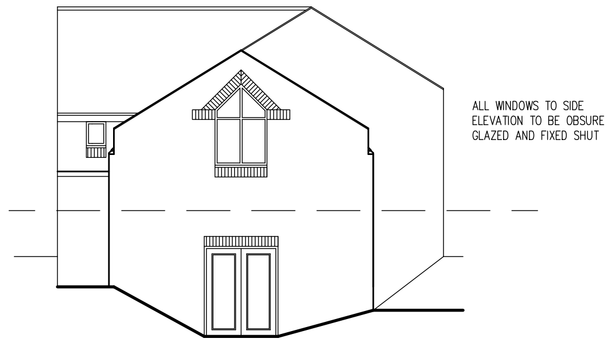

REAR ELEVATION
AS PROPOSED

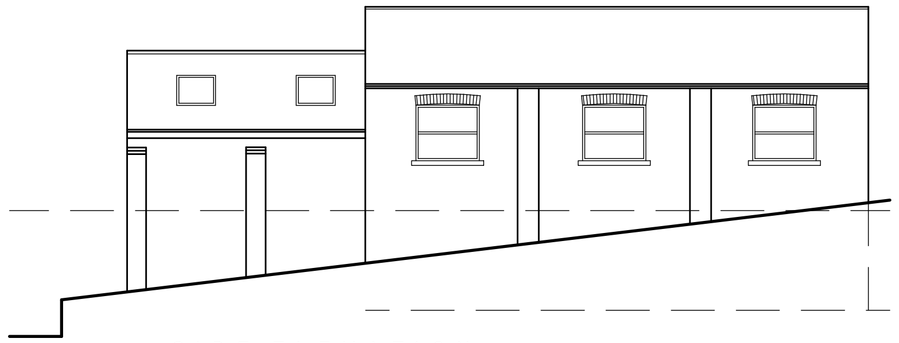

SIDE ELEVATION
AS PROPOSED

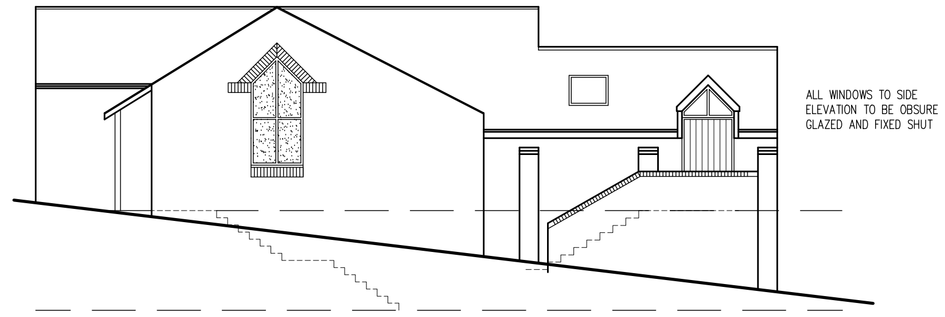

SIDE ELEVATION
AS PROPOSED

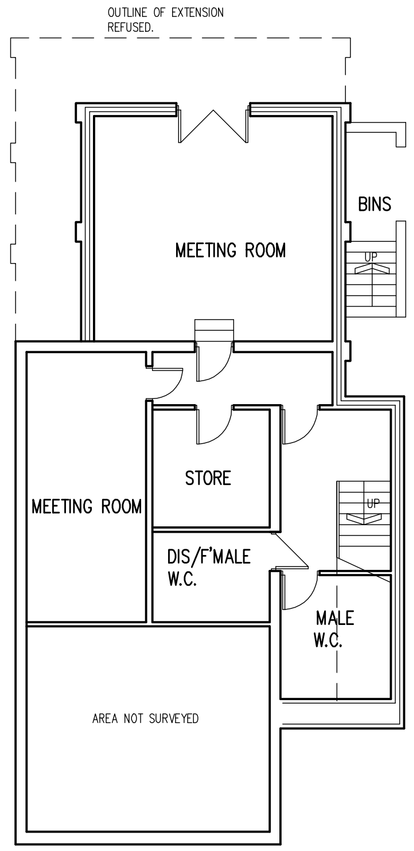

BASEMENT PLAN
AS PROPOSED

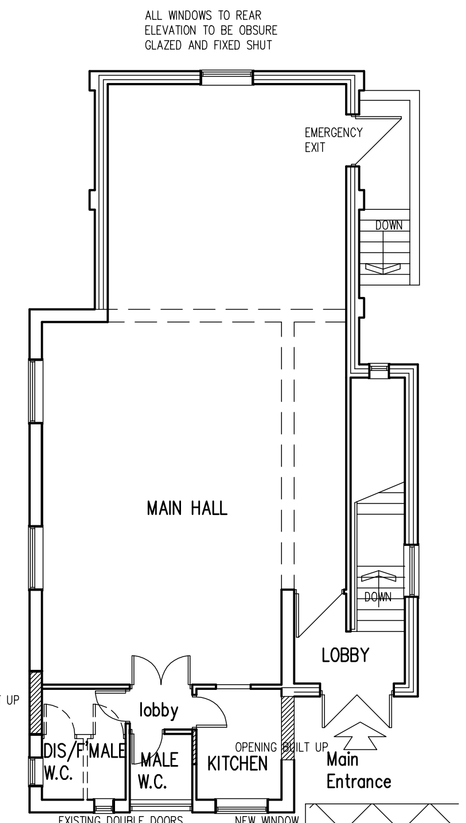

GROUND FLOOR PLAN
AS PROPOSED

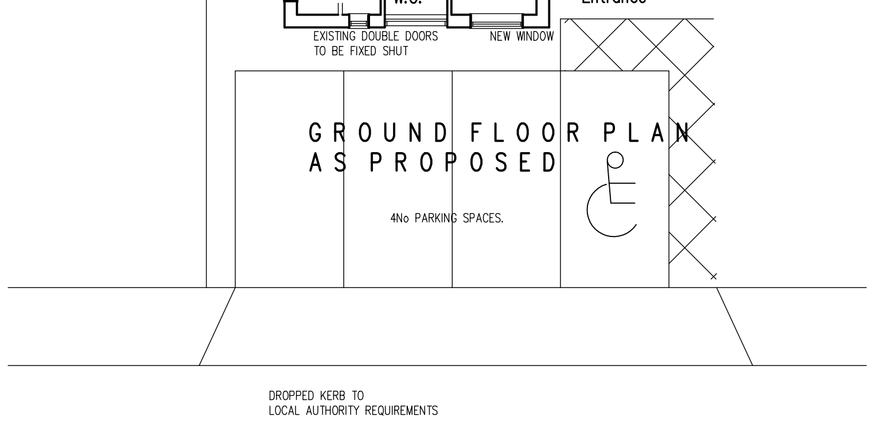

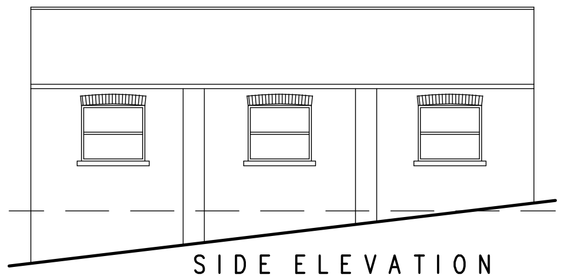

SIDE ELEVATION
AS EXISTING

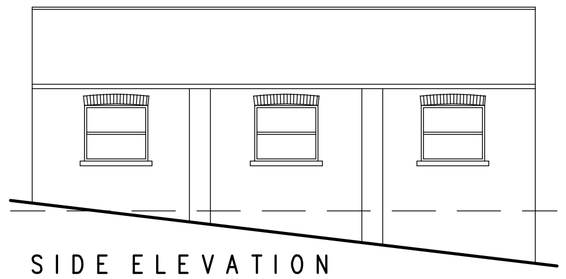

SIDE ELEVATION
AS EXISTING

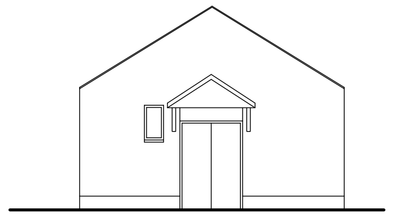

FRONT ELEVATION
AS EXISTING

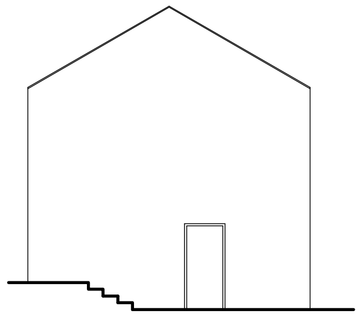

REAR ELEVATION
AS EXISTING

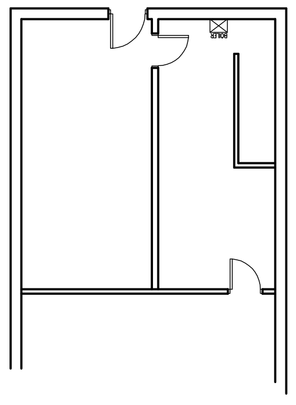

BASEMENT PLAN
AS EXITING

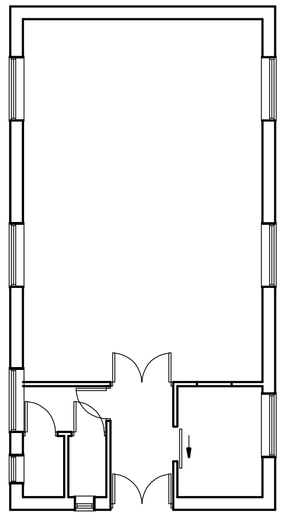

GROUND FLOOR PLAN
AS EXITING

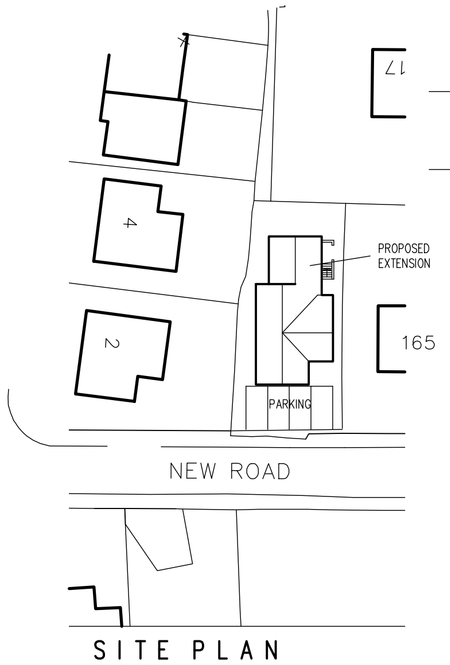

SITE PLAN
SCALE 1:500

LOCATION PLAN
SCALE 1:1250

0 1 2 3 4 5 6 7 8 9 10

White Agus Partnership	128B, NEW ROAD, STAINCROSS, BARNSLEY. S75 6PP	PHONE/FAX. 01226 208482 E mail: agus@btinternet.com
	CHARTERED SURVEYORS AND BUILDING DESIGN CONSULTANTS	

Project.	Client.		
PROPOSED EXTENSION & ALTERATION CORNERSTONE CHURCH NEW ROAD, STAINCROSS	CORNERSTONE CHURCH		
Drawing Title. PLANS & ELEVATIONS	Date. APRIL 2009	Scale. 1:100	
	Ref. 08-007	Dwg. No. 02	Rev. A

Date	Suffix	Description	Date	Suffix	Description
11-05-09	A	REVISED TO CLIENTS REQUIREMENTS			