


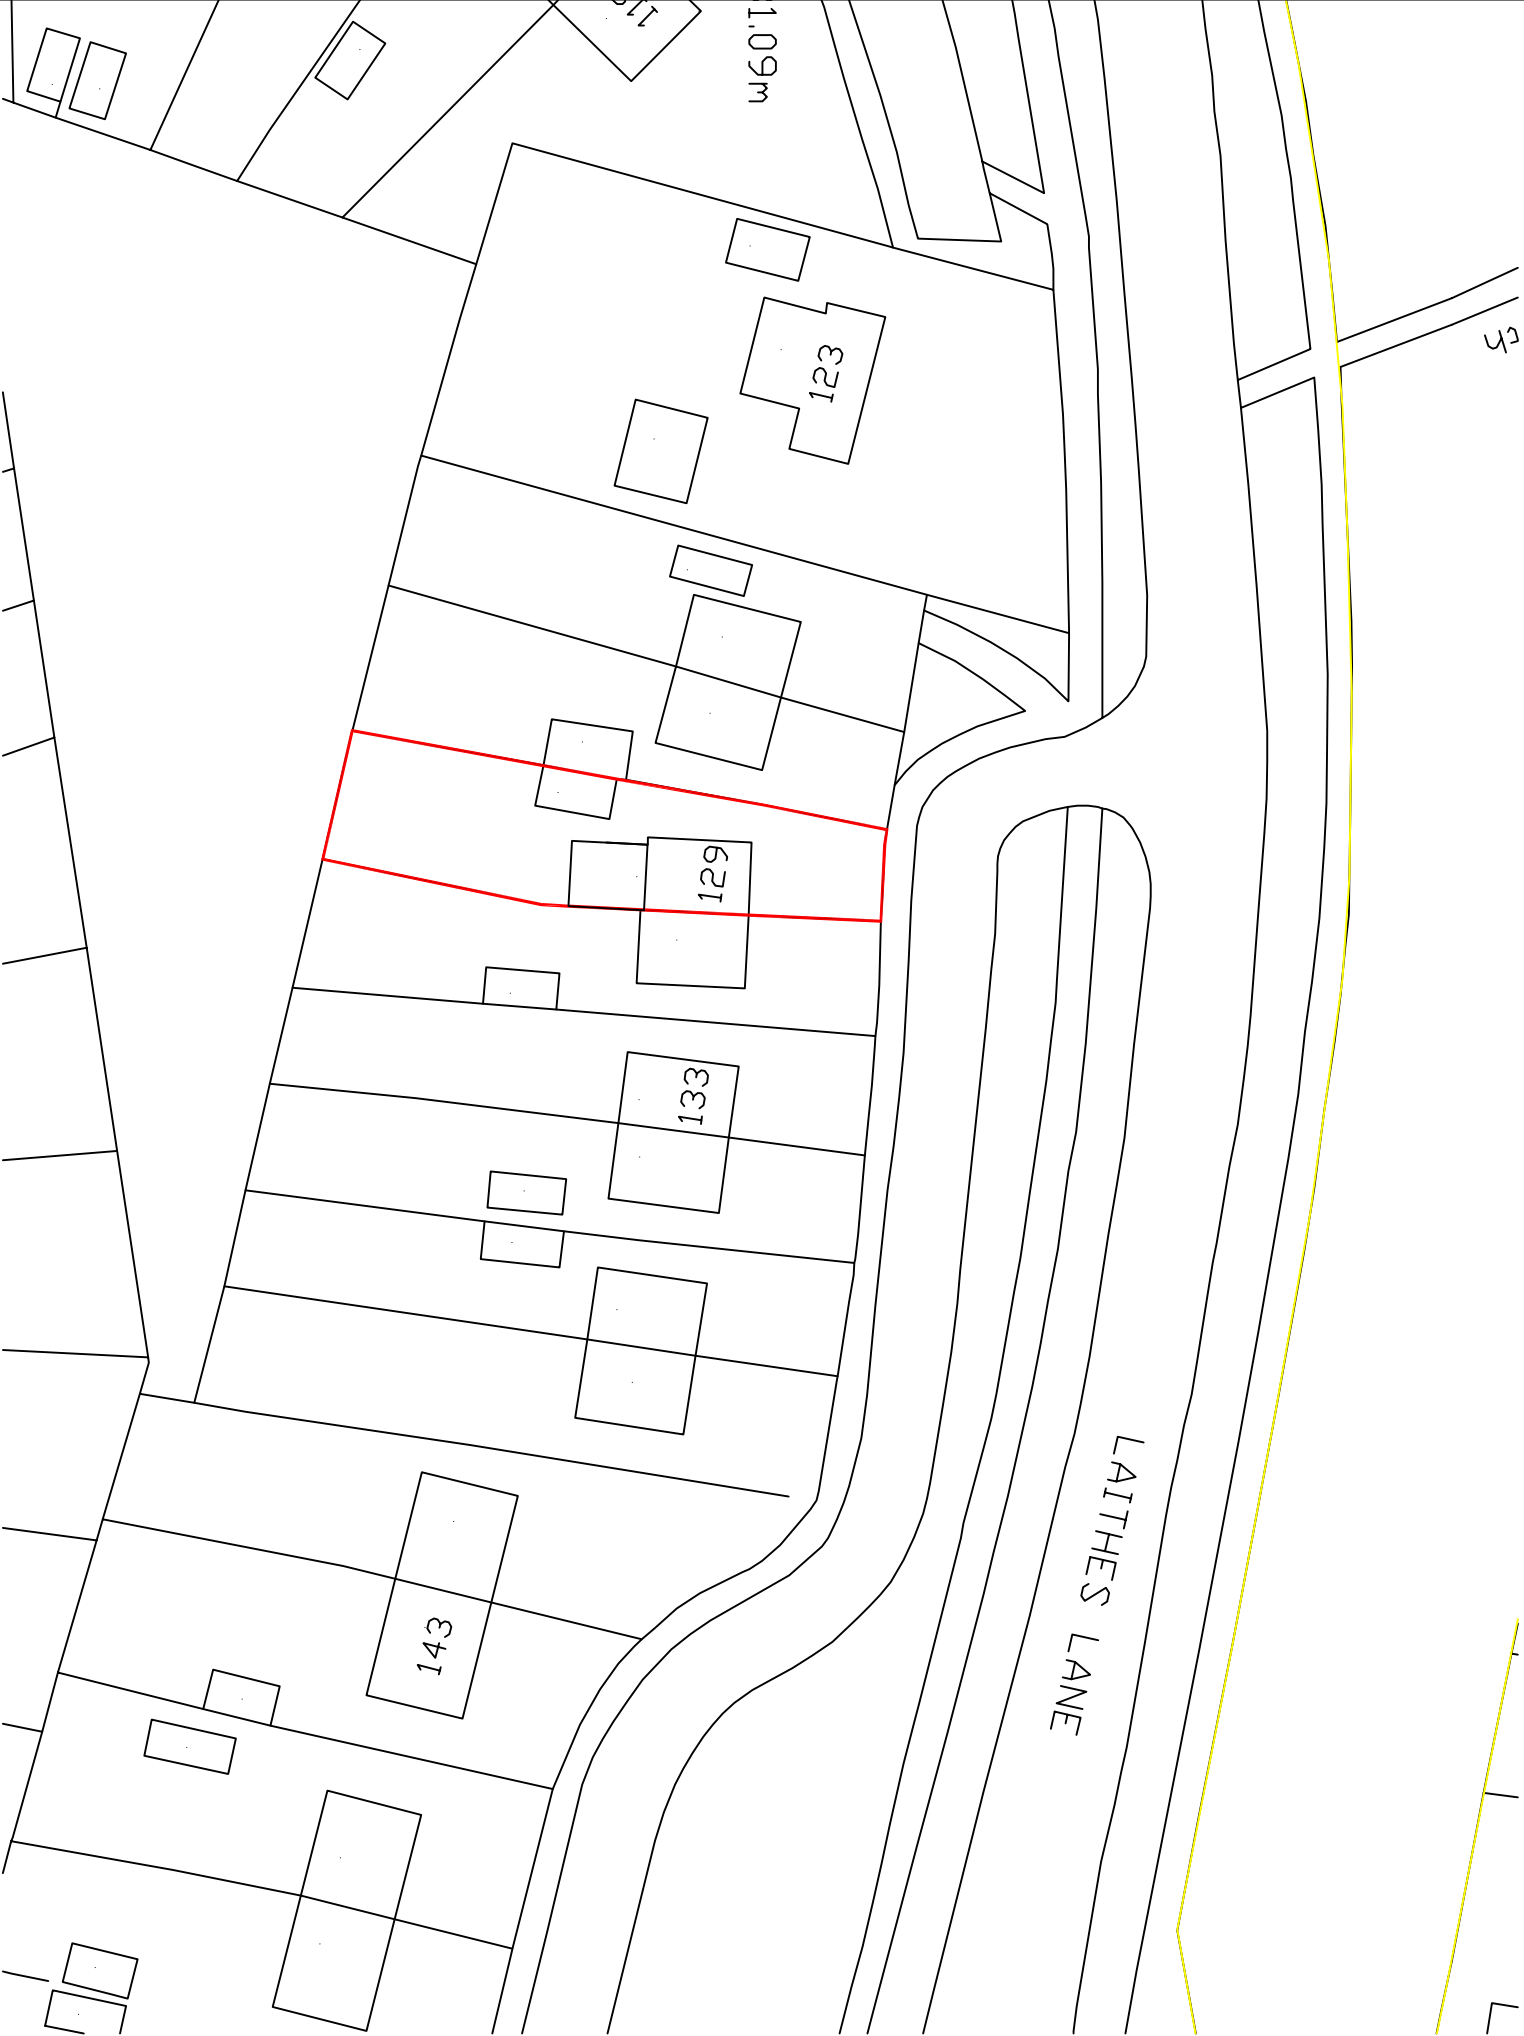

Revisions	A. A----	00-00-00
This drawing is for planning permission only and is not a construction drawing.		
Drawing Title	BLOCK-PLAN	
Job No. - Dwg No.	LW/2014/10	-
Client:	MR LEE WALTER 129 LAITHES LANE AHERLEY DANIEL 571	
Scale,	1:500	