
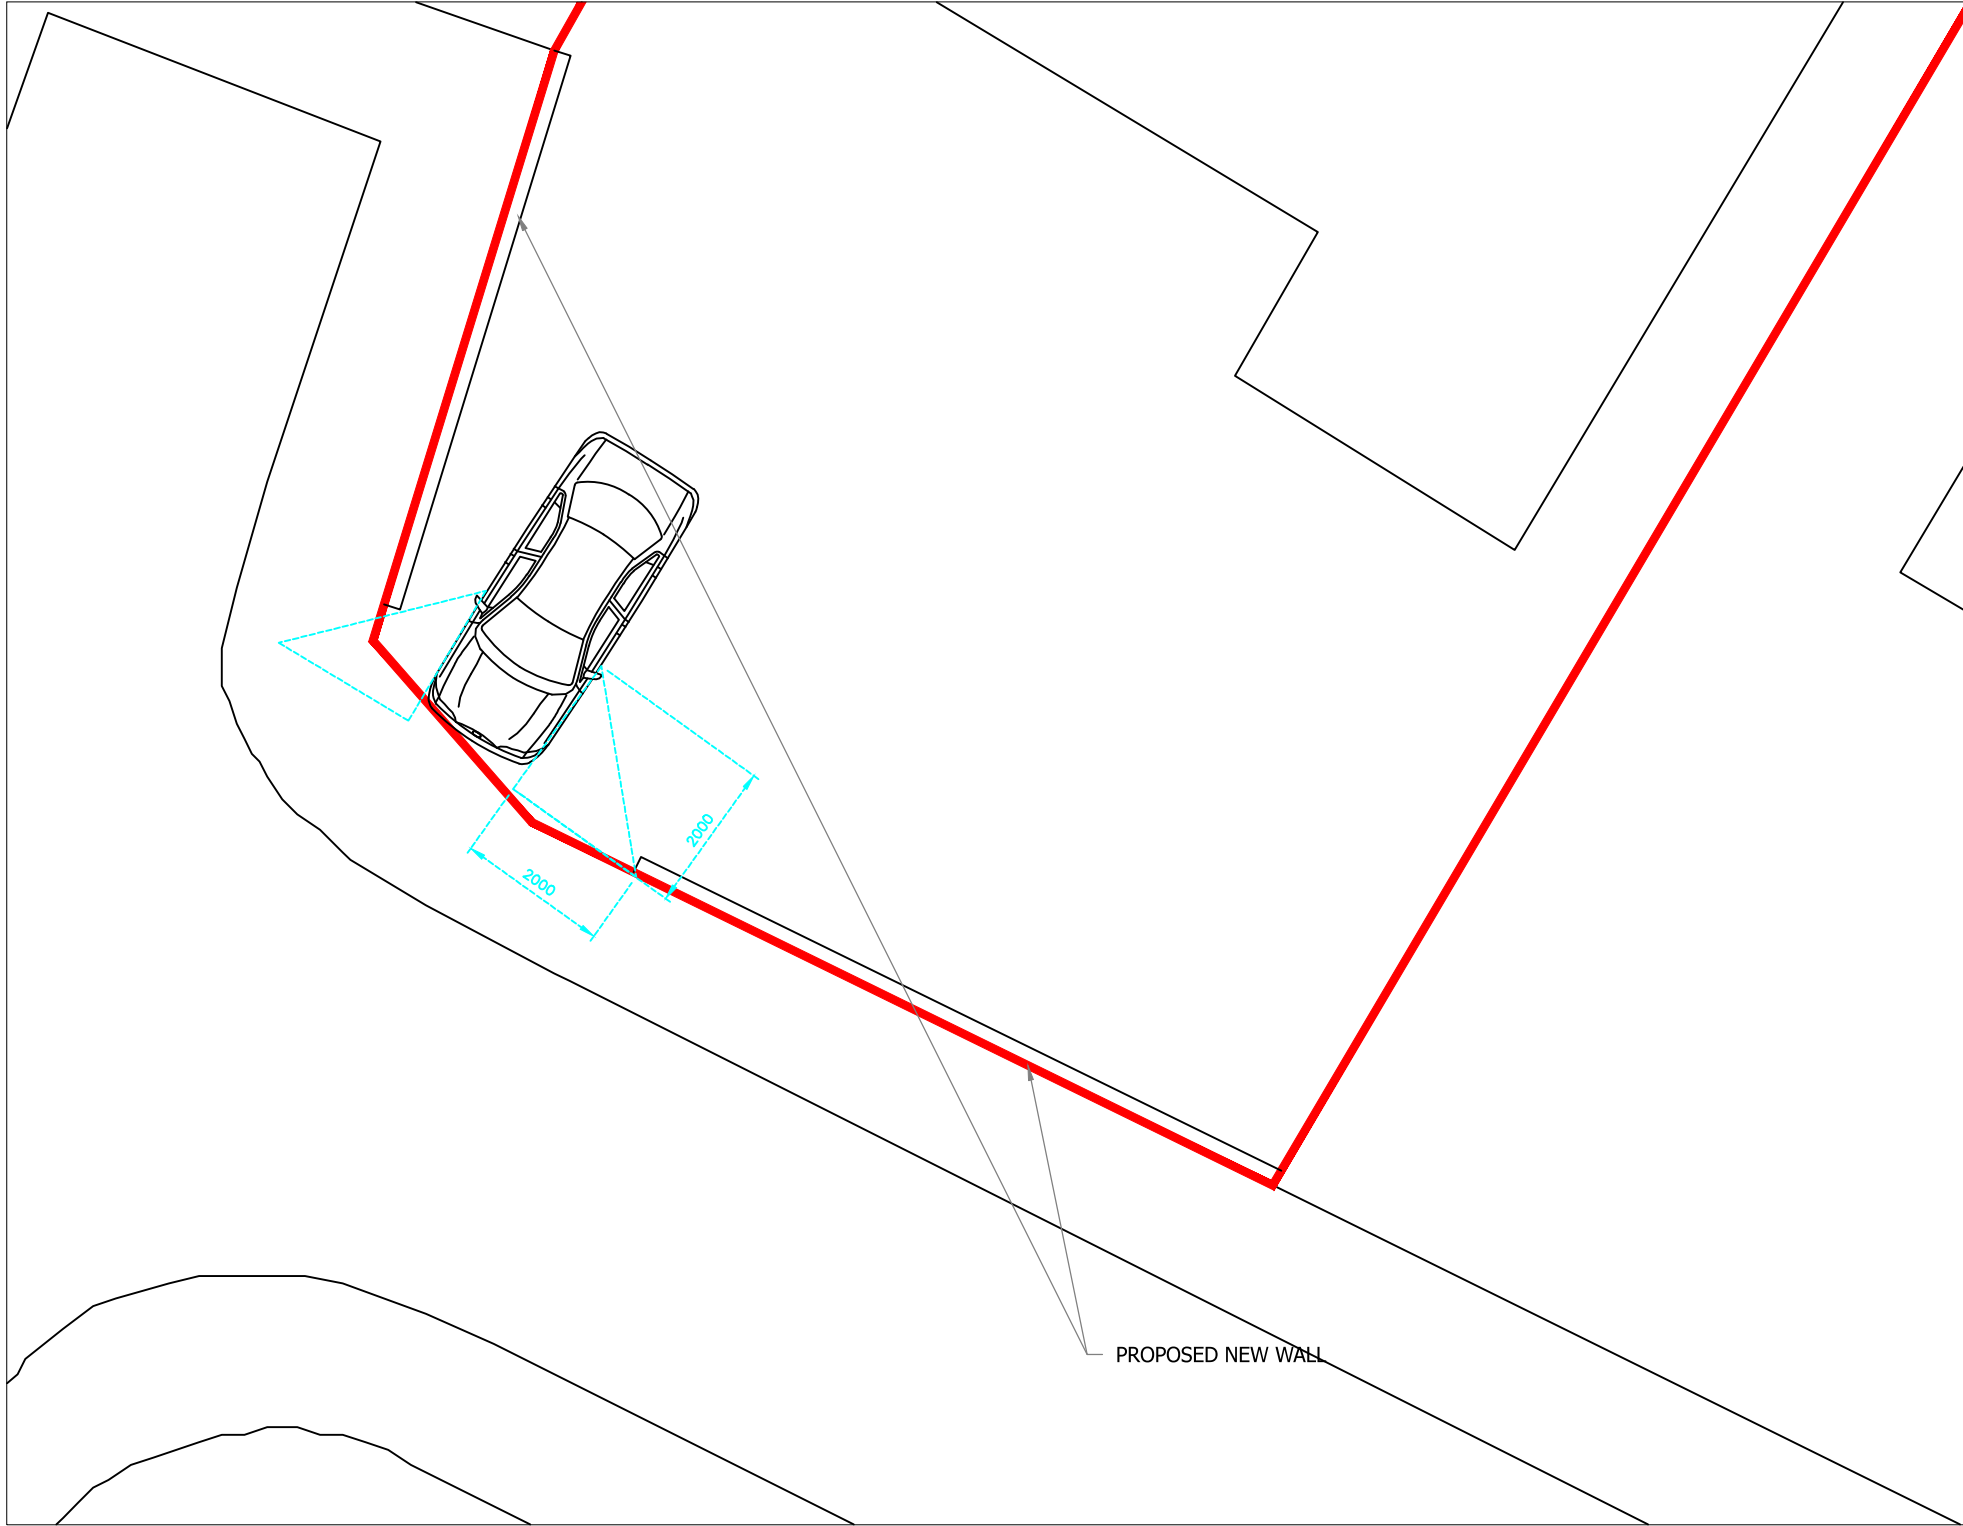


Drawing No.	Rev No.
MJE001 -002	A

SCALE BARS					
1:100	1	2	3	4	5
1:200	2	4	6	8	10
1:500	5	10	15	20	25
1:1250	25		50		

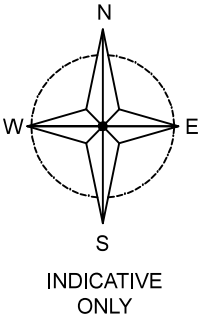

BLOCK PLAN
SCALE 1:100 AT A3

DO NOT SCALE: Contractor to check all dimensions and report any omissions or errors

NOTES

A	Reduced to 1.4m High	JRB			19/03/25
Rev	Description	By	Chk	App	Date

JRB DESIGNS Ltd
1 Saville Road
Cudworth
Barnsley
S72 8LT
Tel: 01226 383542
Fax: 01226 380078
Mob: 07970 541192
Email: john@jrbdesigns.co.uk
This drawing is copyright. © jrbdesigns Ltd.

Client

MRS. J EGAN

Drawing Title

BLOCK PLAN

Address

16 BELL BANK VIEW
WARD GREEN
BARNSELEY
S70 8HS

Project Title:

PROPOSED FRONT WALL

Purpose of Issue:

PLANNING

Drawing Status

FIRST ISSUE

Scale at A3 AS SHOWN	Drawn By JRB	Date 20/01/2025			
Checked By	Date 20/01/2025	Approved By	Date 20/01/2025	Revision	
Project No. MJE001		Drawing No. 002			
APPROVAL ☒	INFORMATION ☐	TENDER ☐	CONTRACT ☐	CONSTRUCTION ☐	