
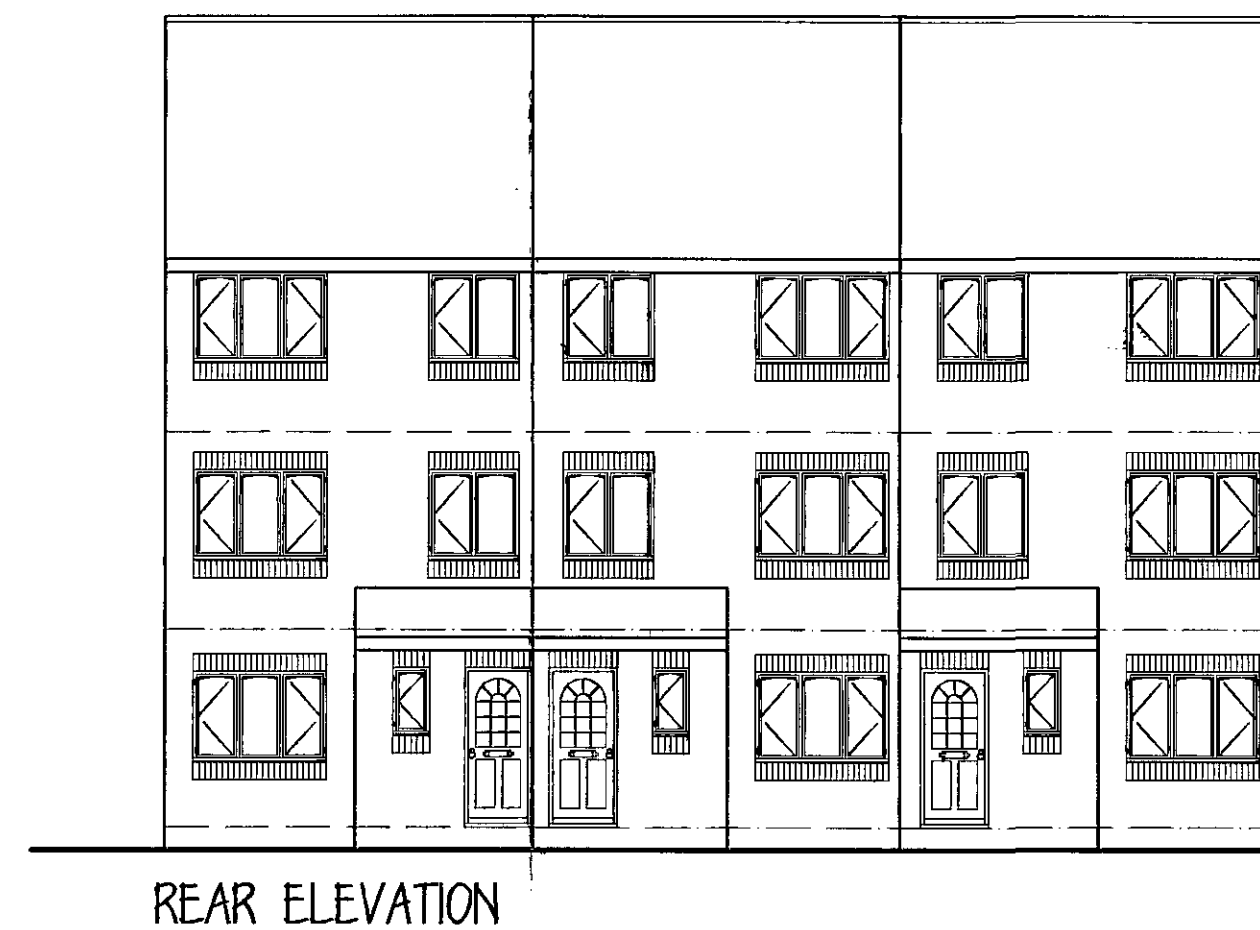
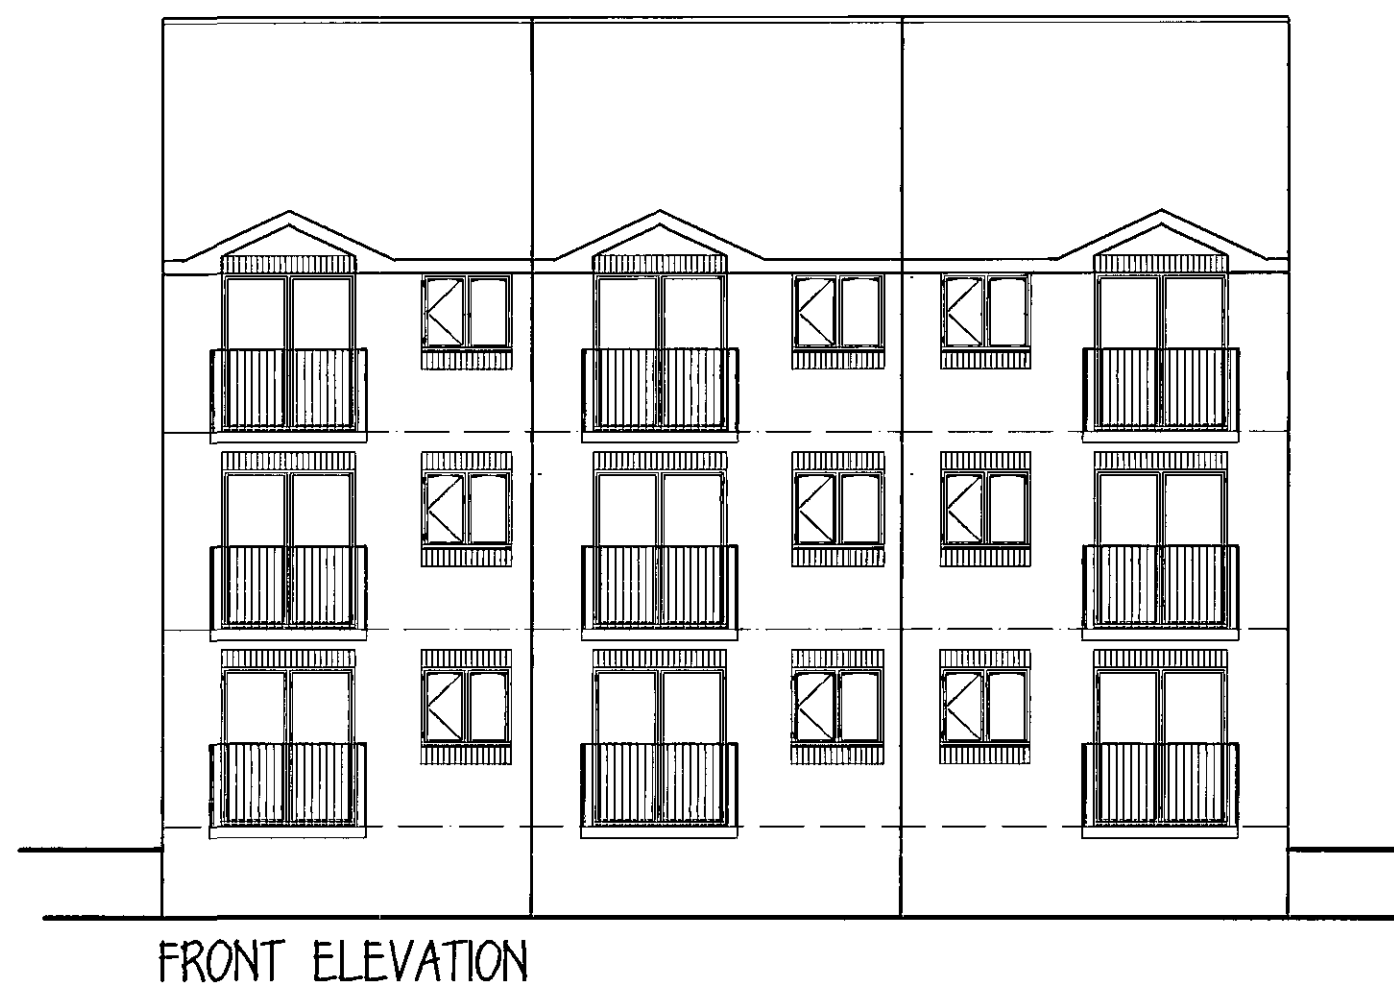
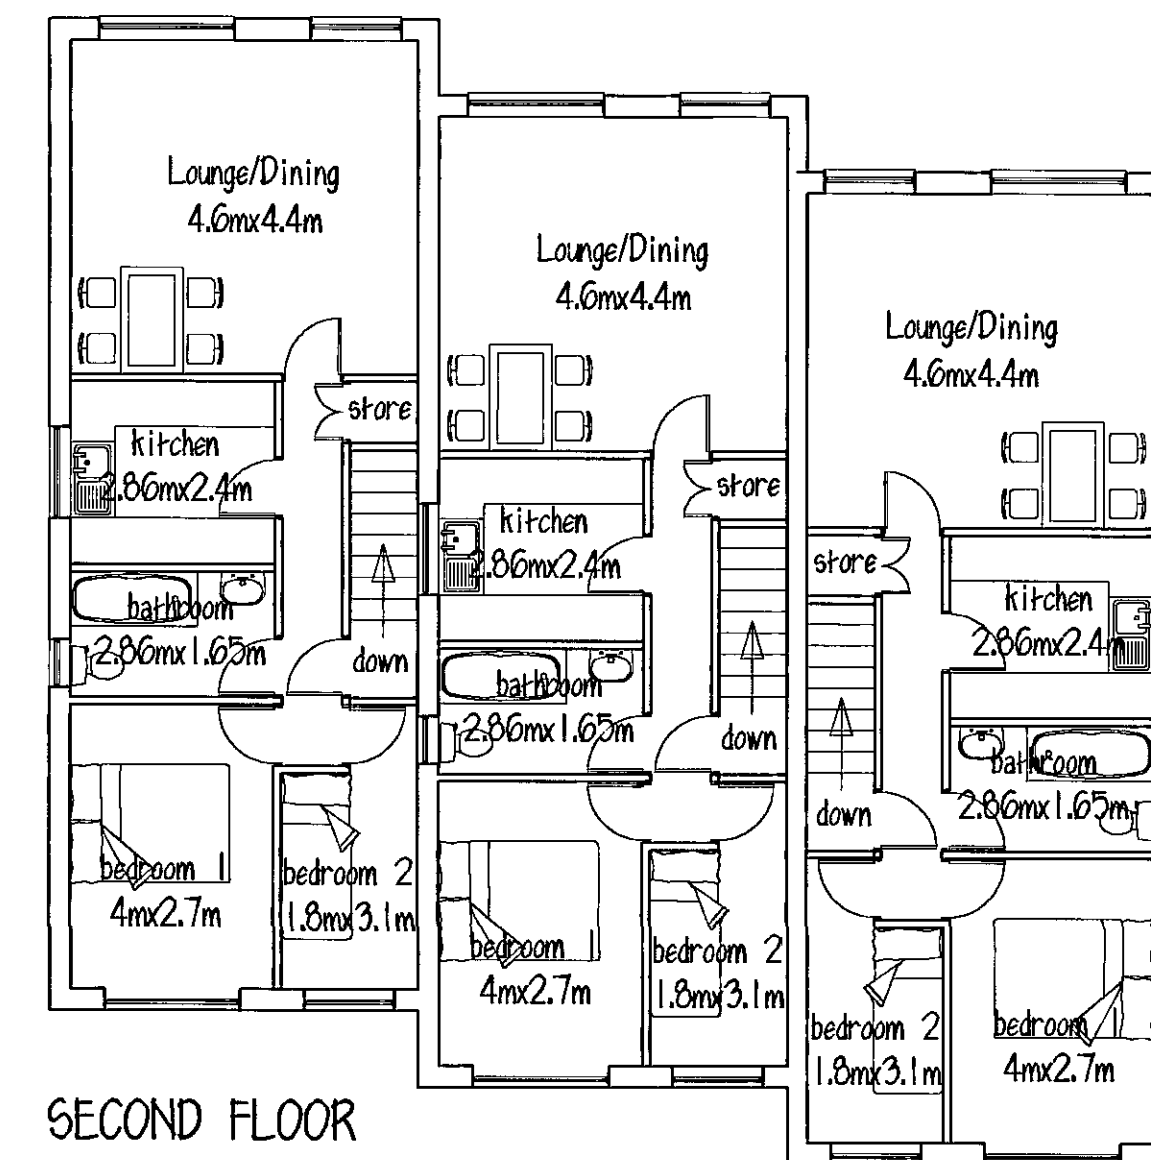
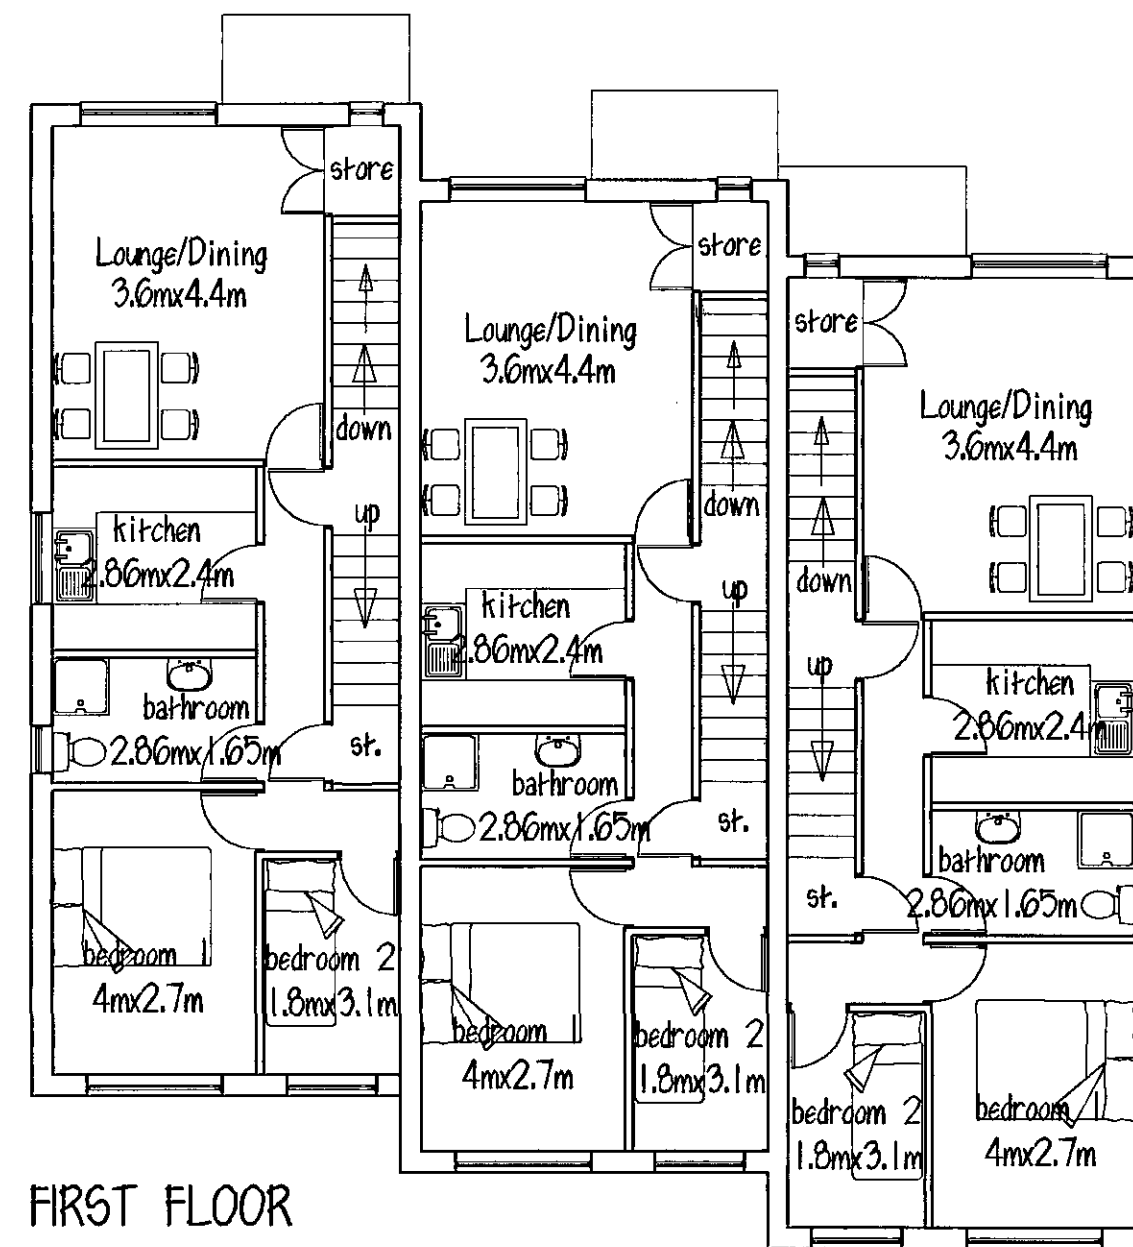


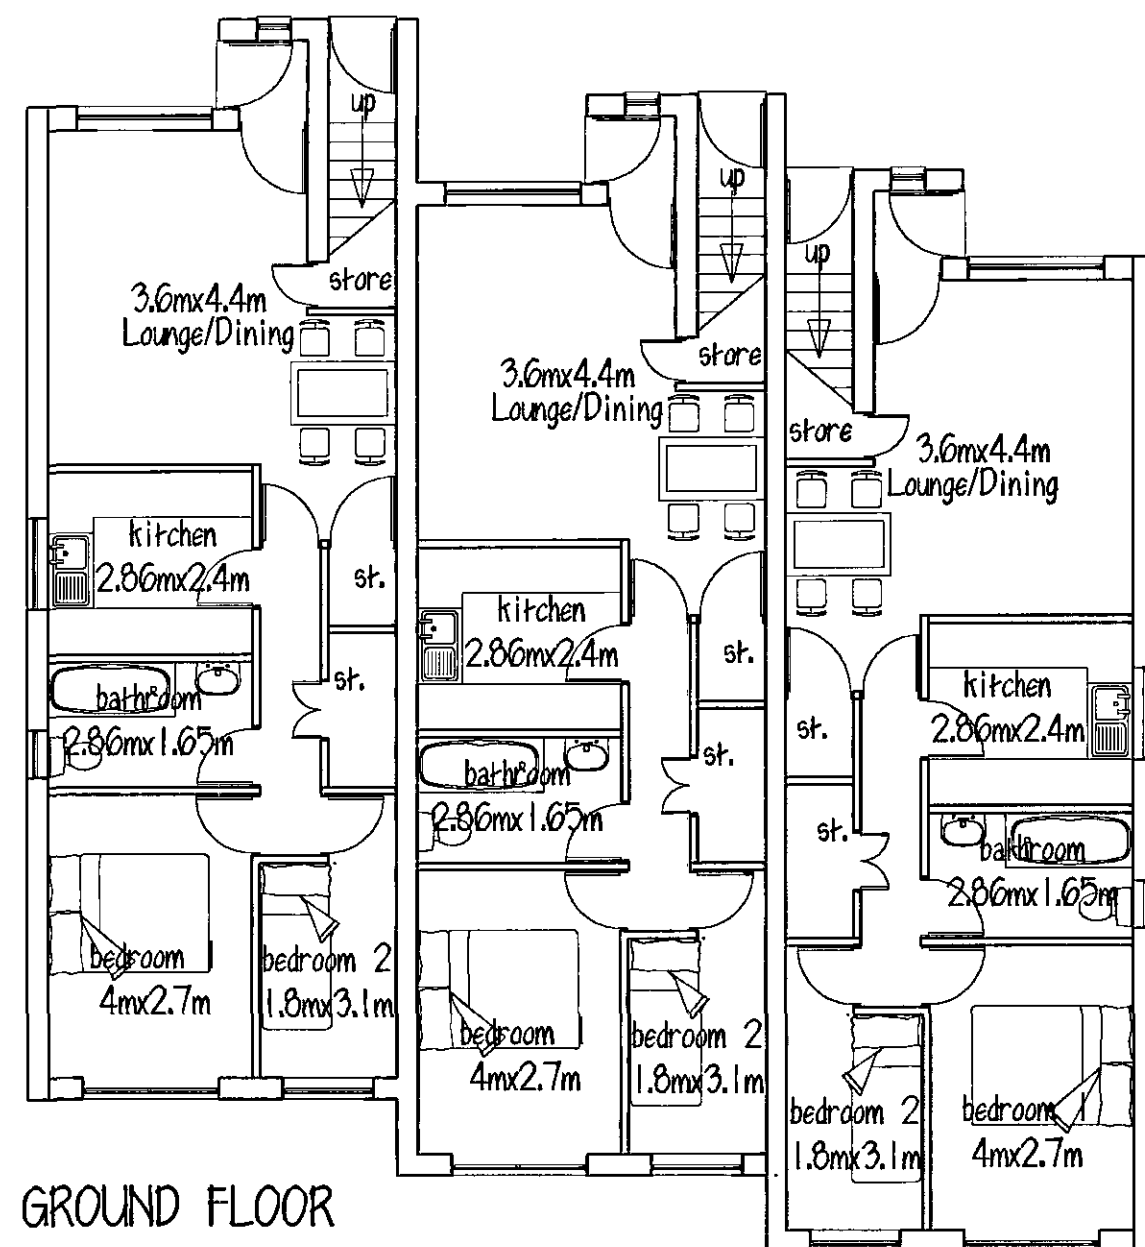

ROOF - concrete interlocking tiles
WALLS - brickwork with brick heads & cills

Mr T BAINES
PROPOSED 9No S/C FLATS
BLOOMHOUSE LANE/STATION RD.
DARTON


PLANS & ELEVATIONS

1:100 MARCH 09


Peter Thompson M.C.I.A.T.
Linwood
Barnsley Road
Dodworth
Barnsley S753JR
tel & fax
01226
201391



ROOF - concrete interlocking tiles
WALLS - brick

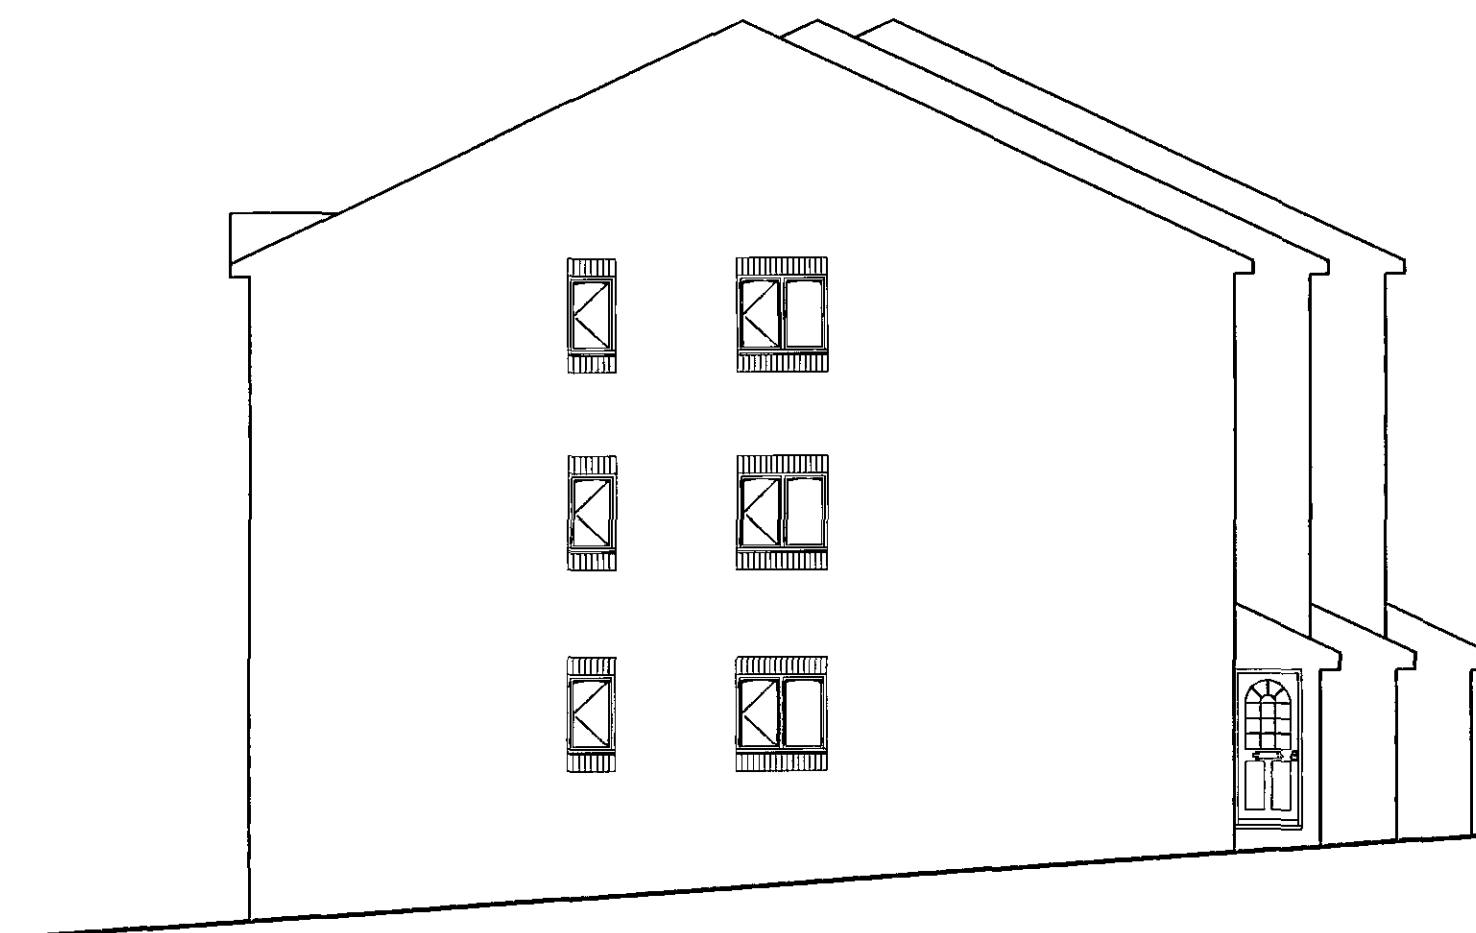

SIDE ELEVATION

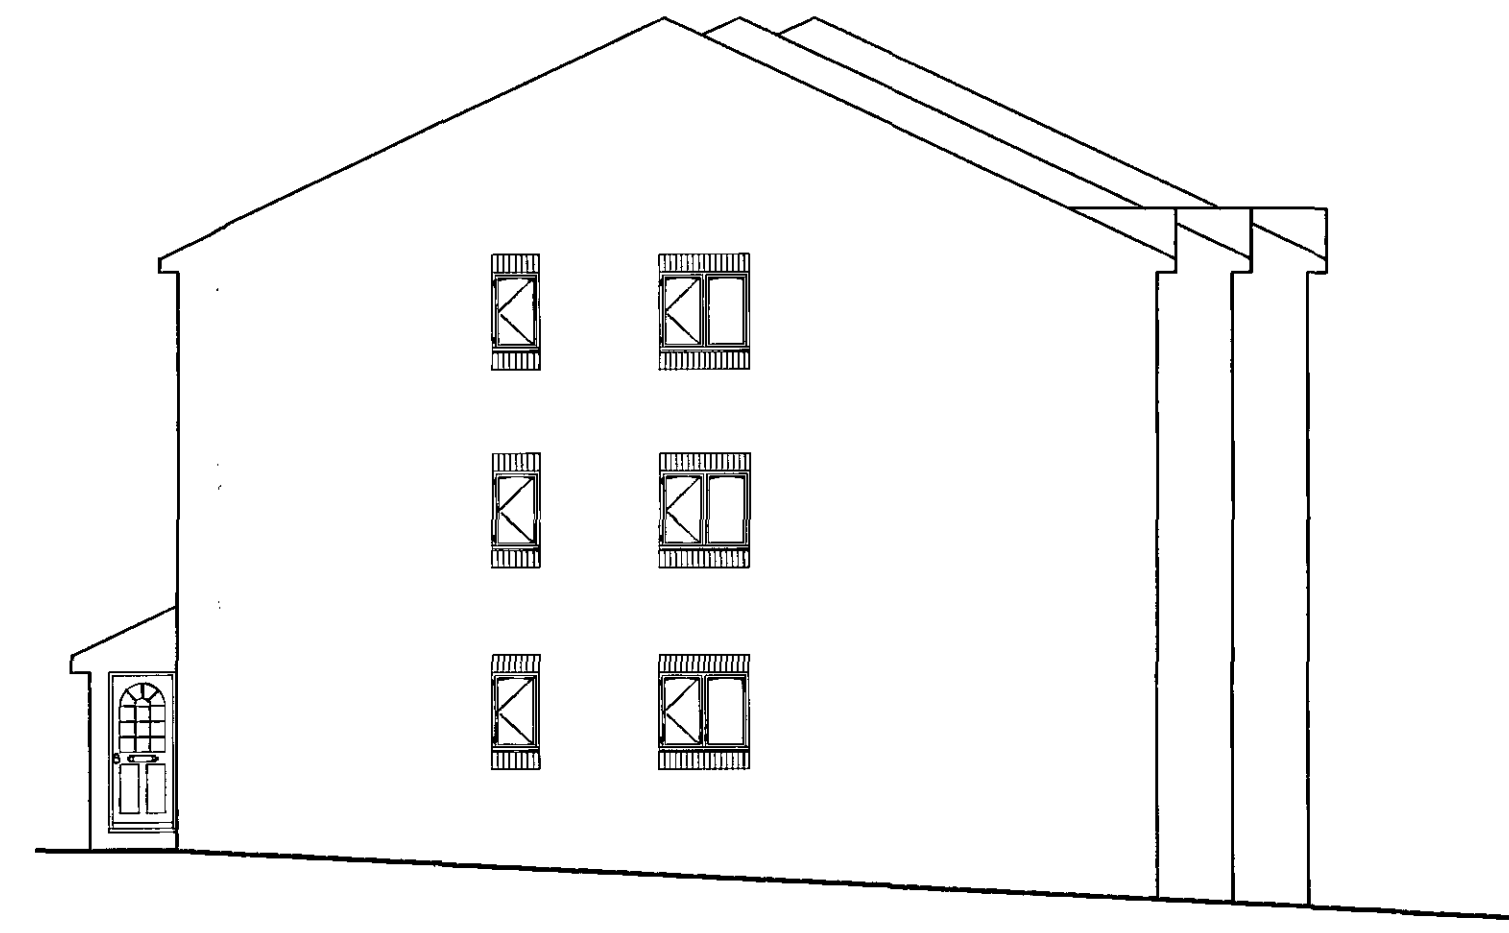

SIDE ELEVATION (ROAD)

Mr T BAINES

PROPOSED 9 No 5/C FLATS
BLOOMHOUSE LANE/STATION RD.
DARTON

ELEVATIONS

1:100 MARCH 09

Peter Thompson M.C.I.A.T.
Linwood
Barnsley Road
Dodworth
Barnsley S753JR
tel & fax
01226
201391