

Notes

This drawing is the property of The Intelligent Design Centre Ltd and copyright is reserved by them. This drawing is not to be copied or disclosed by or to any unauthorised persons without the prior written consent of The Intelligent Design Centre Ltd.

Do not scale from this drawing.

All dimensions are to be checked on site prior to construction, manufacture of any components and ordering of materials and equipment.

Any discrepancies are to be reported to the architect for clarification.


All materials and workmanship to be in accordance with the current British Standards and codes of practice.

NOTE

Various soil pipes project through ceiling from cinema above and are suspended under the steel beams. it is understood these will be moved by the landlord.

Encase all beams to achieve 60mins fire resistance

60min and 30min fire resisting partitions taken up to soffit and sealed with intumescent

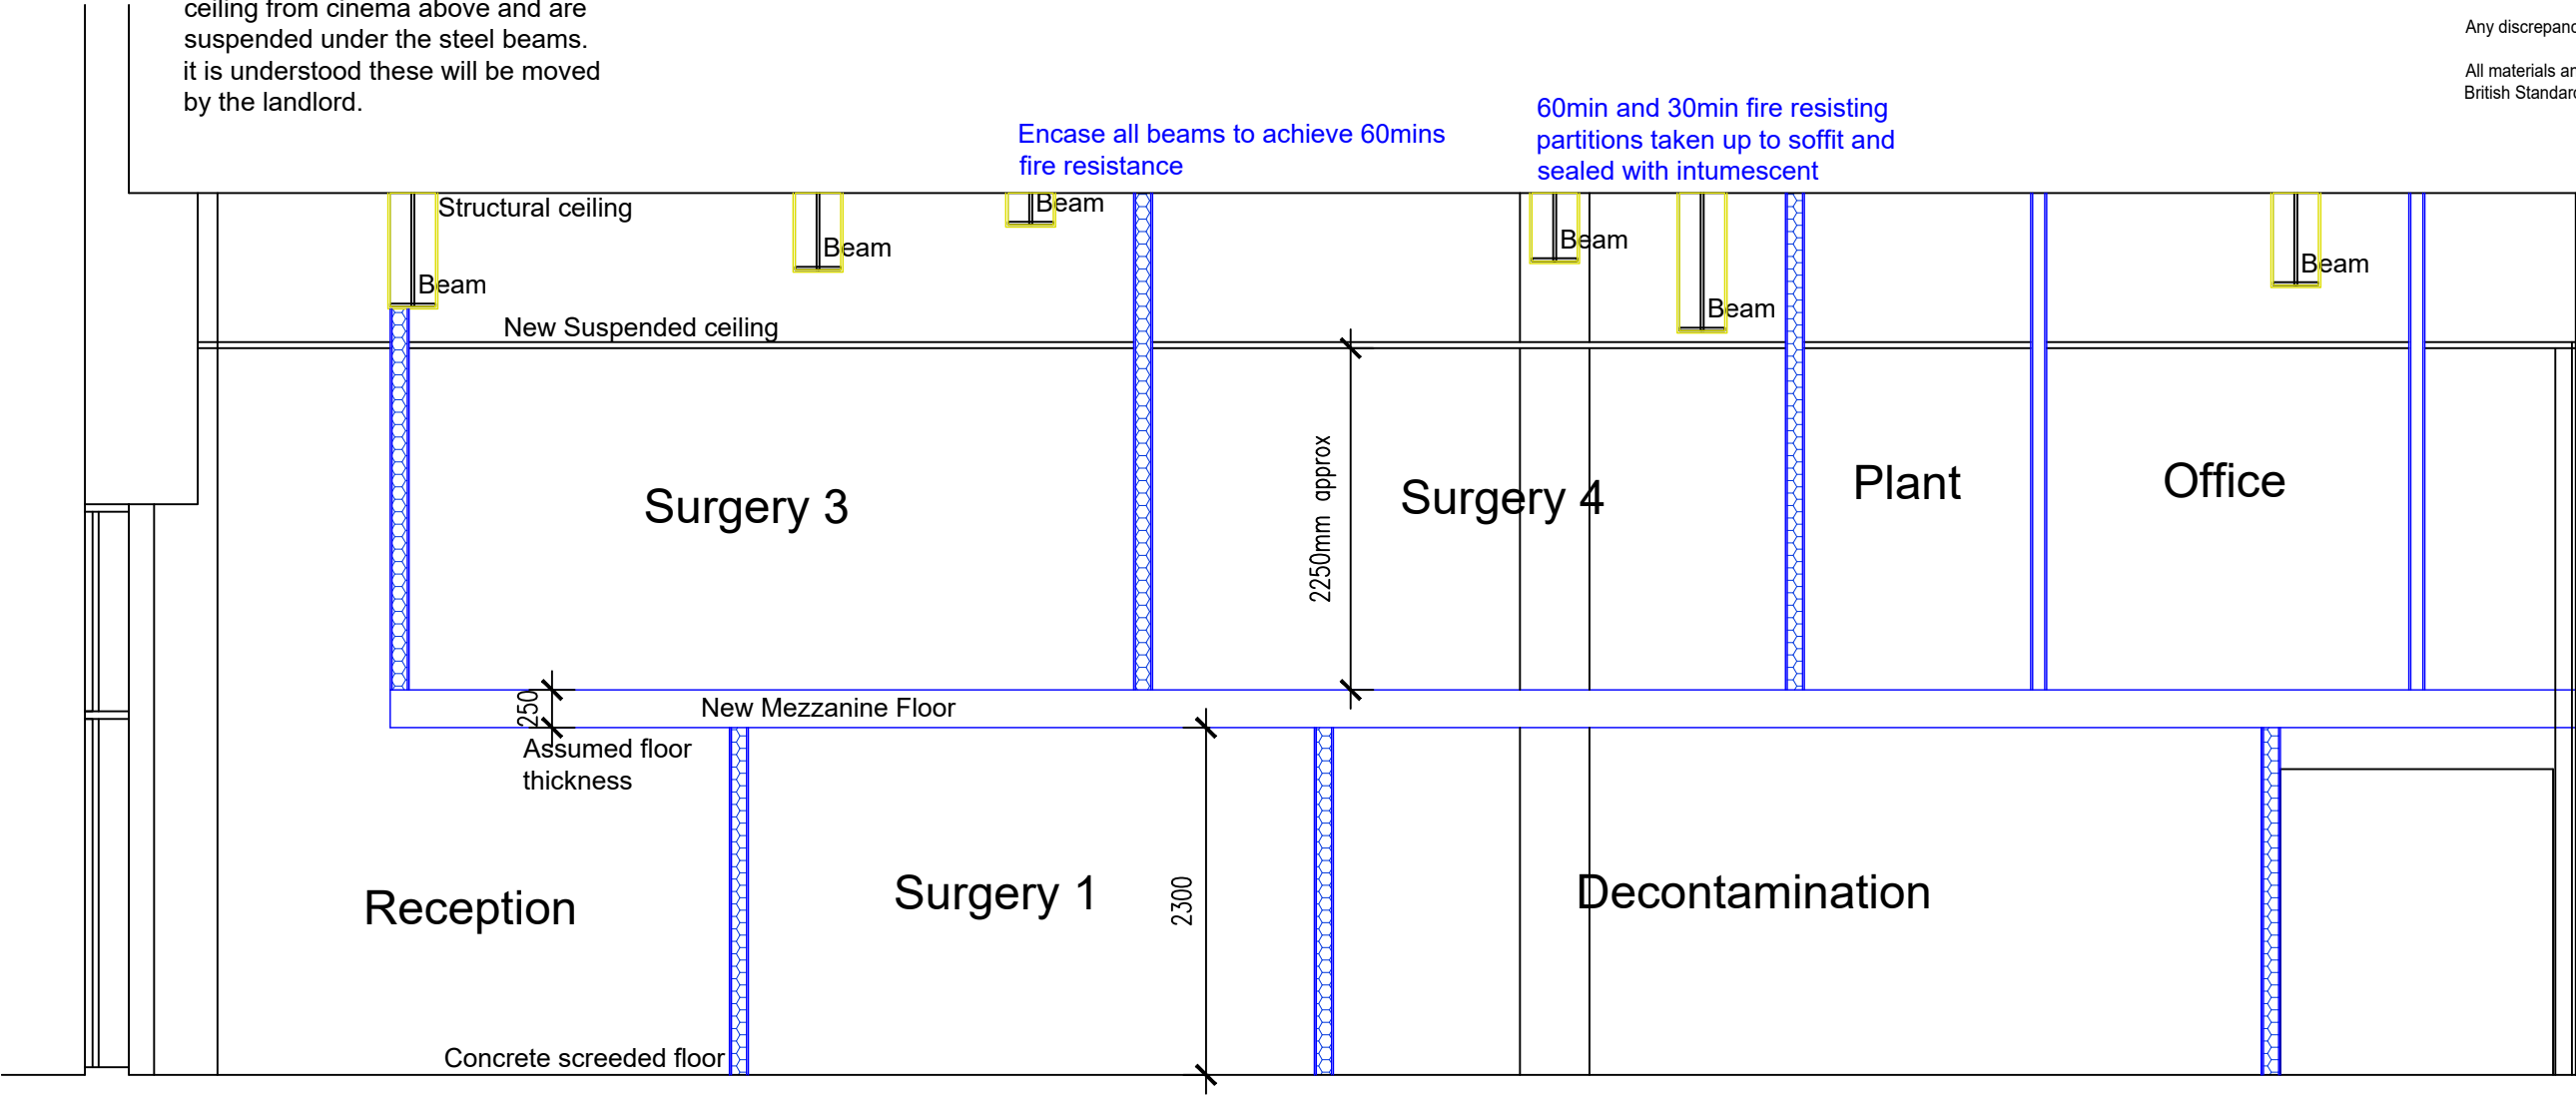

Proposed Section A-A

Rev	Date	Drawn by	Comments
Client			
Vitruvian Cosmetic Dentistry Ltd			
Project			
Unit SU18, The Glass Works			
Fit out for Dental Surgery			
Drawing			
Proposed Section			
Date	Drawn by	Scales	
September 2023	jad	1:50 @ A3	
Job No - Dwg No - Rev			
23052-04			