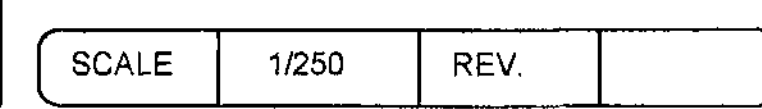


[illegible]

SCALE	1/250	REV.	
-------	-------	------	--

HH
SURVEYS LTD


41 Brampton Crescent
Wombwell
Barnsley
Yorkshire S73 0SZ

Tel: 01226 734099 Fax: 01226 734102
Email: stephen@hhsurveys.co.uk



BARNSELEY
Metropolitan Borough Council


Property & Procurement
Jeremy Sykes
Head of Asset Management
Springfield House, Springfield St
Barnsley S70 6HH
Tel. 01226 770770
Fax. 01226 774399

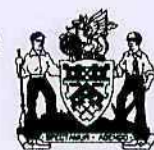



PROJECT
REFURBISHMENT TO
TRAVELLERS SITE AT
SMITHIES

DRAWING
SITE LOCATION PLAN

Drawn	Checked	Revision
RM		
Scale	Date	
1:1250	DEC 09	
Project Code	Drawing No.	
HSG 4084A	AL (1) 01	

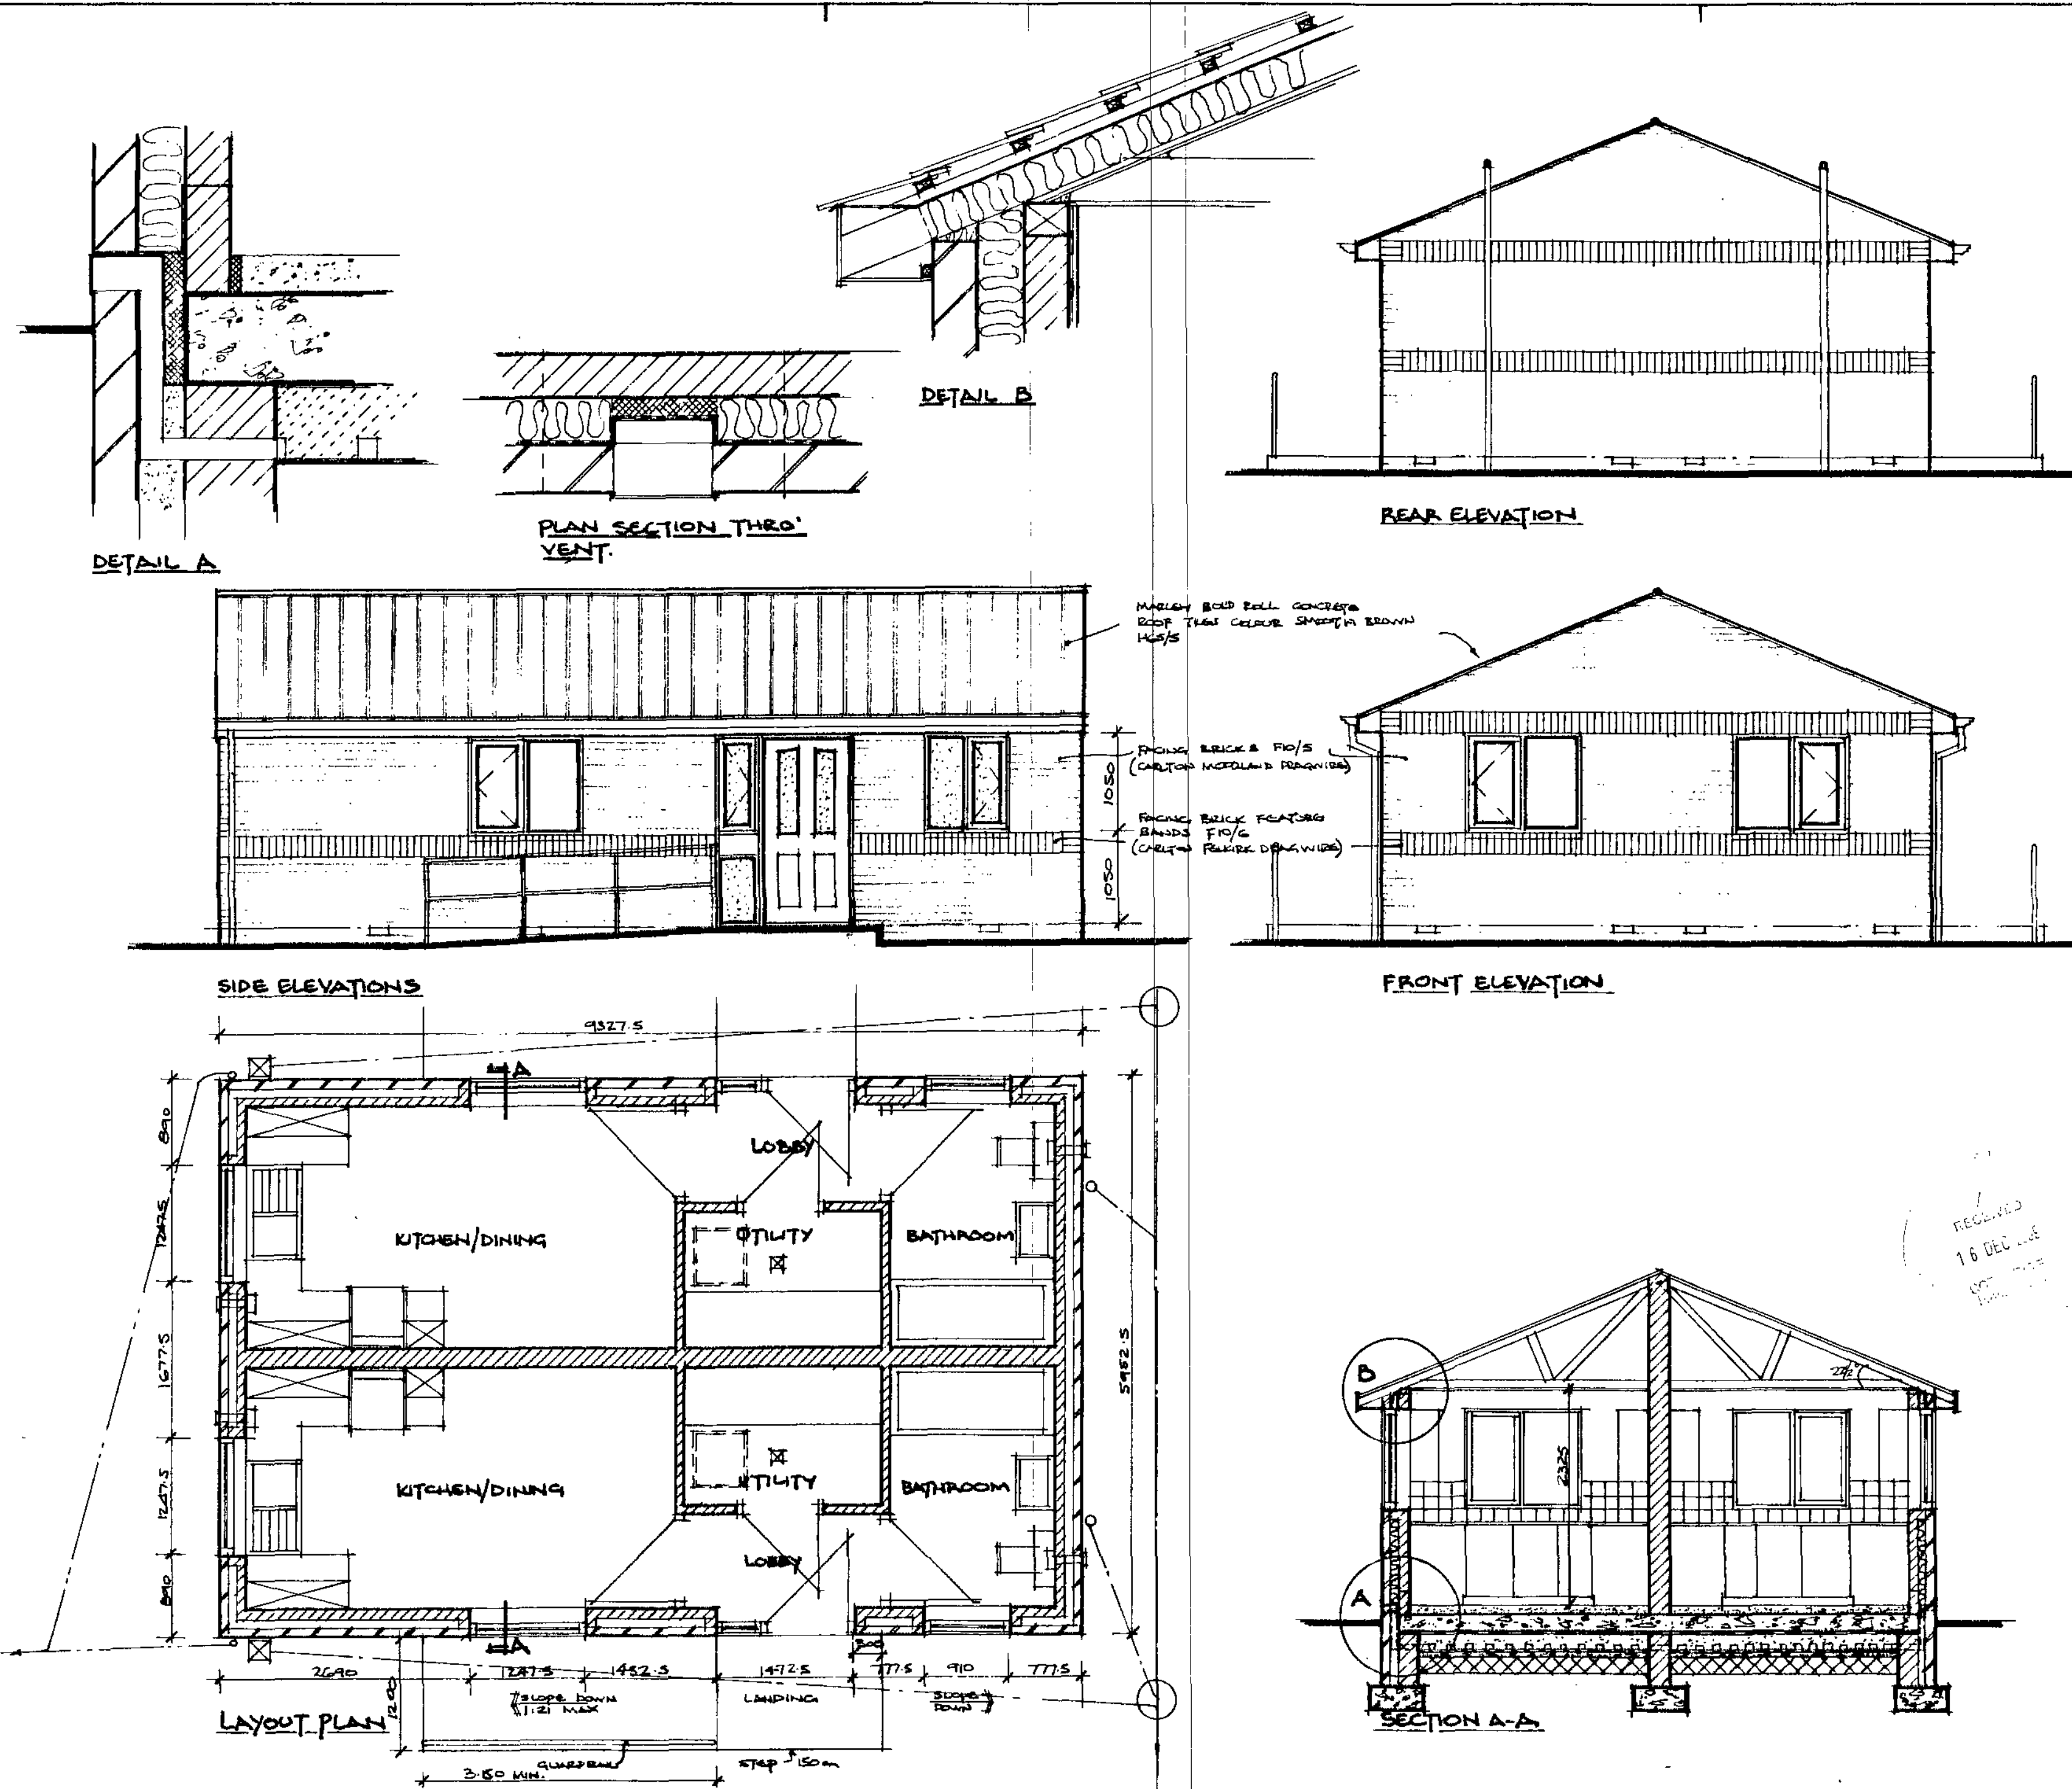

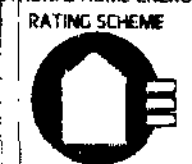 	
NOTES No.	
REVISIONS Code Date	
BARNLSLEY Metropolitan Borough Council Property & Procurement	
PROJECT REFURBISHMENT OF TRAVELLERS SITE AT SMITHIES	
DRAWING UTILITY BLOCK PLANS, ELEVATIONS, SECTION	
Drawn RGM	Revision
Scale 1:50	Date SEPT 09
Project Code HSC 4084 A	Drawing No. AL (6) 01

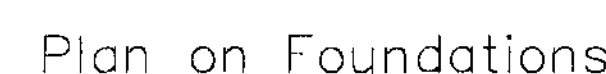
[illegible]

1. This drawing to be read in conjunction with all relevant Architects drawings and the Specification
2. Cover to reinforcement to be 40mm to Foundations.
Cover to reinforcement to be 25mm to top of floor slab.
Cover to reinforcement to be 40mm to bottom of floor slab
Lap of reinforcement T16-300mm Minimum
T10-240mm Minimum
T5-550mm Minimum
Lap of A393 Mesh Reinforcement 400 Minimum
3. Concrete designation FN03 strength class C28/35 with a minimum cement content of 340 kg/m³ and a water/cement ratio of 65 Maximum nominal aggregate size 20mm.
4. Reinforcement to be in accordance with BS 8666:2005.
5. If details vary significantly from those assumed, contact the Structural Engineer.
6. Proprietary hychlers and spacers to be provided by the General Contractor.
Mesh reinforcement is to be measured
7. The ground is to be treated by vibro-flotation to provide a safe ground bearing pressure of 125kN/m² below the strip foundations at a level of 500mm below ground treatment commencement level.







SIDE ELEVATION (OTHER SIDE DOTTED - HANDED WITHOUT DOOR)

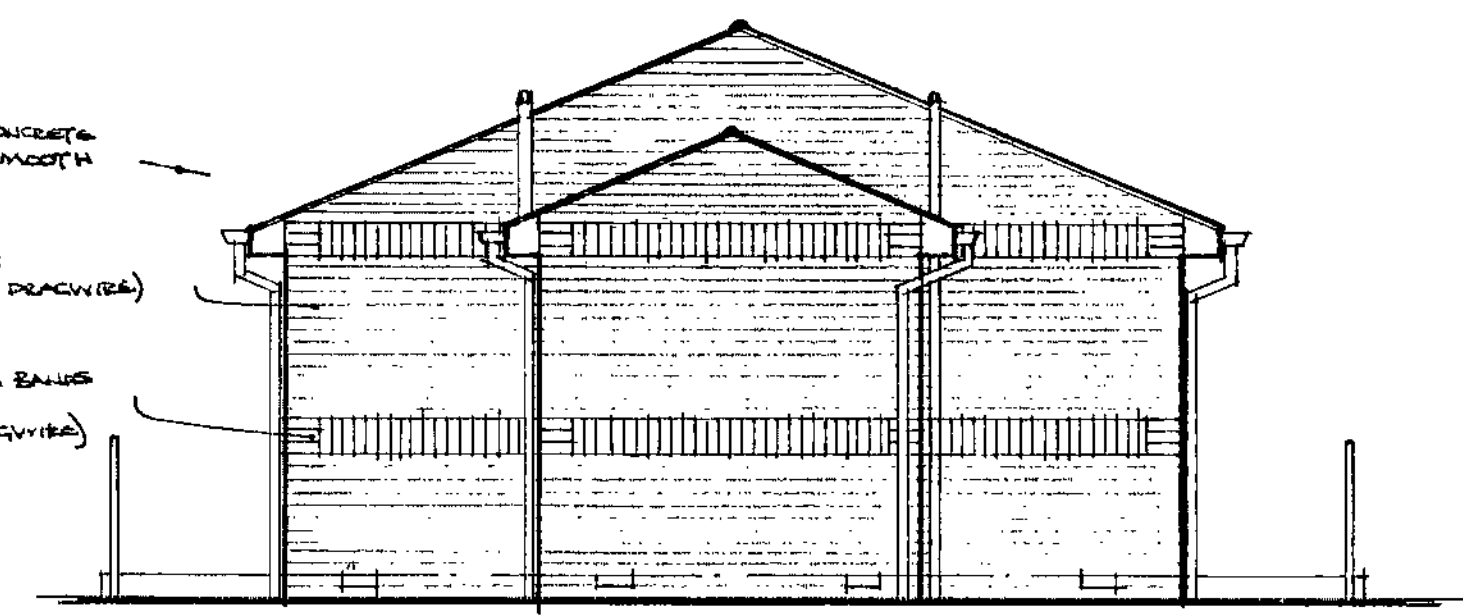


END ELEVATION

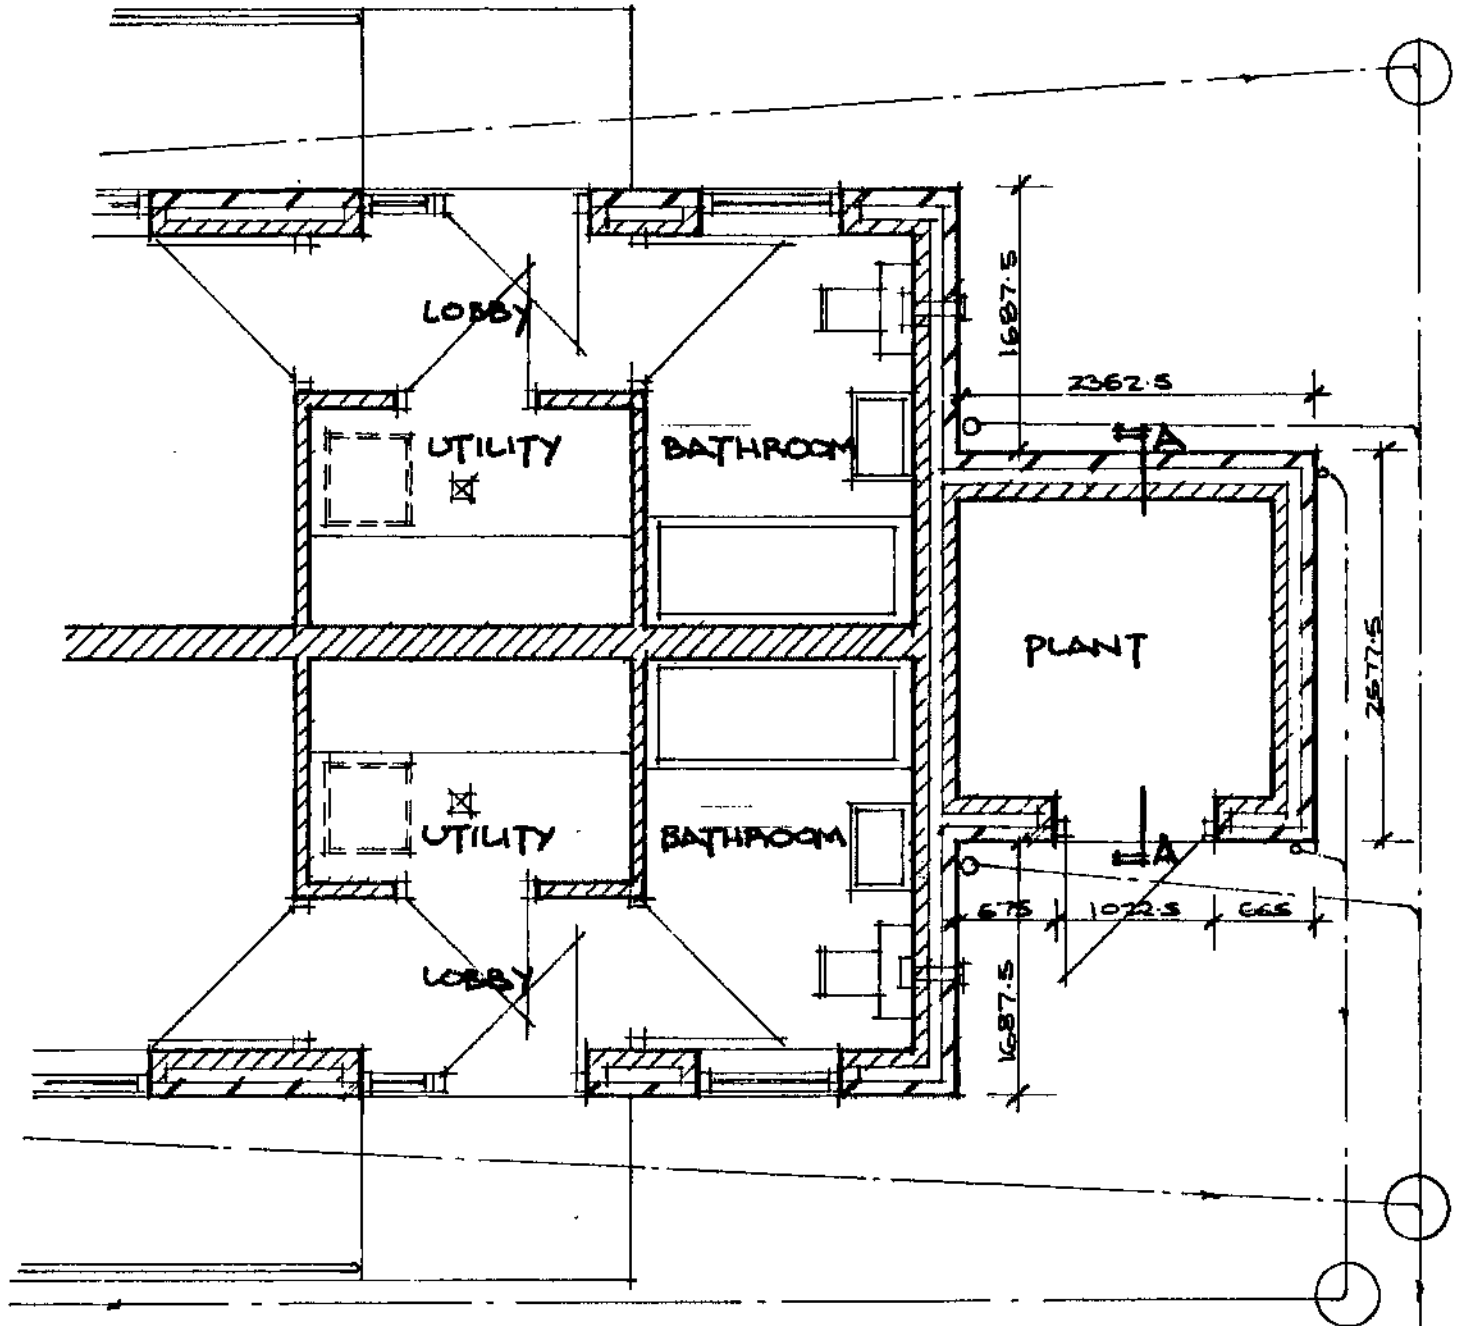

LAYOUT PLAN

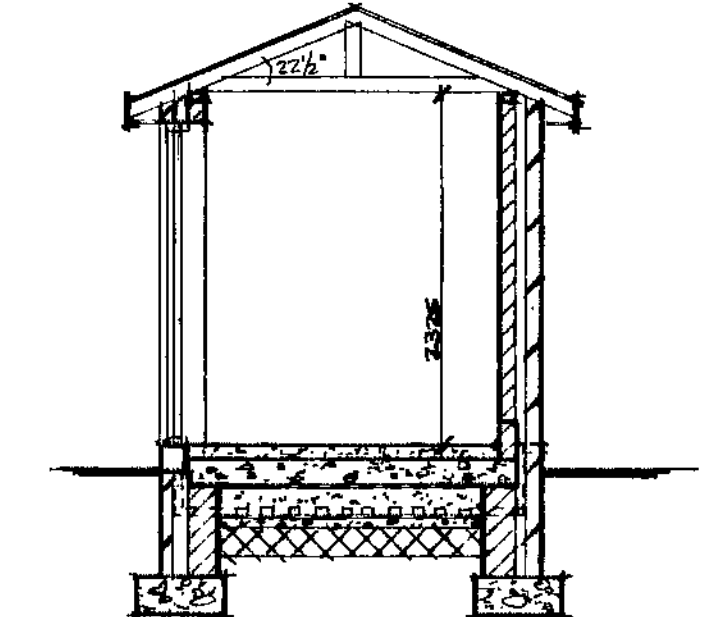

SECTION B-B

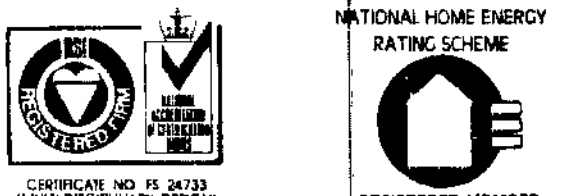

NOTES
No.

REVISIONS
Code Date

BARNSELEY
Metropolitan Borough Council
Property & Procurement

PROJECT
REFURBISHMENT OF TRAVELLERS
SITE AT SMITHIES

DRAWING
UTILITY BLOCK SHOWING
PLANT ROOM

Drawn
RCM


Scale
1:50

Project Code
HSC 4084 A

Revision


Date
NOV 09

Drawing No.
AL(0)01/1

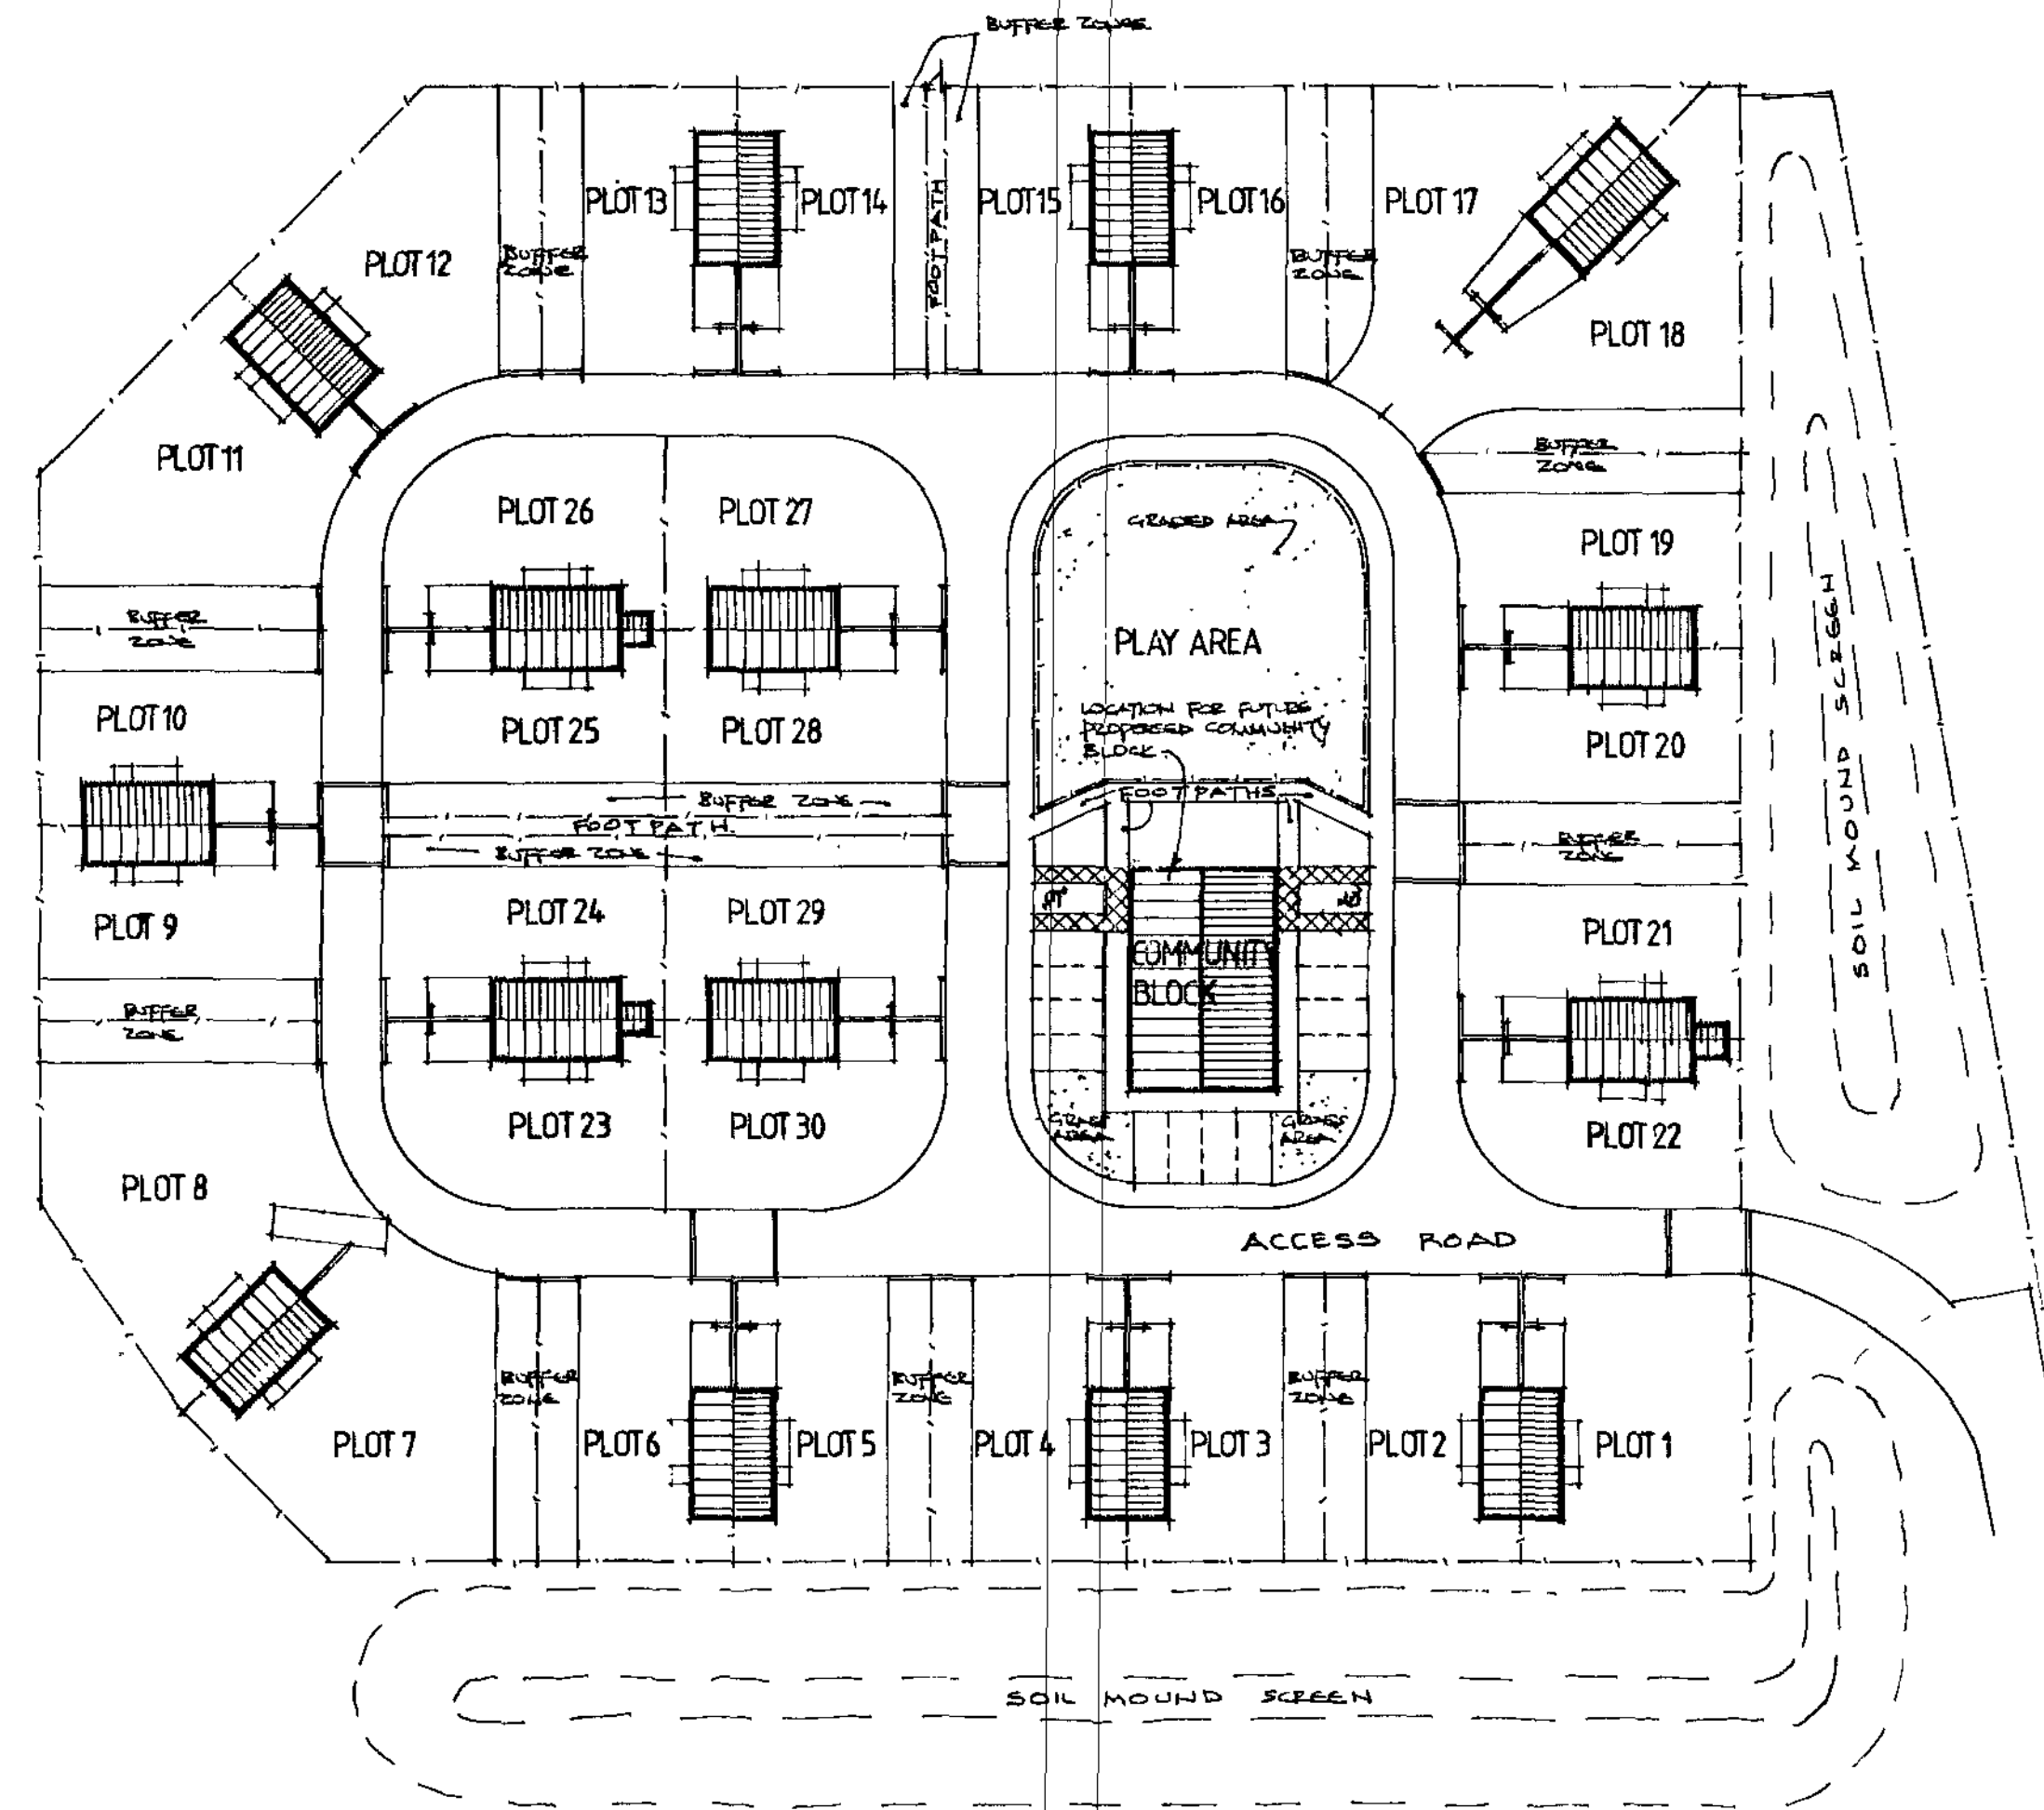

RECEIVED
16 DEC 2008
CITY OF BARNESLEY
PLANNING

 													
<p>NOTES</p> <p>No.</p>													
<p>REVISIONS</p> <table border="1"> <thead> <tr> <th>Code</th> <th>Date</th> </tr> </thead> <tbody> <tr> <td> </td> <td> </td> </tr> </tbody> </table>		Code	Date										
Code	Date												
<p>BARNESLEY Metropolitan Borough Council Property & Procurement</p> 													
<p>PROJECT REFURBISHMENT OF TRAVELLERS SITE AT SKYTHIES</p>													
<p>DRAWING SITE LAYOUT</p>													
<p>Drawn PCM</p>	<p>Revision</p>												
<p>Scale 1:500</p>	<p>Date OCT 09</p>												
<p>Project Code HSC 4084A</p>	<p>Drawing No. AL (S) 02</p>												

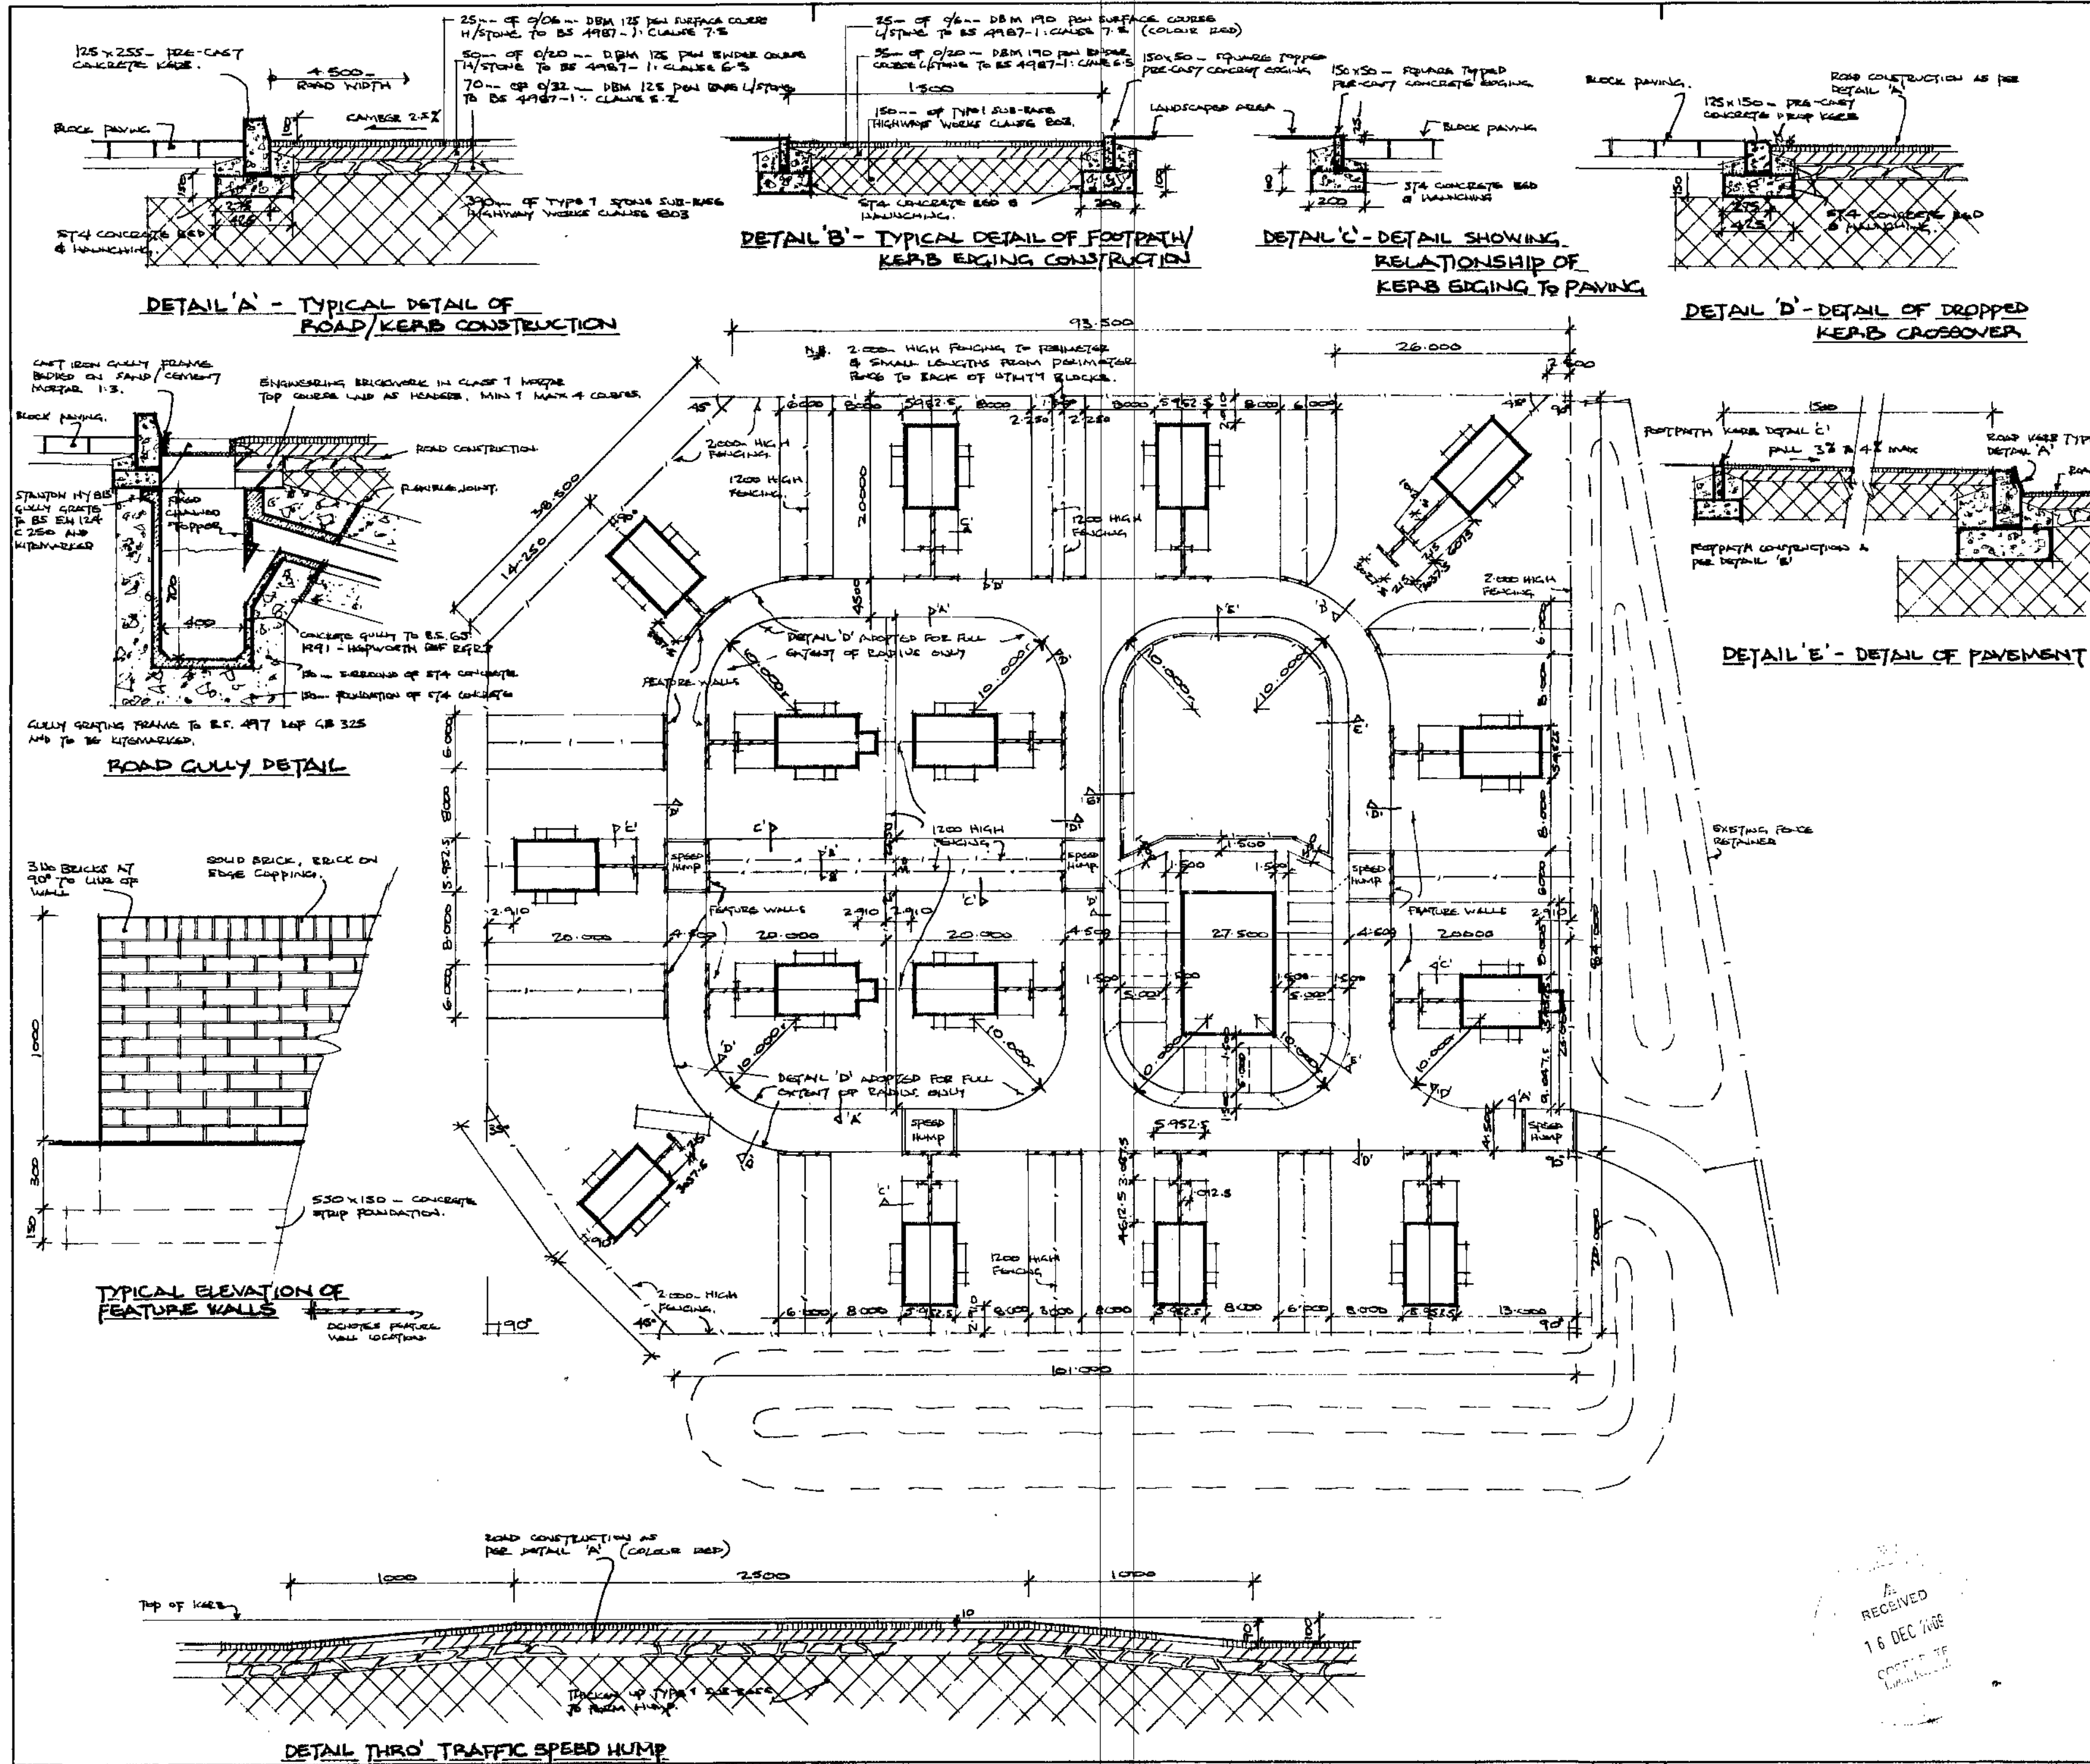


 CERTIFICATE NO. 45 24732 (MULTI-DISCIPLINARY DESIGN)		 NATIONAL HOME ENERGY RATING SCHEME REGISTERED MEMBER	
NOTES No.			
CONSTRUCTION			
REVISIONS Code Date			
<div><div><div>BARNESLEY Metropolitan Borough Council Property & Procurement</div><div></div></div></div>			
PROJECT REFURBISHMENT OF TRAVELLERS SITE AT SMITHIES			
DRAWING SETTING OUT PLAN ROAD/PAVING CONSTRUCTION DETAILS			
Drawn RCM		Revision	
Scale 1:500, 1:20		Date OCT 09	
Project Code HSC 4084A		Drawing No. AL (0) 03	

RECEIVED
16 DEC 2009
CITY OF BARNESLEY

FOUL MANHOLE NOS. & TYPE	COVER LEVEL	INVERT LEVEL
F1 EXISTING (BRICK)	49.67	48.37
F2 " "	49.66	48.76
F3 " "	49.68	49.10
F4 NEW " "	49.74	49.30
F5 " (POLYPROP)	50.05	49.60
F6 " "	50.15	49.70
F7 " "	50.25	49.85
F8 " "	50.35	50.00
F9 " "	49.90	49.45
F10 " "	49.90	49.55
F11 " "	50.23	49.75
F12 " "	50.15	49.60
F13 " "	49.93	49.45
F14 " "	49.88	49.30
F15 " "	50.50	50.15
F16 " "	50.50	50.02
F17 " "	50.50	49.94
F18 " "	50.50	49.88
F19 " "	50.23	49.65
F20 " "	50.15	49.50
F21 " "	49.93	49.35
F22 " "	49.98	49.20
F23 " "	50.50	49.10
F24 " "	50.45	49.90
F25 " "	50.22	49.60
F26 " "	50.15	49.30
F27 " "	49.93	49.05
F28 " "	49.80	48.75
F29 " "	49.85	48.60
F30 " "	49.85	49.50
F31 " "	49.85	49.35
F32 " "	49.85	49.20
F33 " "	49.86	49.05
F34 " "	49.90	49.25
F35 " "	49.90	49.45

ALL NEW DRAINAGE RUNS MUST DRAINAGE
 & BRANCHES MUST 100mm Ø.
 EXISTING MAIN RUNS ARE TO BE MAINTAINED
 SEE M.H. SCHEDULE AGENTS

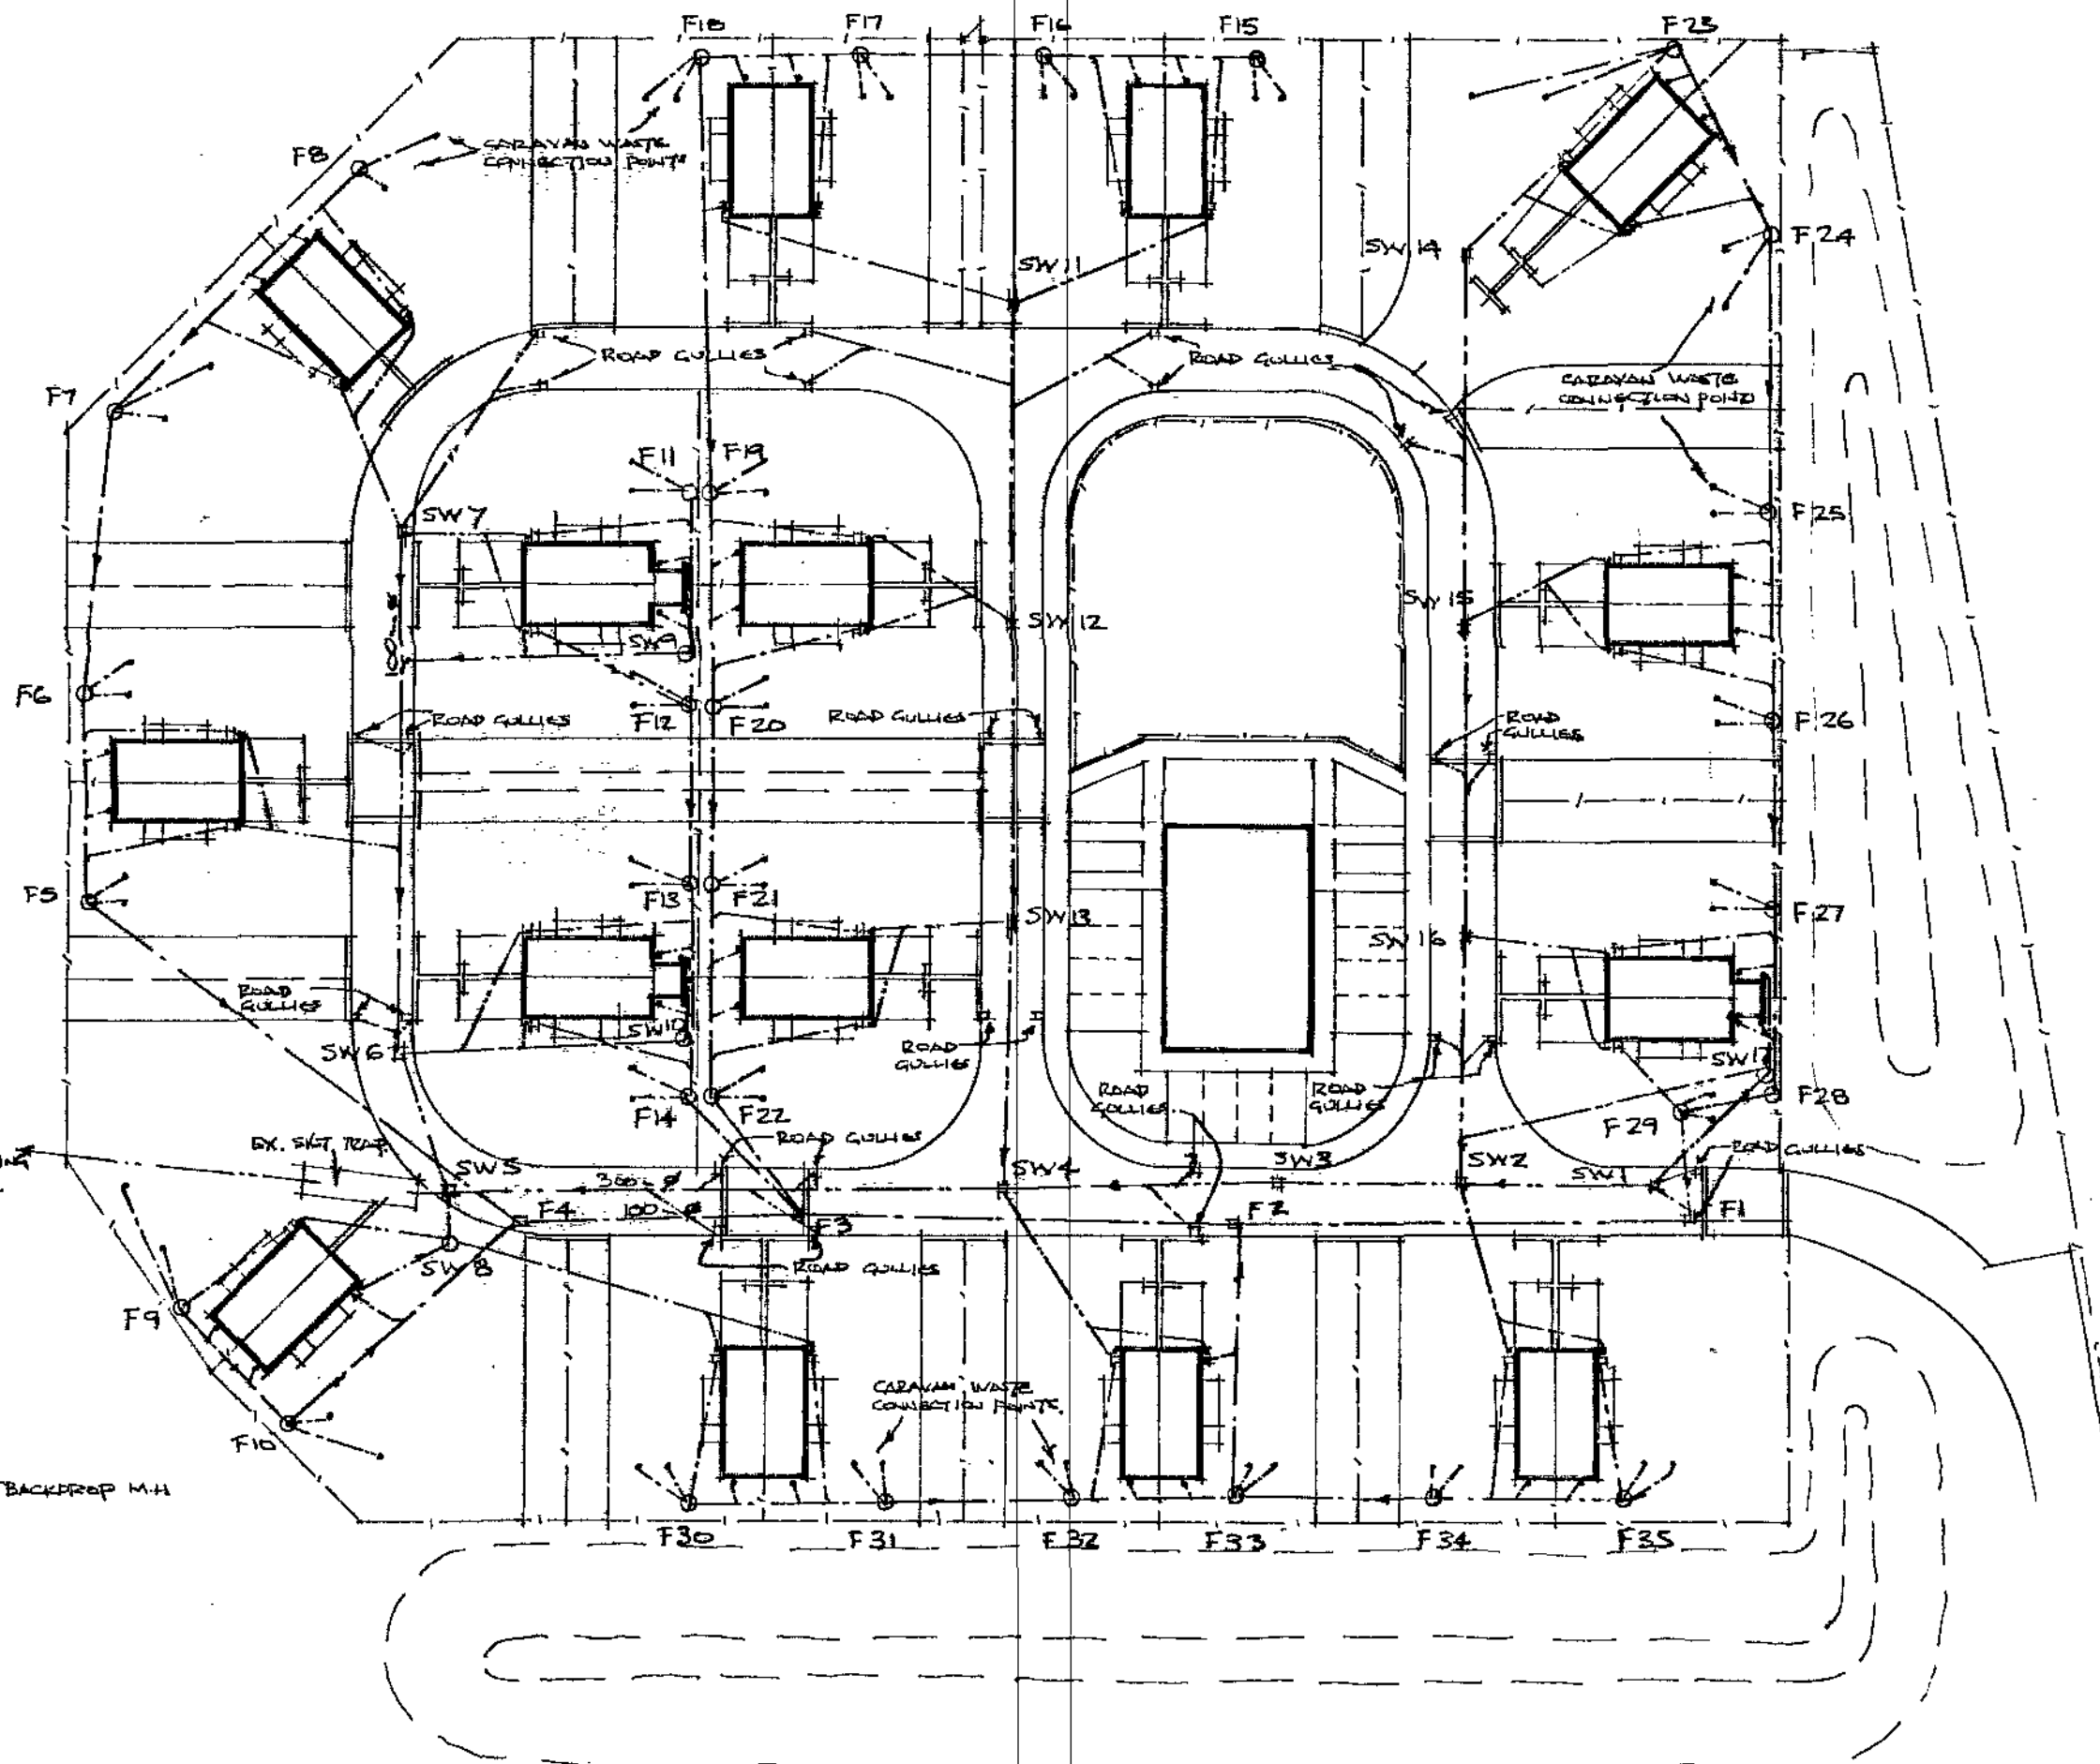

SURFACE WATER MANHOLE NOS. & TYPE	COVER LEVEL	INVERT LEVEL
SW1 EXISTING (BRICK)	49.68	48.43
SW2 " "	49.64	48.09
SW3 " "	49.66	47.96
SW4 " "	49.65	47.66
SW5 NEW " "	49.75	48.60
SW6 " "	49.90	48.90
SW7 " "	50.18	49.40
SW8 " (POLYPROP)	49.90	48.20
SW9 " "	50.15	49.60
SW10 " "	49.90	49.20
SW11 EXISTING (BRICK)	50.25	49.28
SW12 " "	49.95	48.96
SW13 " "	49.70	48.63
SW14 " "	50.35	49.61
SW15 " "	49.97	48.96
SW16 " "	49.68	48.63
SW17 NEW (POLYPROP)	49.85	48.70



CERTIFICATE NO. 15 54733
 (WALLS DRAINAGE DESIGN)

NATIONAL HOME ENERGY
 RATING SCHEME



REGISTERED MEMBER

NOTES

No.

REVISIONS

Code Date

BARNESLEY
 Metropolitan Borough Council
 Property & Procurement



PROJECT
 REFURBISHMENT OF TRAVELLERS
 SITE AT SMITHIES

DRAWING
 DRAINAGE & LEVELS

Drawn

RGM

Revision

Scale

1:500

Date

07/09

Project

Code



HSC 4084A

Drawing

No.

AL (P) 04

RECEIVED
 16 DEC 2009
 CORPORATE
 LANDSCAPE

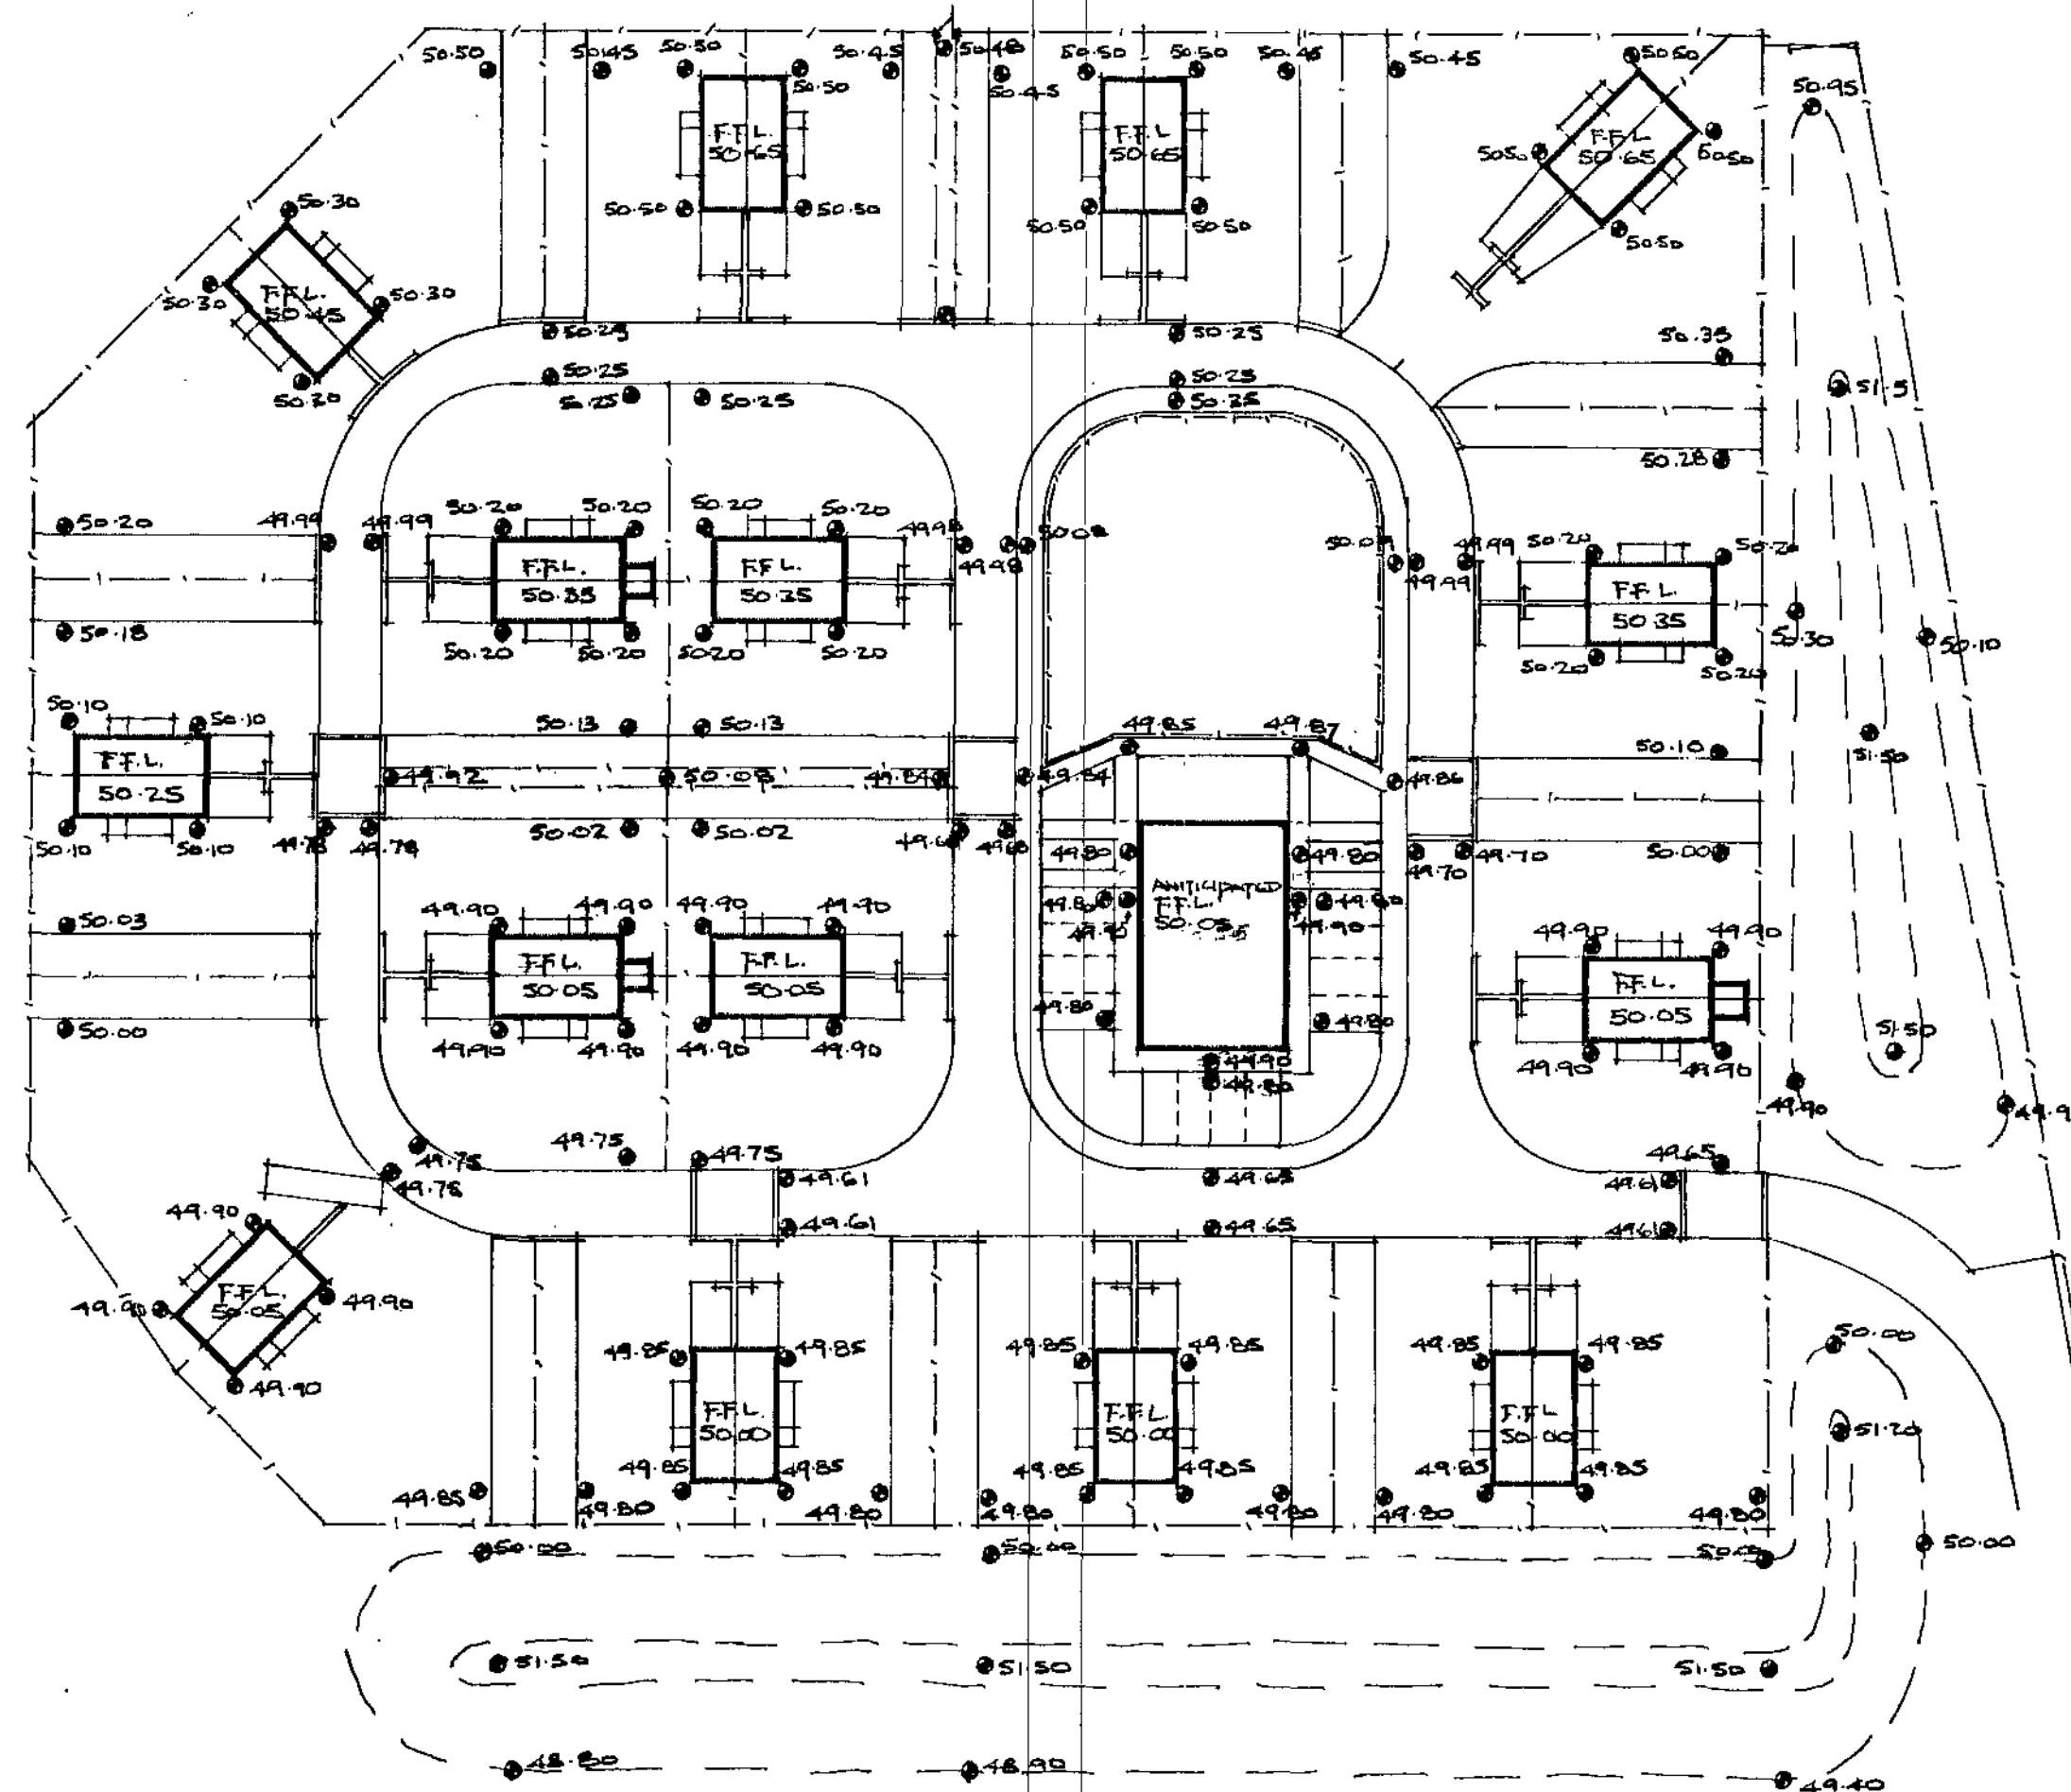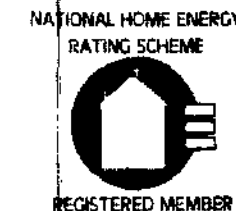

NOTES
No.

REVISIONS	
Code	Date

BARNESLEY
Metropolitan Borough Council

Property & Procurement
Keith S. Hilton, FRICS
Assistant Executive Director
County Way
Barnsley S70 2DT
Tel 01226 774300
Fax 01226 774399



PROJECT	
REFURBISHMENT OF TRAVELLERS SITE AT SMITHIES	

DRAWING
PROPOSED LEVELS

Drawn
RGM

Revision

Scale
1:500

Date	NOV 09
------	--------

Project
Code
HSG 4084A

Drawing No.	AL(0)05
----------------	---------

RECEIVED
16 DEC 2001
CORPORATE
MAIL ROOM