


Elevations

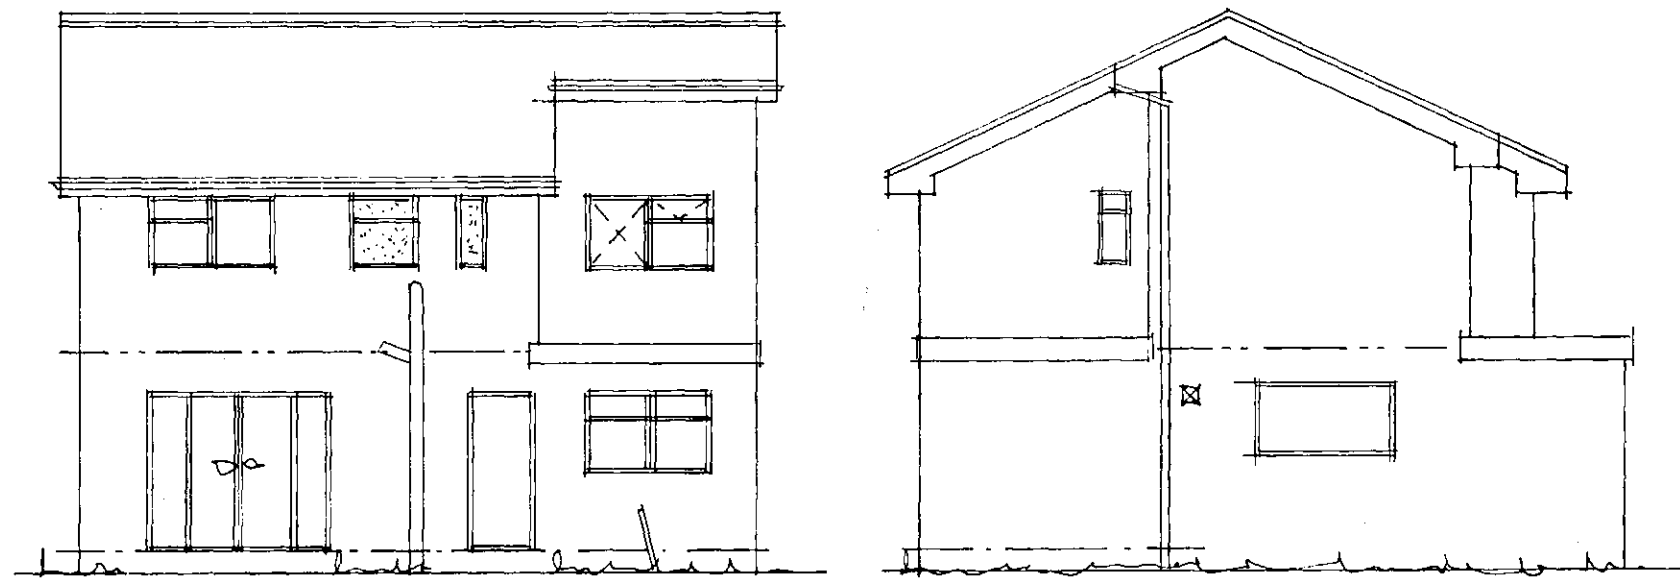


Rear


Side

Layouts

Ground Floor

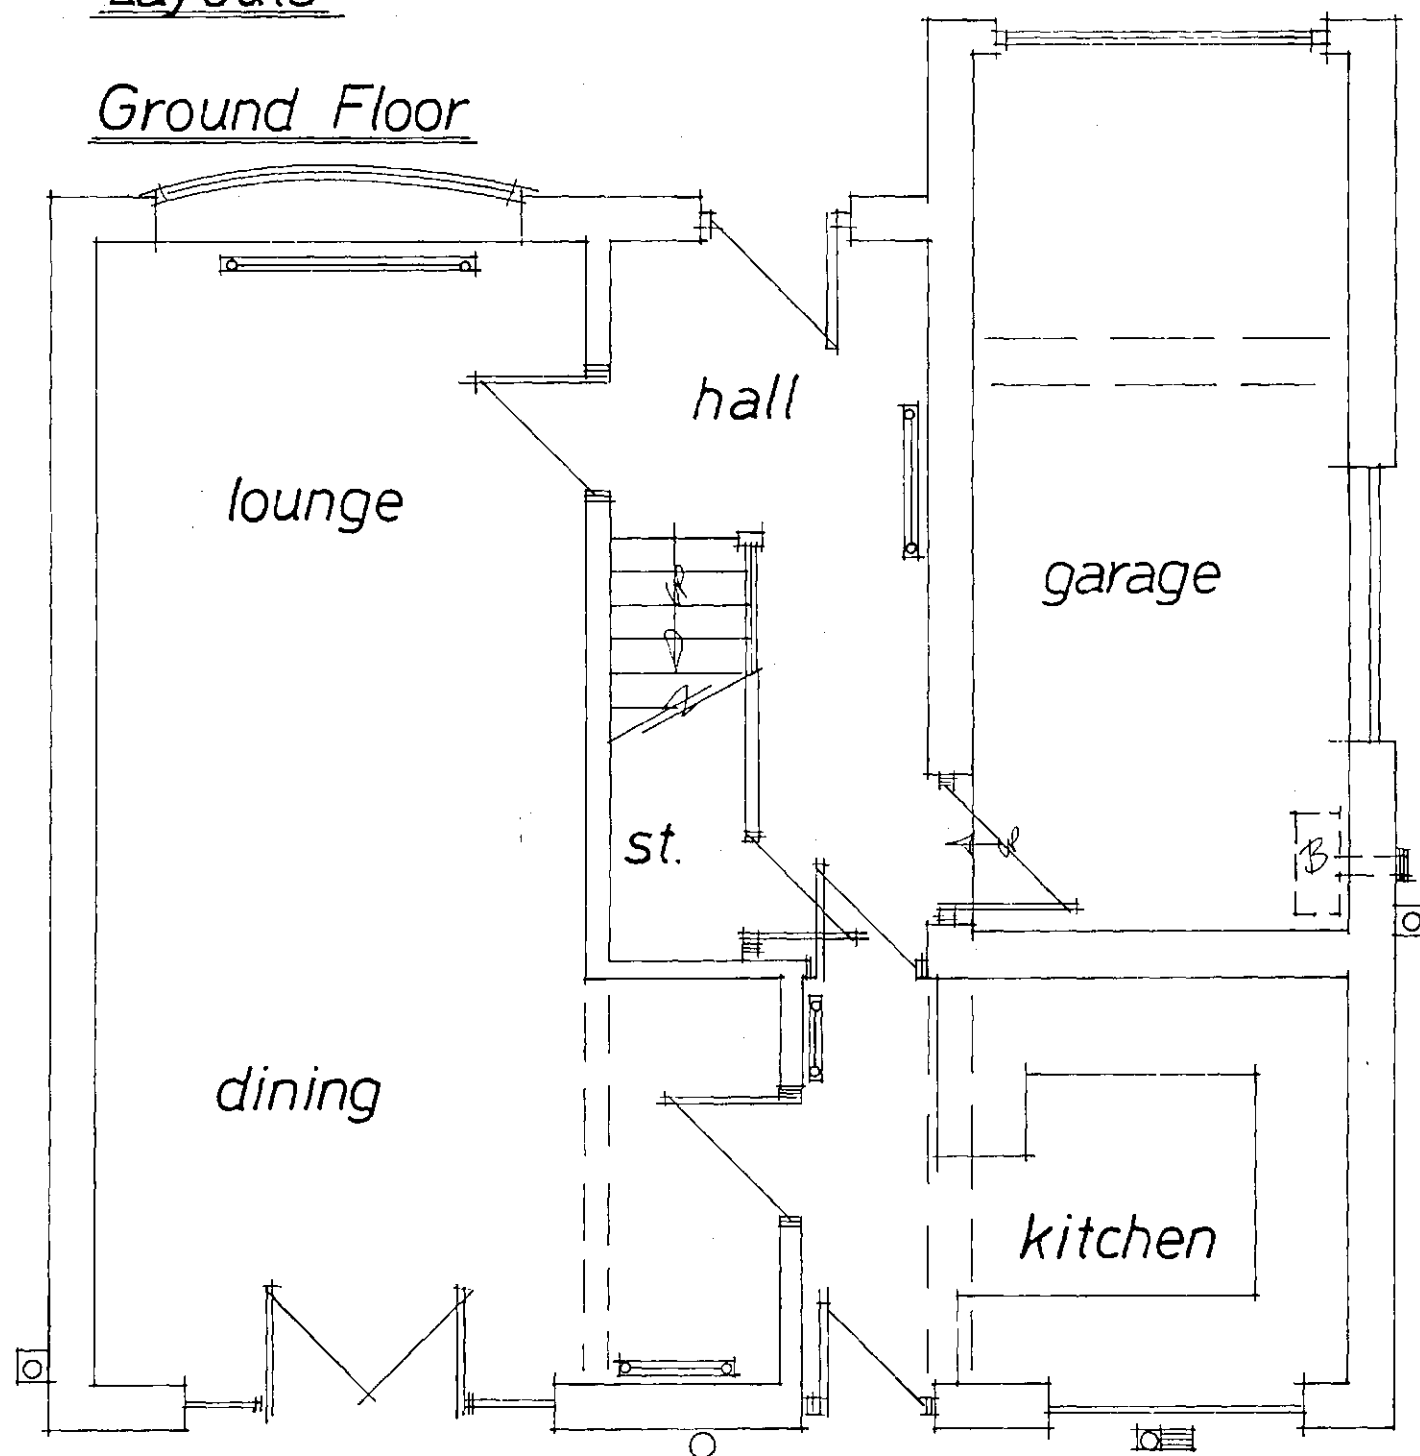


First Floor

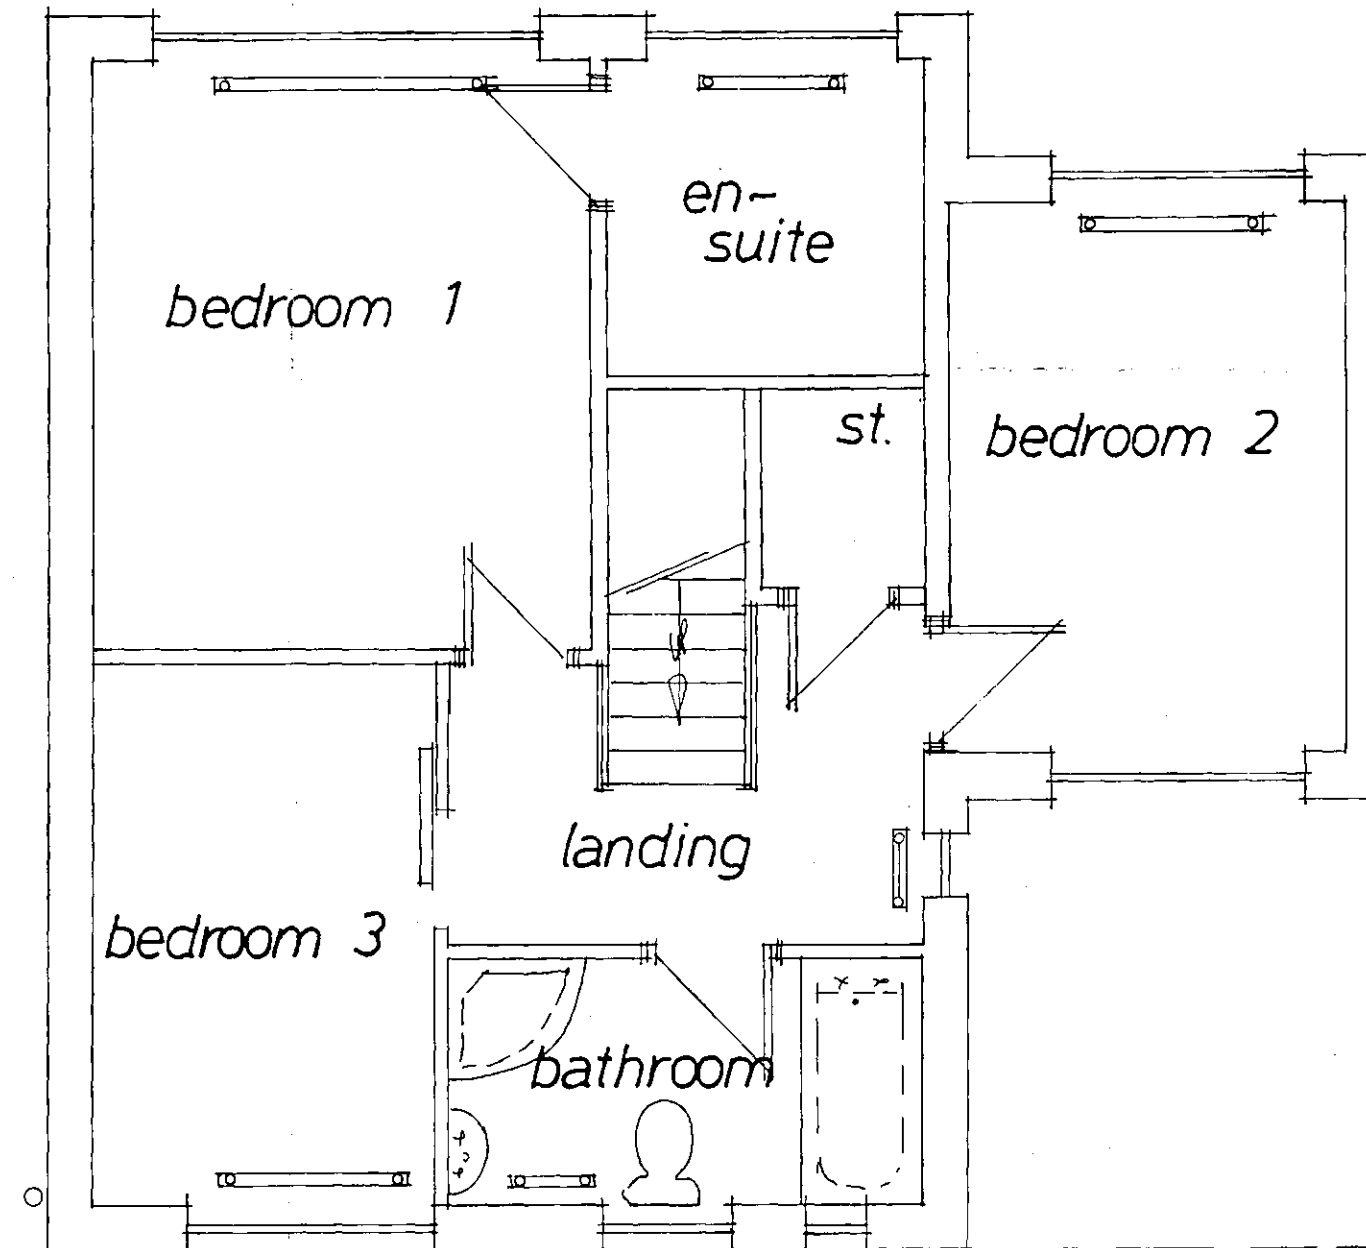

Rev	Notes	Date

Garry Greetham Associates Residential Design Consultant Westwood House 18 Carr Lane Tankersley Barnsley S75 3BE Tel(01226)746573	
PROJECT	First Floor Extension
CLIENT	Mr. & Mrs. R. Wilson
TITLE	Property as Existing
ADDRESS	16 Oaks Farm Drive, Darton, Barnsley. S75 5BZ
DRAWN BY	ggg
SCALE	1:100; 1:50 DATE Mar 18
DRAWING No	884-02 REV
Member of the Chartered Institute of Architectural Technologists	

Elevations

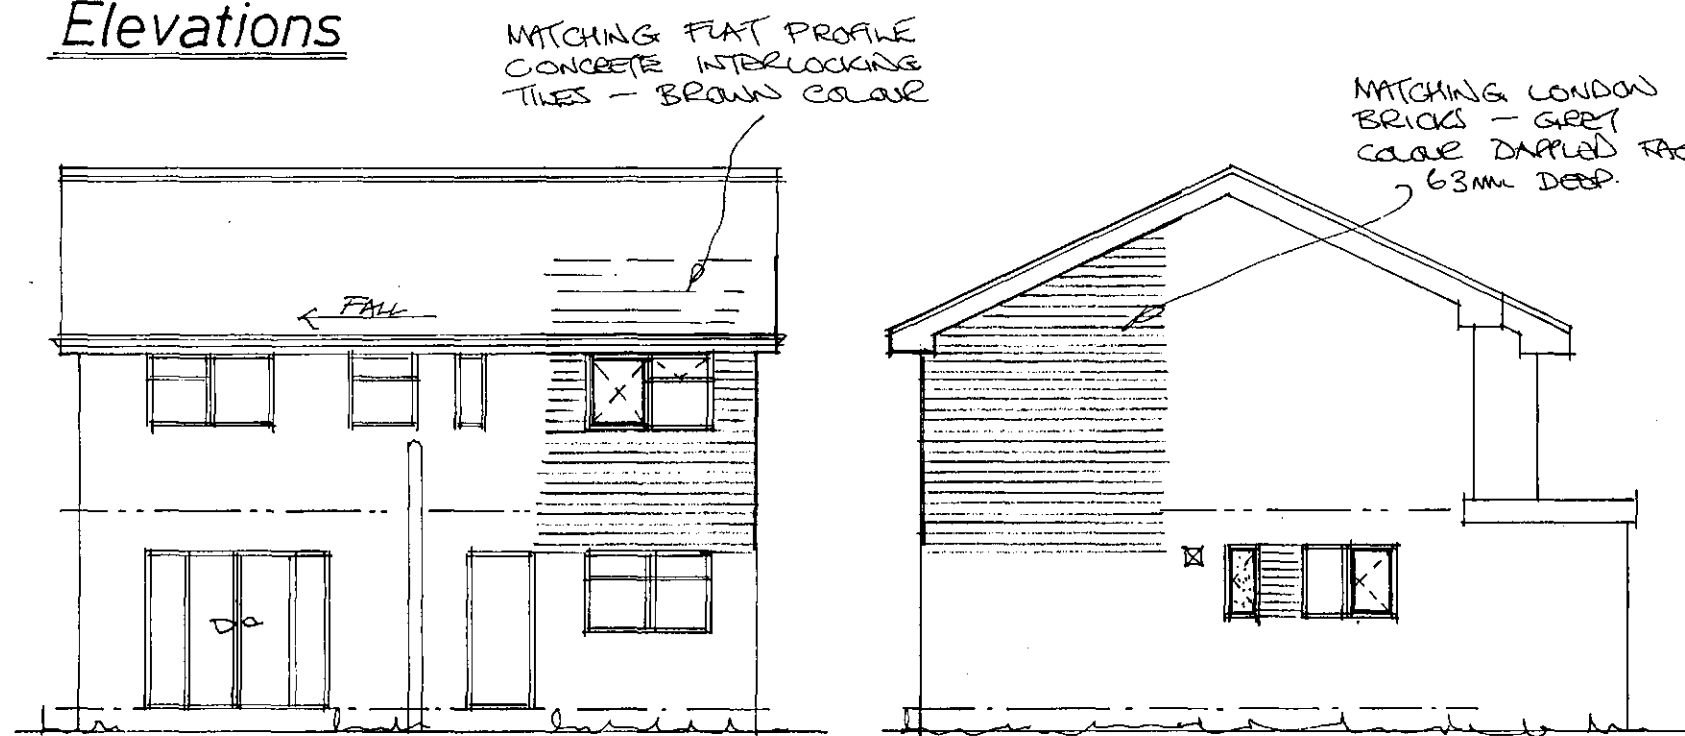


Rear


Side

Layouts



Ground Floor

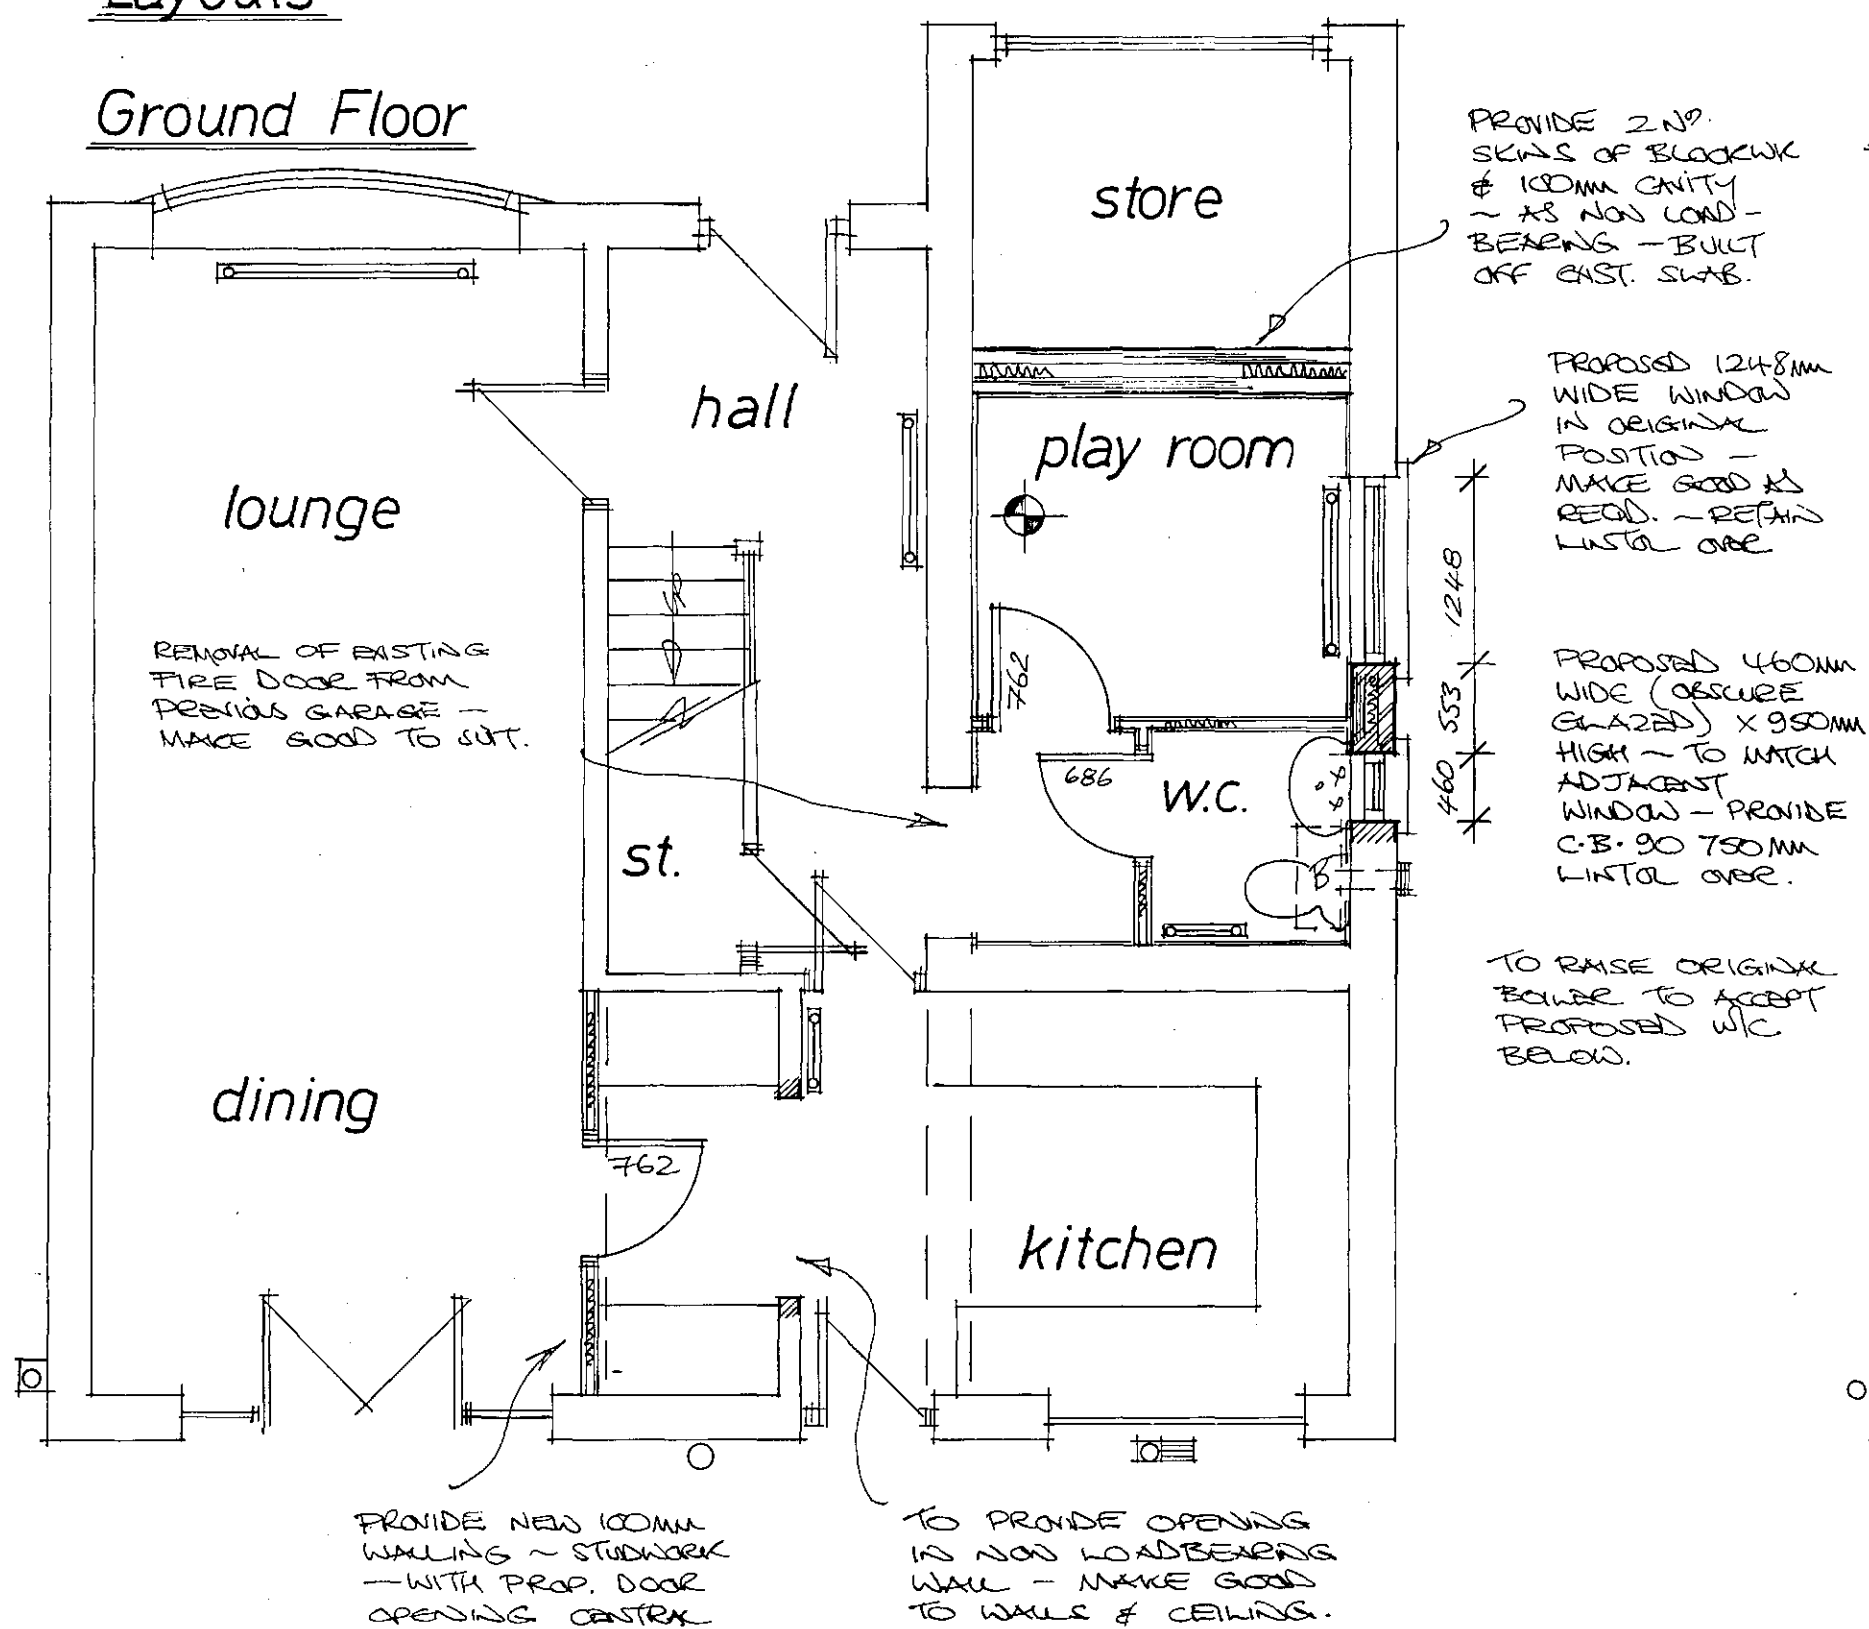

First Floor

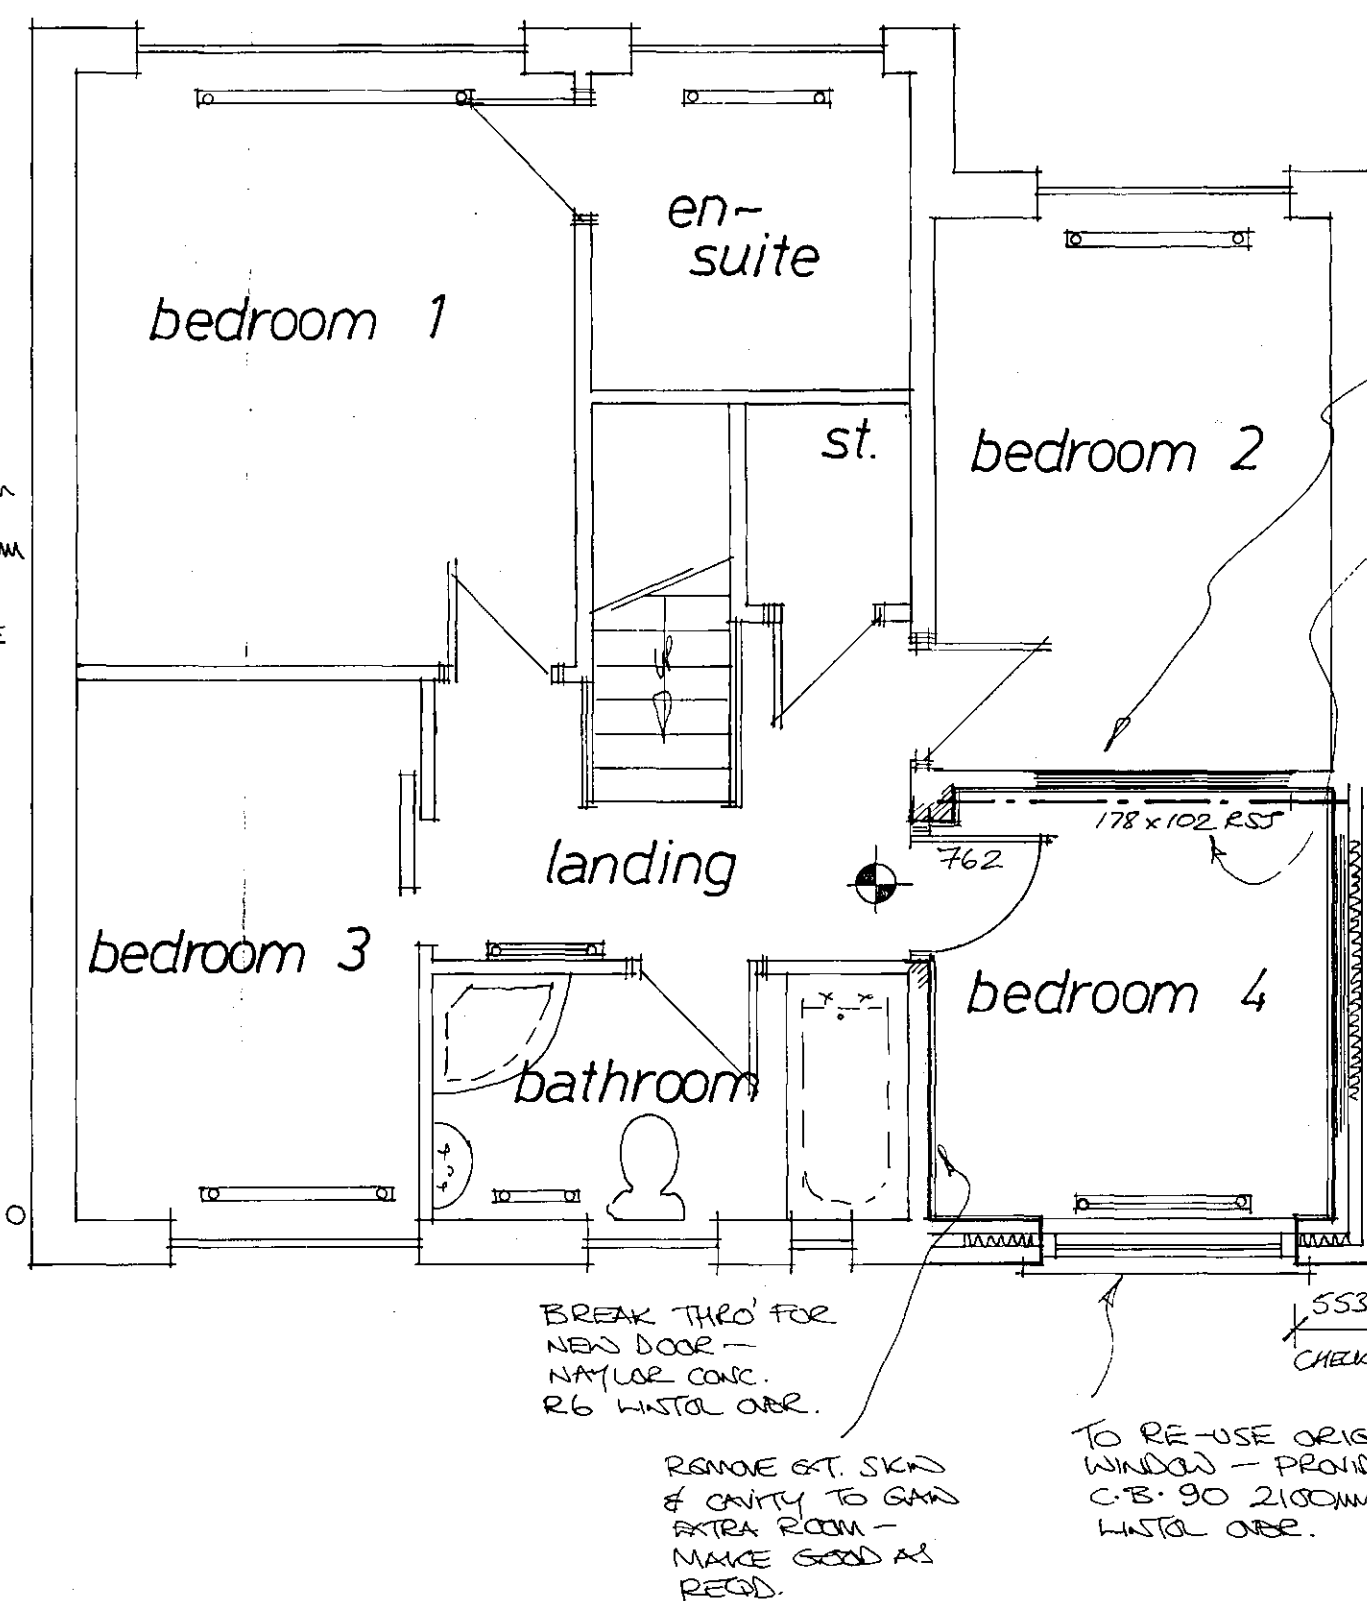

Roof Layout

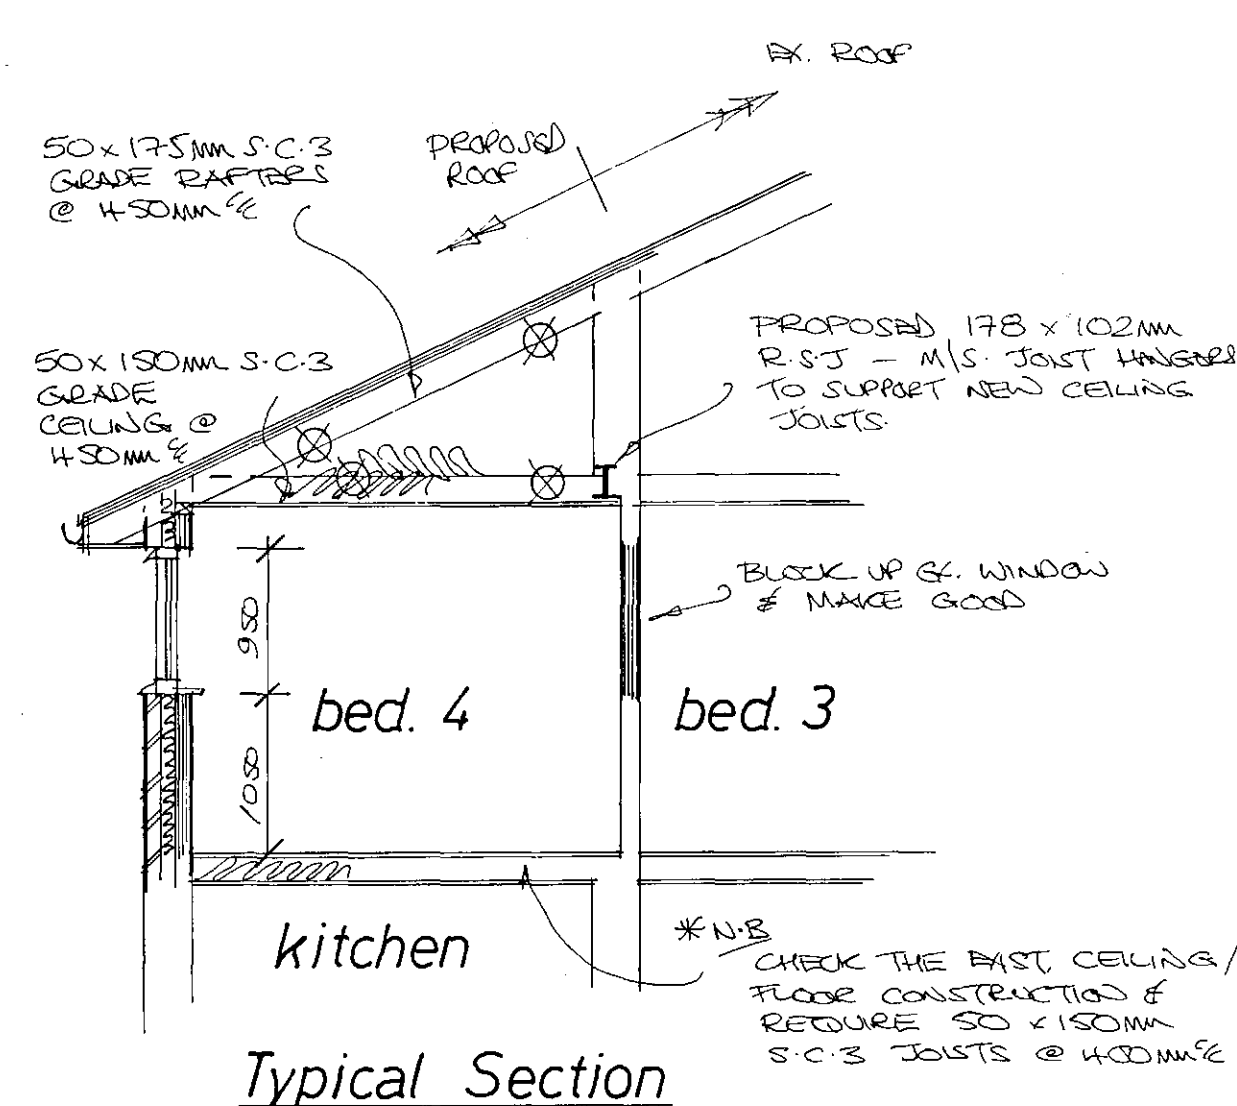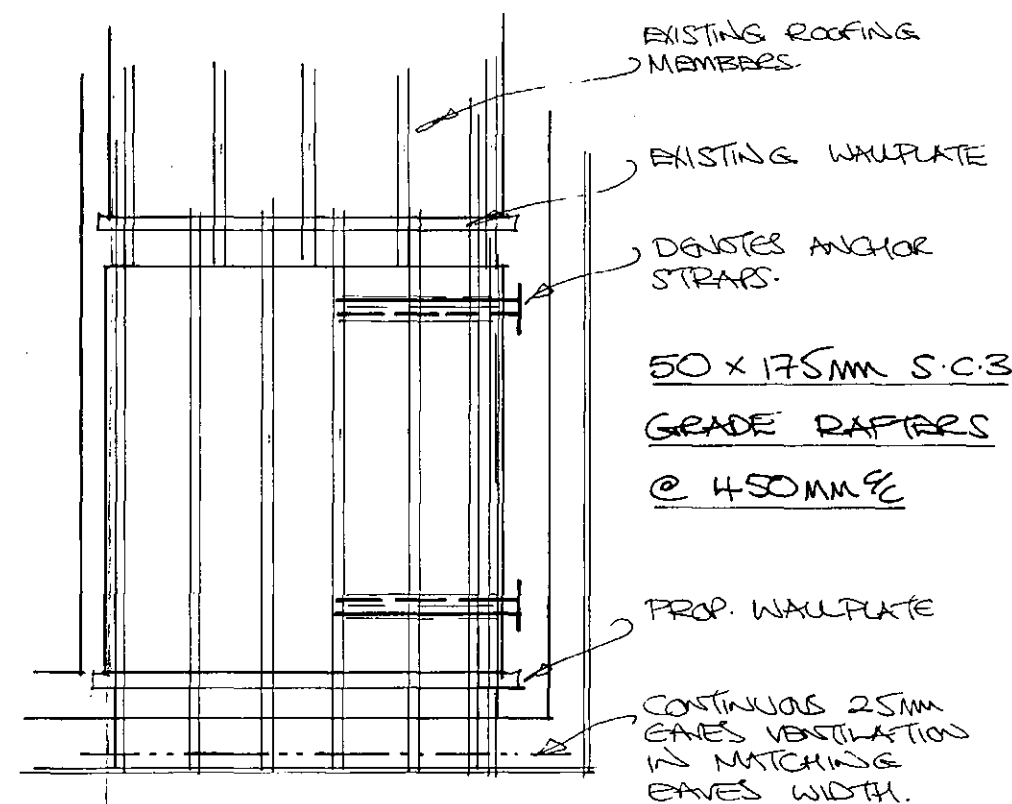

Typical Section

Rev	Notes	Date

B/Regs:

Planning:

Garry Greetham Associates
Residential Design Consultant
Westwood House
18 Carr Lane
Tannersley
Barnsley S75 3BE
Tel(01226)746573

PROJECT	First Floor Extension
CLIENT	Mr. & Mrs. R. Wilson
TITLE	Working Drawings
ADDRESS	16 Oaks Farm Drive, Darton, Barnsley. S75 5BZ
DRAWN BY	g99
SCALE	1:100; 1:50 DATE Mar 18
DRAWING No	884-03 REV
Member of the Chartered Institute of Architectural Technologists	