

For identification purposes only

Charles Victor Lee
the other part

Charles Victor Lee and
Andrew Ashley of the other

Vincent Horne of the
the other part

he said Andrew Ashley of
of the other part with
ne 1947

said Andrew Ashley and
Mary Newsome of the other

said Lucy Mary Newsome
ey of the other part

Vendor of the one part
t with RECEIPT endorsed
WAC 1970


tween the Vendor of the
ey and Geoffrey Howard
lorsed thereon dated
1970


l to the above-mentioned
lor of the first part
nd the said Herbert
of the third part

SHIRE
FIELD

Register.


SCALE 1/25000

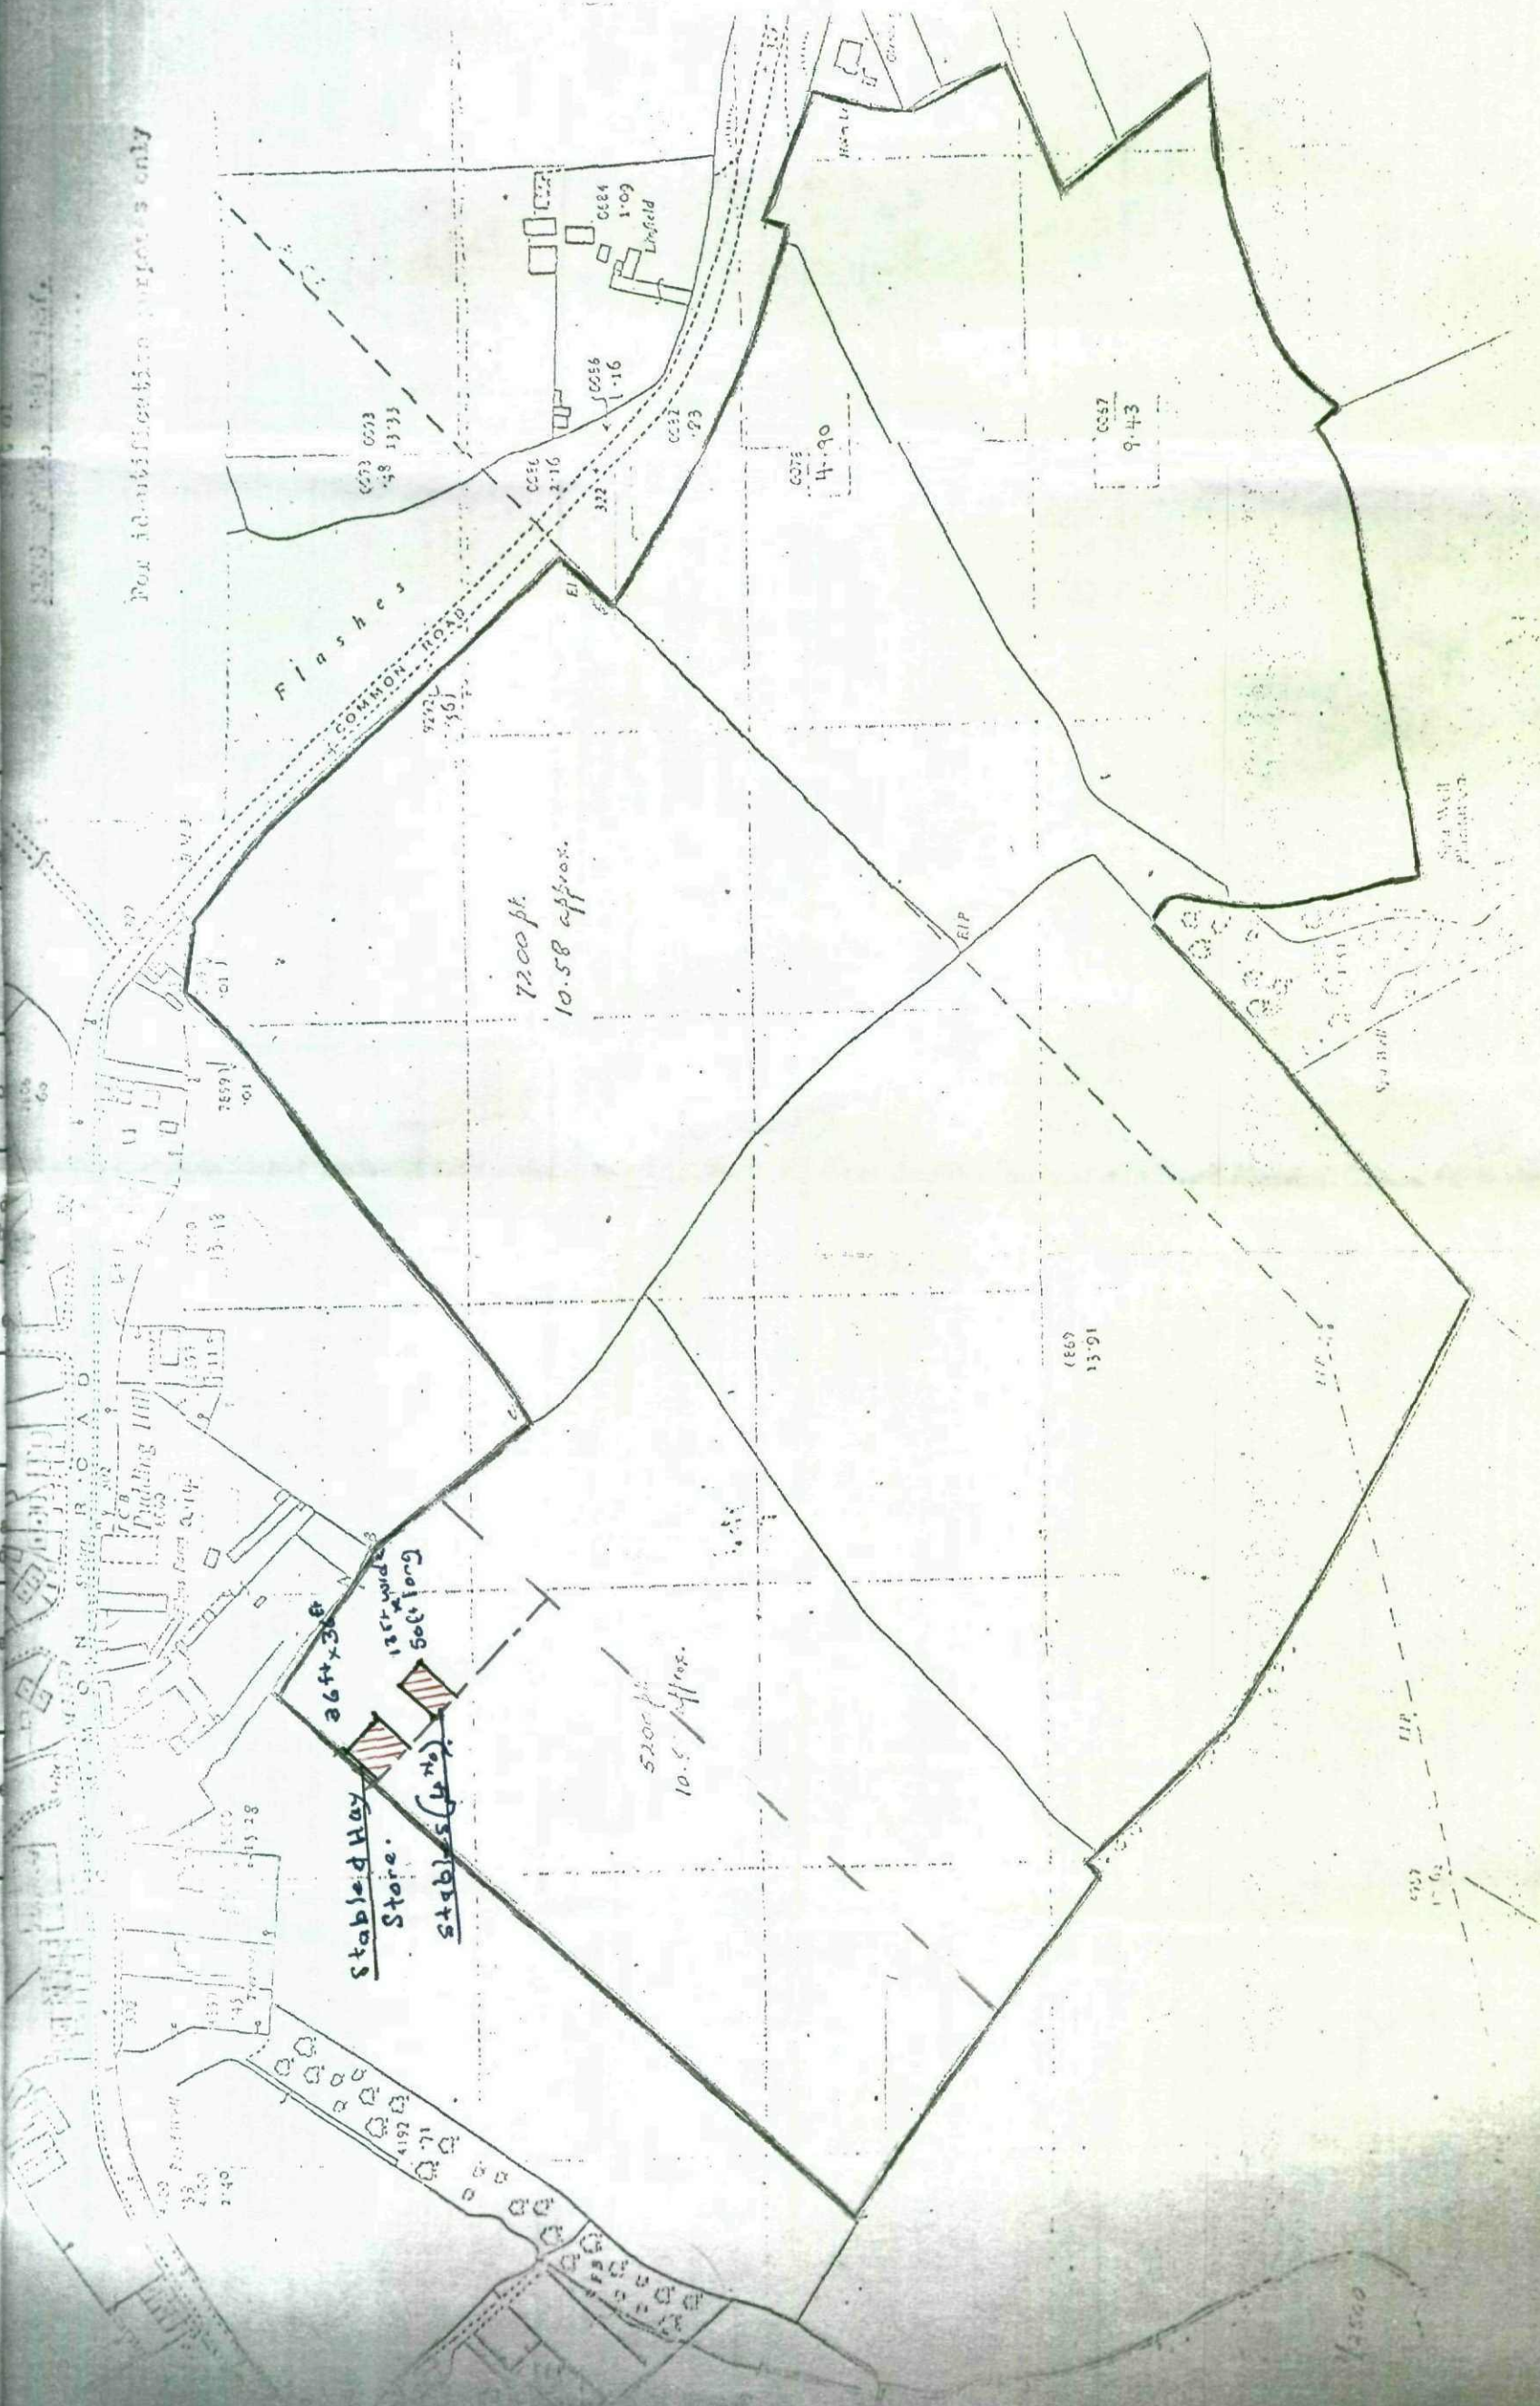

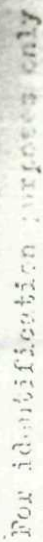

Register.

SCALE 1/2500 ft

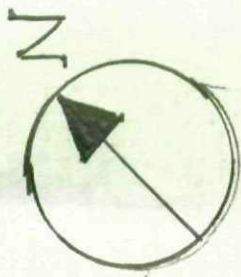

For identification purposes only

Charles Victor Lee
the other part

les Victor Lee and
rew Ashley of the other

Vincent Horne of the
other part

he said Andrew Ashley of
the other part with
e 1947

said Andrew Ashley and
ary Newsome of the other

said Lucy Mary Newsome
of the other part


Vendor of the one part
with RECEIPT endorsed
1970

een the Vendor of the
and Geoffrey Howard
rsed thereon dated
1970

to the above-mentioned
r of the first part
the said Herbert
the third part

HILL
FIELD

SCALE 1/2500 ft

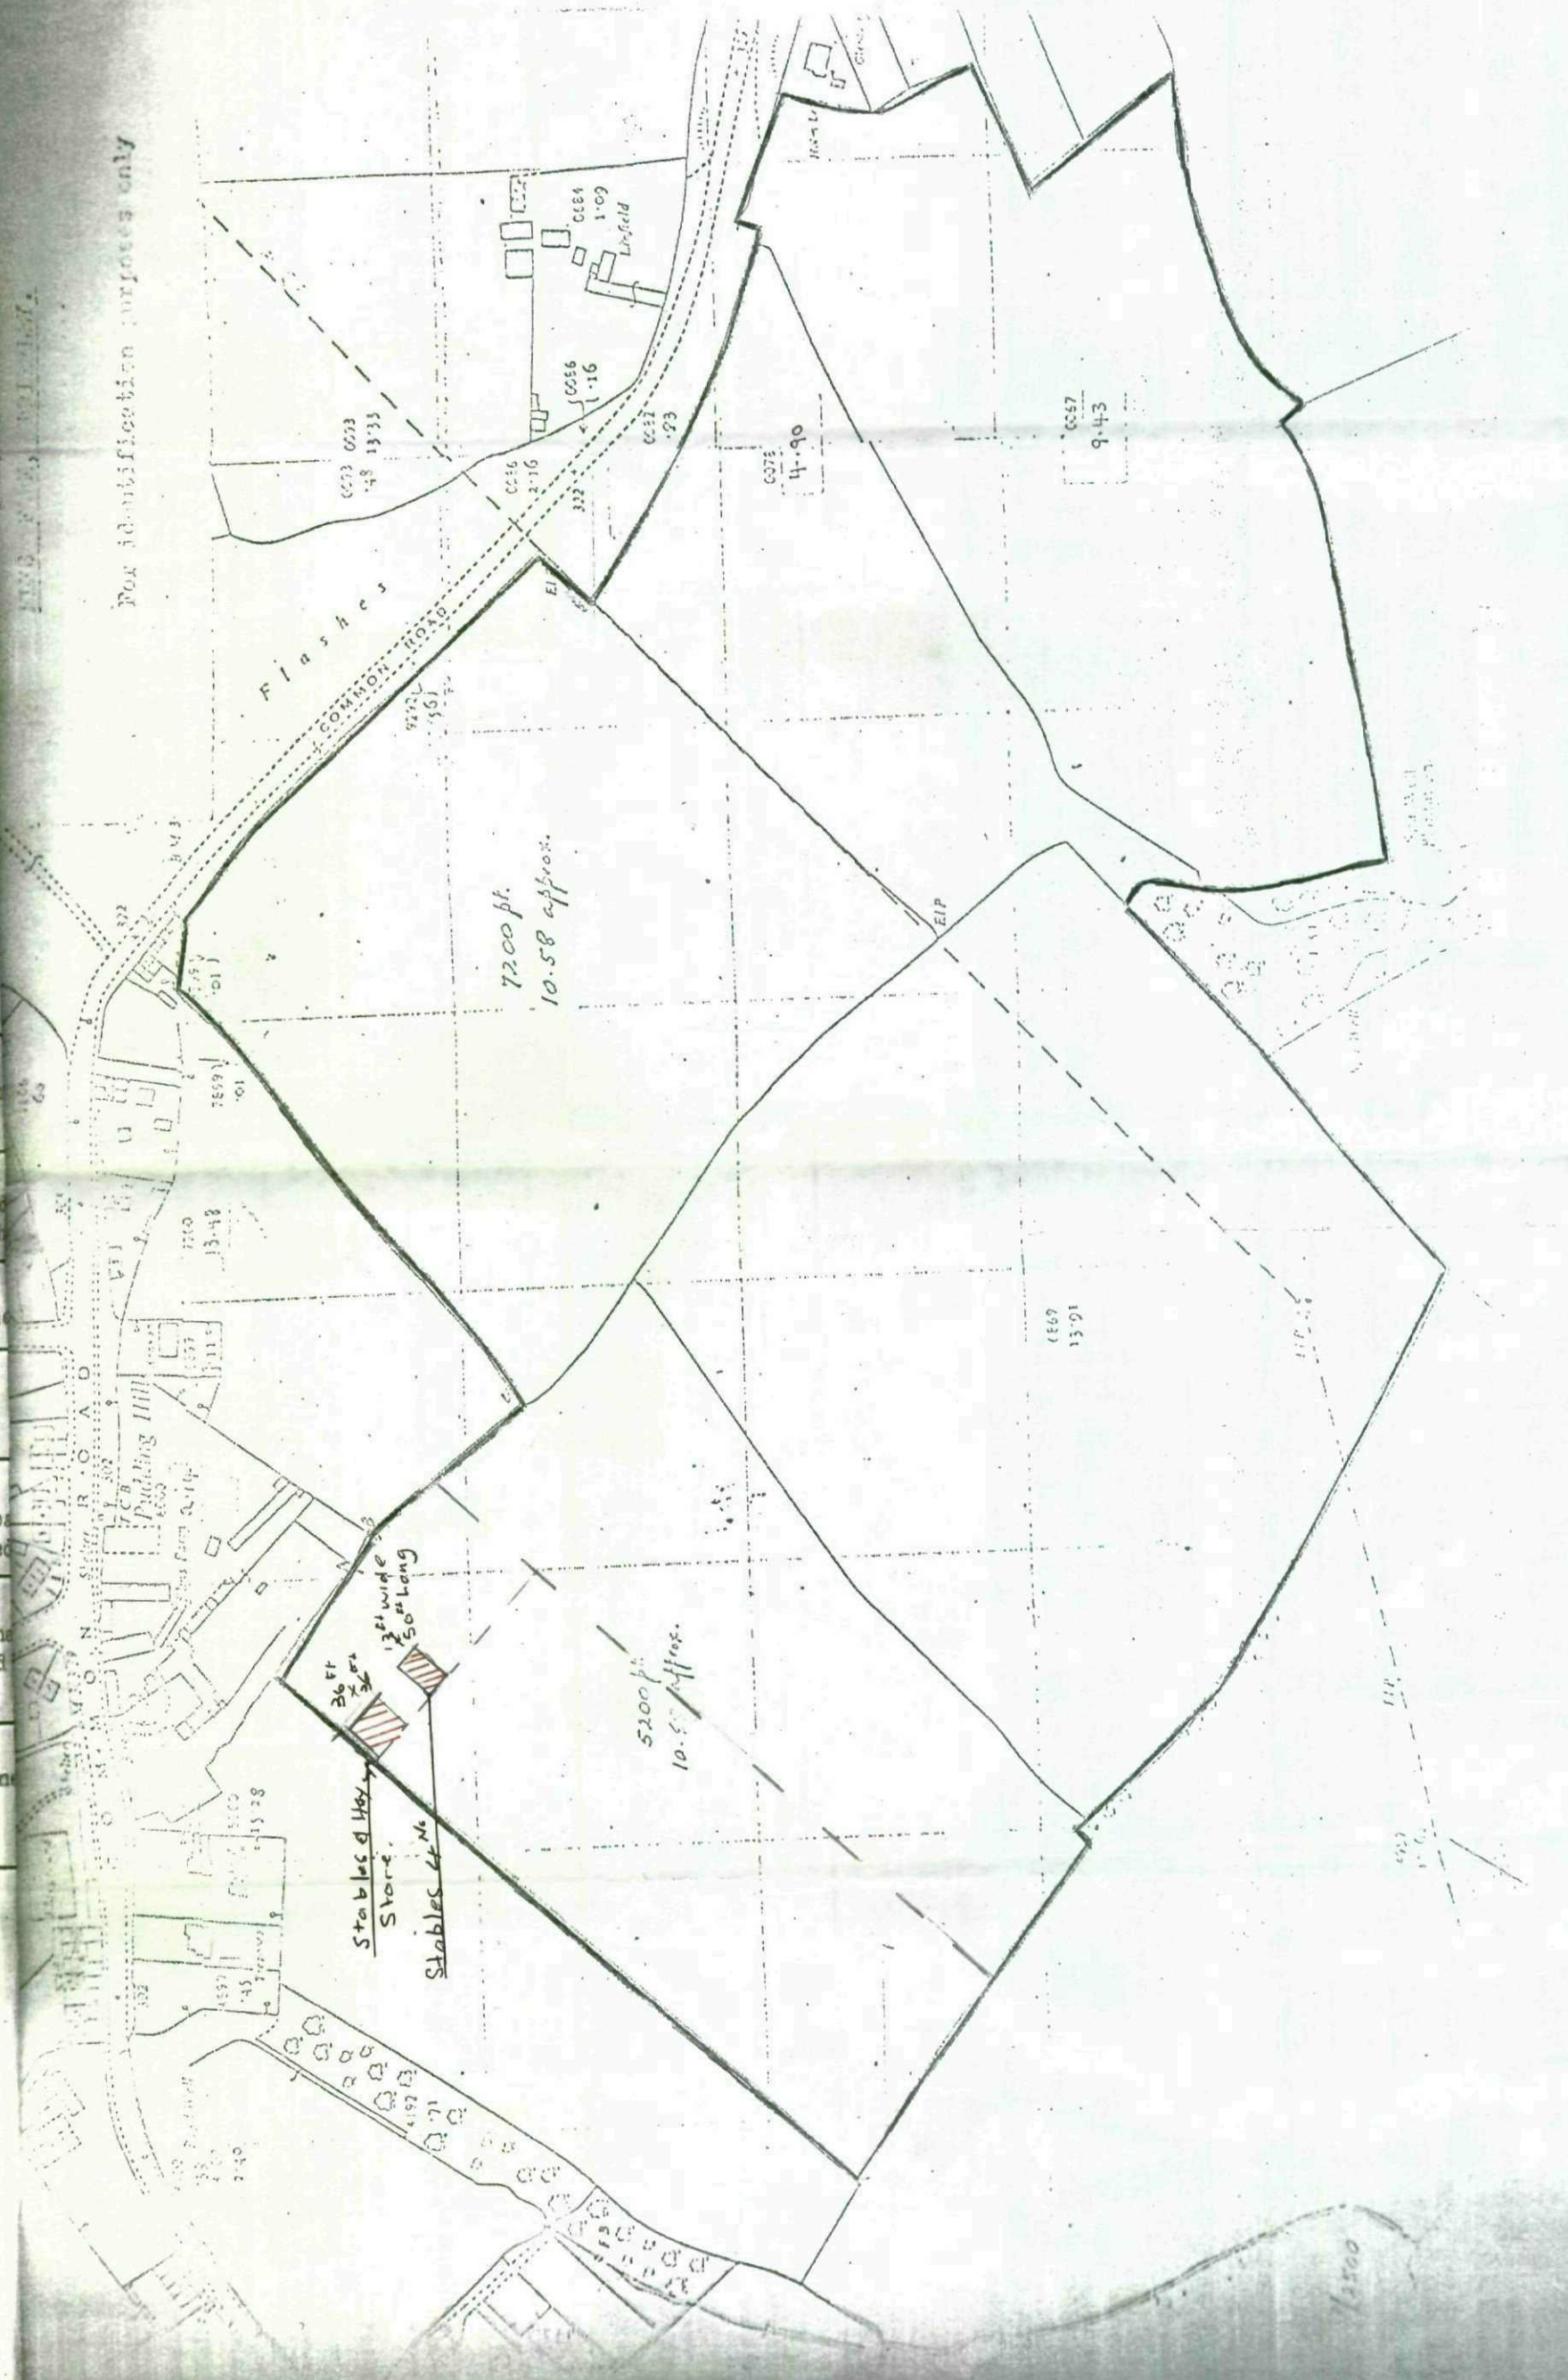

28. Applicant Contact Details

Telephone numbers

Country code: National number: Extension number:

Country code: Mobile number (optional):

Country code: Fax number (optional):

Email address (optional):

29. Agent Contact Details

Telephone numbers

Country code: National number: Extension number:

Country code: Mobile number (optional):

Country code: Fax number (optional):

Email address (optional):

30. Site Visit

Can the site be seen from a public road, public footpath, bridleway or other public land? ☐ Yes ☒ No

If the planning authority needs to make an appointment to carry out a site visit, whom should they contact? (Please select only one)

☐ Agent

☒ Applicant

☐ Other (if different from the agent/applicant's details)

If Other has been selected, please provide:

Contact name:

Telephone number:

Email address:

25. Certificates (continued)

CERTIFICATE OF OWNERSHIP - CERTIFICATE D

Town and Country Planning (General Development Procedure) Order 1995 Certificate under Article 7

I certify/ The applicant certifies that:

§ Certificate A cannot be issued for this application

§ All reasonable steps have been taken to find out the names and addresses of everyone else who, on the day 21 days before the date of this application, was the owner (*owner is a person with a freehold interest or leasehold interest with at least 7 years left to run*) of any part of the land to which this application relates, but I have/ the applicant has been unable to do so.

The steps taken were:

--

Notice of the application has been published in the following newspaper (circulating in the area where the land is situated):

--

On the following date (which must not be earlier than 21 days before the date of the application):

--

Signed - Applicant:

Or signed - Agent:

Date (DD/MM/YYYY):

--

--

--

AGRICULTURAL HOLDINGS CERTIFICATE

Town and Country Planning (General Development Procedure) Order 1995 Certificate under Article 7

Agricultural Land Declaration - You Must Complete Either A or B

(A) None of the land to which the application relates is, or is part of, an agricultural holding.

Signed - Applicant:

Or signed - Agent:

Date (DD/MM/YYYY):

--

--

--

B) I have/ The applicant has given the requisite notice to every person other than myself/ the applicant who, on the day 21 days before the date of this application, was a tenant of an agricultural holding on all or part of the land to which this application relates, as listed below:

Name of Tenant	Address	Date Notice Served

Signed - Applicant:

Or signed - Agent:

Date (DD/MM/YYYY):

--

--

--

26. Planning Application Requirements - Checklist

Please read the following checklist to make sure you have sent all the information in support of your proposal. Failure to submit all information required will result in your application being deemed invalid. It will not be considered valid until all information required by the Local Planning Authority has been submitted.

3 copies of a completed and dated application form: ☐

3 copies of the plan which identifies the land to which the application relates drawn to an identified scale and showing the direction of North: ☐

3 copies of other plans and drawings or information necessary to describe the subject of the application: ☐

The correct fee: ☐

3 copies of a design and access statement: ☐

3 copies of the completed, dated Article 7 Certificate (Agricultural Holdings): ☐

3 copies of the completed, dated Ownership Certificate (A, B, C, or D - as applicable): ☐


27. Declaration

I/we hereby apply for planning permission/consent as described in this form and the accompanying plans/drawings and additional information.

Signed - Applicant:

Or signed - Agent:

Date (DD/MM/YYYY):

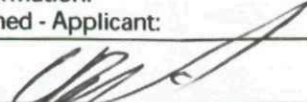

--

12.8.08

(date cannot be pre-application)