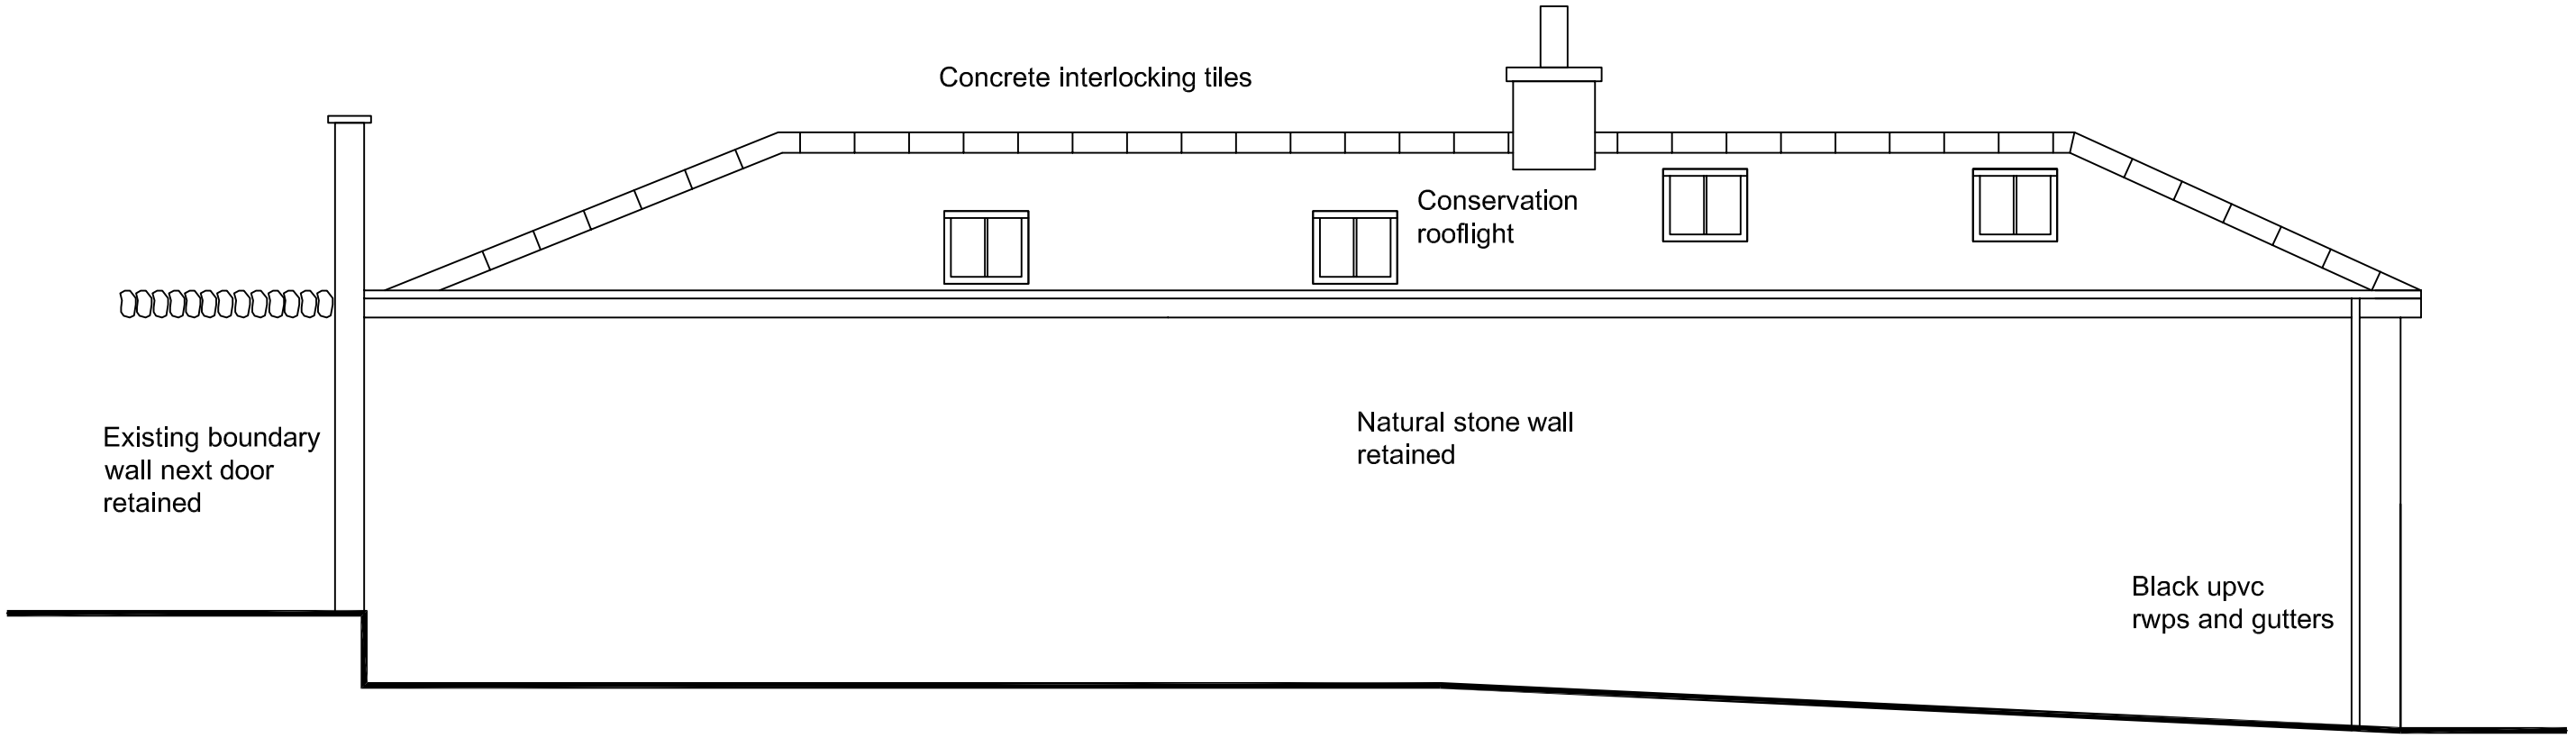


Proposed elevation
1:50

Revisions	D. Extension omitted	24-10-14
Revisions	C. Roof amended; conservation rooflights added	03-10-14
Revisions	B. Roof amended	19-9-14
Revisions	A. Rooflight added	14-8-14

This drawing is for planning permission only and is not a construction drawing.

Drawing Title	PROPOSED-ELEVATION		
Job No. - Dwg No.	TN/2014/5	.	–
Client:	Terry Naylor Westfield House Farm:Brockholes Lane; Penistone; Sheffield S36 9FB		
Scale.	1:50		