



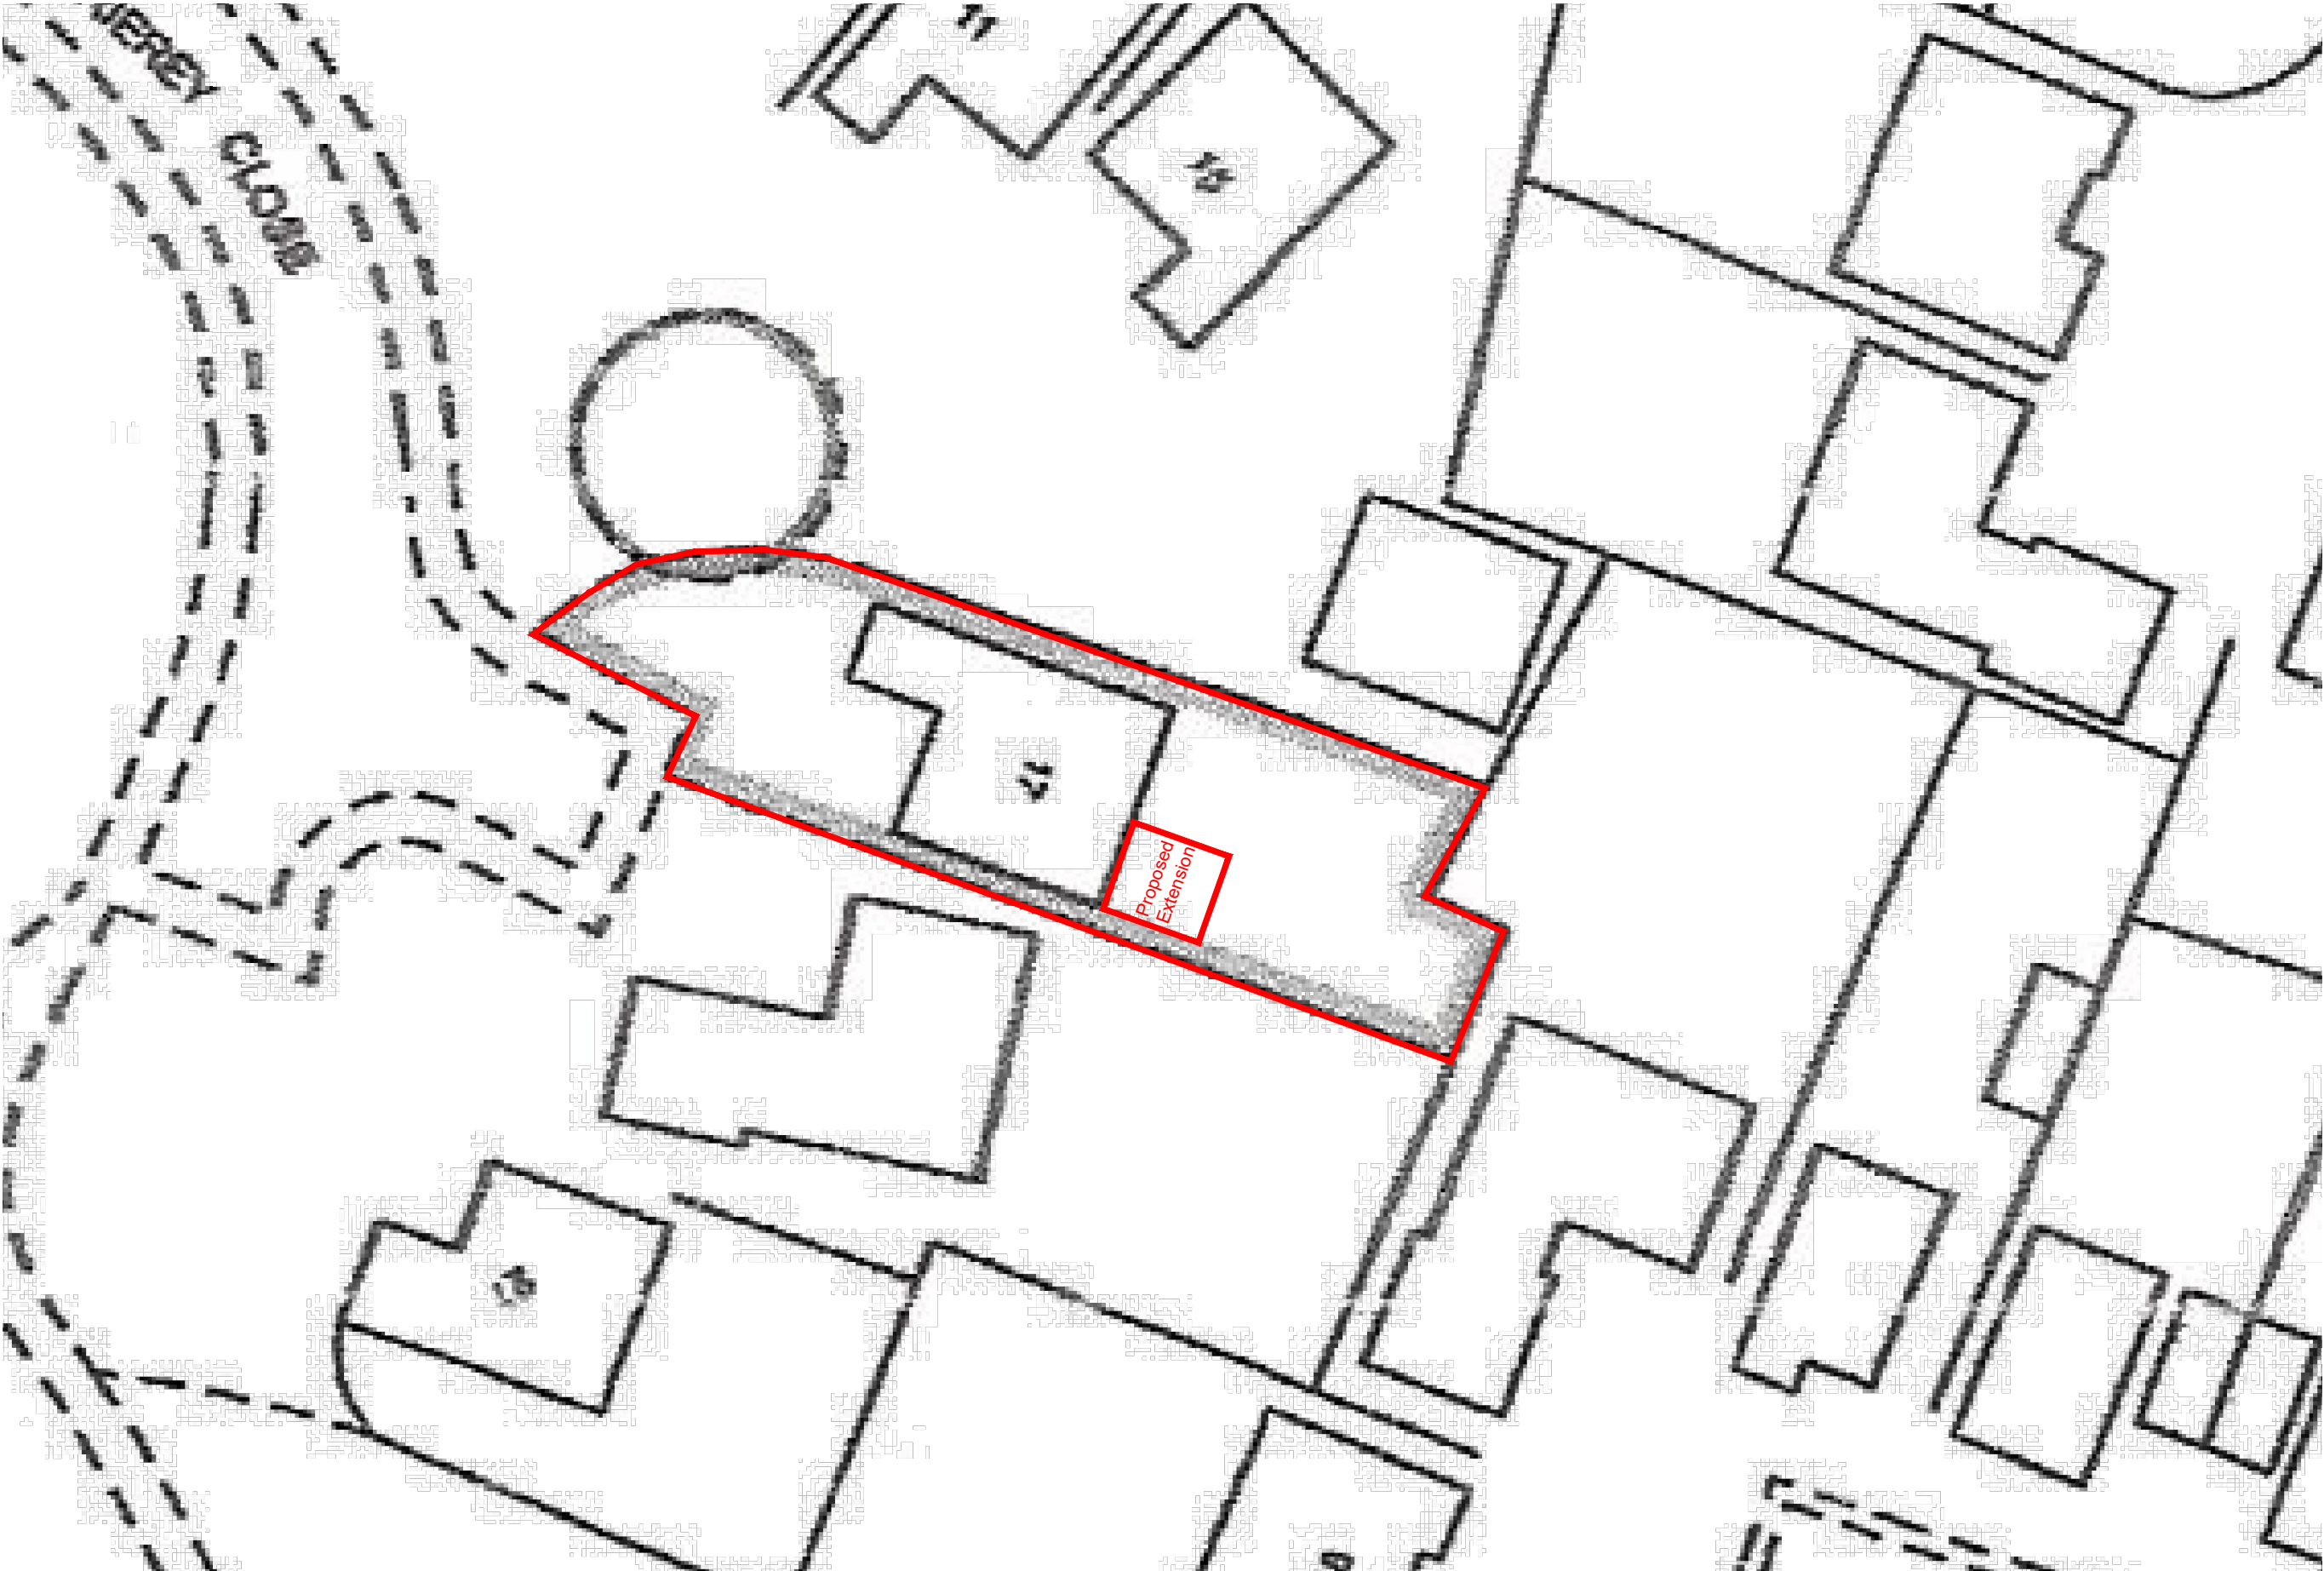

Notes
Do not scale off this drawing. If in doubt please ask.
Dimensions must be checked on site where possible
©This drawing must not be reproduced in whole or part without written consent

Block Plan 1:250

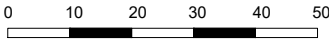

Revisions

HMia

Horne McIntosh interior architects

Client

Kirstie Trasler

Project

Rear & Loft Extension
17, Brierey Close
Darton, Barnsley, S75 5QL

Title

Block Plan

Dwg. no

4509-L-2

Drawn

Date

5.10.2020

Scale

Rev

1:250 @ A3

B

The Studio, 44 Towngate, Mirfield, WF14 9JG

Tel: 01924 777 777

E mail: info@Hmia.com Web Site: www.HMia.com