



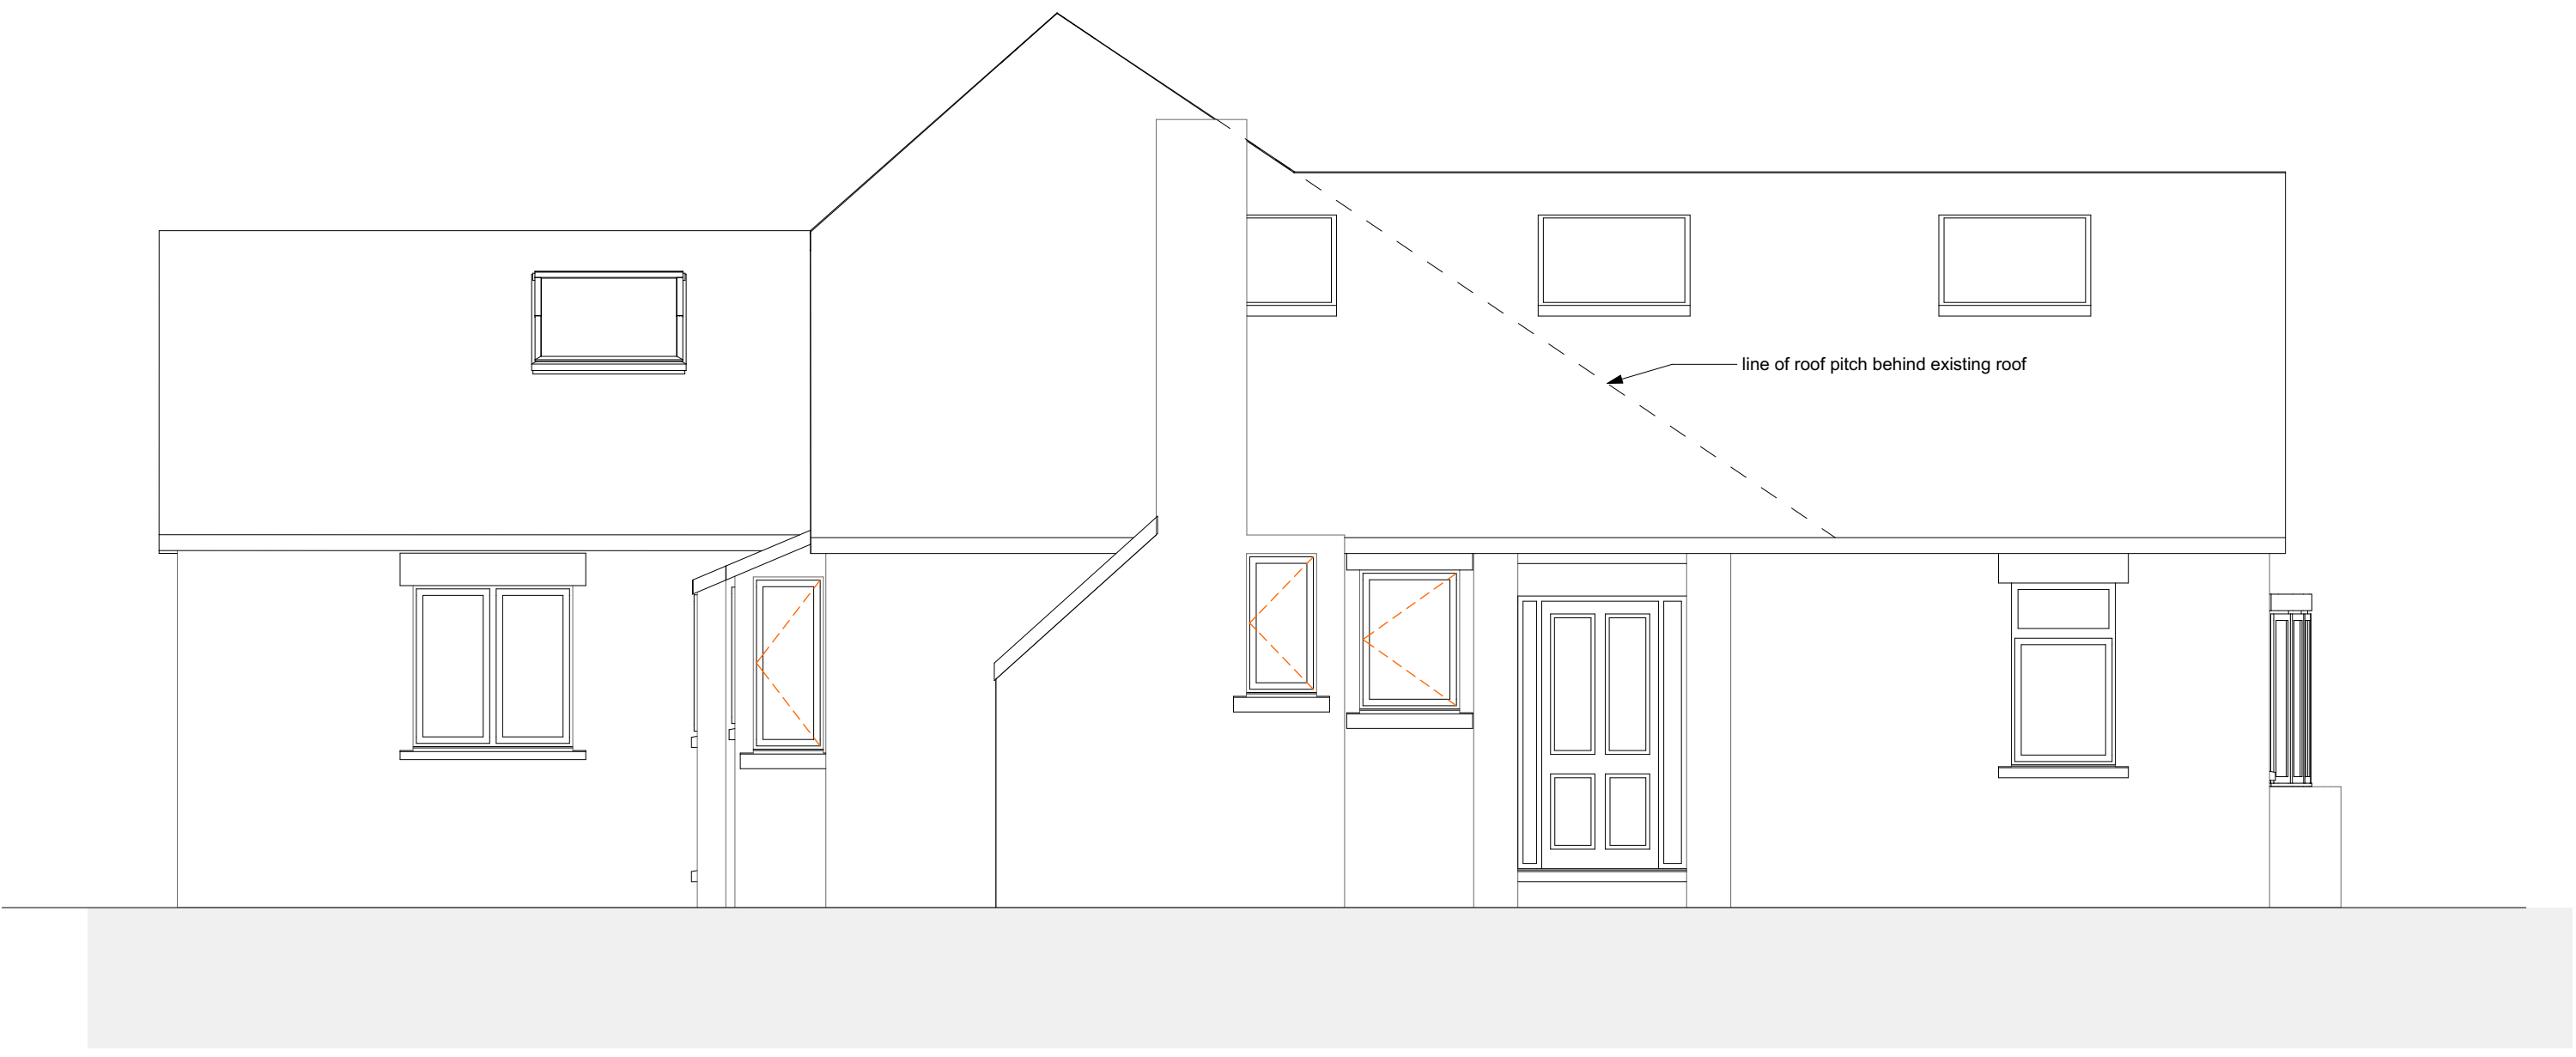


E-34 Elevation 1:50

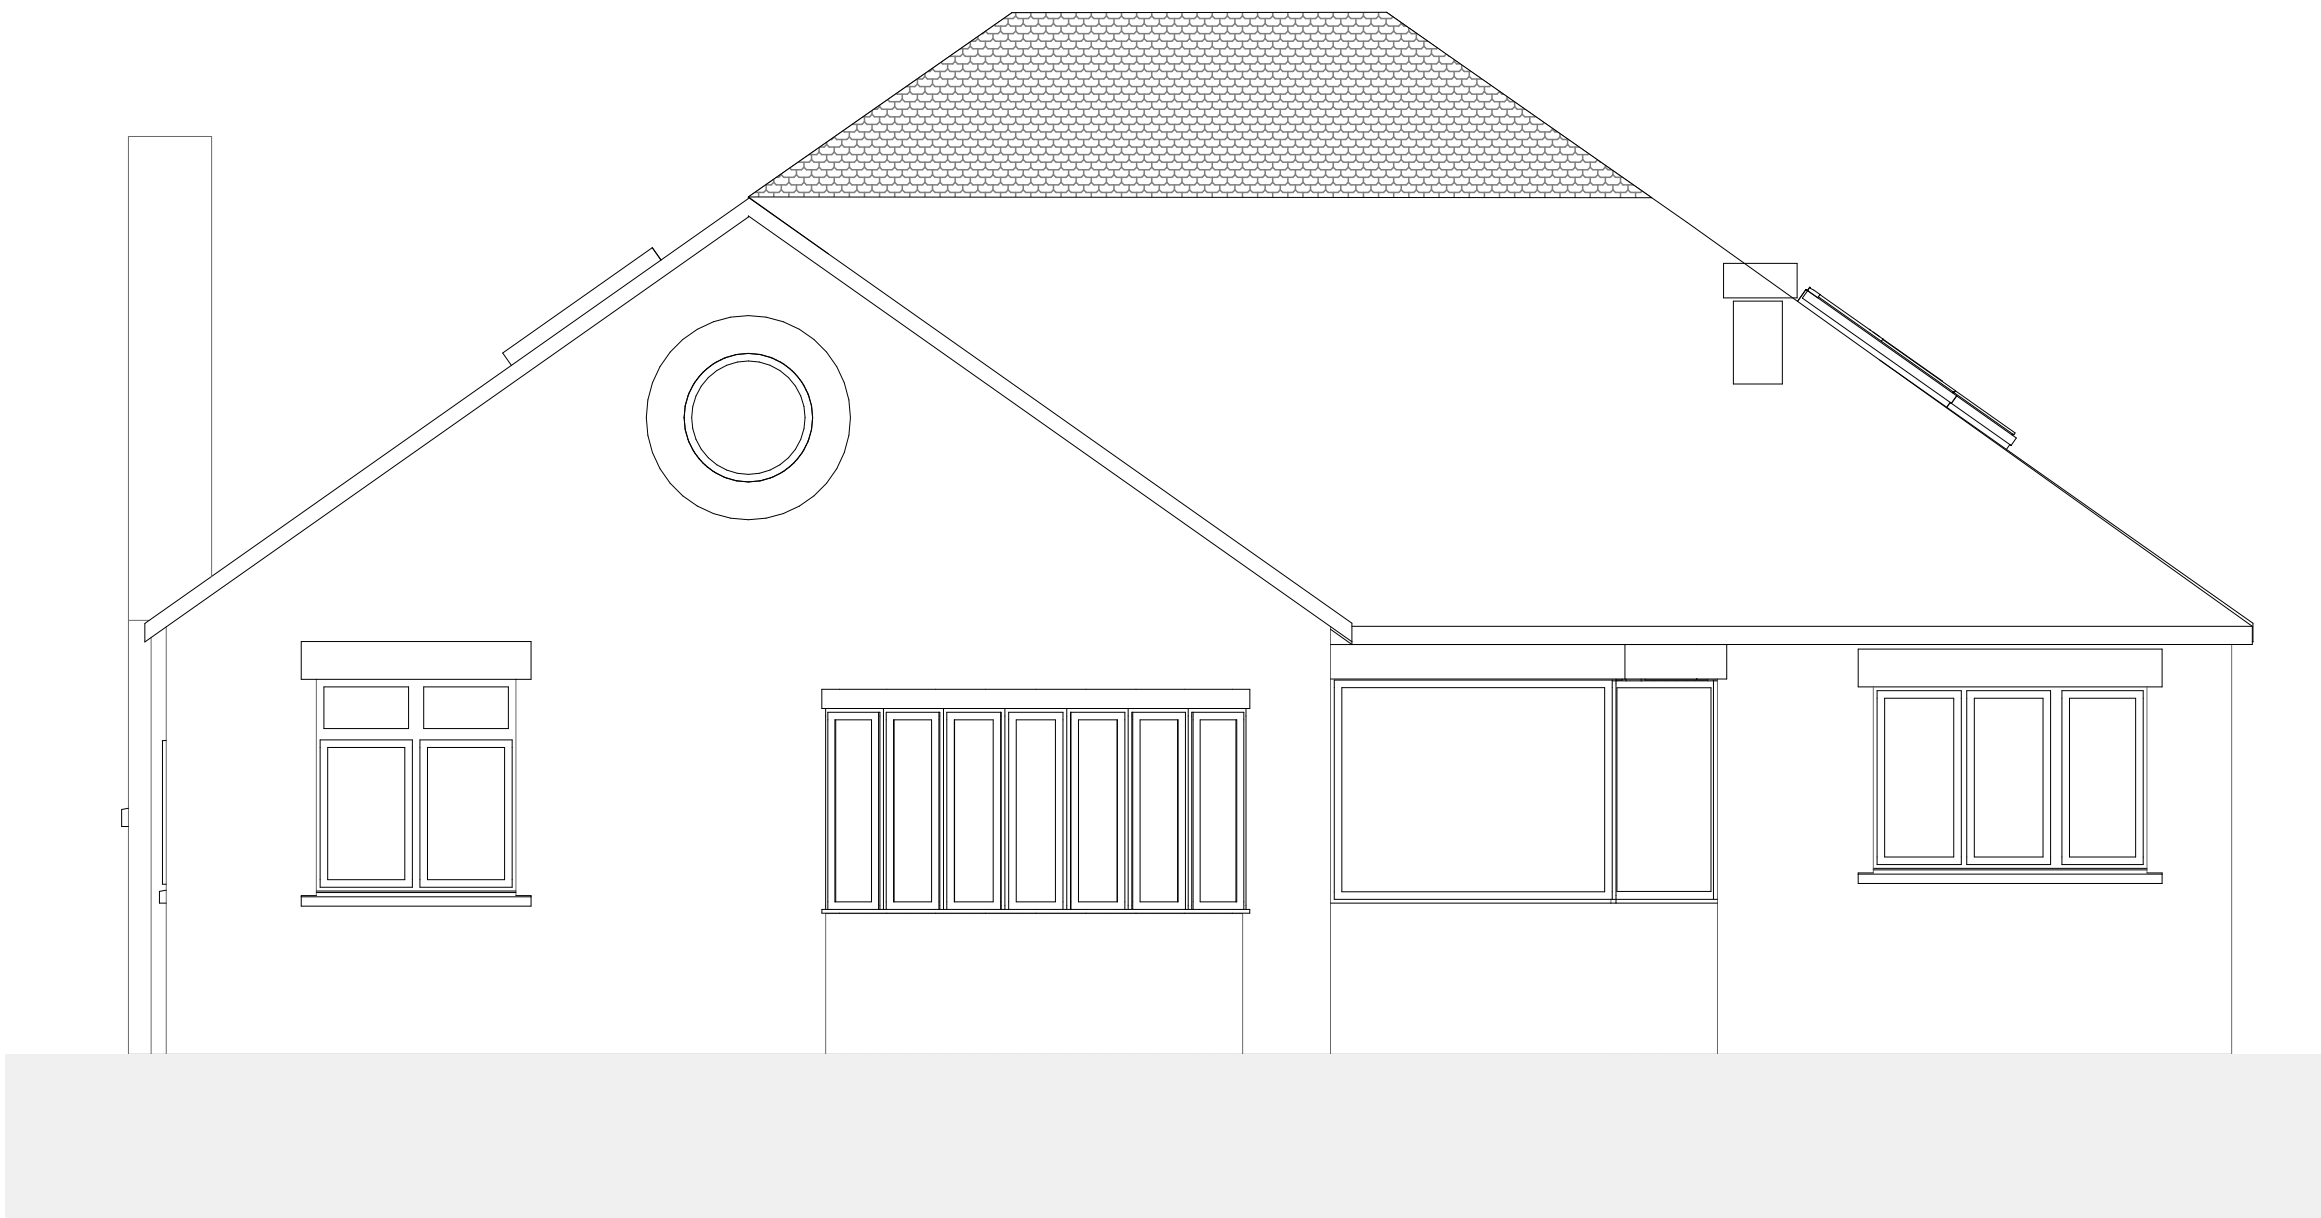

E-31 Elevation 1:50



E-32 Elevation 1:50

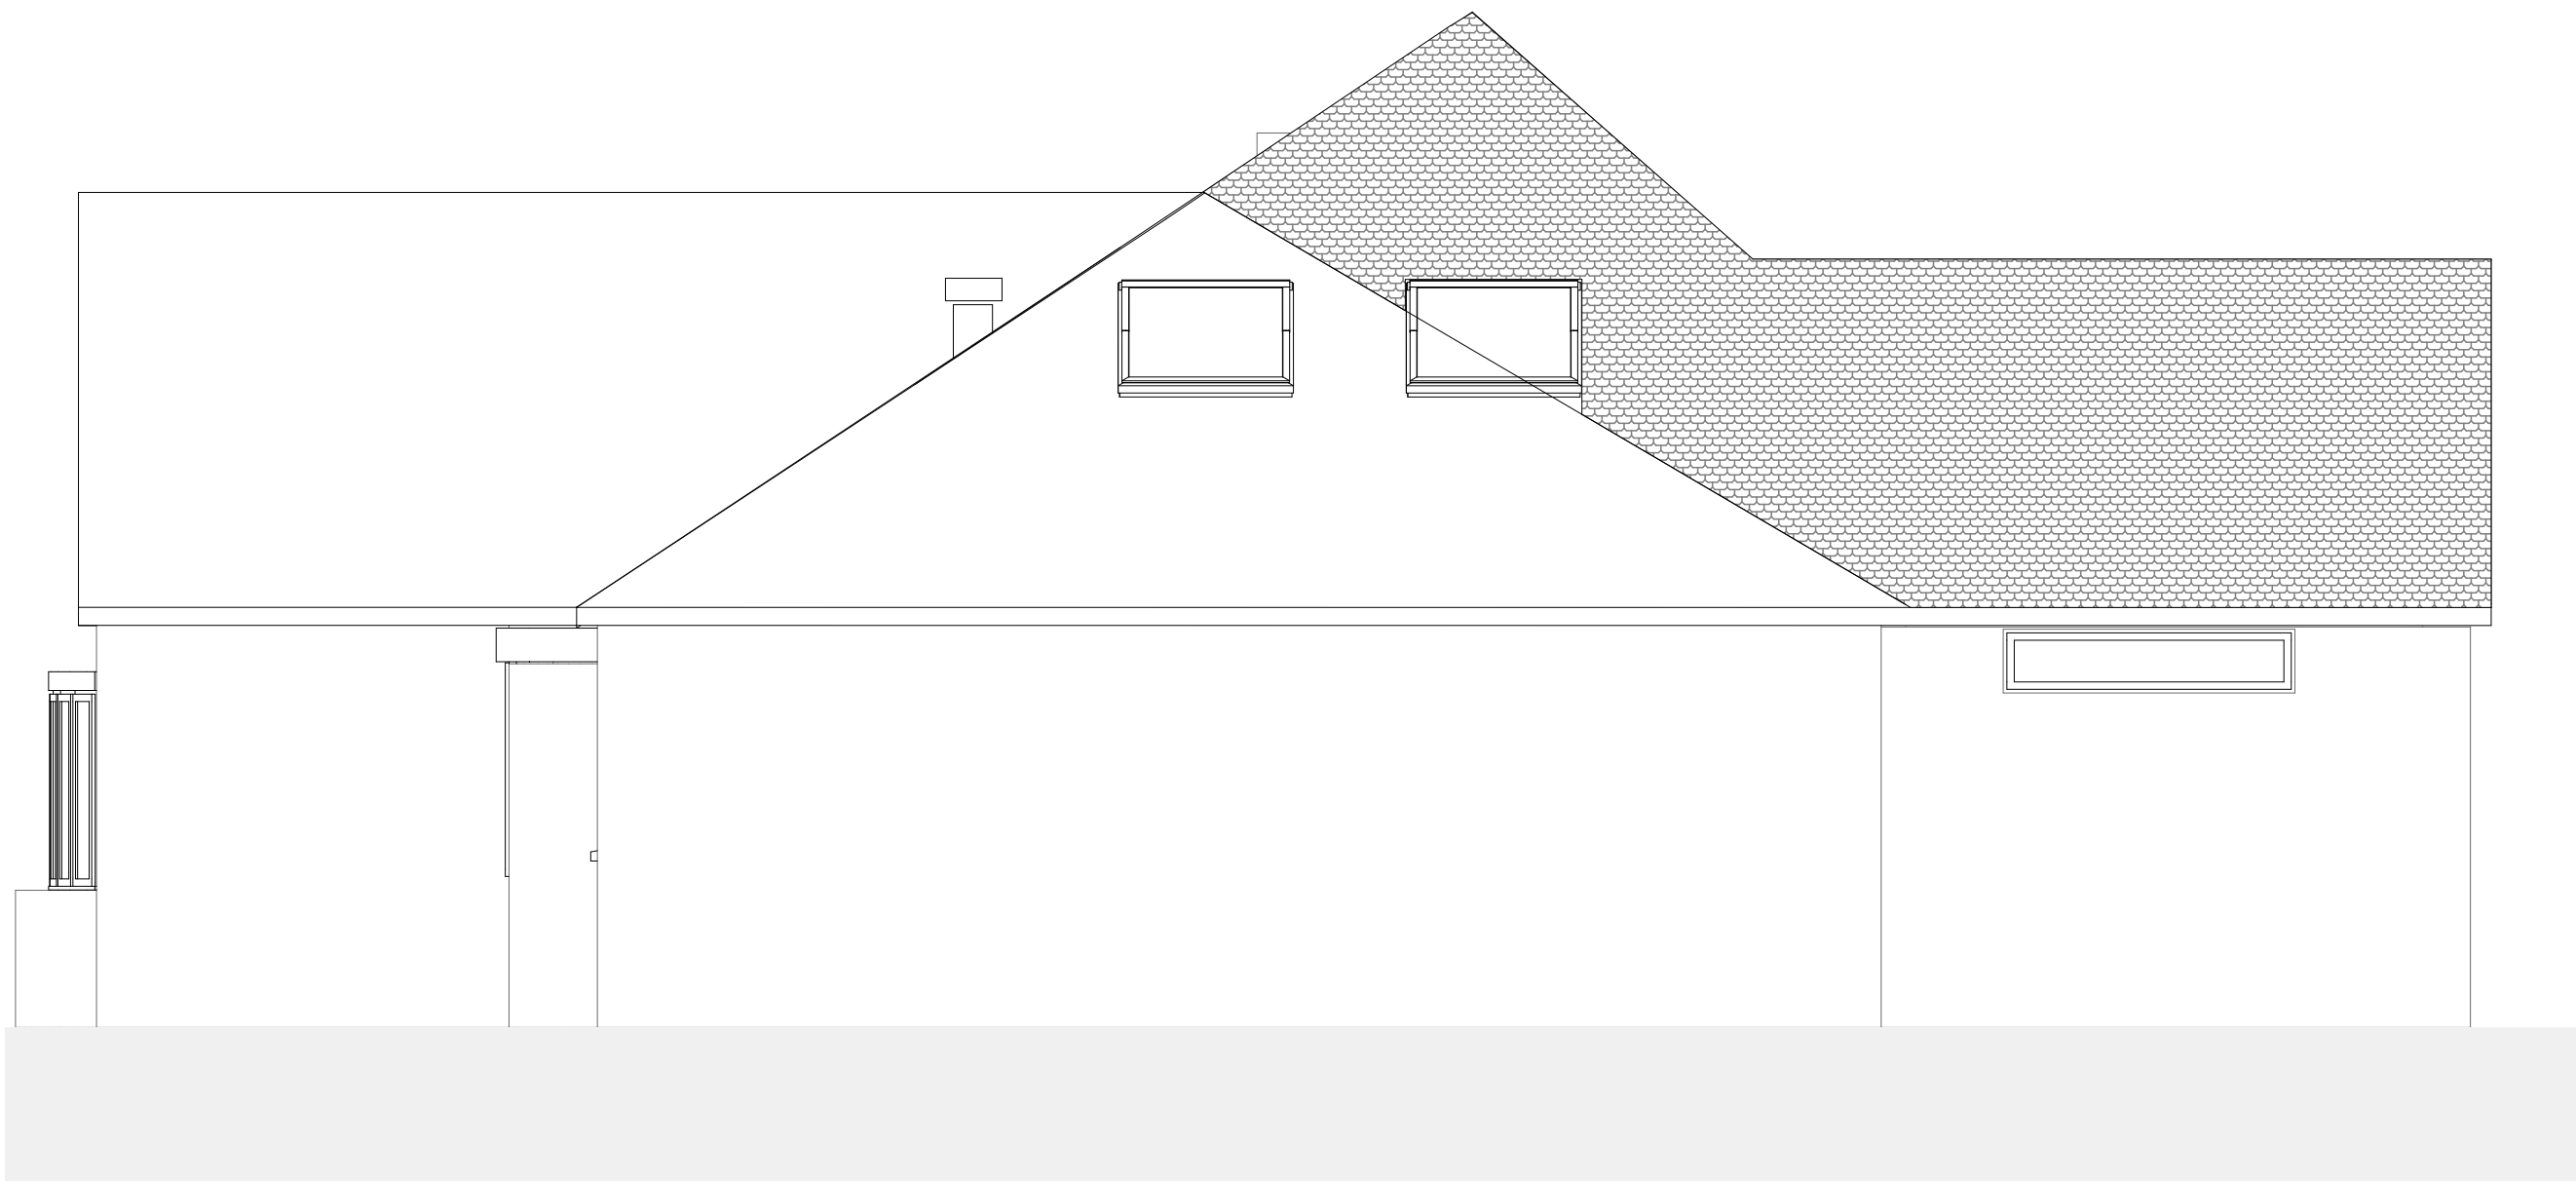

E-33 Elevation 1:50

RevID	ChID	Change Name	Date
B		Pitched roof slope shown planning request	24/10/18
A		Roof shape changed planning request	31/8/18

Client: Deacey


Project: Proposed Ground and First Floor Extension to 124 Redbrook Road, Barnsley

Drawing Title: As Proposed Elevations

Scale: 1:50 **Date:** 24/10/2018

Drawn By: AR **Rev:** B

Drawing Nr: 4

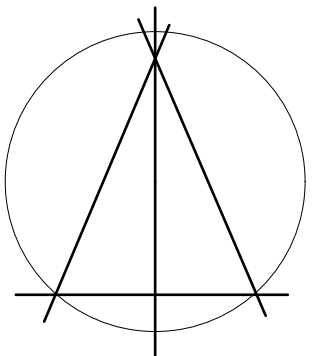

Alan Robinson
Chartered Architect BA Dip Arch RIBA BSc (Hons)
2 Gawber Road, Barnsley S75 2AF
Tel/Fax 01226 286066
Mob: 07947808933