


PROPOSED SMALL EXTENSION

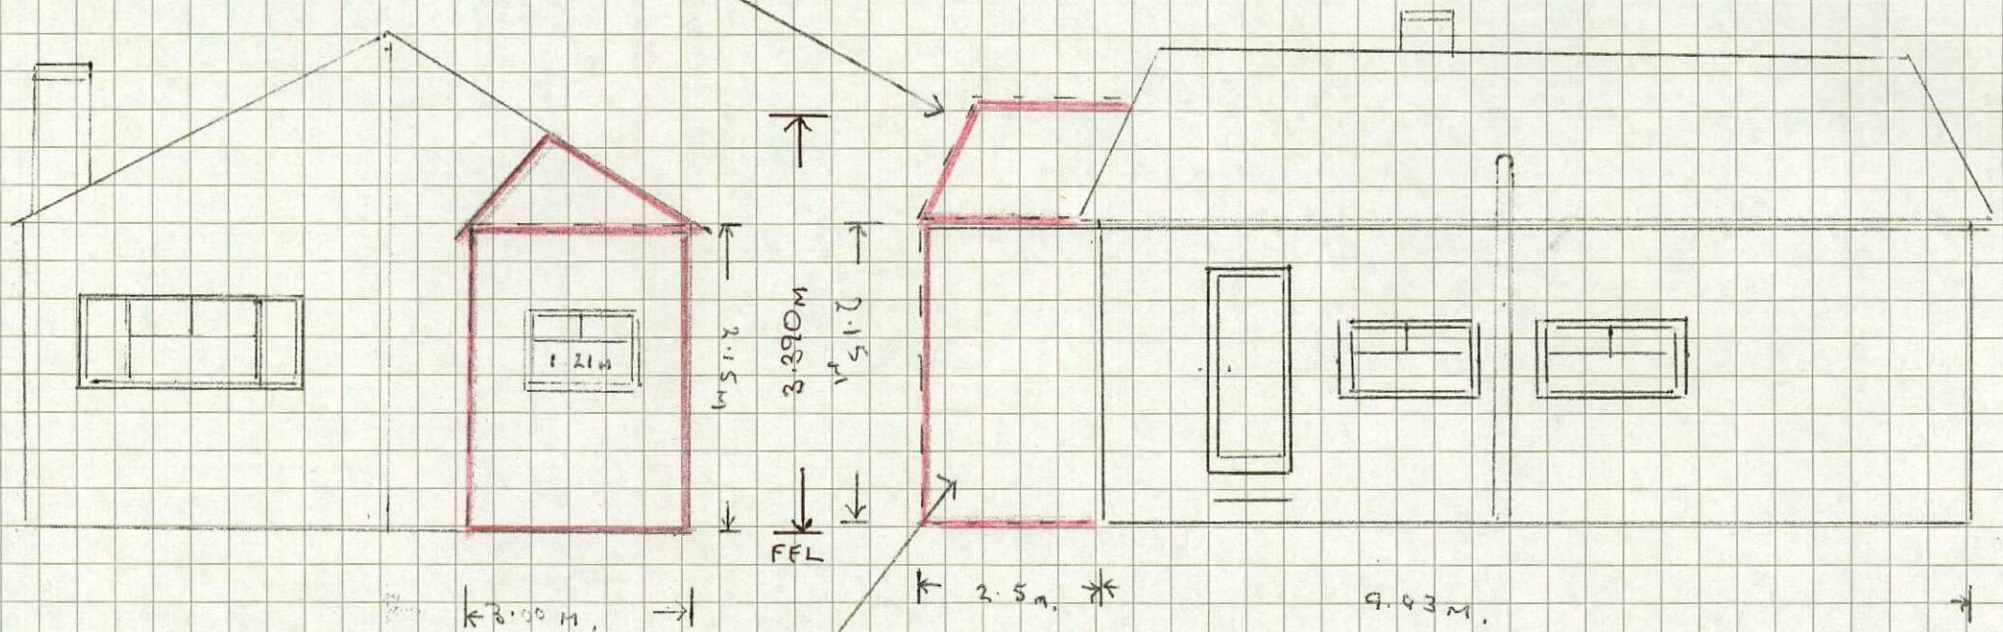

EAST ELEVATION

NORTH ELEVATION

SCALE 1CM - 1MTR.

PROPOSED KITCHEN EXTENSION

2 HARDWICK GROVE, DOB WORTH, BUNGAY