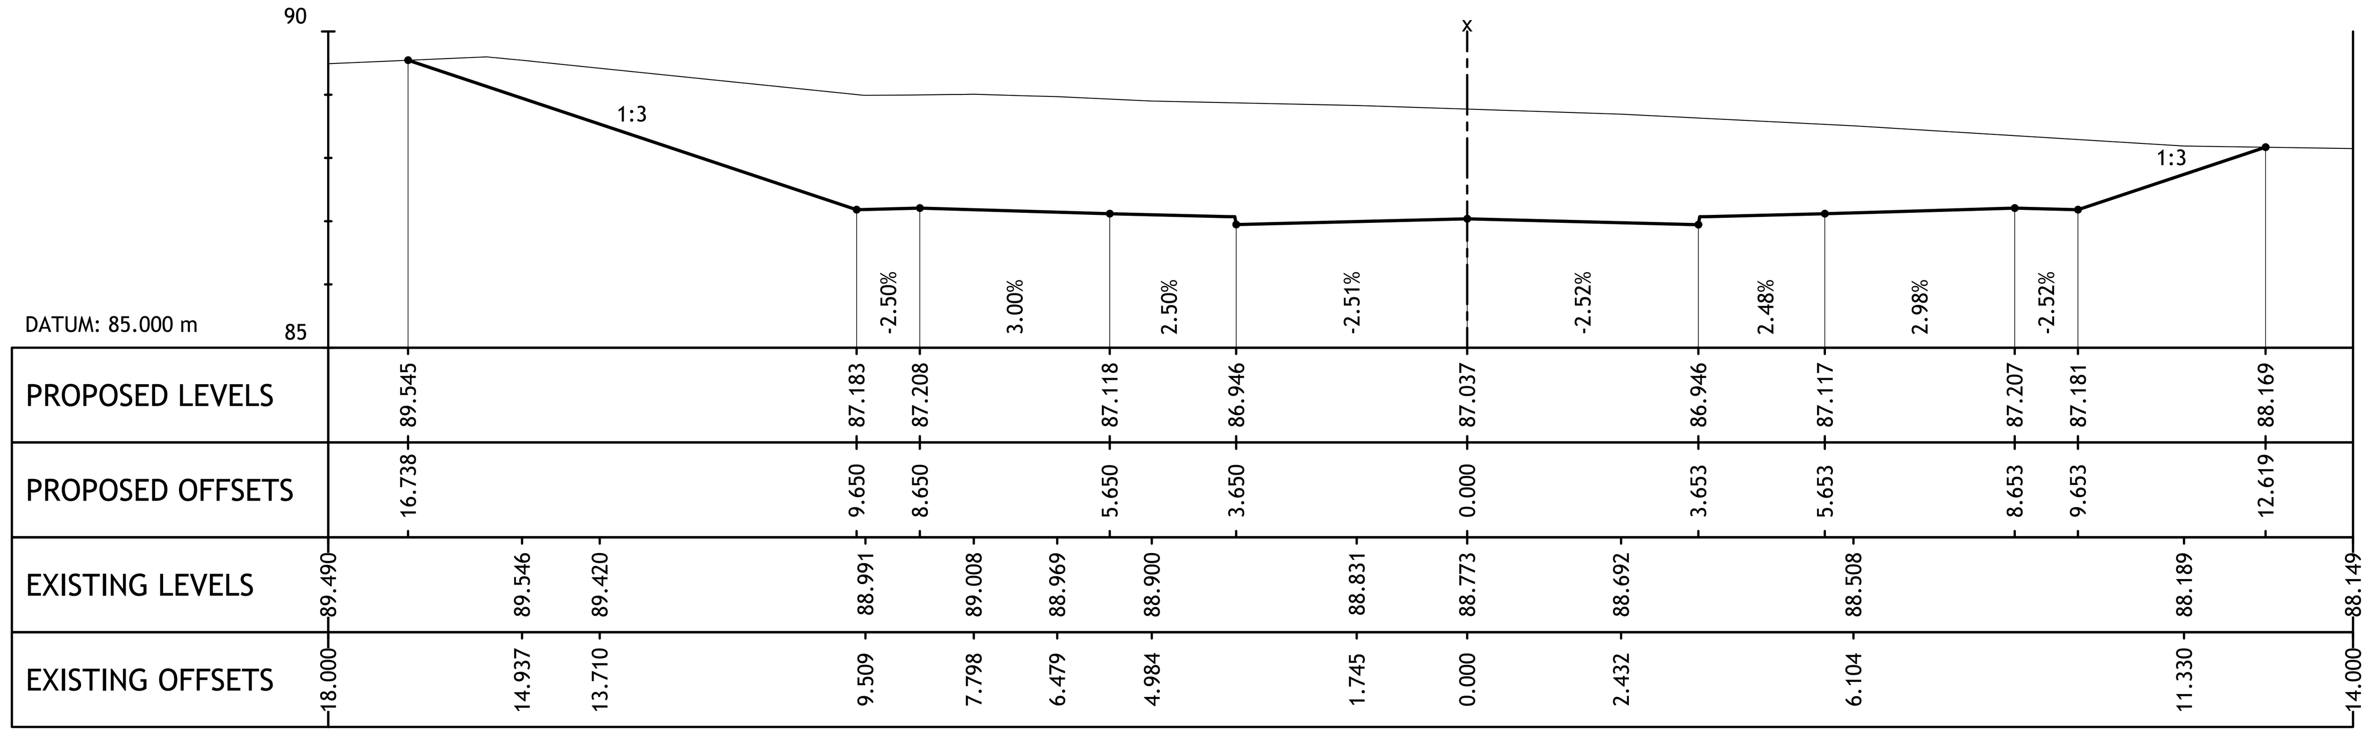


ALIGNMENT NAME: LINK ROAD
SCALE: H 1:100 V: 1:100

CHAINAGE: 1102.000

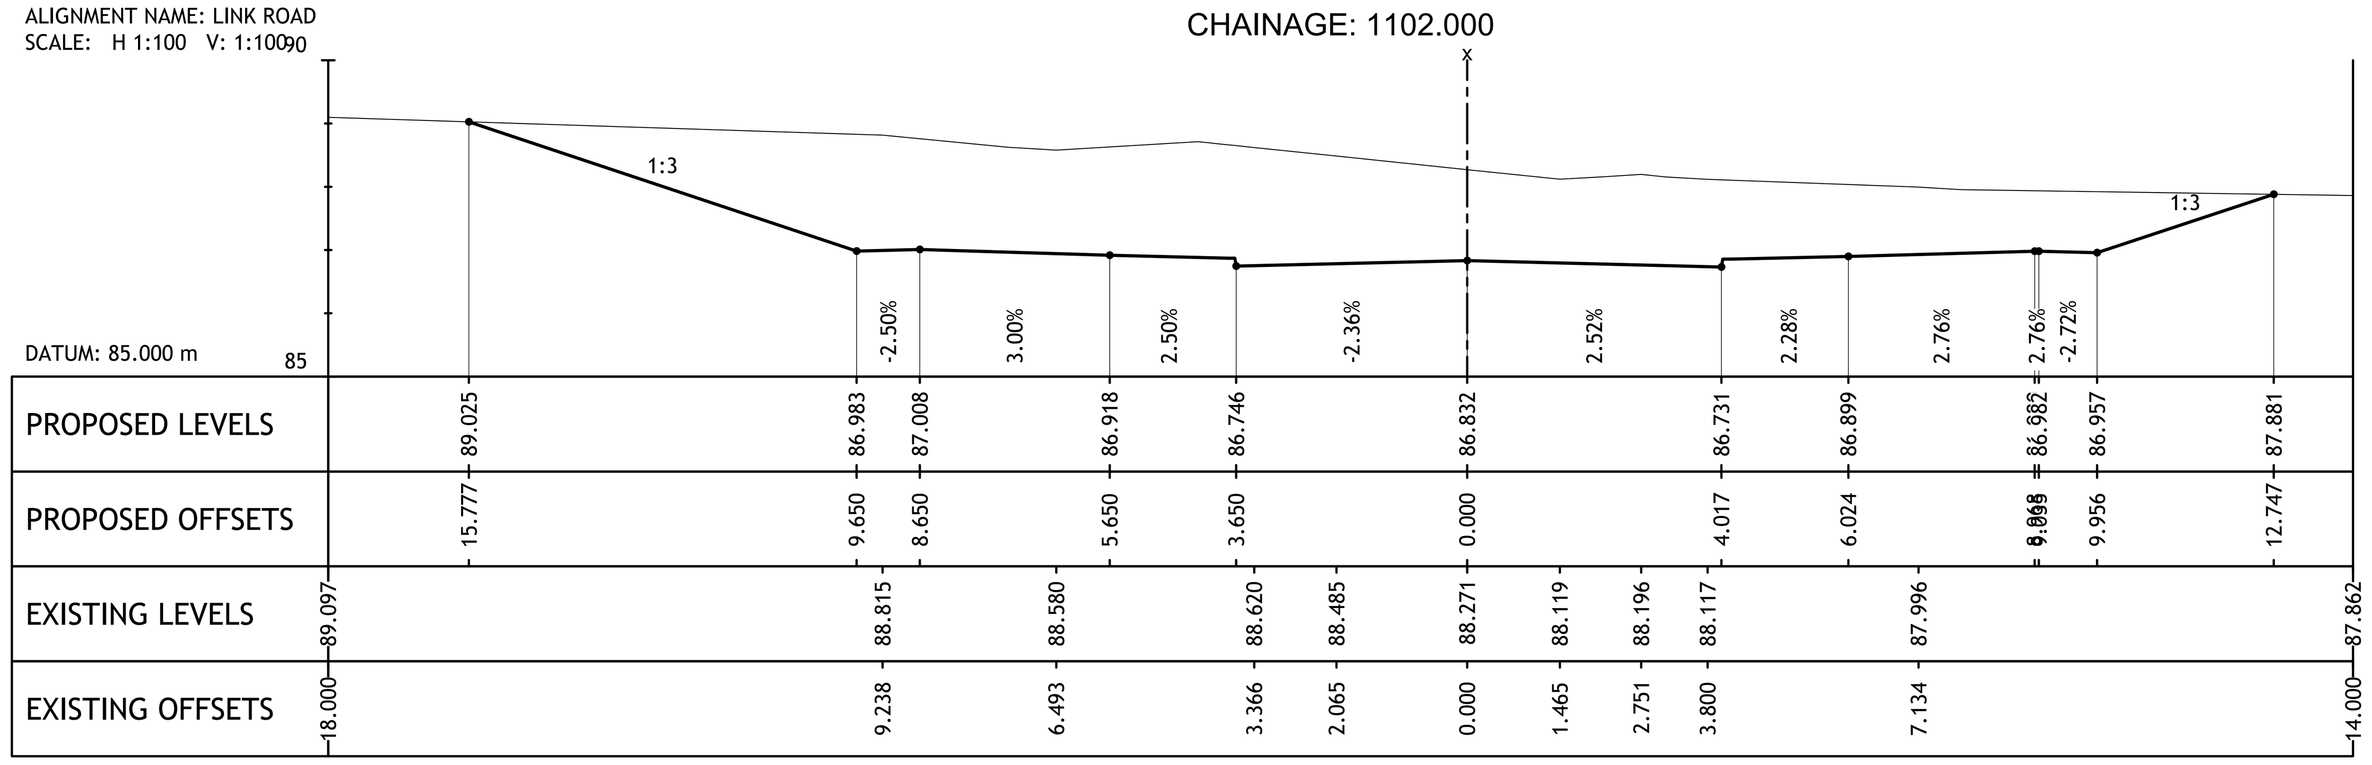


ALIGNMENT NAME: LINK ROAD
SCALE: H 1:100 V: 1:100

CHAINAGE: 1110.000

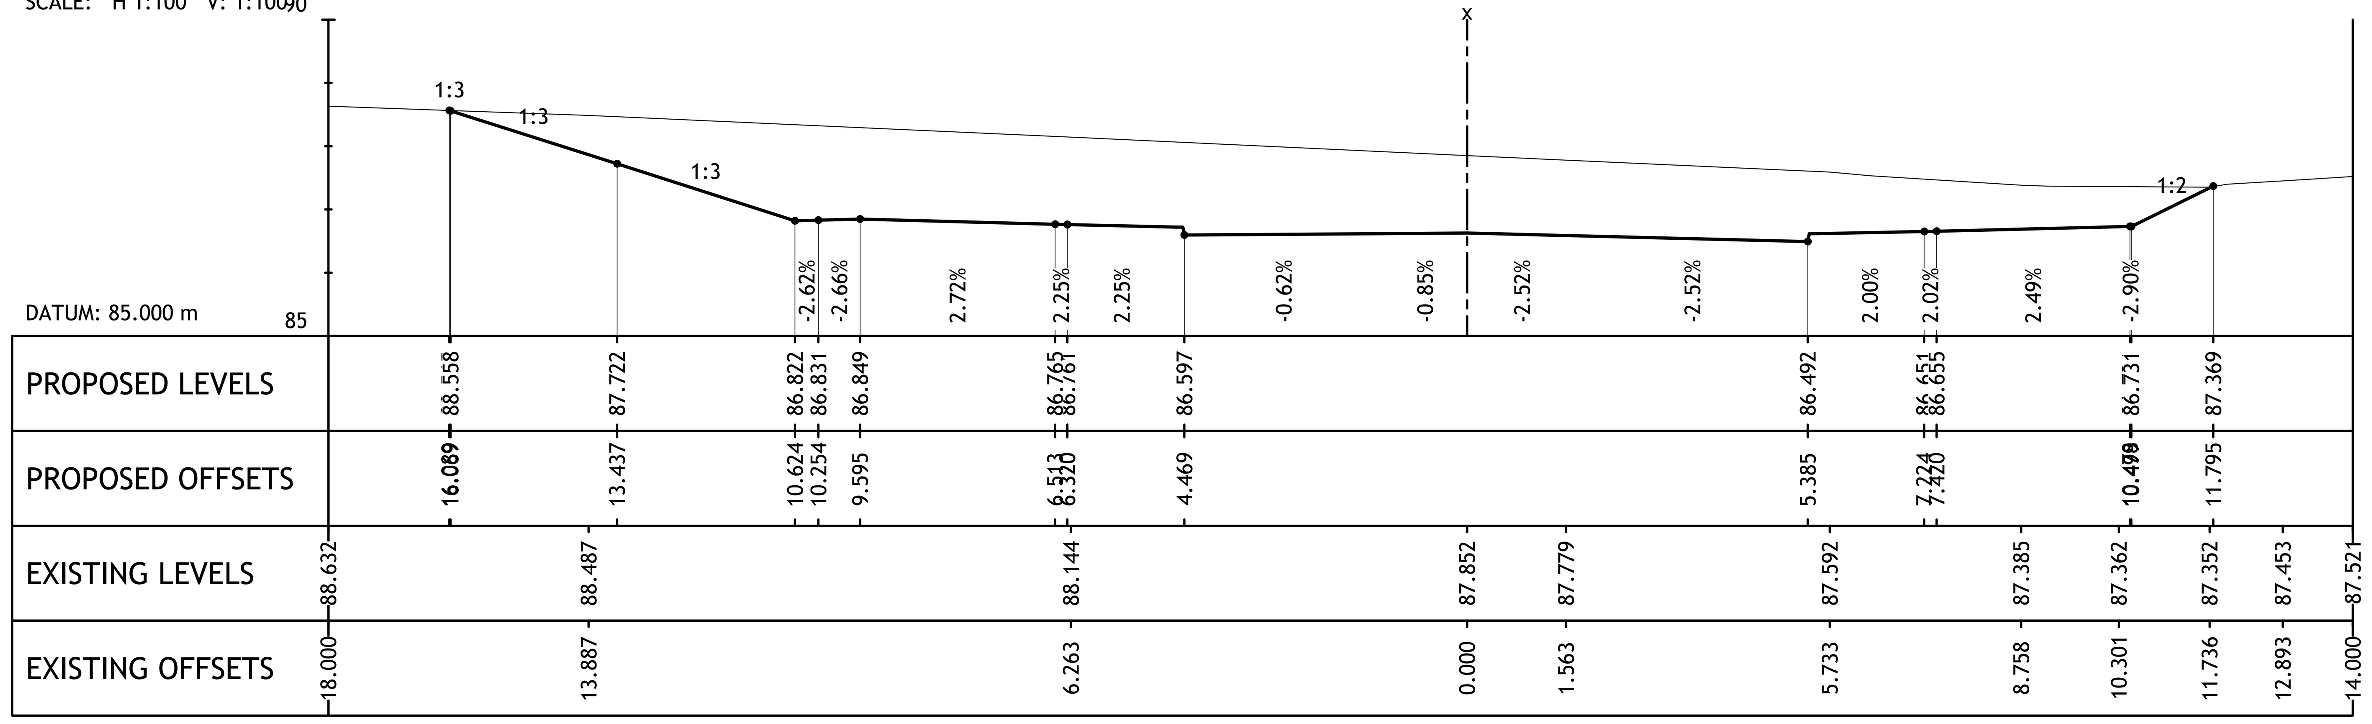


ALIGNMENT NAME: LINK ROAD
SCALE: H 1:100 V: 1:100

CHAINAGE: 1120.000

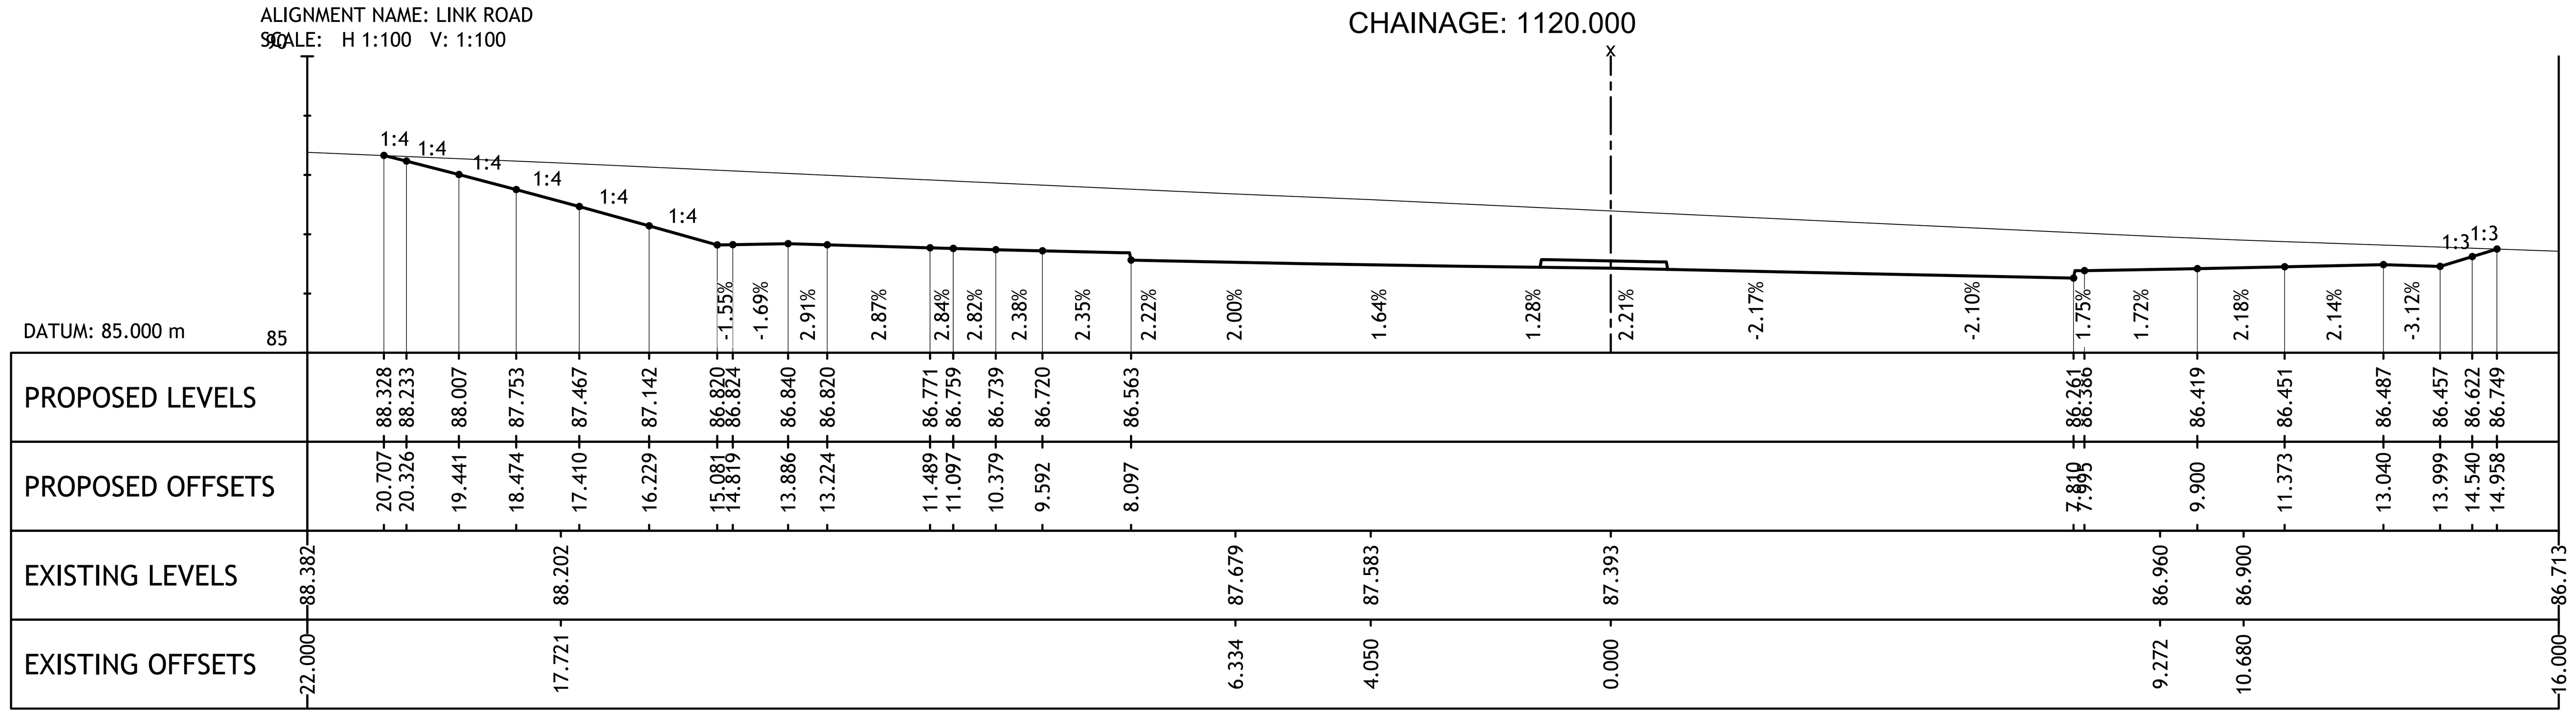


ALIGNMENT NAME: LINK ROAD
SCALE: H 1:100 V: 1:100

CHAINAGE: 1130.000

© THIS DRAWING IS THE PROPERTY OF FORE CONSULTING REGISTERED IN ENGLAND NO 7291952 COPYRIGHT RESERVED

## DO NOT SCALE

## N O T E S

GENERAL NOTES

a. THE TOPOGRAPHICAL SURVEY IS BASED ON INFORMATION PRODUCED BY HAYCOCK & TODD, JOB NO. S9417, FILE S9417-3D BARNSLEY WEST.DWG, DATED MAY 2019. THE INFORMATION USED IN PREPARATION OF THIS AND ALL OTHER FORE CONSULTING DESIGNS AND DRAWINGS IS NOT WARRANTED. IT SHALL BE THE RESPONSIBILITY OF THE CONTRACTOR TO VERIFY ALL SURVEY INFORMATION PROVIDED AND REPORT ANY ANOMALIES TO FORE CONSULTING.

DESIGN NOTES

1. ALL DESIGN AND WORKS TO COMPLY WITH CURRENT VERSION OF THE FOLLOWING DOCUMENTS:
   - DESIGN MANUAL FOR ROADS AND BRIDGES (DMRB);
   - SPECIFICATION FOR HIGHWAY WORKS (SHW);
   - MANUAL FOR STREETS (MFS); AND
   - BARNSLEY METROPOLITAN BOROUGH COUNCIL (BMBC) DESIGN GUIDE AND SPECIFICATION.
2. FOR PLAN AND HORIZONTAL ALIGNMENT DETAILS REFER TO DRAWINGS:
   - 9014-A1-100-001; AND
   - 9014-A1-100-030.

KEY

EXISTING LEVELS

PROPOSED LEVELS

| REV | DESCRIPTION | DATE | BY |
|---|---|---|---|
| C | CHANGES FOLLOWING COMMENTS | 22.11.21 | ML |
| B | CHANGES FOLLOWING COMMENTS | 30.11.20 | ML |
| A | CHANGES FOLLOWING COMMENTS | 03.12.19 | ML |

Client:

STRATA STERLING BARNSLEY WEST LTD

Project

BARNSLEY WEST
BARUGH GREEN ROAD ROUNDABOUT

Drawing Title

CROSS SECTIONS
LINK ROAD
SHEET 7 OF 8

PRELIMINARY

Fore Consulting Limited
2nd Floor, Queens House
34 Wellington Street
Leeds
LS1 2DE
0113 2460204
enquiries@foreconsulting.co.uk
www.foreconsulting.co.uk

| Drawn by | Checked by | Issue Date | Scale | Format |
|---|---|---|---|---|
| ML | PI | 02.04.2019 | AS SHOWN | A1 |

| Job Number | Drawing Number | Revision |
|---|---|---|
| 9014 | A1-100-P-206 | C |