




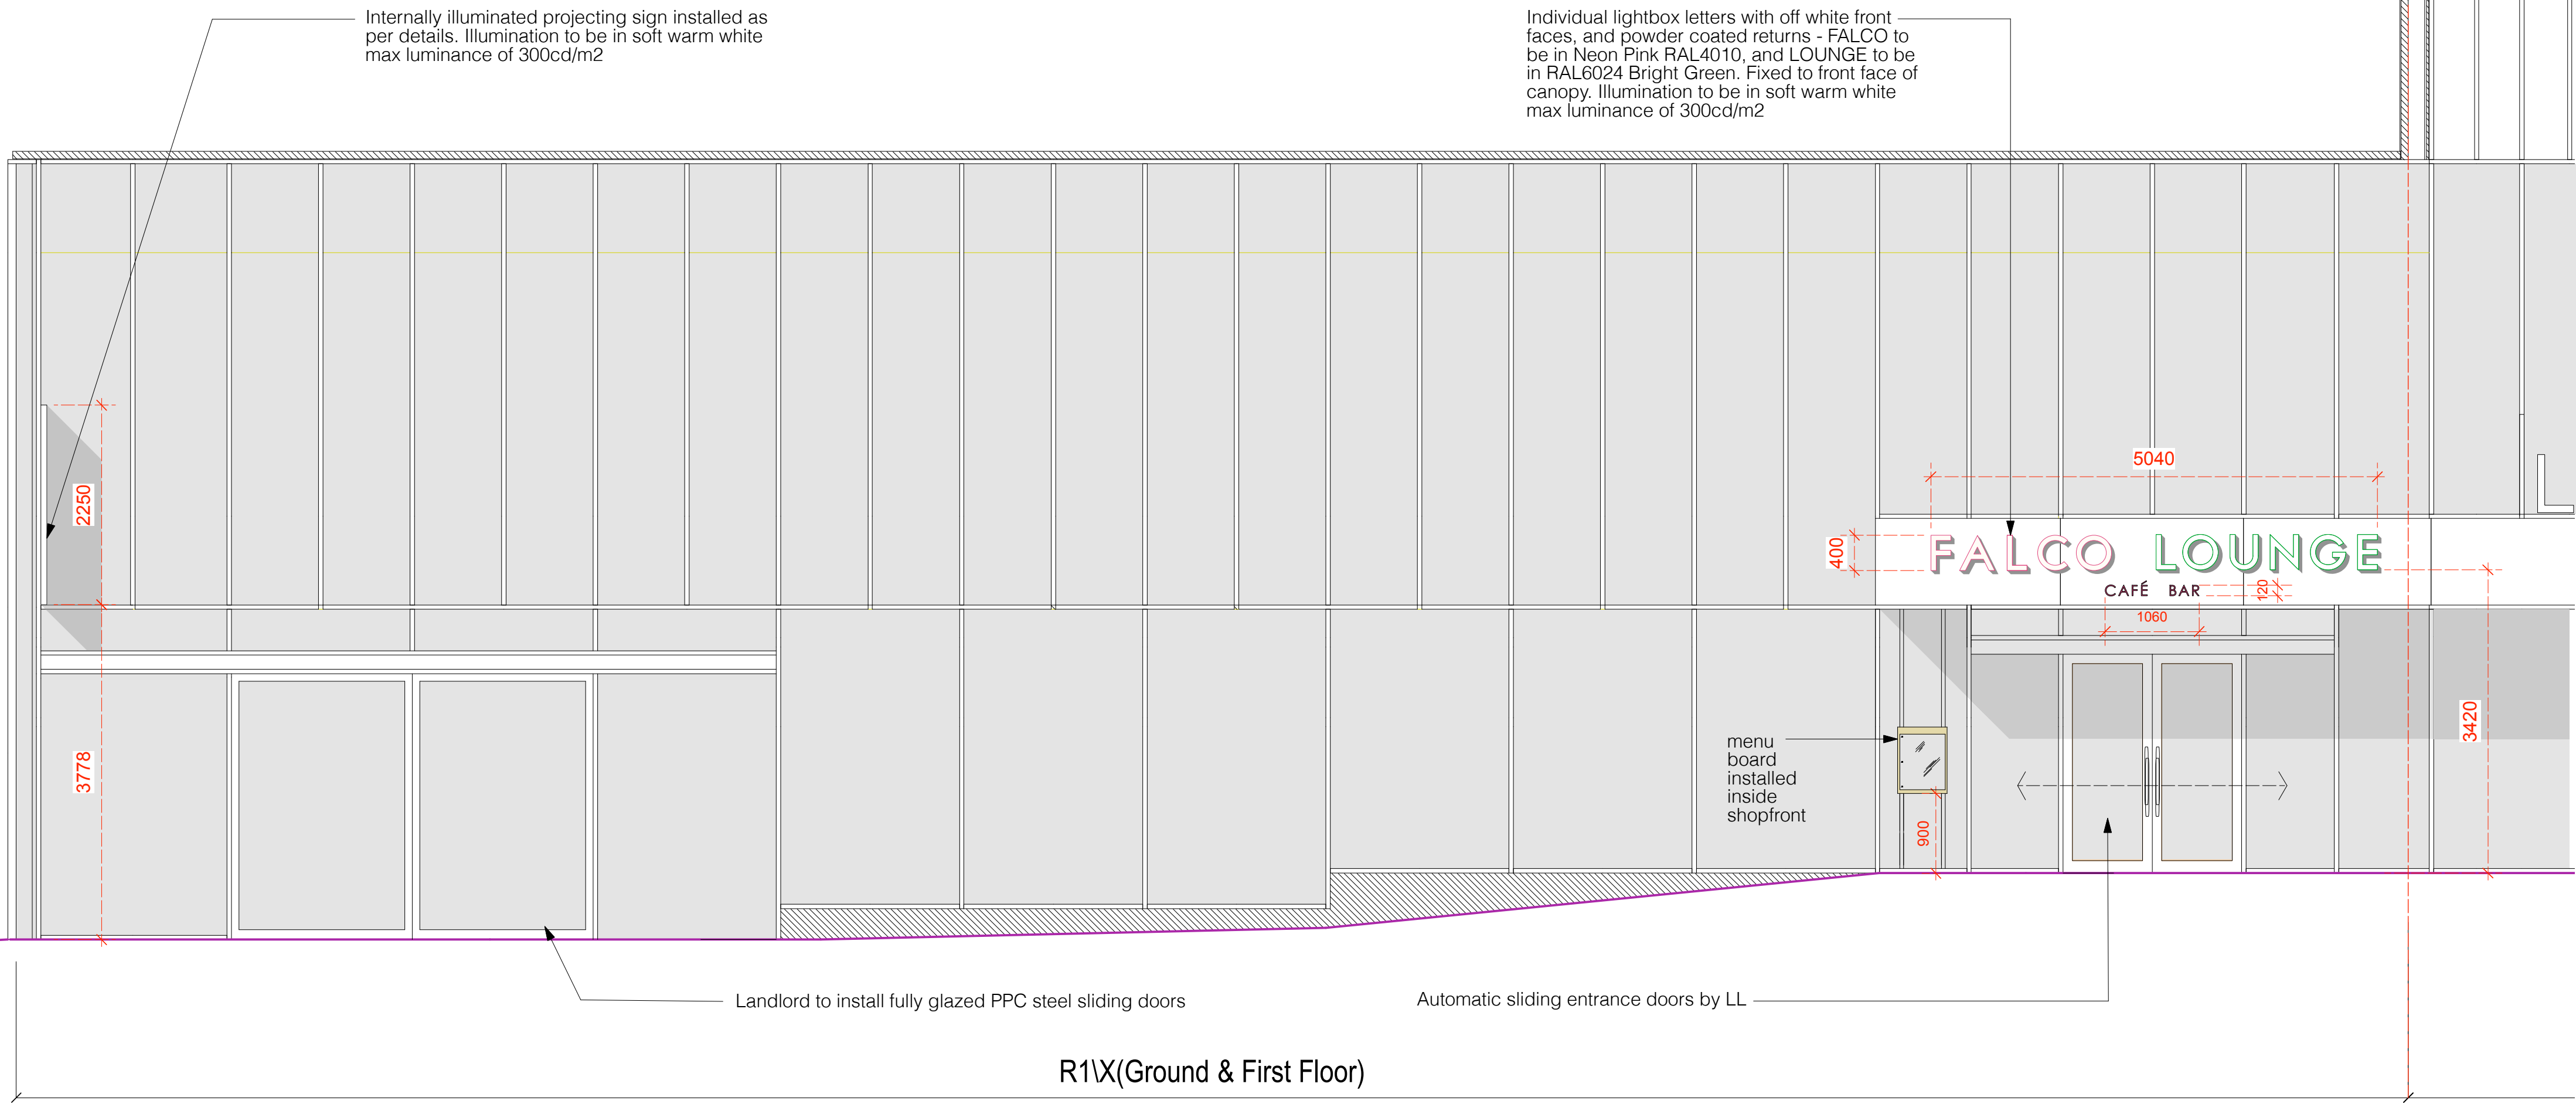


PROPOSED ELEVATION

LOUNGERS SHOPFRONT

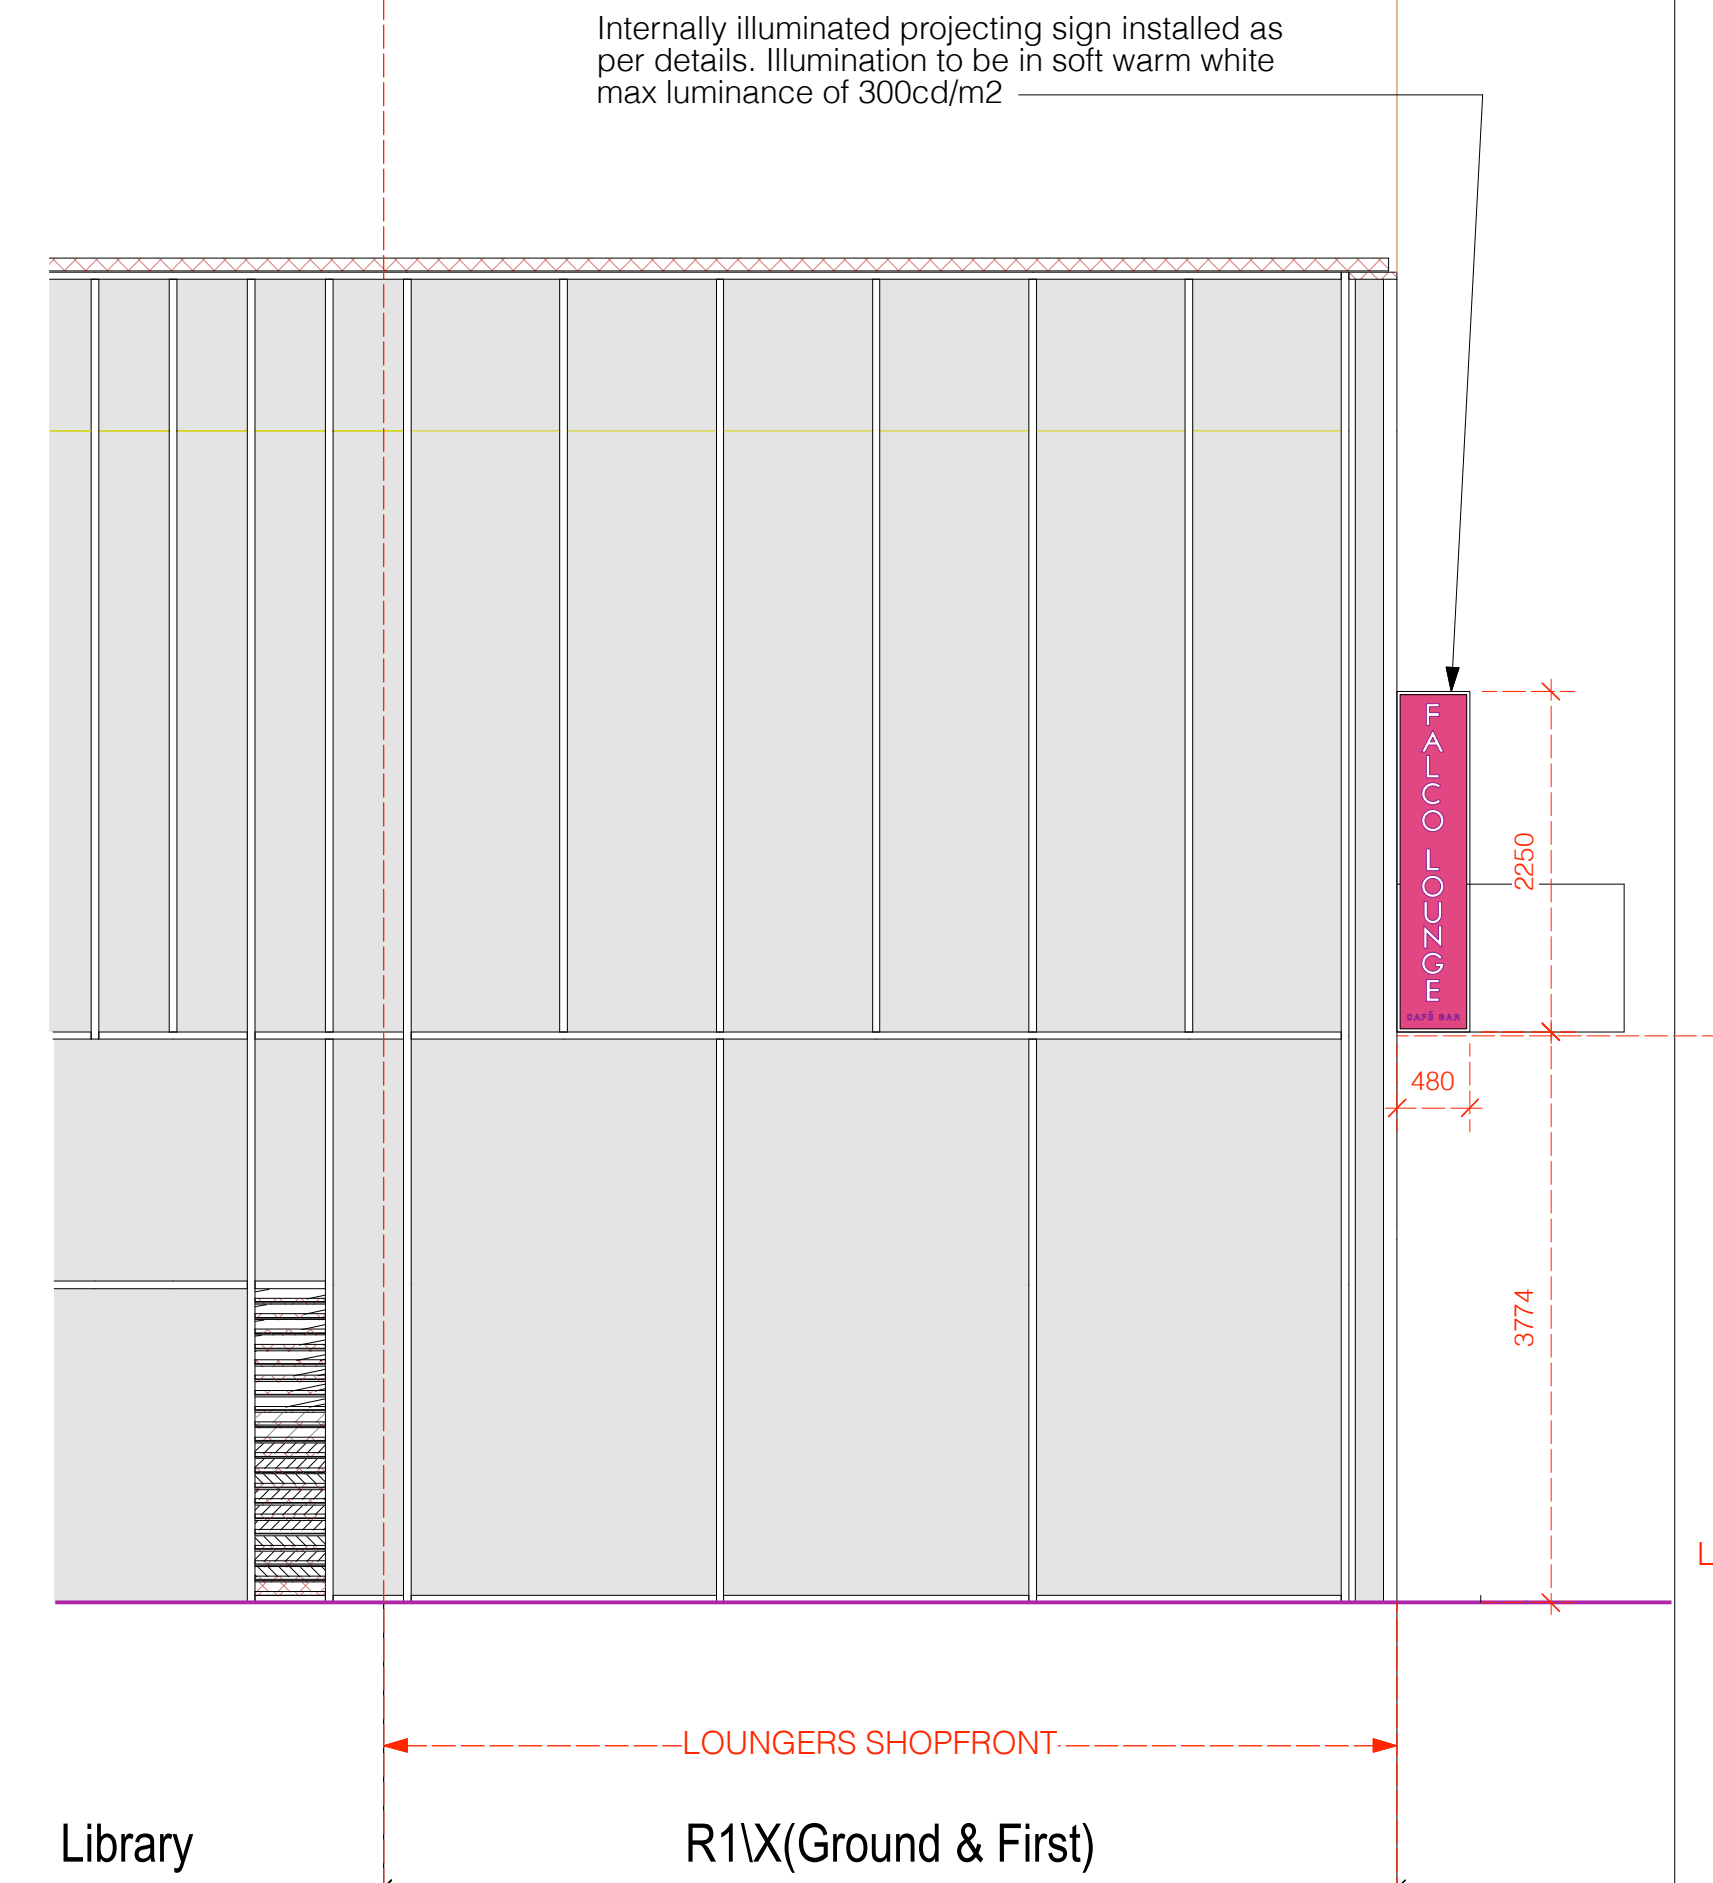


PROPOSED ELEVATION

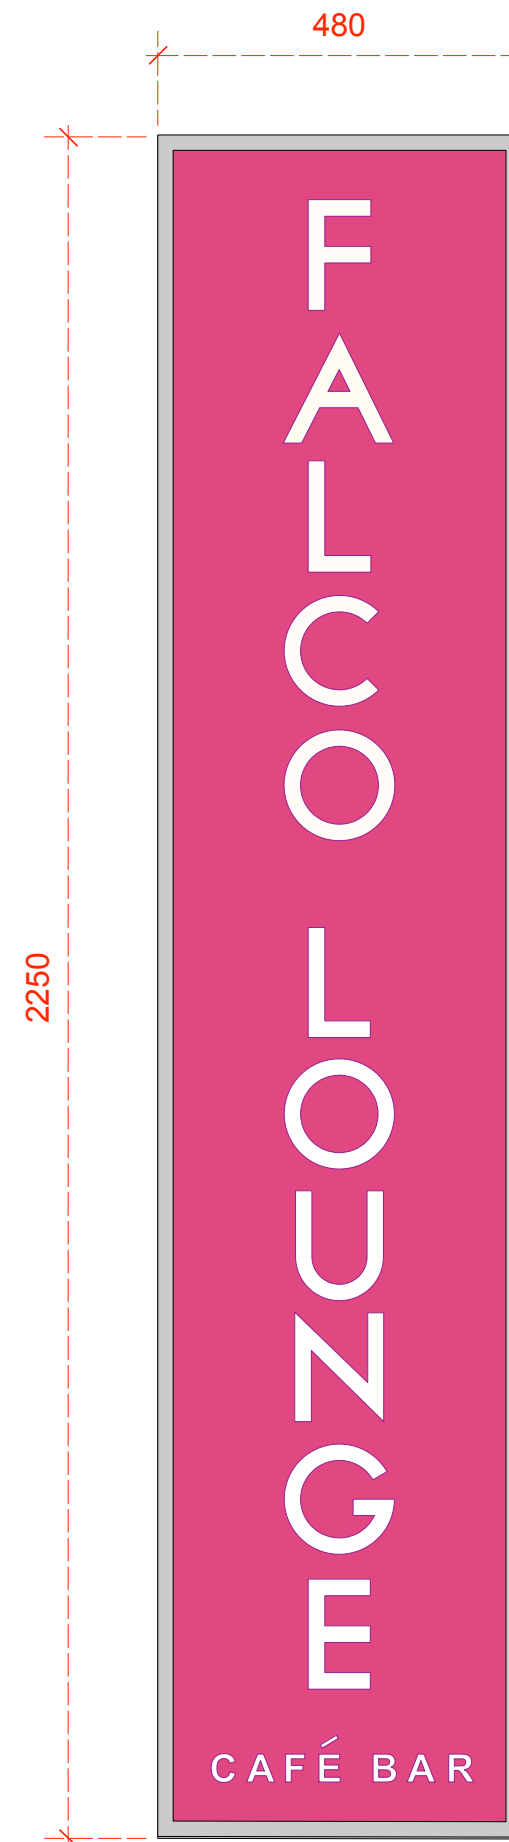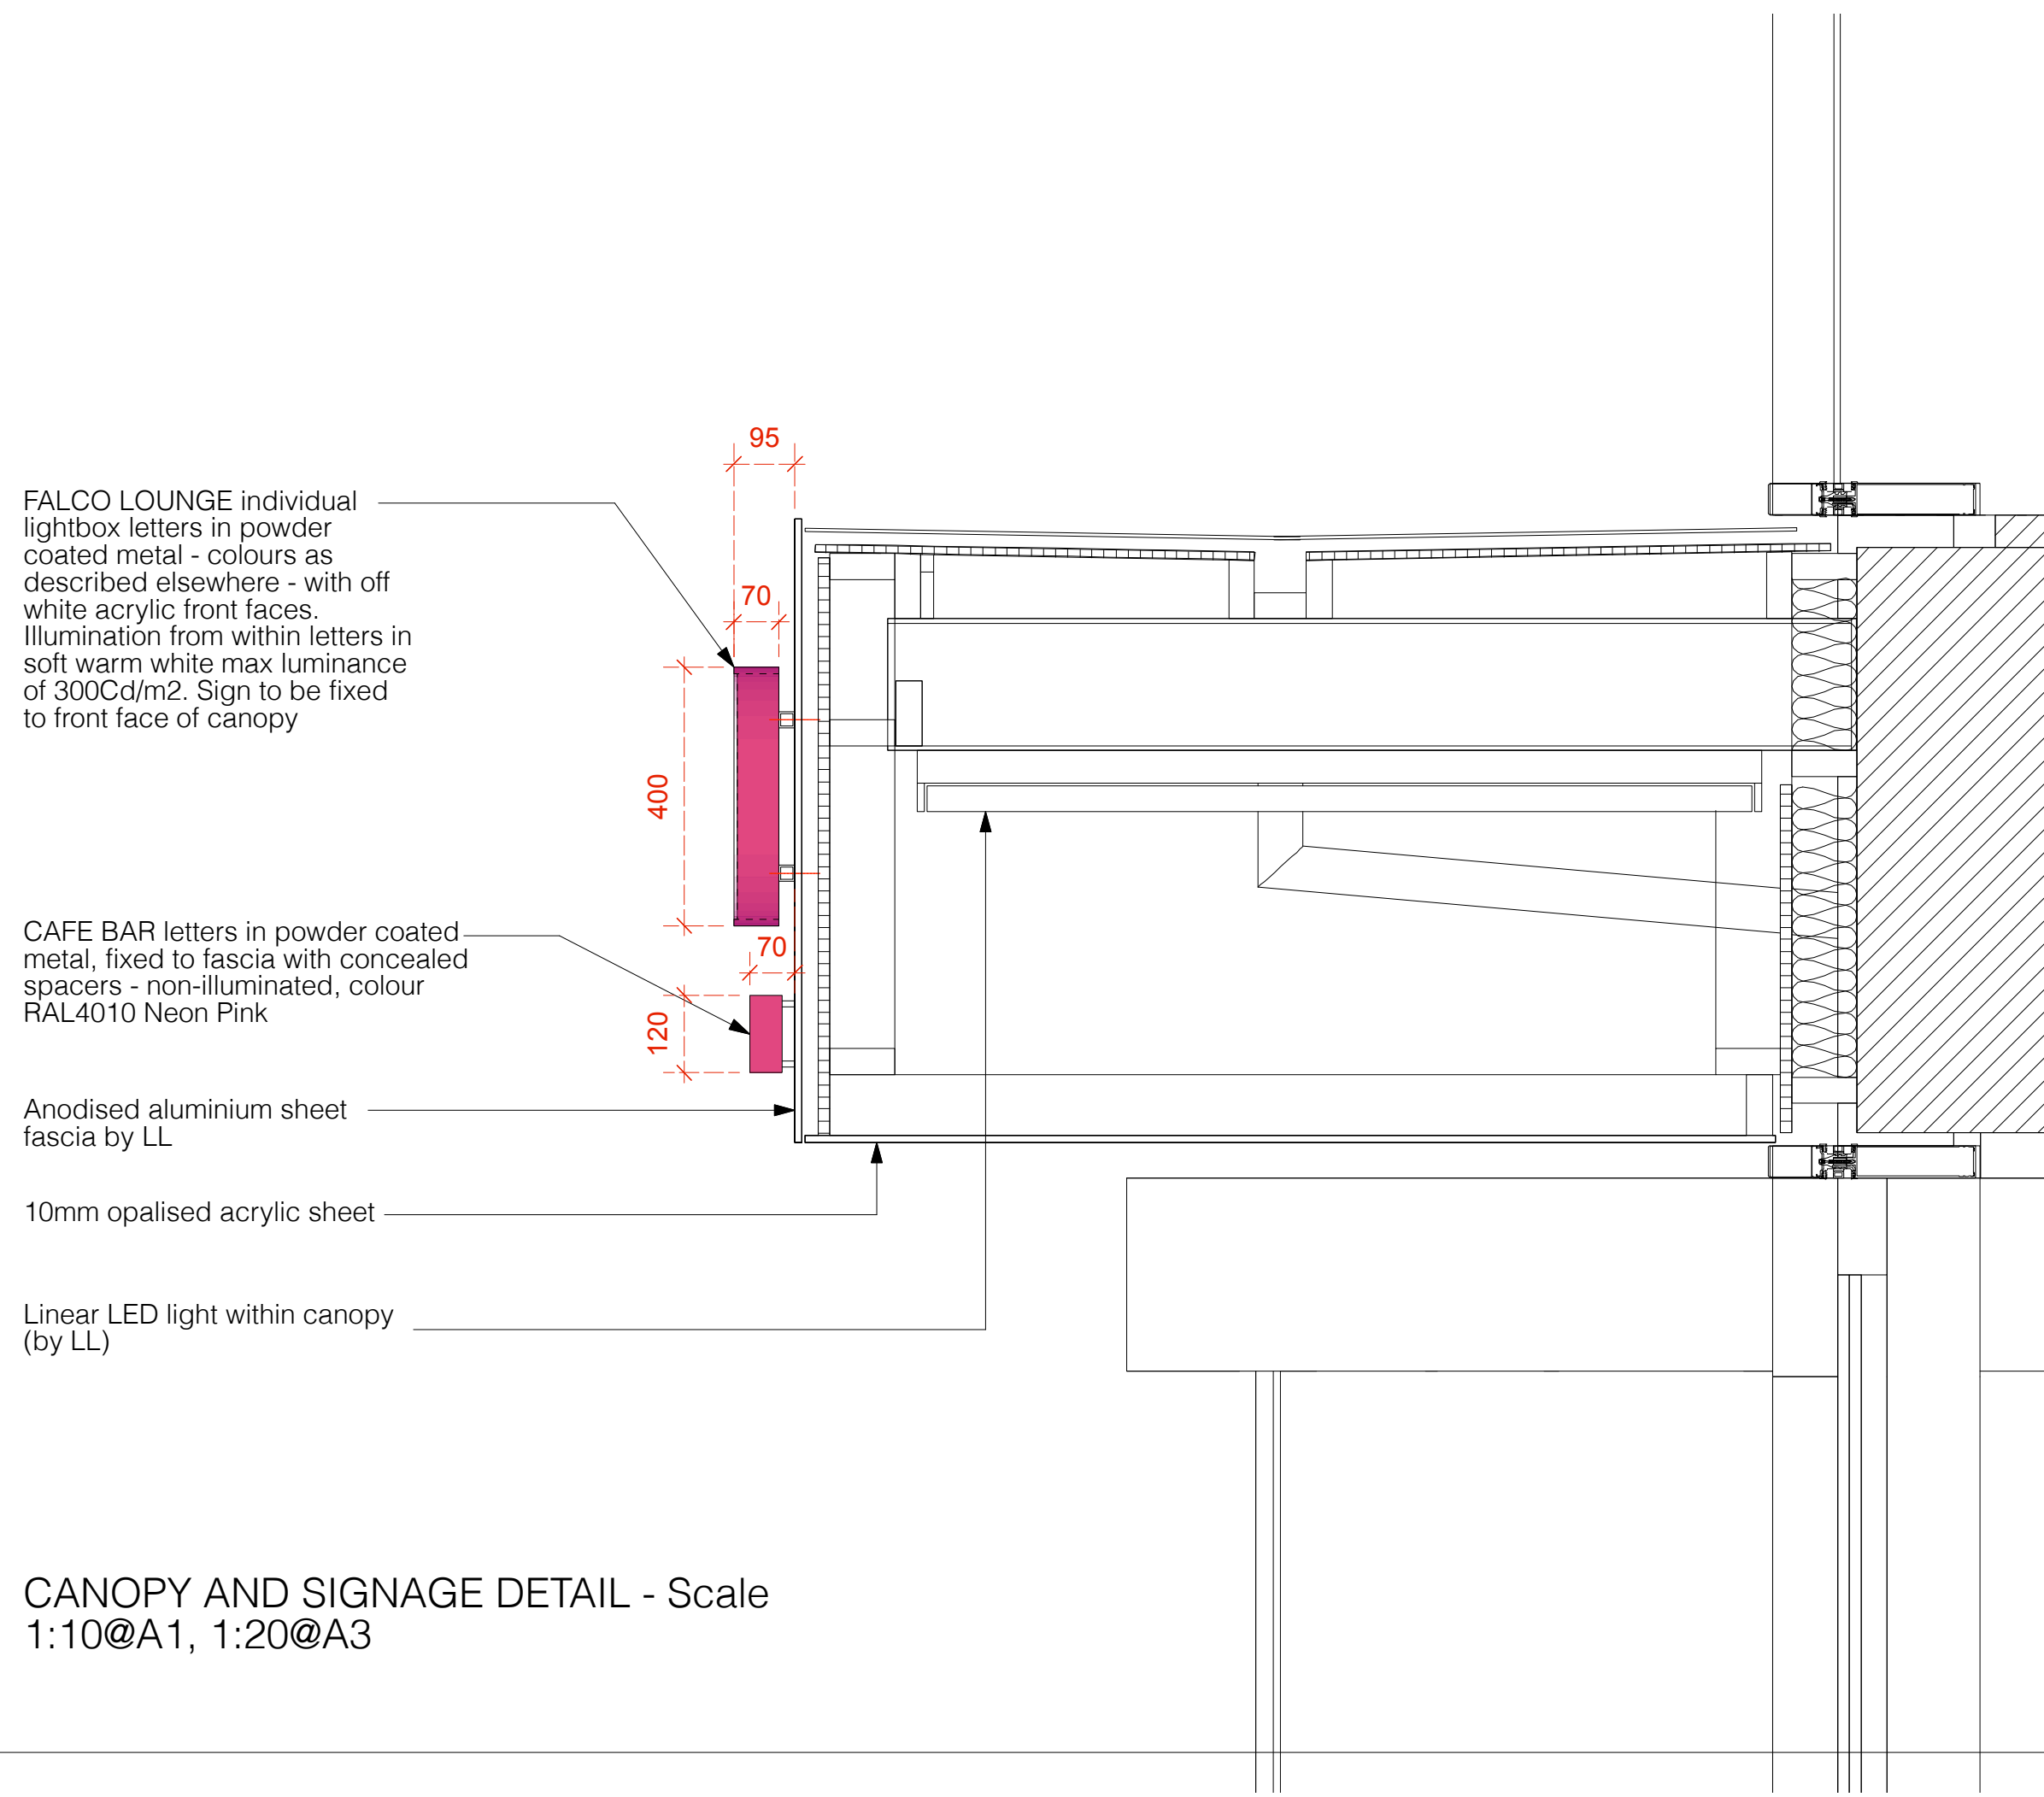

PROJECTING SIGN DETAIL - Scale 1:10@A1, 1:20@A3

New internally illuminated projection sign. Lightbox insert colour Neon Pink RAL4010 - powder polyester coated aluminium, internally illuminated sign backlights logo pattern in warm cream, opaque perspex. Illumination comes from within the box to backlight the logo, max luminance of 300Cd/m2 in warm white. Fixing bracket to be in box section to contain electrical feed, powder coated to match existing shopfront frame

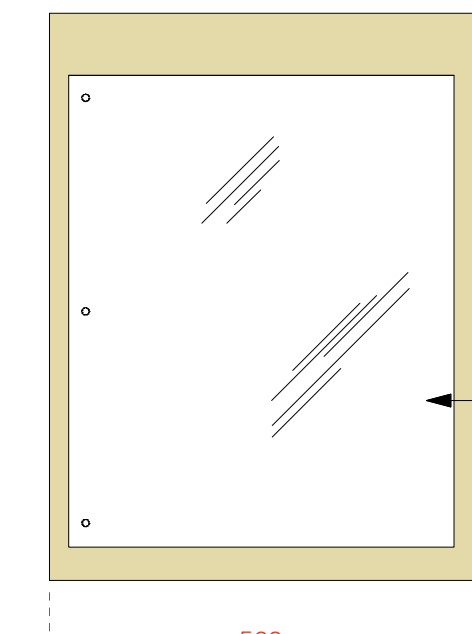

MENU BOARD DETAIL - Scale 1:10@A1; 1:20@A3

LED light strip fixed to upper internal edge of menu board, concealed by frame as indicated.

Mounting brackets indicated thus.

Menu board to have a brass finish with laminated glass, openable, side hinged, door to front. Install LED light strip to upper section internally (as indicated) to light the menu from above.

A 16.04.19 DR Amended as per CL comments

Rev Date Initials Details

Purpose of Issue
ADVERTISEMENT CONSENT

RICHARD PEDLAR ARCHITECTS
ARCHITECTURE • CONSERVATION • URBAN DESIGN

RPCA 4 Grove Road Redland
Bristol BS6 6UJ • 0117 974 2612
www.rpca.co.uk • info@rpca.co.uk



Project **Falco Lounge** at Barnsley Library.

Client Longers UK Limited

Title Proposed Elevations & Signage

Drawing No. **LNG3901.09A**

Scale 1:50 @A1
1:100 @ A3

Date Jan 2019

Responsibility is not accepted for errors made by others in scaling from this drawing. All construction information to be taken from figured dimensions only.