


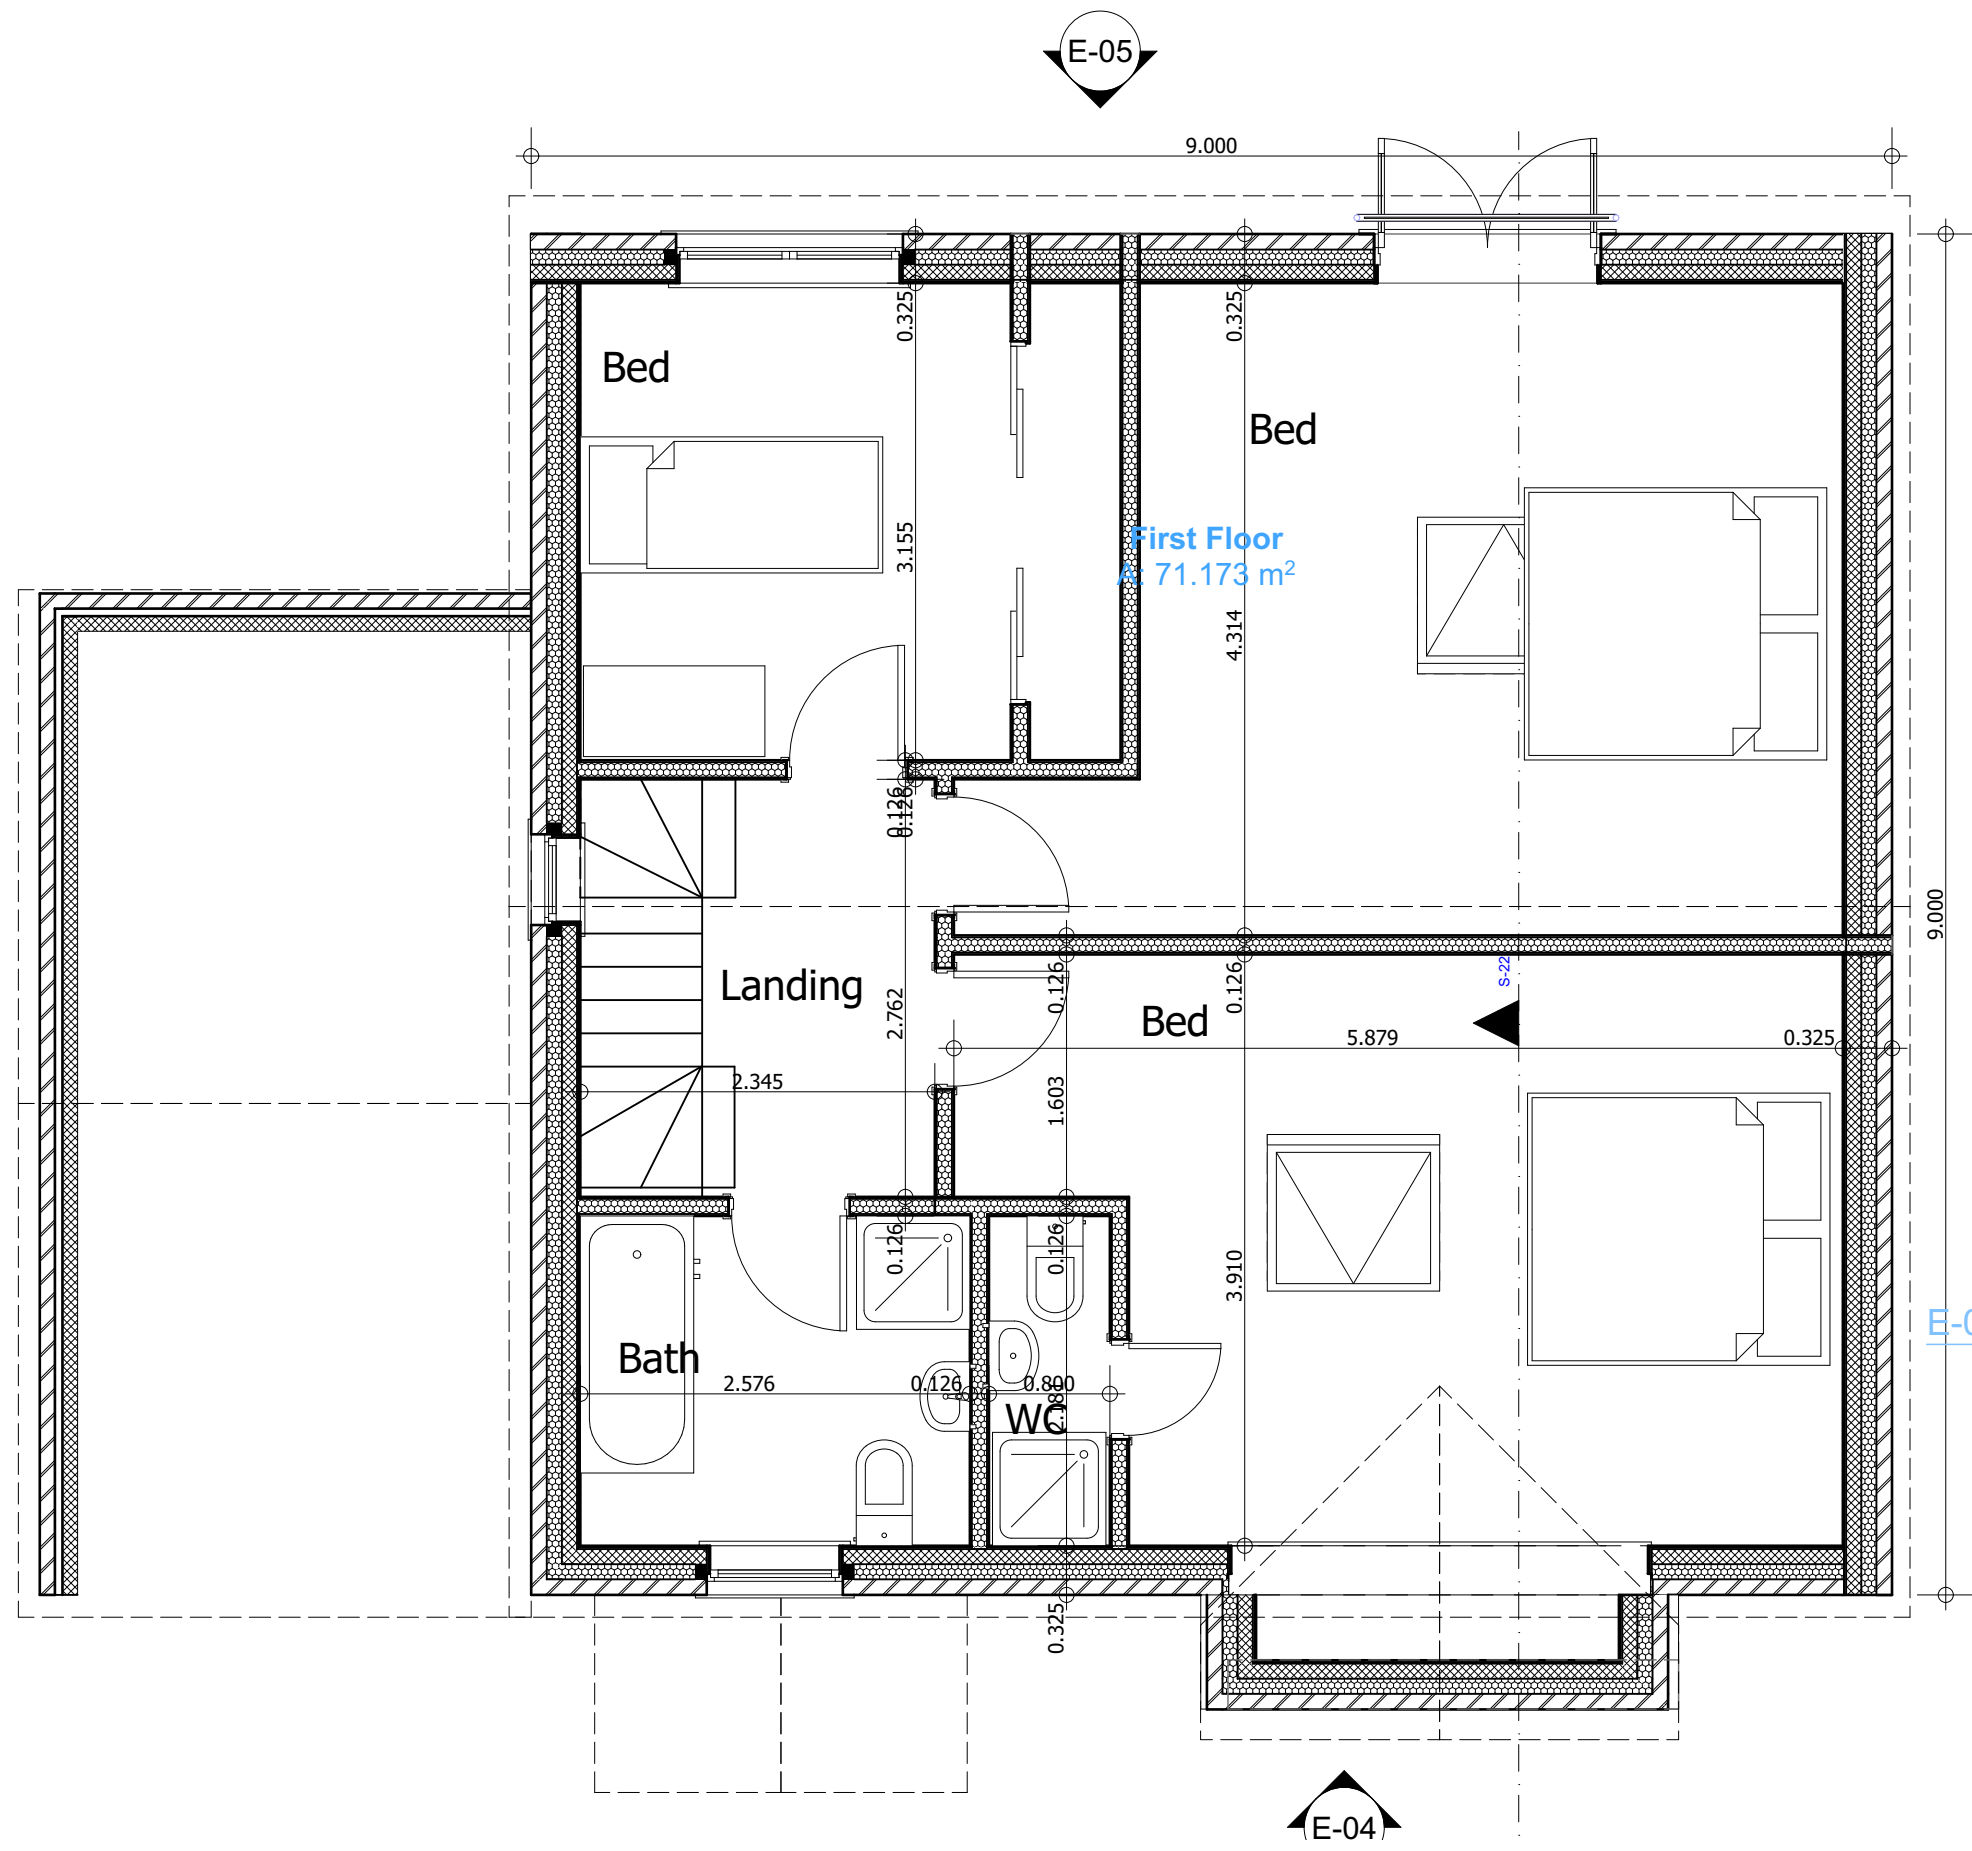

Story (1)

E-05


Elevation (1)

1:50

1:50

Second Floor

1:50

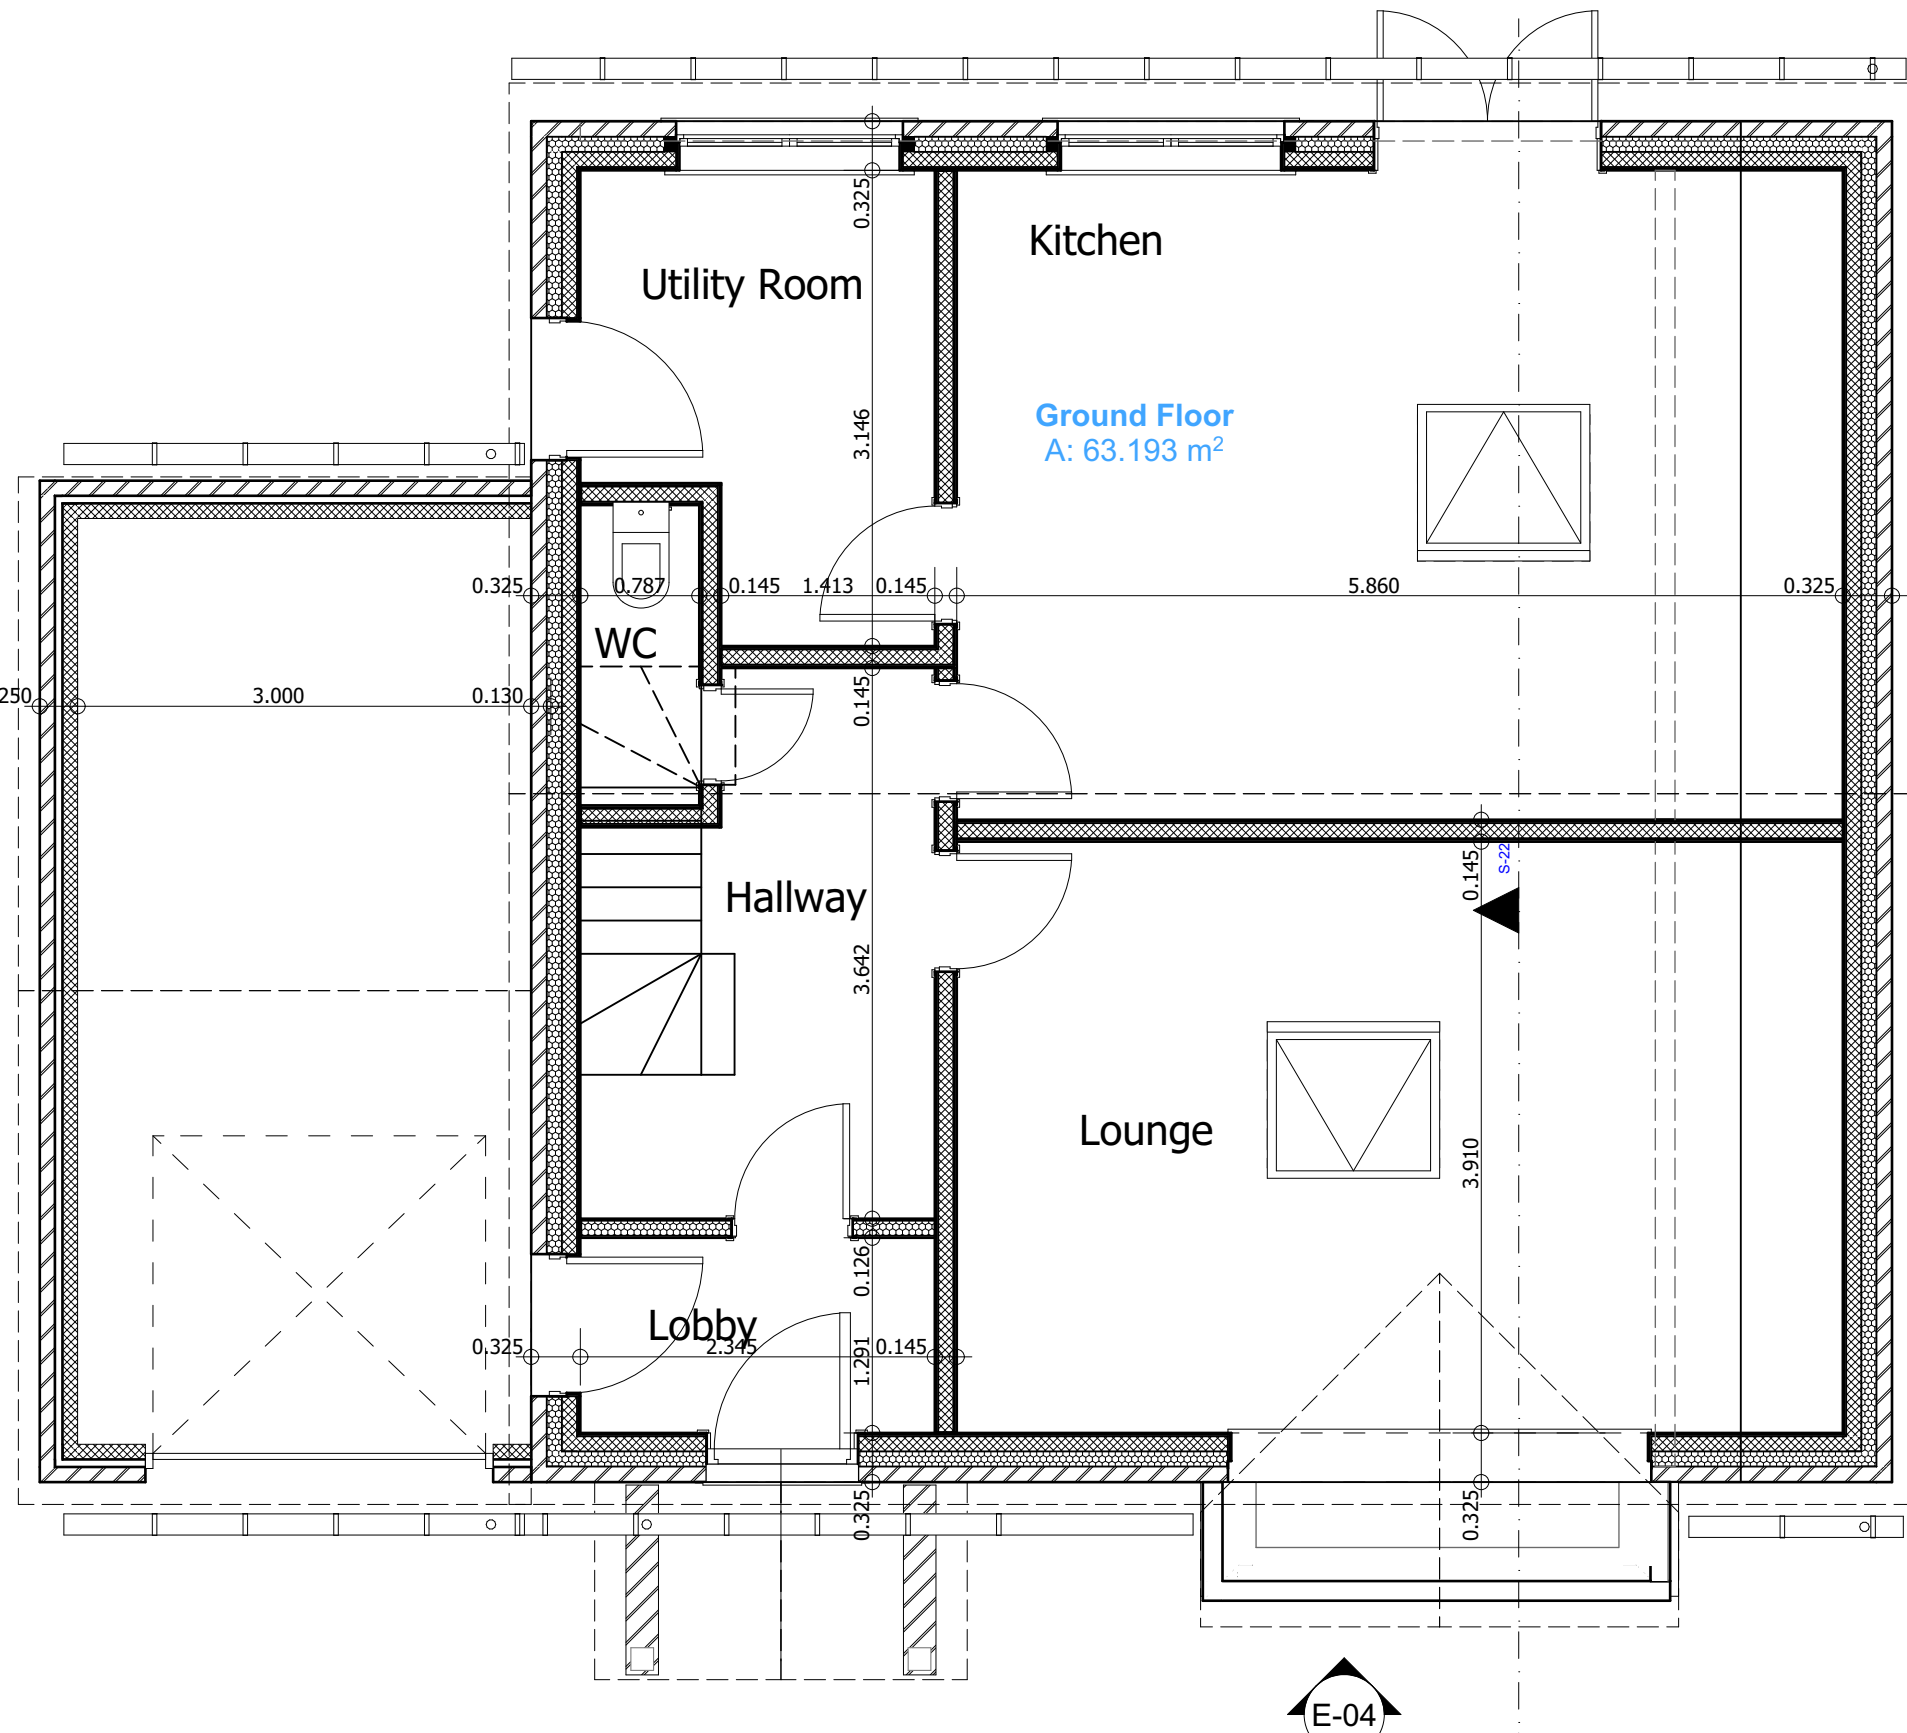

Ground Floor (1)

1:50

E-04

Elevation (1)


1:50



E-03

Elevation (2)

1:100

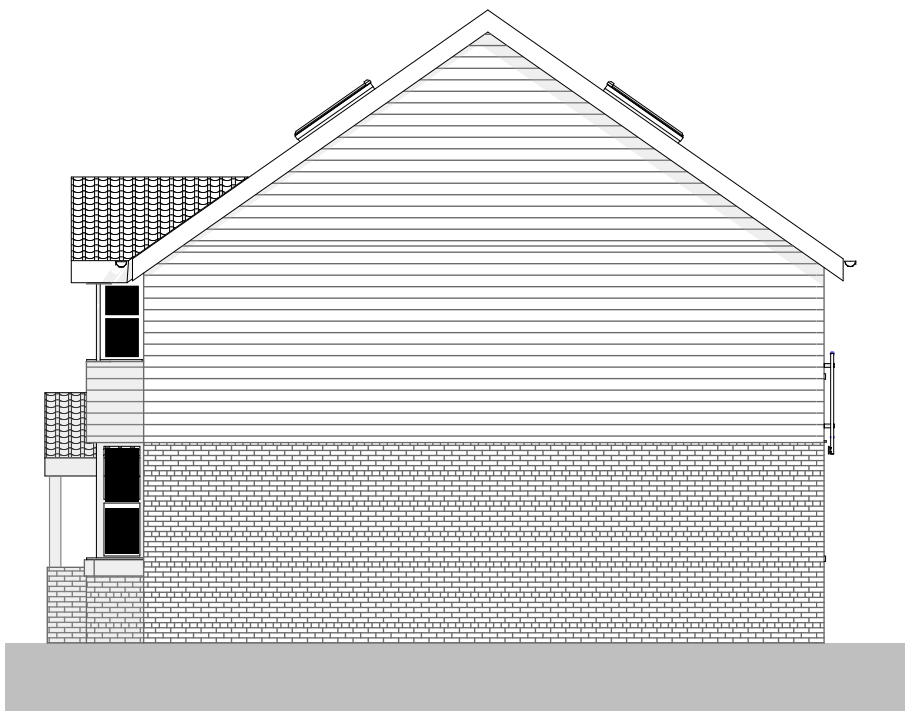

E-06

Elevation (1)

1:100

Rev: Date Revision Notes

Client: Mason Builders


Project: Proposed 5 Residential Dwellings at 23 Bar Lane, Staincross

Drawing Title: Plans and Elevations, house type 3 with Single Garage

Scale: 1:100, 1:50 Date: 10/08/2026

Drawn By: Rev:

Drwg Nr: 5

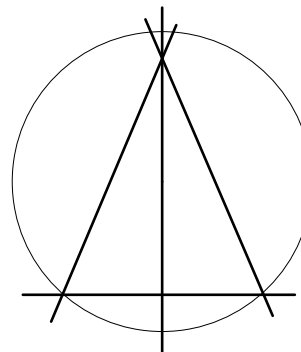

Alan Robinson
Chartered Architect BA Dip Arch RIBA BSc (Hons)
2 Gawber Road, Barnsley S75 2AF
Tel/Fax 01226 286066
Mob: 07947808933