DO not scale from this drawing. Work to figured dimensions, and any discrepancy to be reported to the designer.


This Drawing is copyright and must not be reproduced or used for any other purpose without the permission of Gate and Bar Ltd.


HAZARD / ACTIVITY LEADING TO UNUSUAL, SIGNIFICANT OR UNACCEPTABLE RISKS DURING CONSTRUCTION ARE IDENTIFIED ON THIS DRAWING AS:

The list below identifies certain risks but does not cover all possible unusual etc situations which may be encountered during the construction process, it is also therefore the main contractor's responsibility to identify any further risks / hazards and take appropriate action.

Risks / Hazards particular to this drawing are listed below in numerical references, please refer to architectural risk register for further details:

.

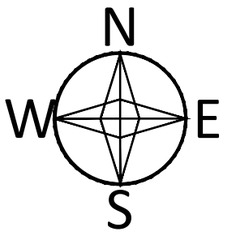

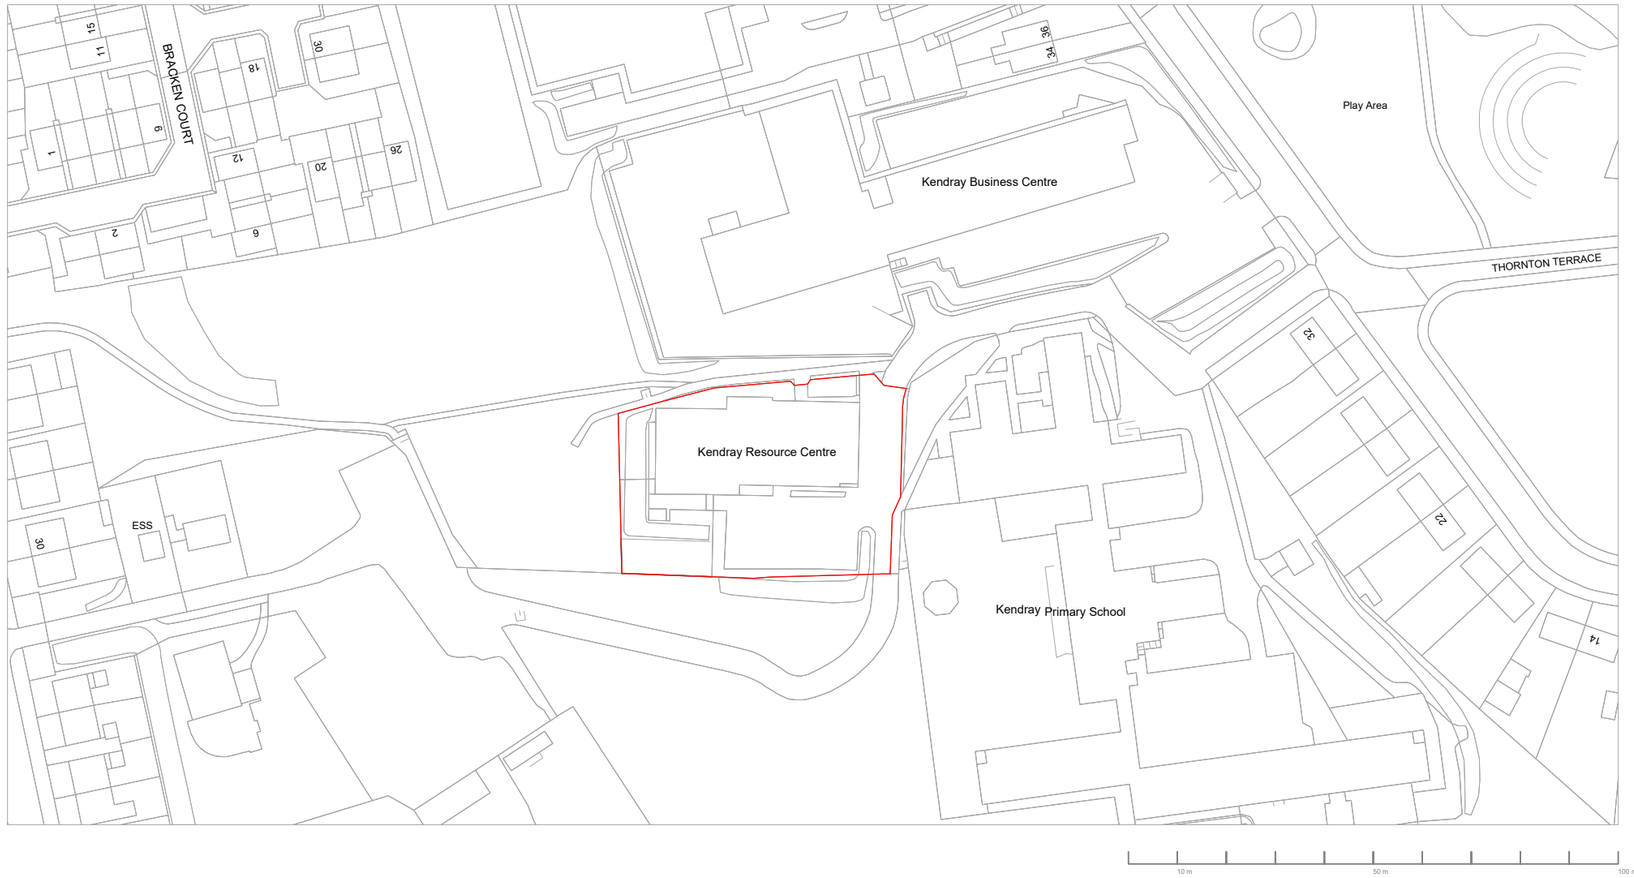

Client: Wellspring Academy Trust

Project: Kendray Resource Center

Title: Location Plan

Drawing Number

WAT-21-079-316

Scale: 1:1250 Drawn: AS Checked: NH Issue: 28th June 2022

GATE & BAR

Gate & Bar Ltd.
Construction and Property Consultancy

2 Forest Farm Business Park,
Fulford
York
Y01 9RH

01904 373 101

www.GateandBar.co.uk