

Resubmission of 2015/0153.

PROPOSED STABLES, TACK ROOM AT NETHERFIELD FARM 21 HUDDERSFIELD ROAD, PENISTONE S36 7BU FOR MR & MRS M. J. I. PEARSON.


SCALES :- 1 - 50 & 1 - 100.

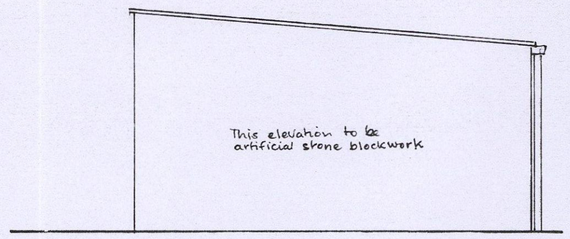


SIDE ELEVATION

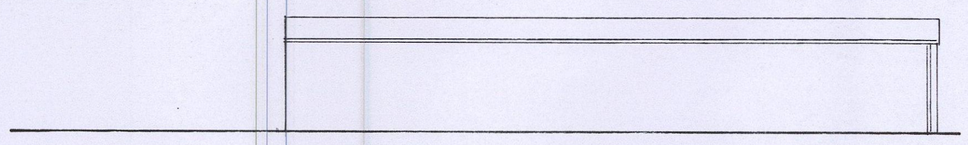


REAR ELEVATION

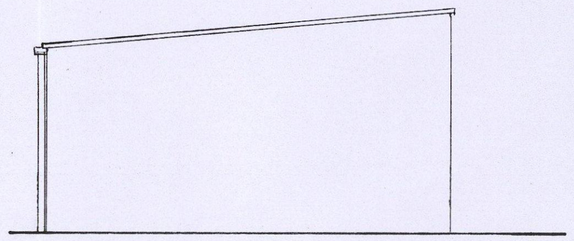


SIDE ELEVATION

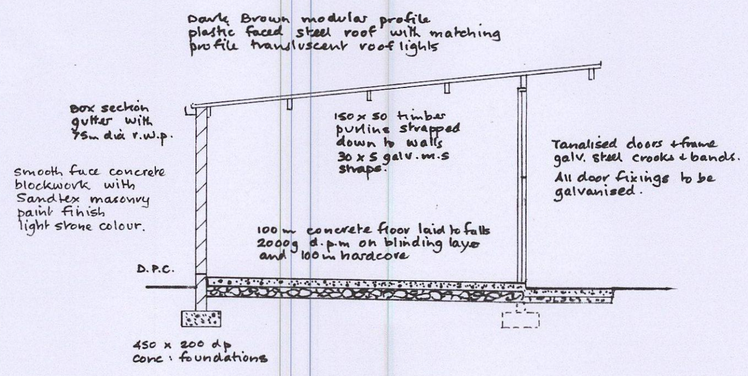


SECTION

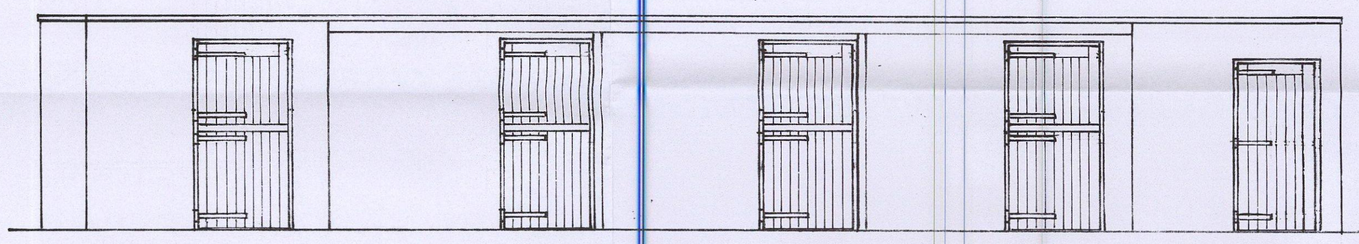

FRONT ELEVATION

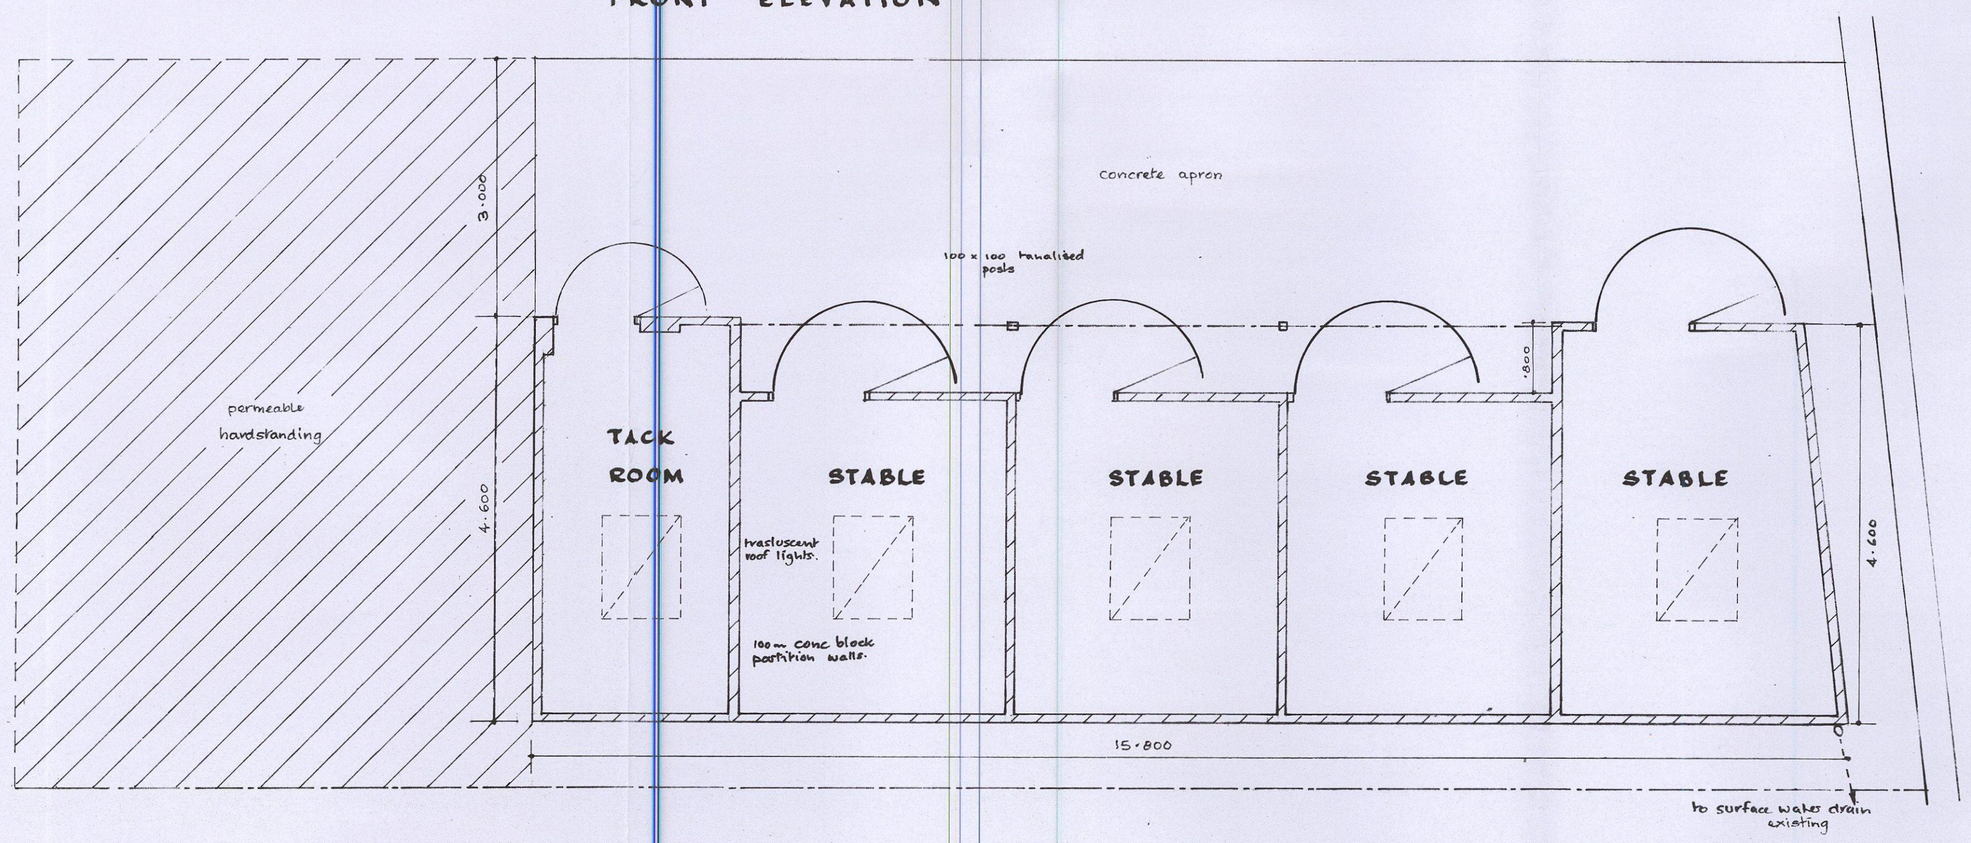


PLAN

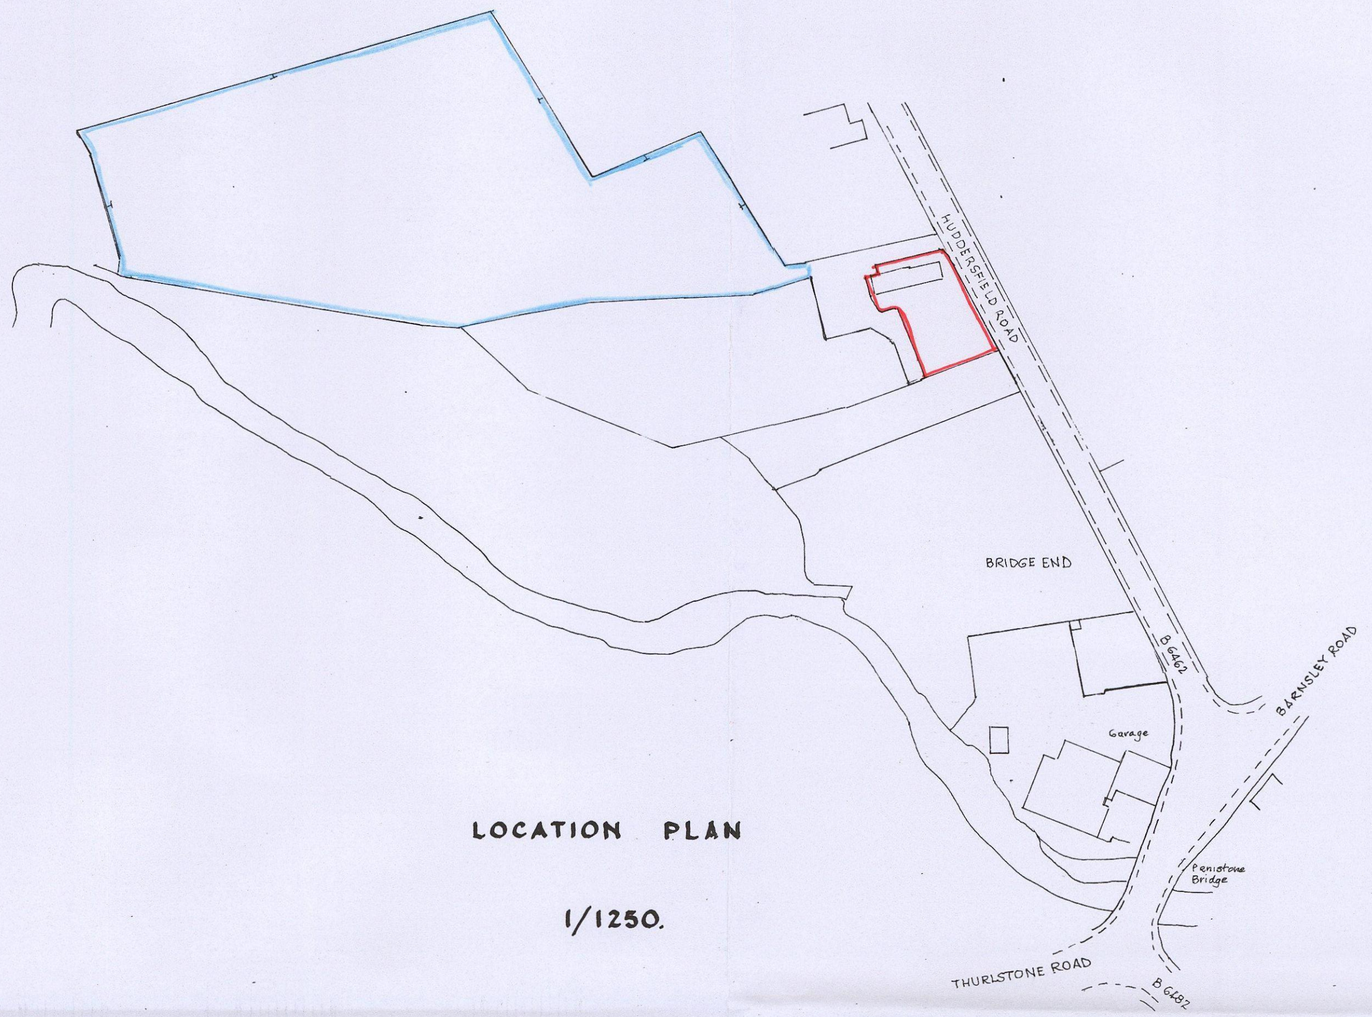

LOCATION PLAN

1/1250.

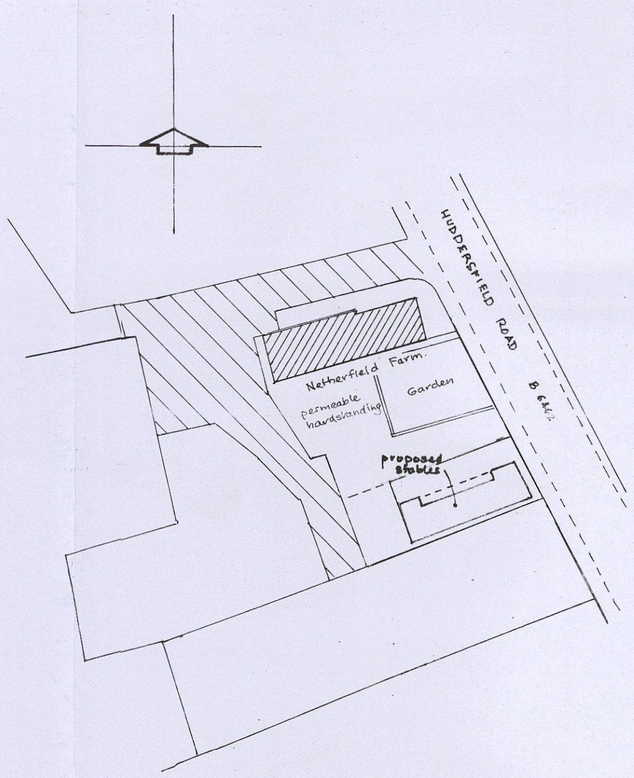

BLOCK PLAN

1/500.