
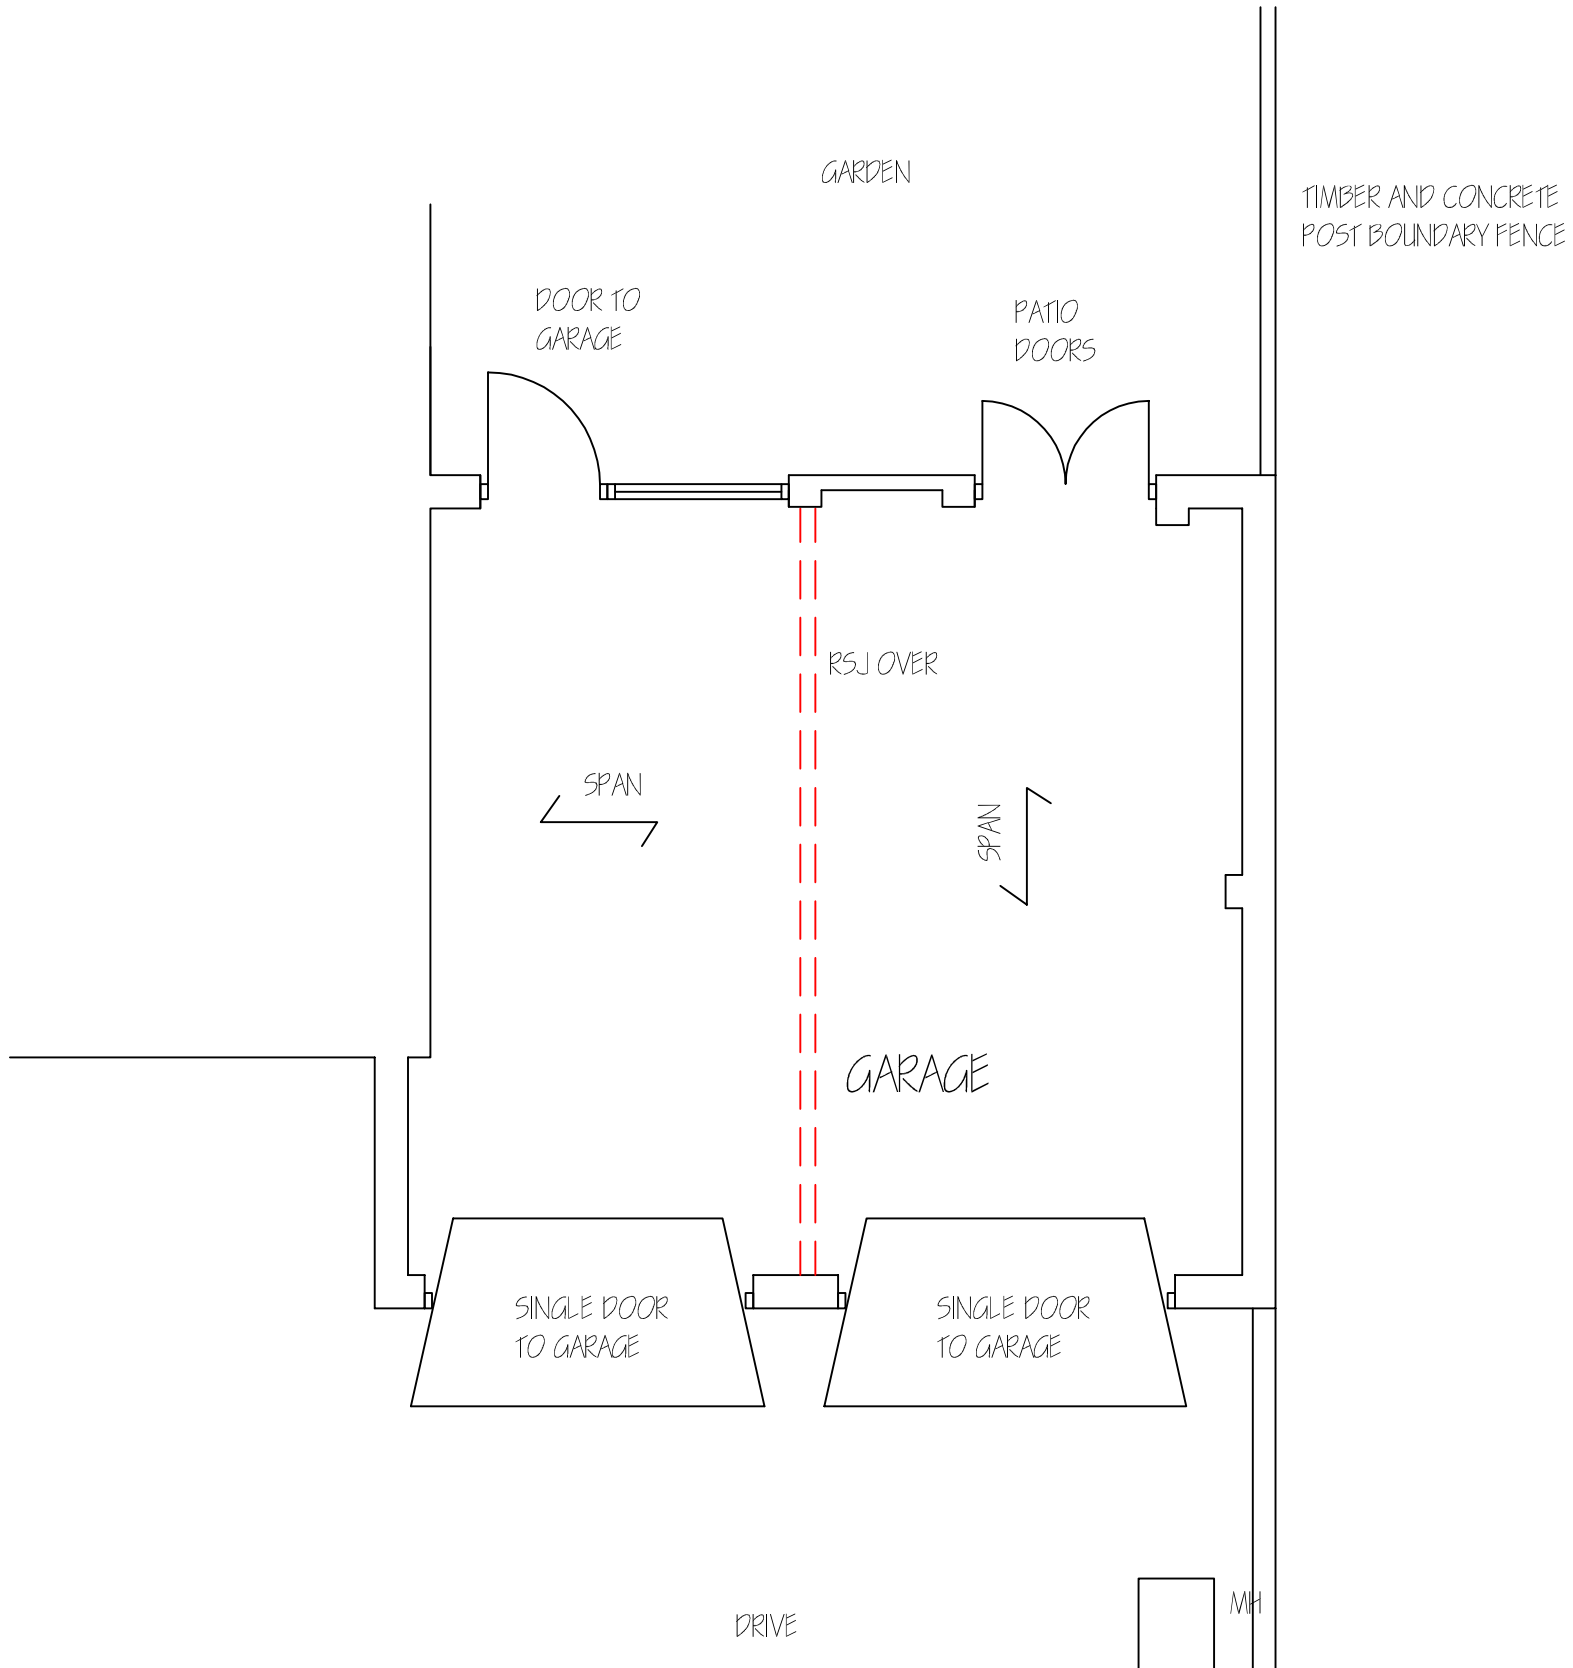


EXISTING PLAN
1:50

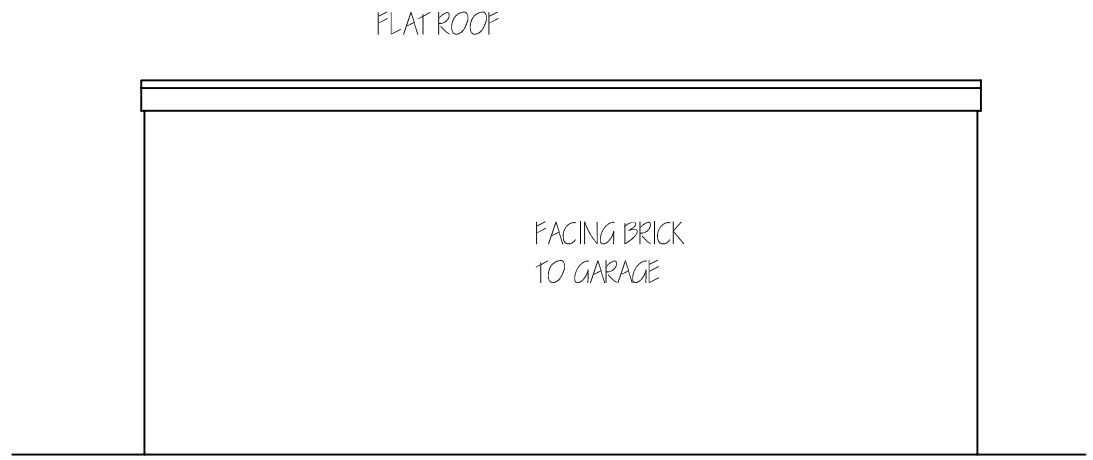

EXISTING REAR
ELEVATION 1:50

Revisions	A. A----	00–00–

This drawing is for planning permission only and is not a construction drawing.

Drawing Title	EXISTING–ELEVATION–PLAN		
Job No. - Dwg No.	LL/2012/2	.	——
Client:	Les Lang 1 Hall Place Monk Bretton Barnsley S71 2EX		
Scale.	1:50		