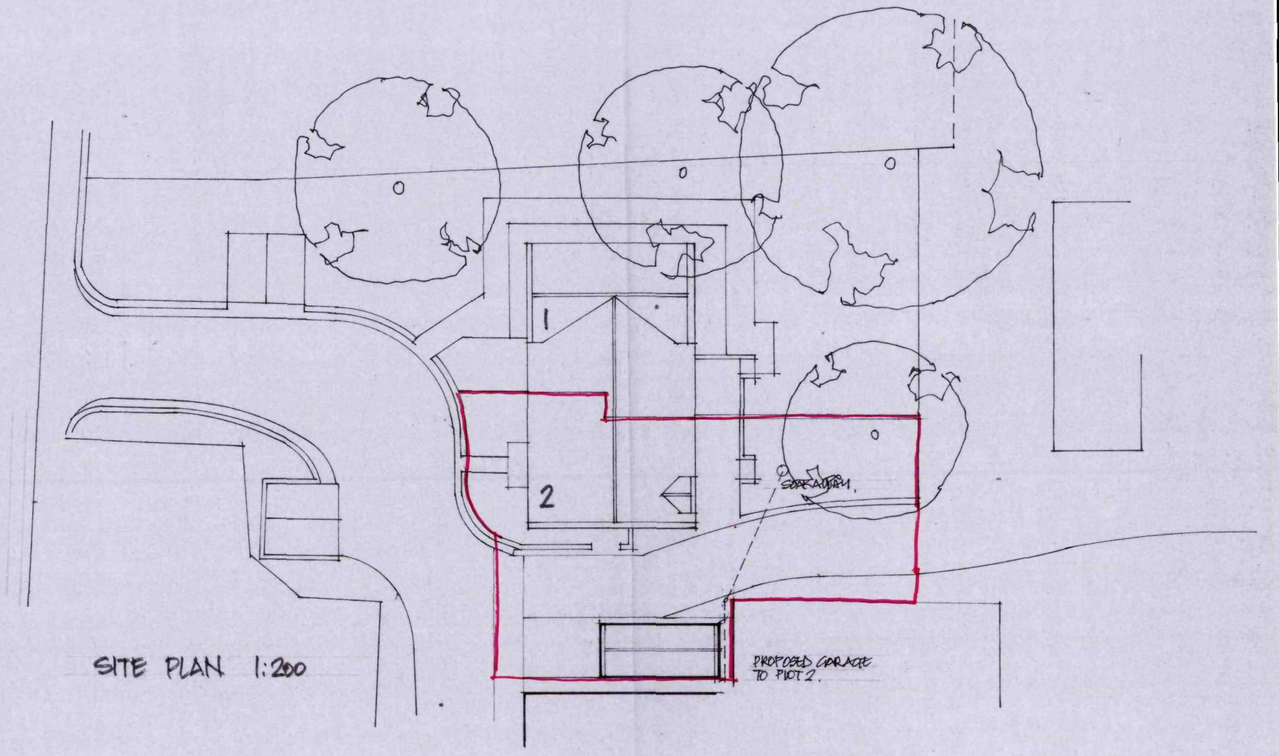

SITE PLAN 1:200

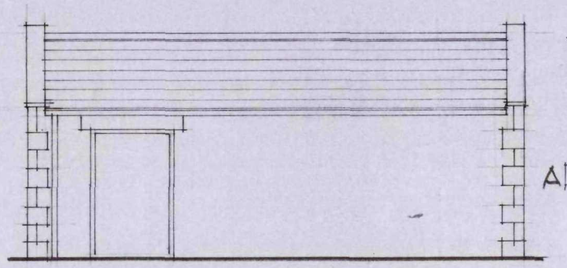

SIDE ELEVATION

ARTIFICIAL BLUE SLATE ON TANALISED BATTENS ON TYVEK ROOF MEMBRANE ON GALVANIZED ROOF TRUSSES AT 600 CC. ON 100X75MM WALL PLATE STRAPPED TO BLOCKWORK AT 1200 CC. 50X3MM GALV STRAP OVER 3NO RAFTERS & BUILT INTO BLOCKWORK TO EACH GABLE

100MM COURSED NATURAL STONE WITH ARTSTONE HEADS AND COPINGS, 50MM CAVITY WITH STAINLESS STEEL WALL TIES AT 750 CC HORIZONTALLY & VERT @ EACH BLOCK COURSE UP REVEALS. BITUMEN COATED GALVG LINTOLS OVER OPENINGS. DPC'S TO ALL REVEALS.

FOUNDATION BLOCKWORK BELOW GL ON 600 X 225 MM CONCRETE FOUNDATIONS DEPTH TO SUIT GROUND CONDITIONS. DPC 150 MM ABOVE GROUND LEVEL.

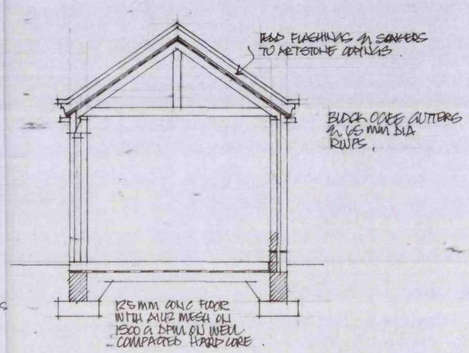

SECTION A-A.

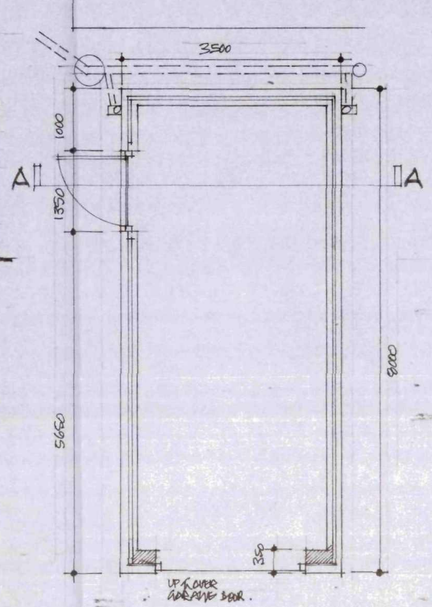

PLAN

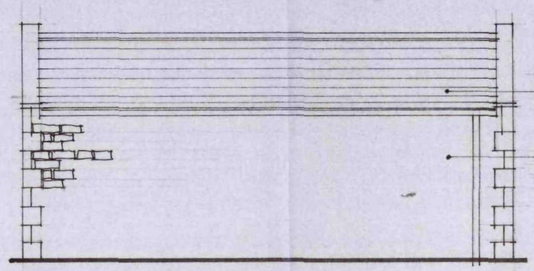

SIDE ELEVATION

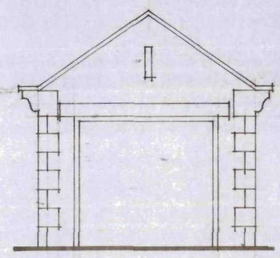

FRONT ELEVATION

Ref.	Revision	Date

Client

MISS V BUCKLE.

Project

OLD VICARAGE
SHREWSBURY RD
PENISTONE

Title

PROPOSED GARAGE.

Scale: 1:50 Drawn: SL

Date: SEPT 12 Drawing No: R/1/10

BDS
BUILDING DESIGN SERVICES
15 Hunters Avenue Barnsley S70 6PL
TEL: 01226 733224