CROWLEY
ASSOCIATES
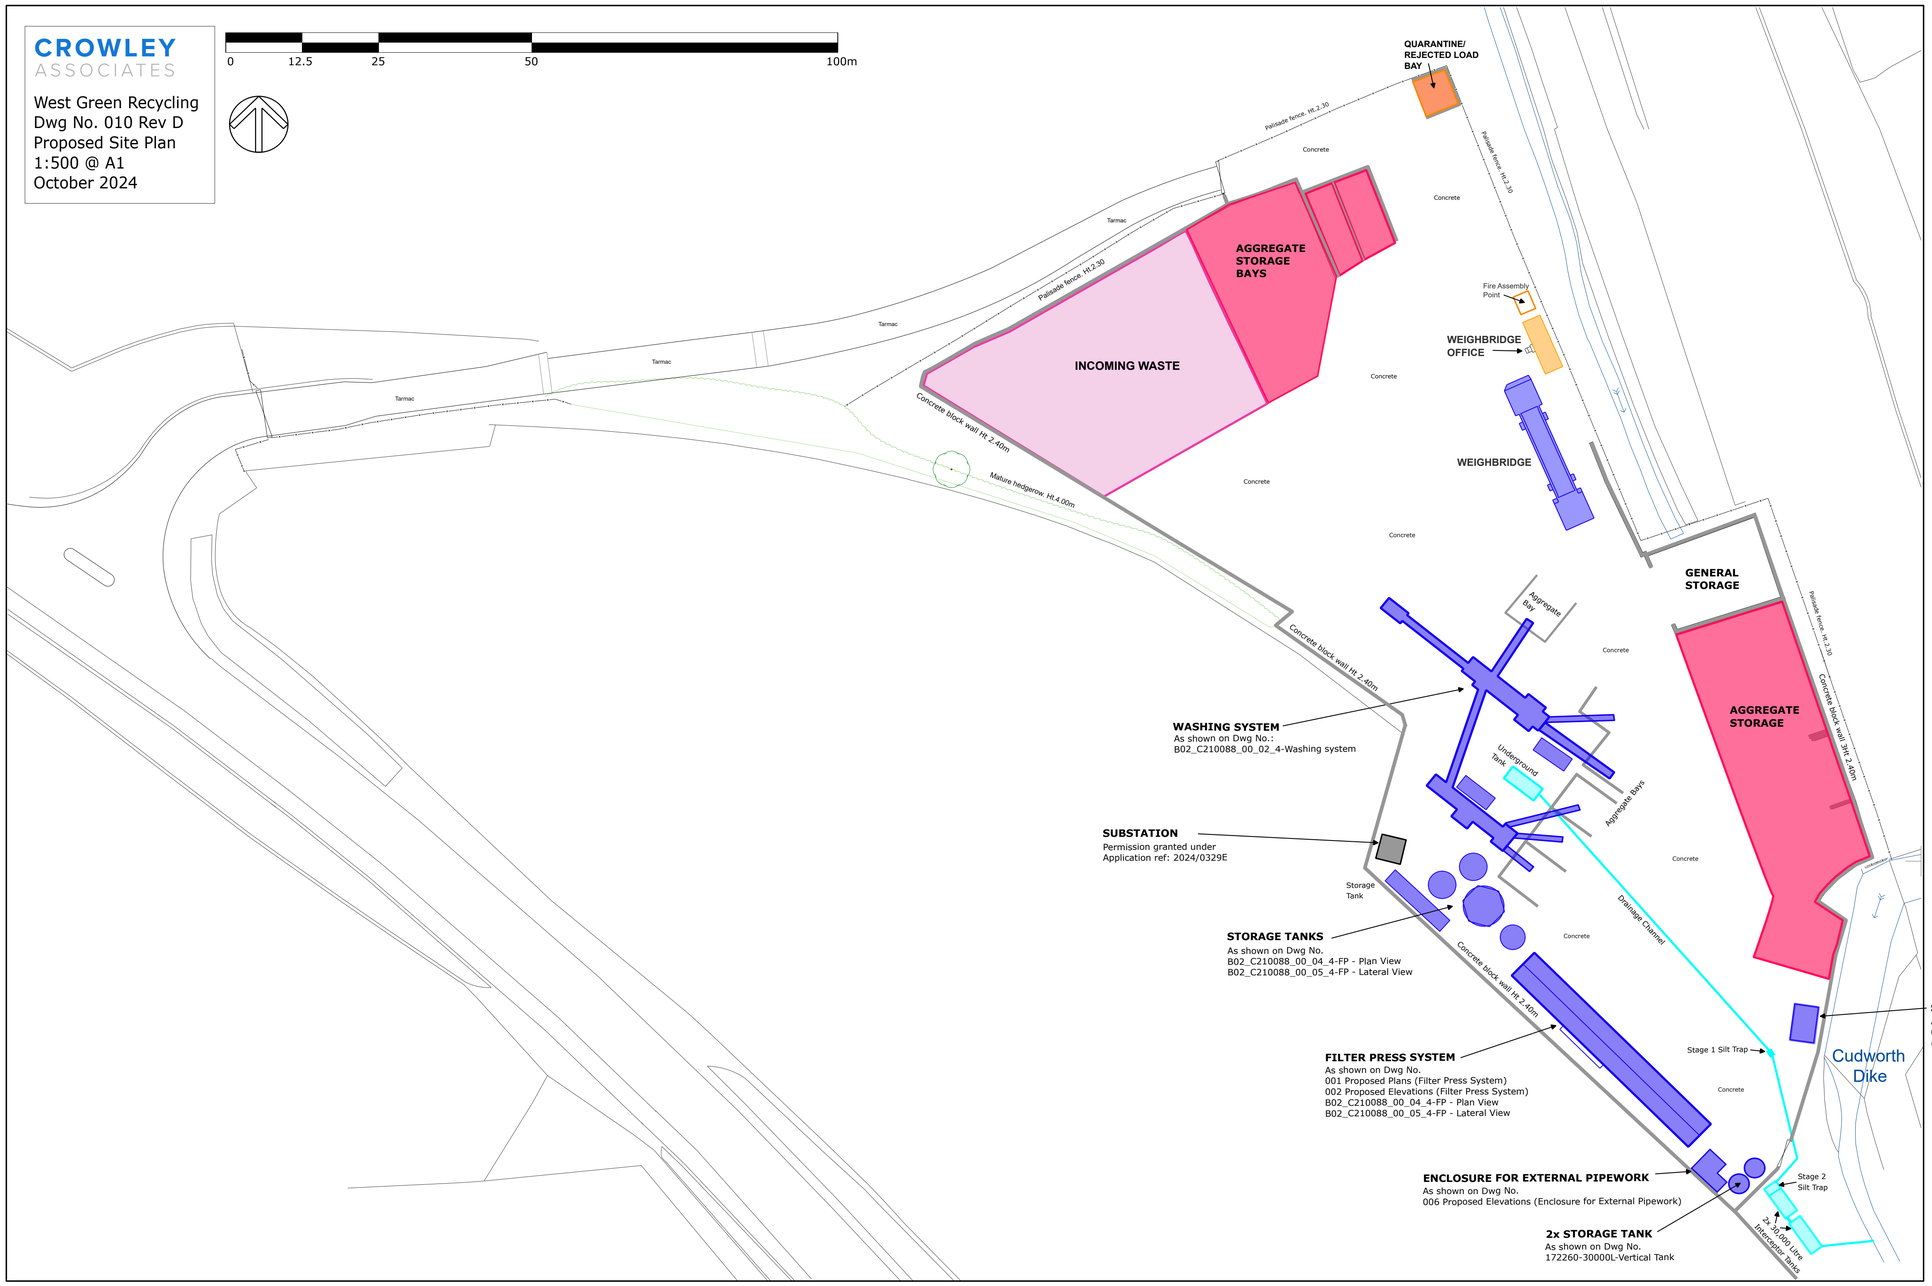
West Green Recycling
Dwg No. 010 Rev D
Proposed Site Plan
1:500 @ A1
October 2024