
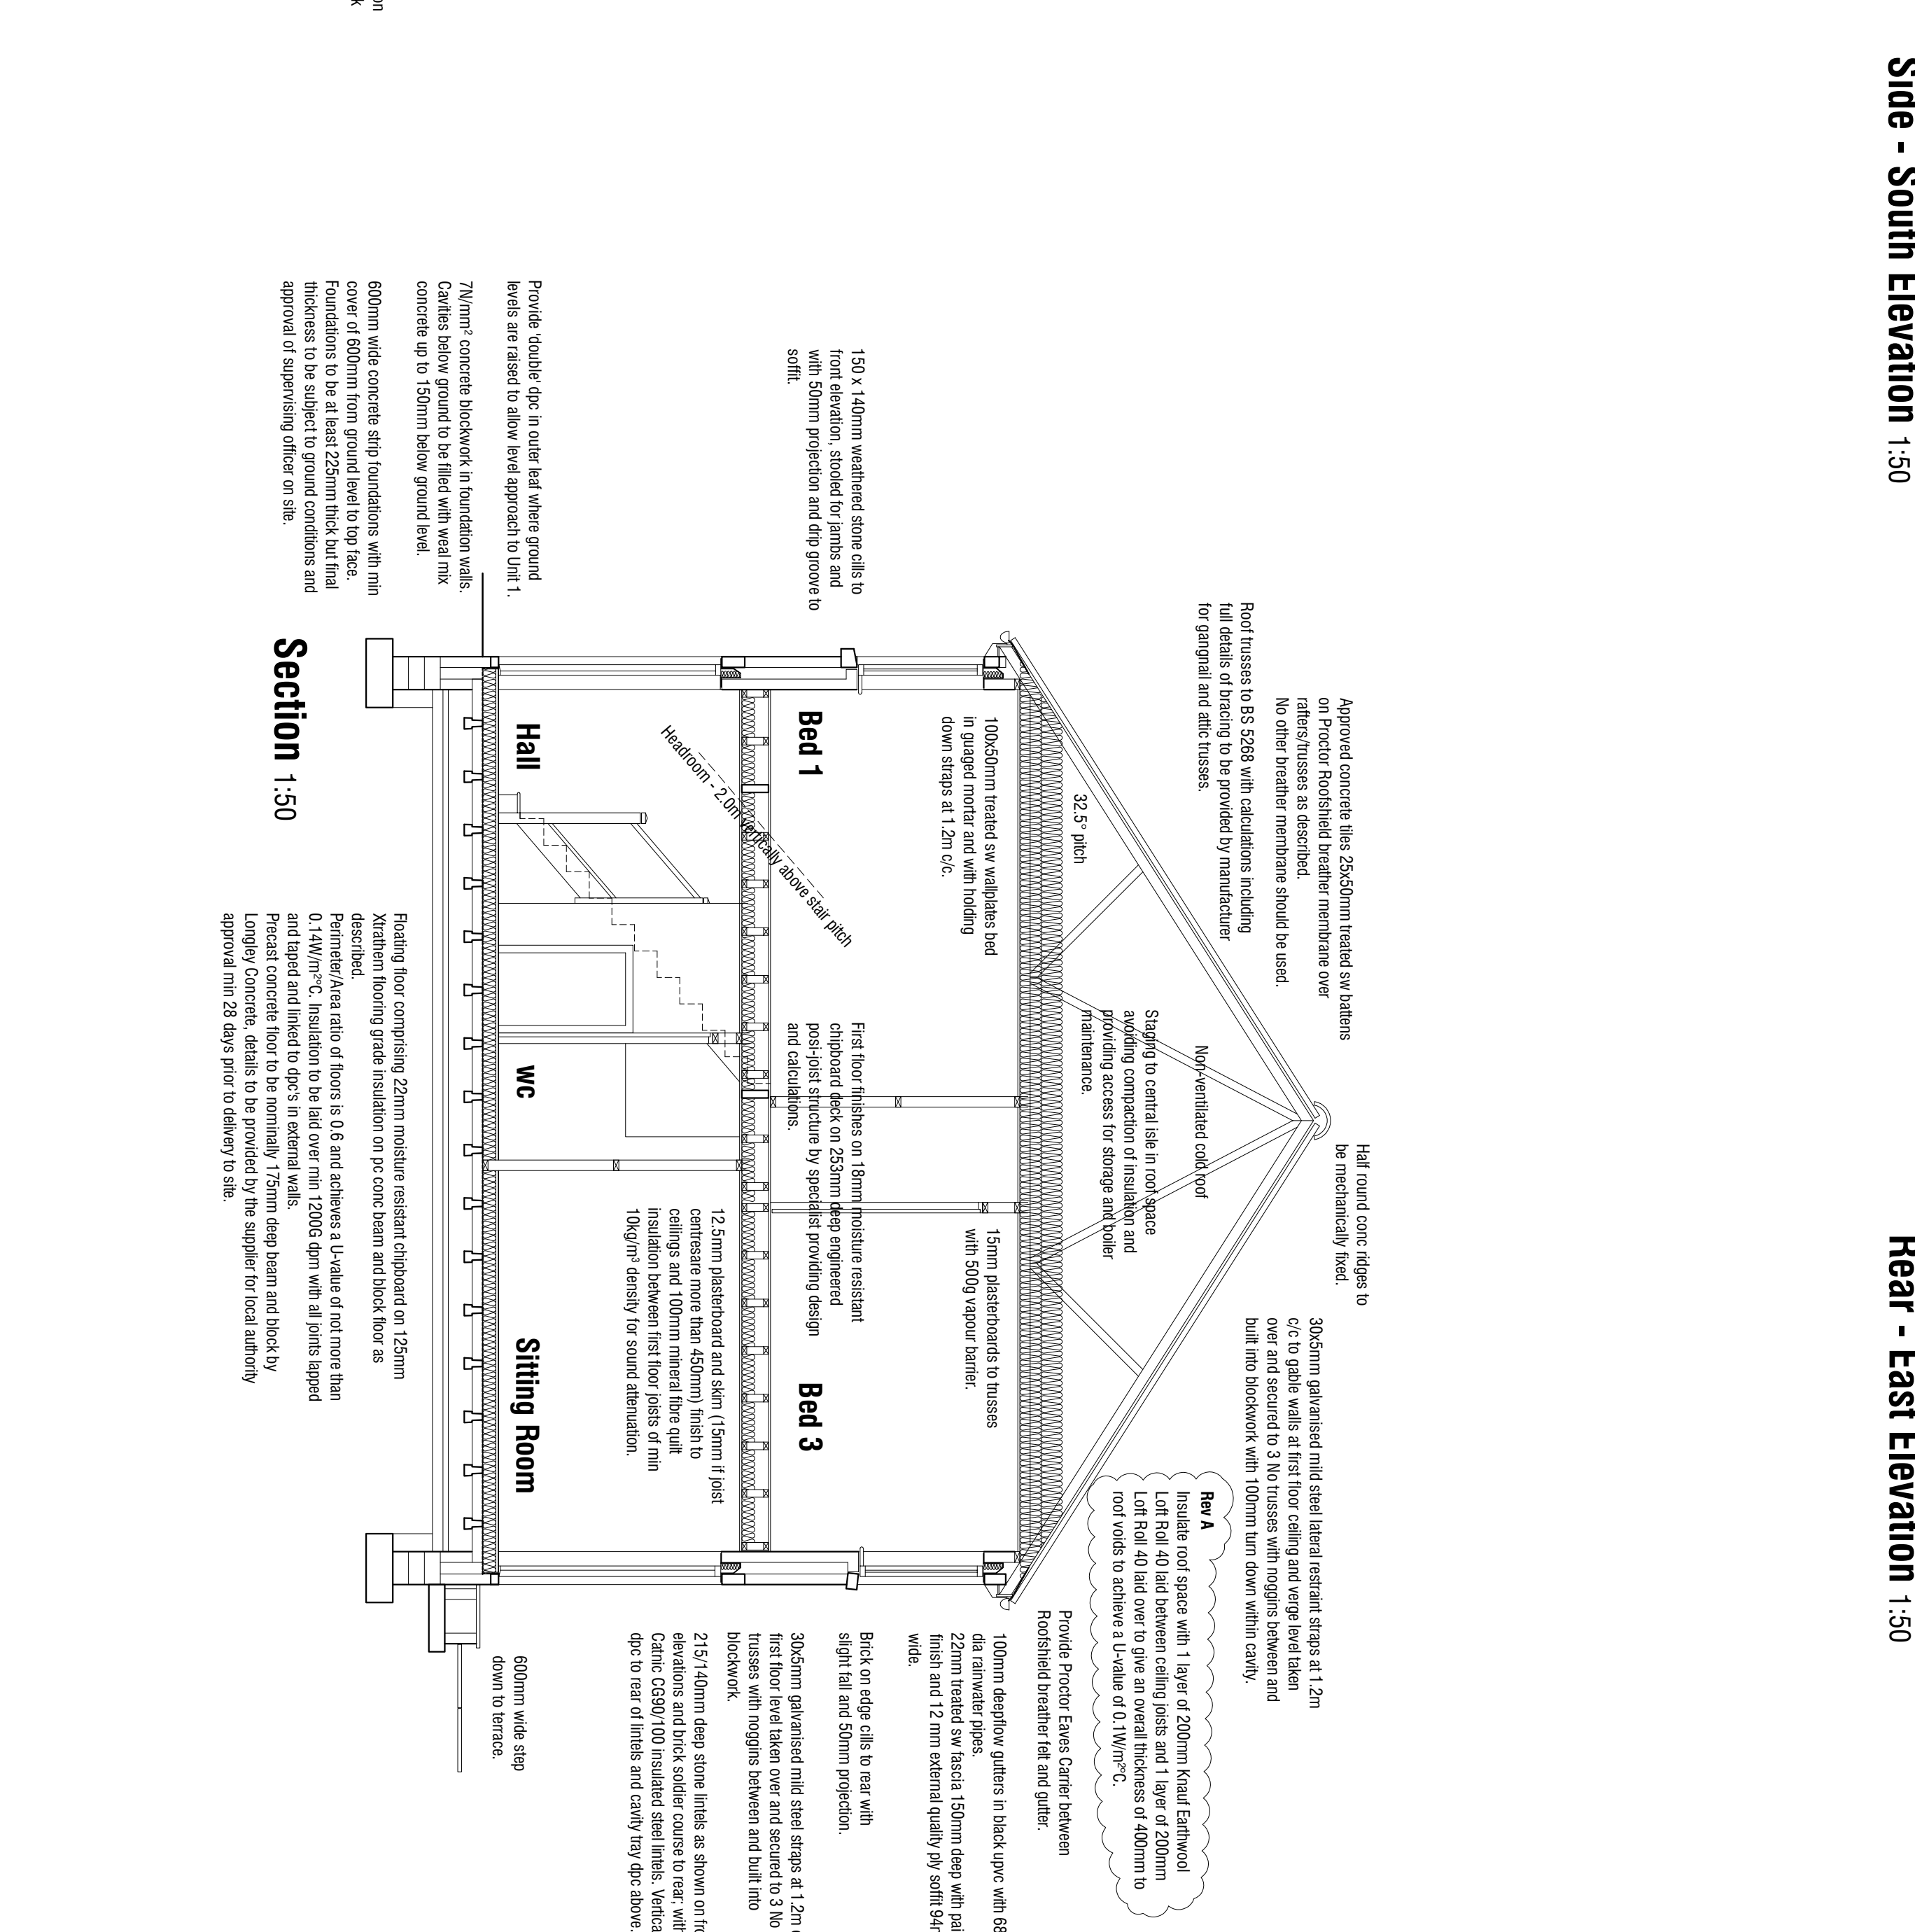
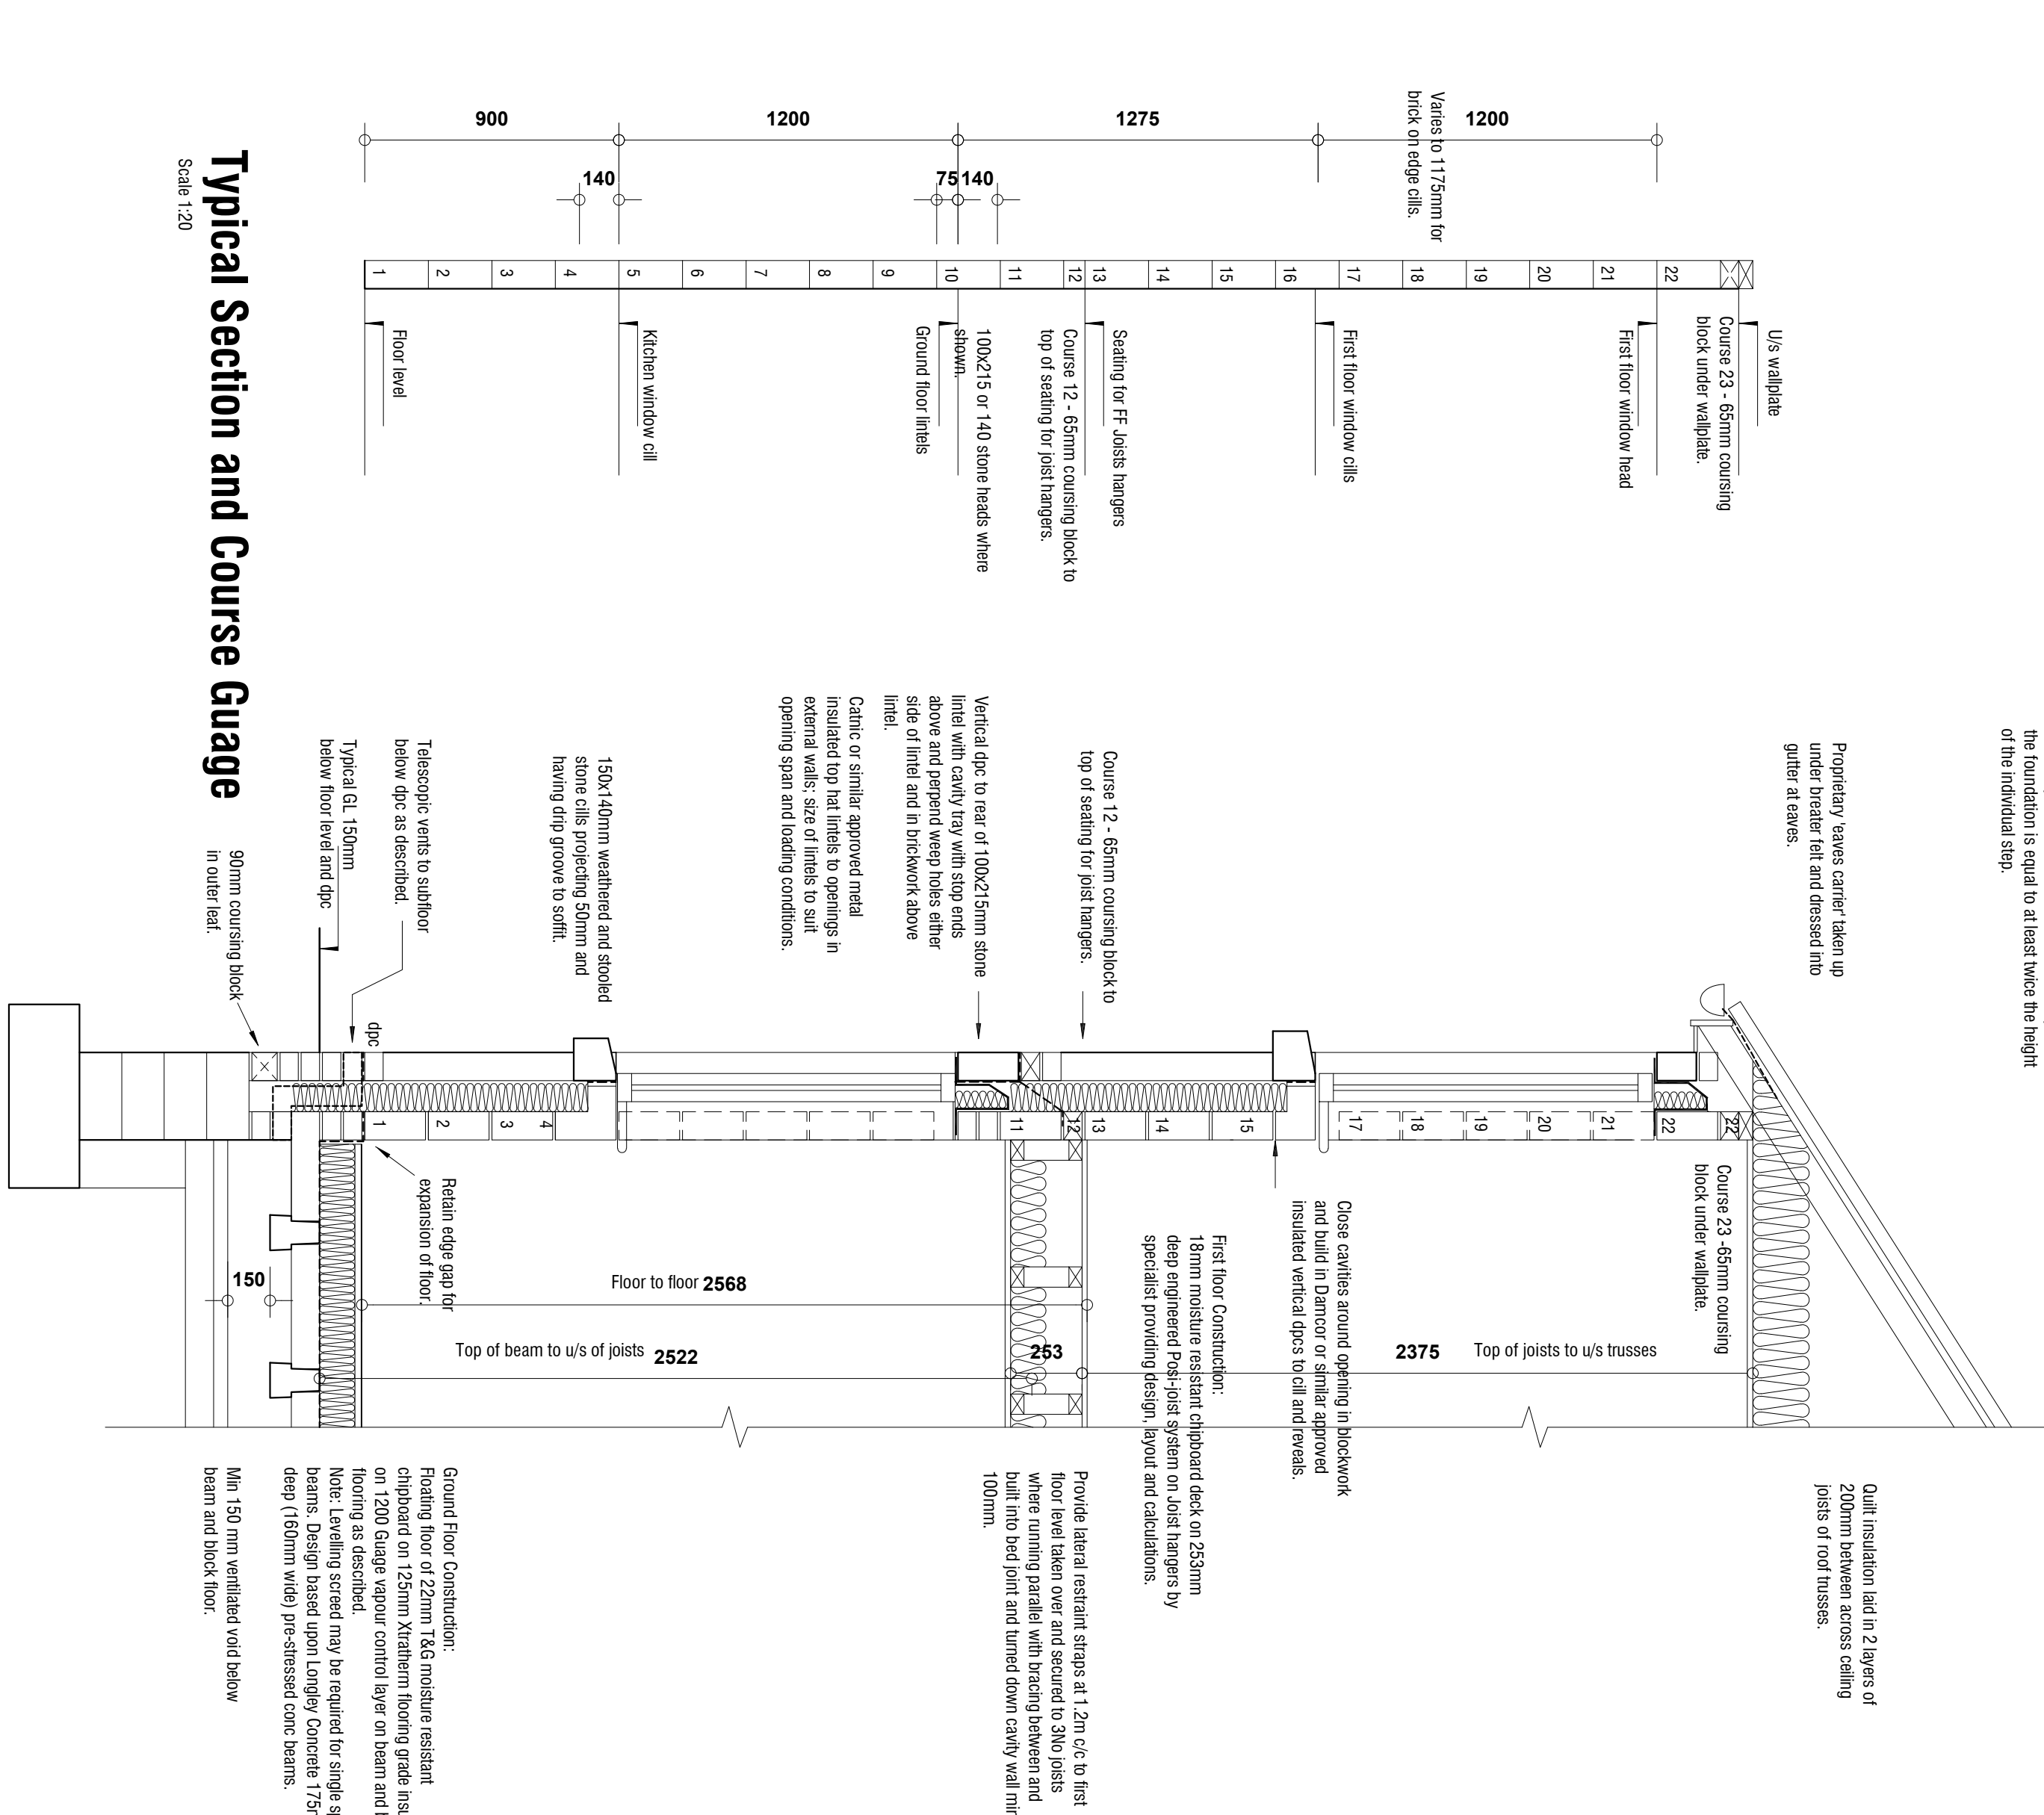
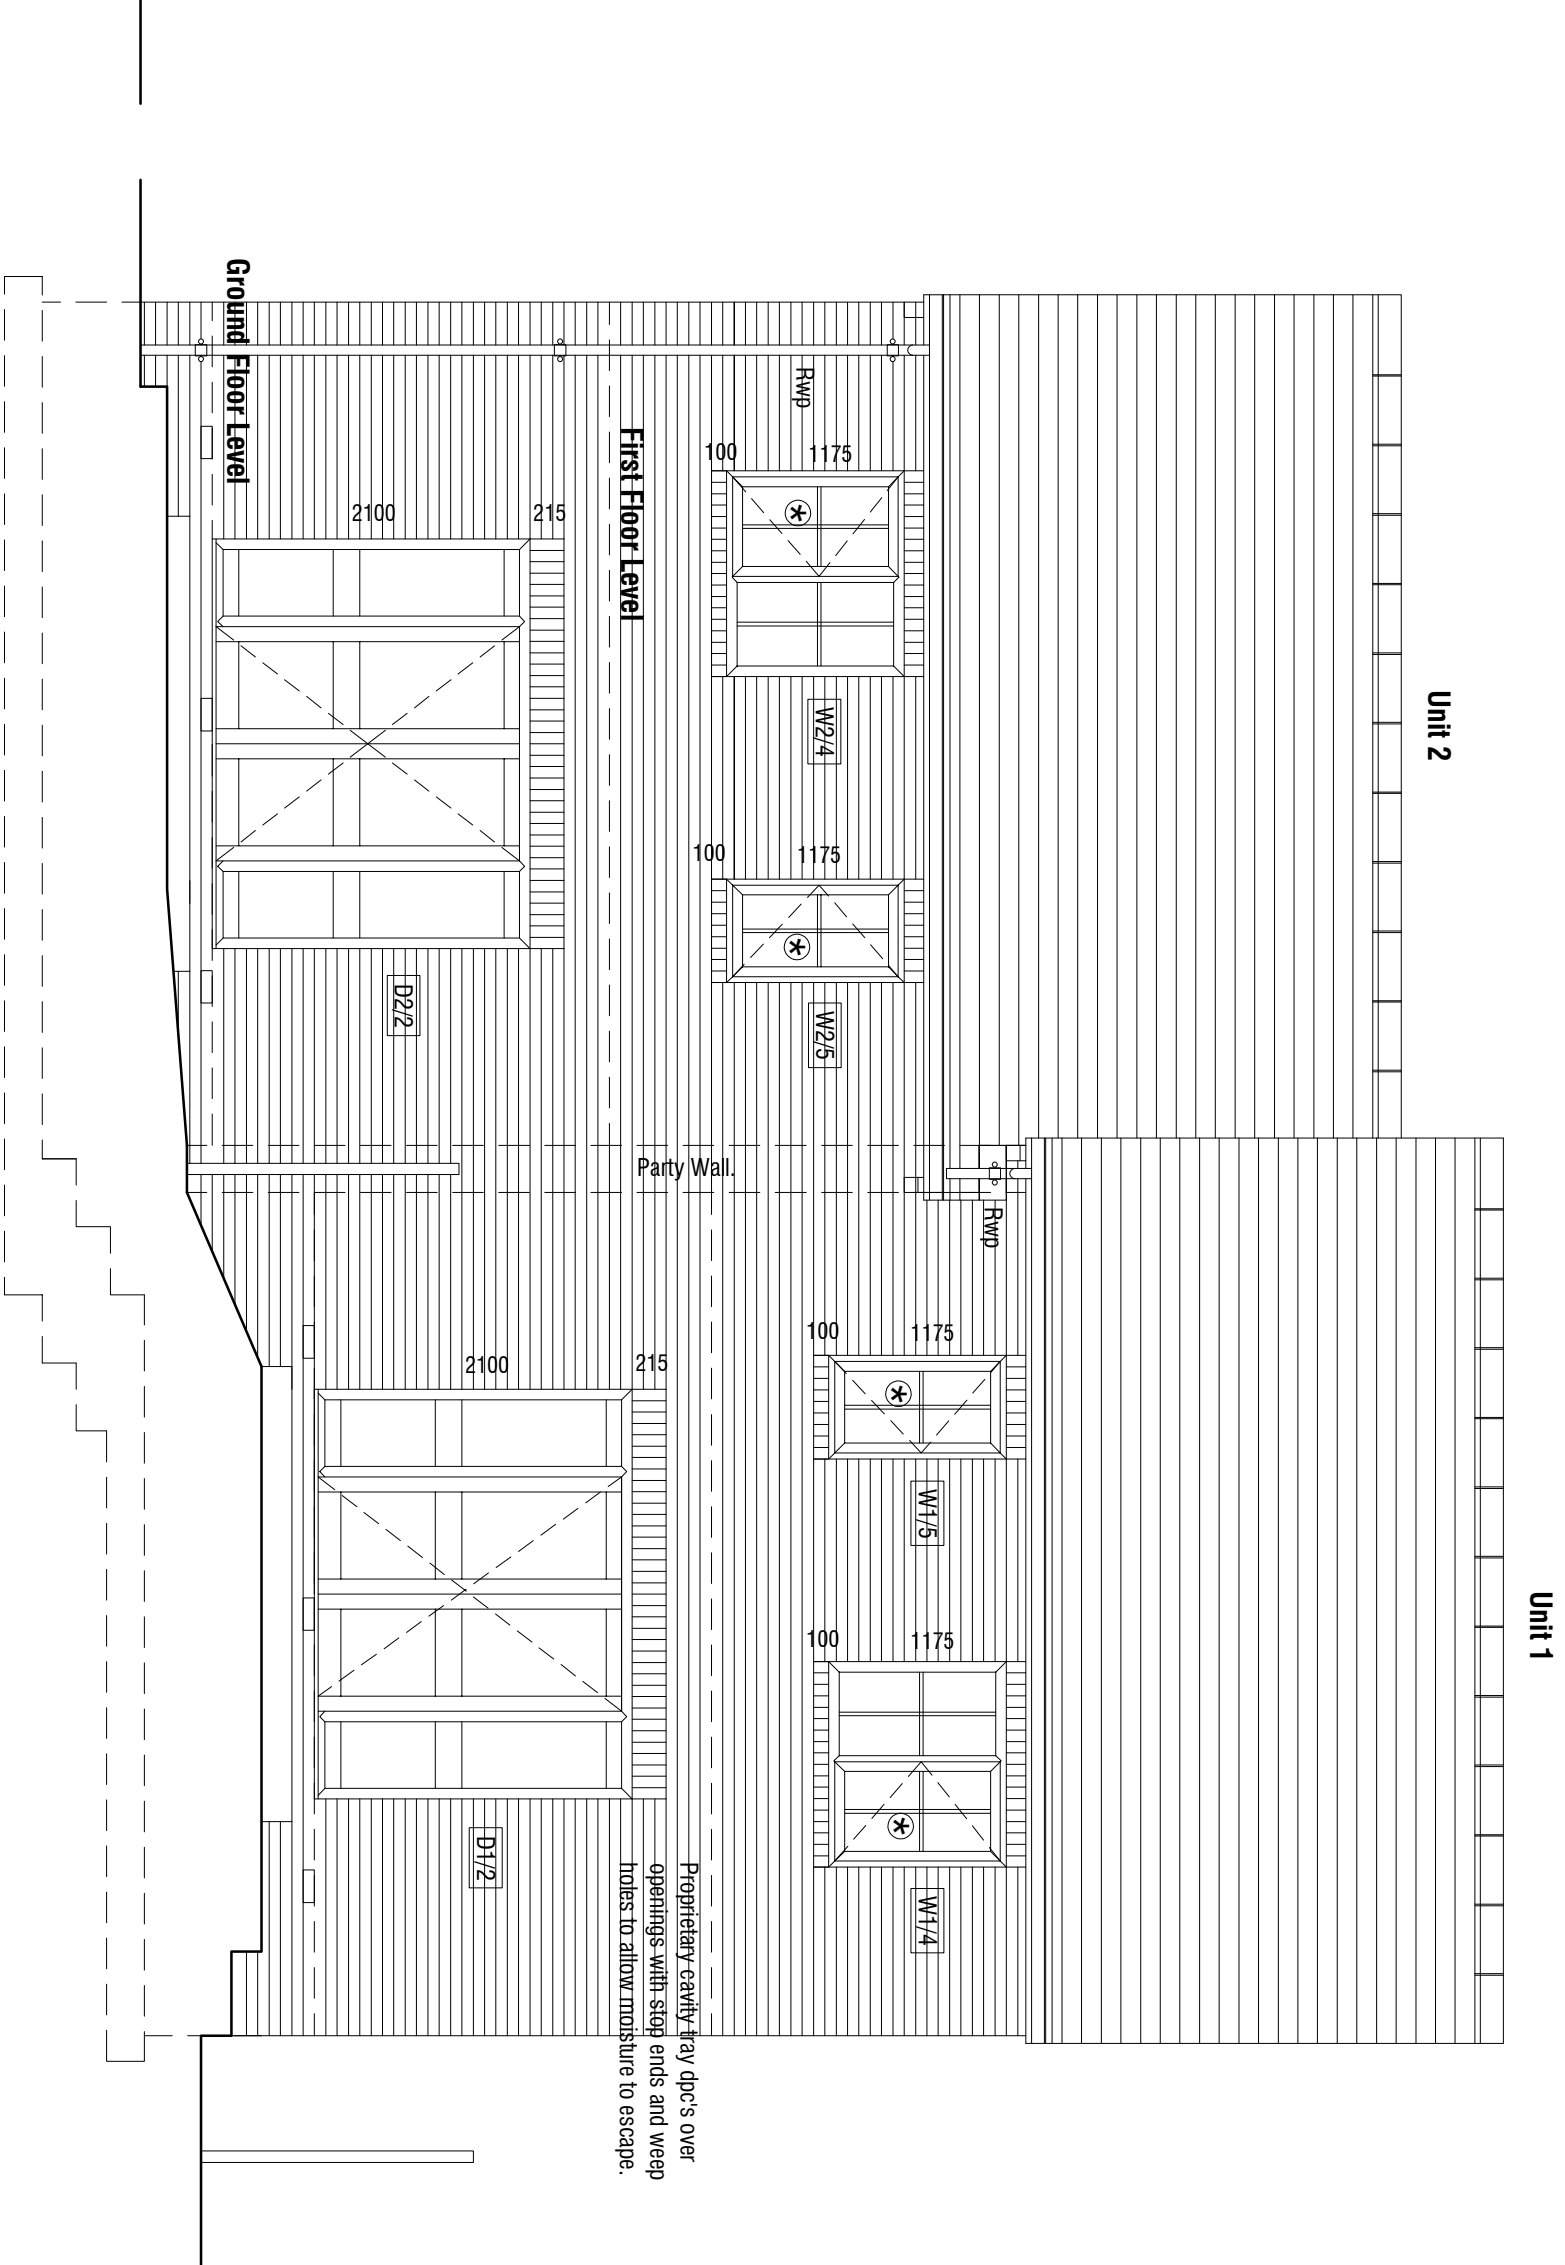
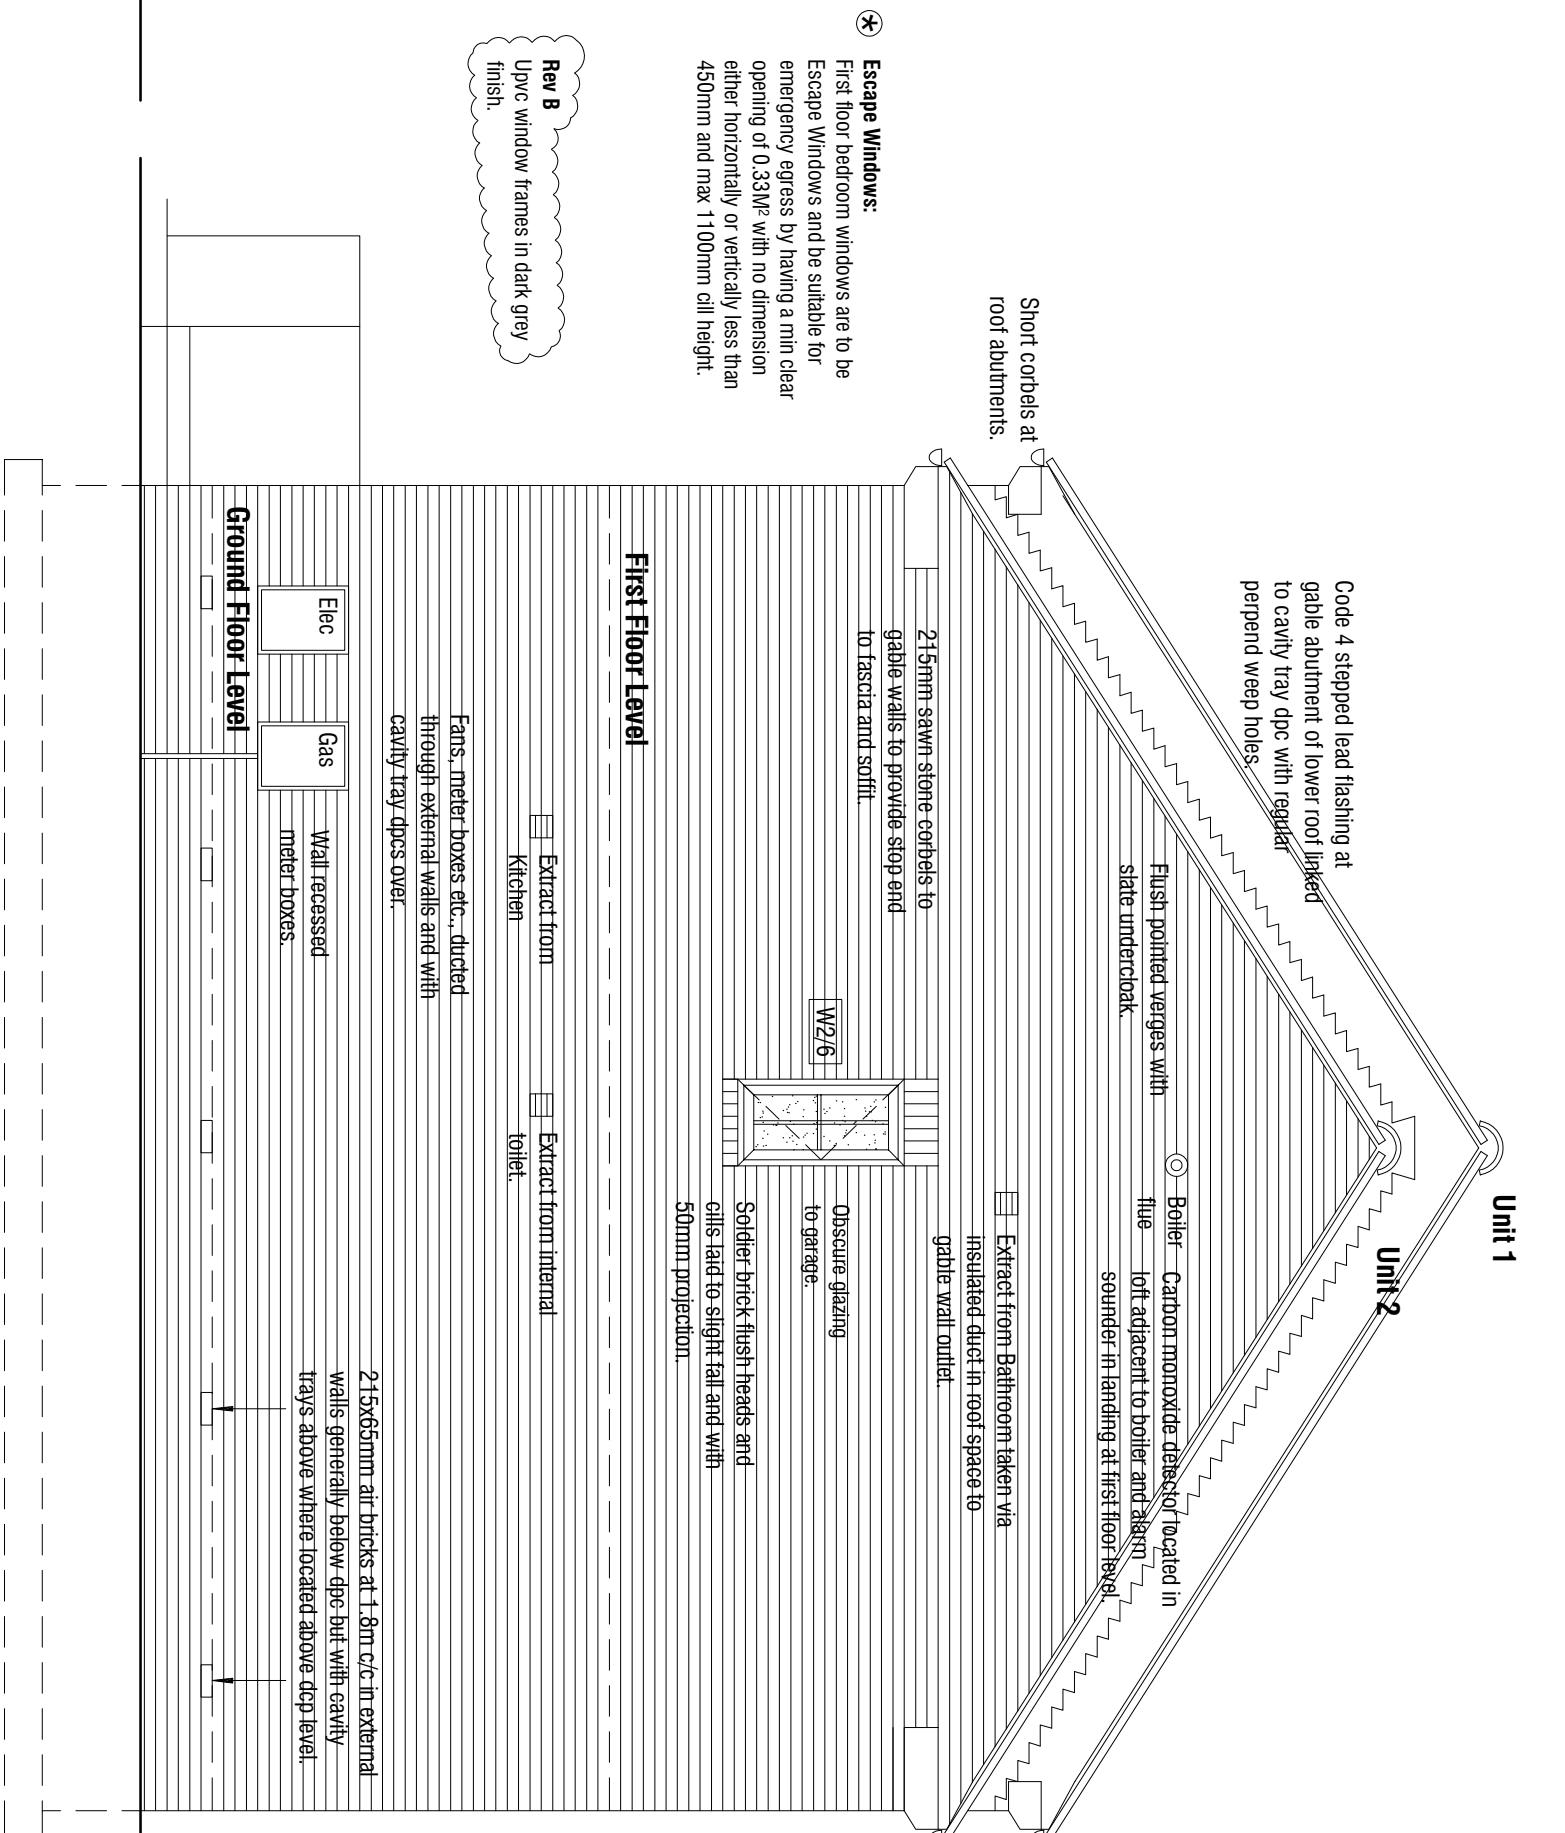


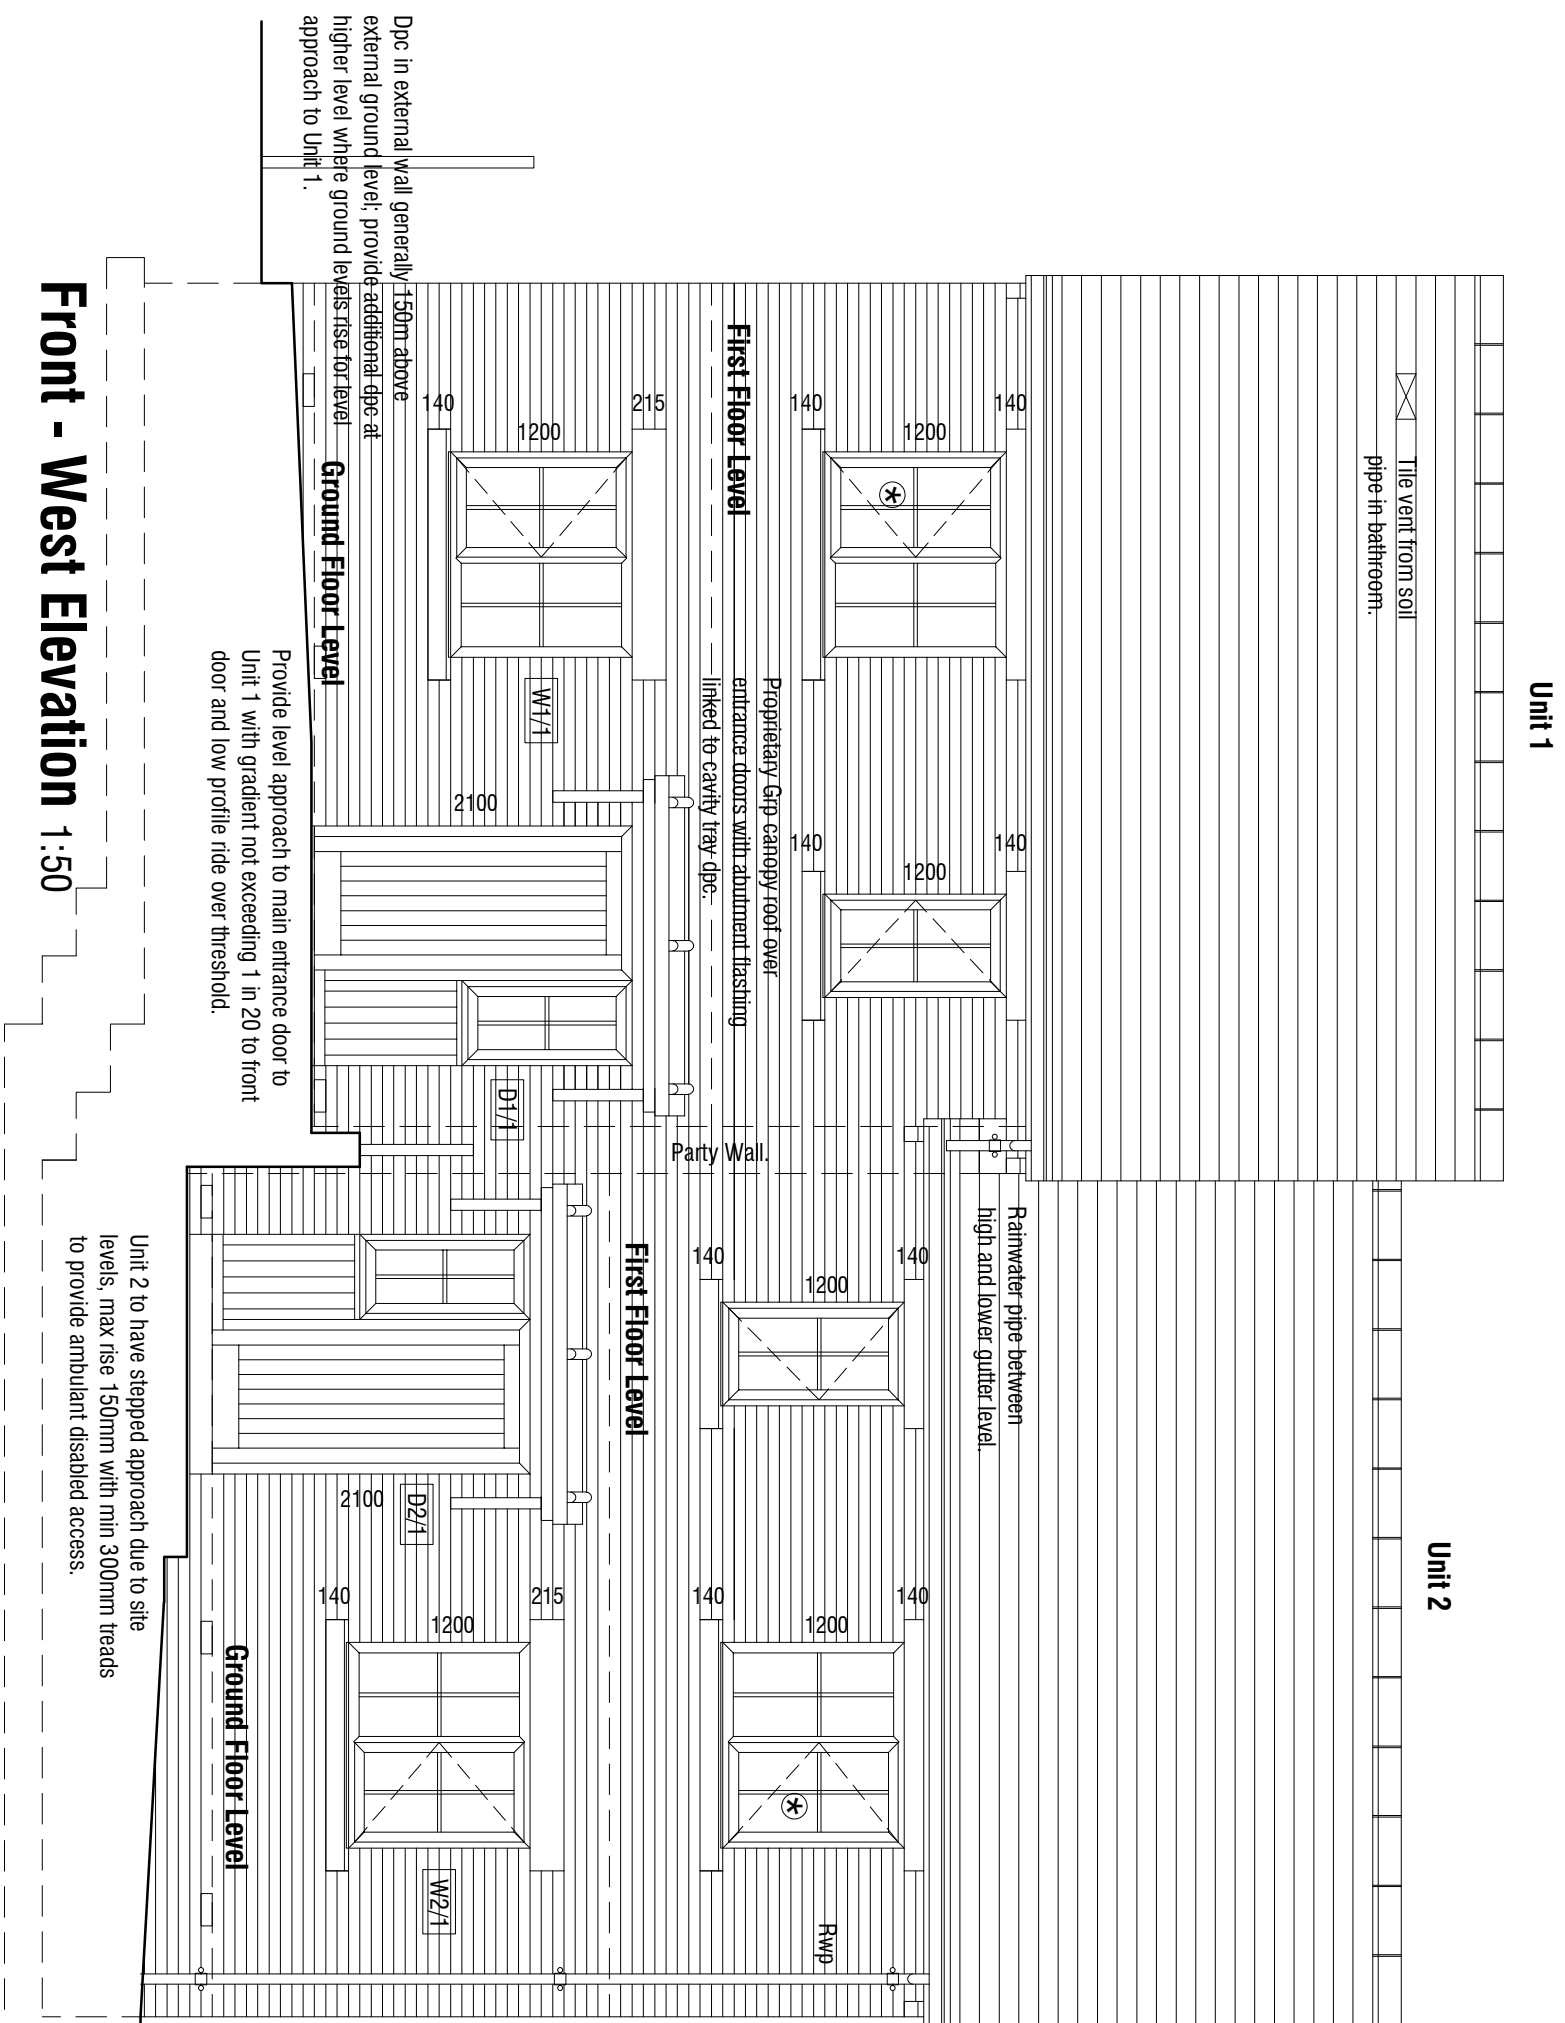

DETAILED PROPOSALS

SECTIONS & ELEVATIONS

☐ **mboothdesign** architectural design and building co

Fairfield House
Barneslal Close Bamsley

E: mboothdesign@btconnect.com

Scale 1:20 1:50 @ A1 Drawn MJB

Date	Ref.
JAN 2019	17.43

Dwg No. **WD03**

0cm		2cm
-----	--	-----

Dimensions for setting out in existing buildings are to be checked and verified on site.