




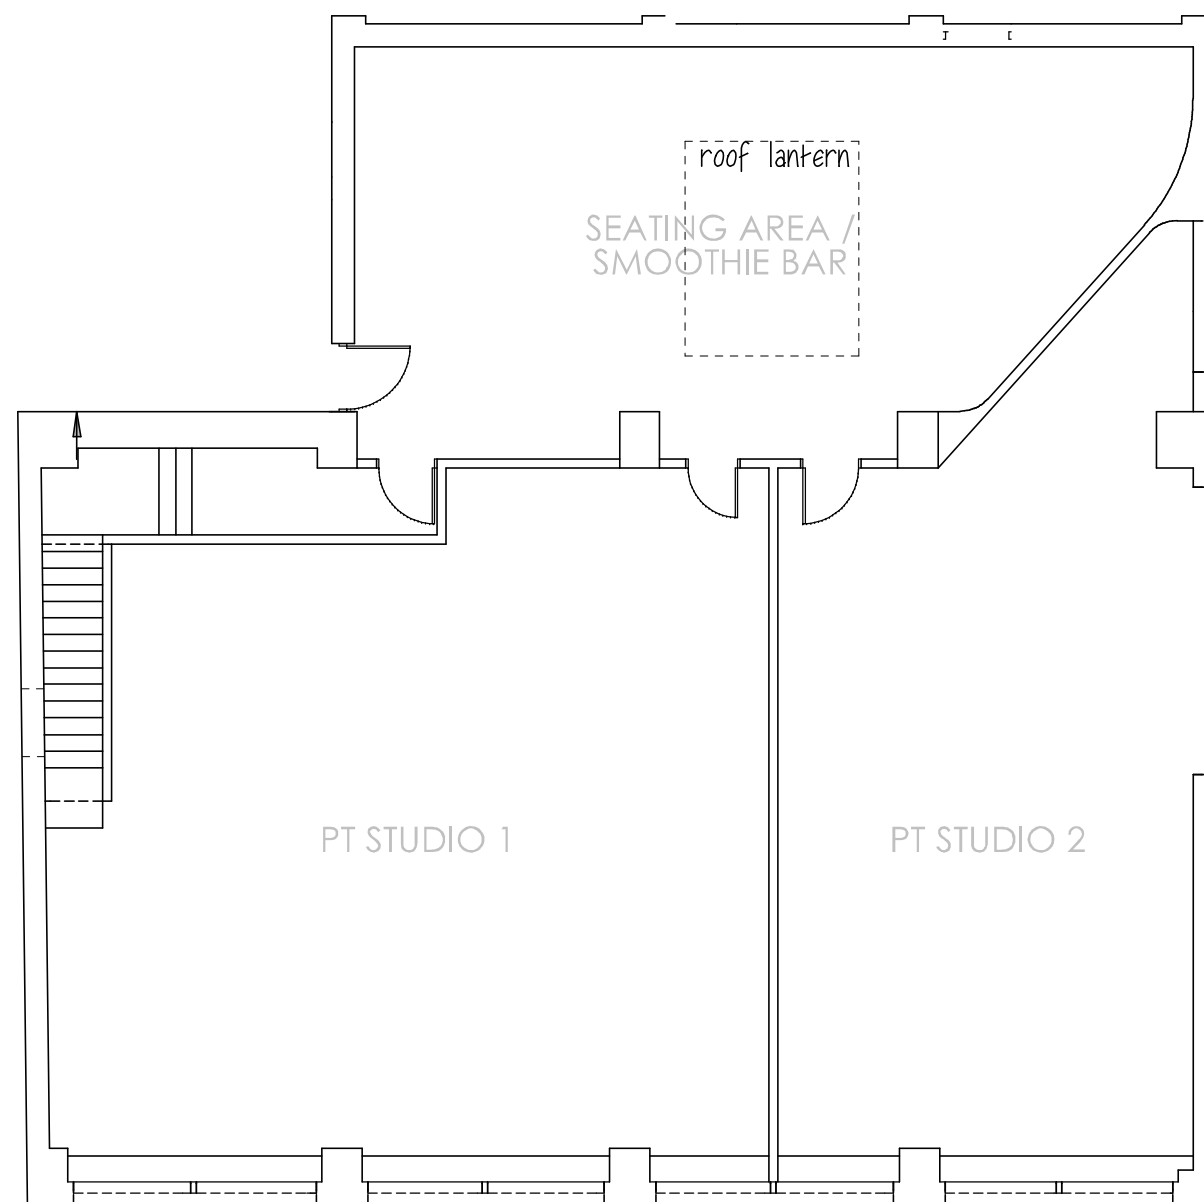


GROUND FLOOR

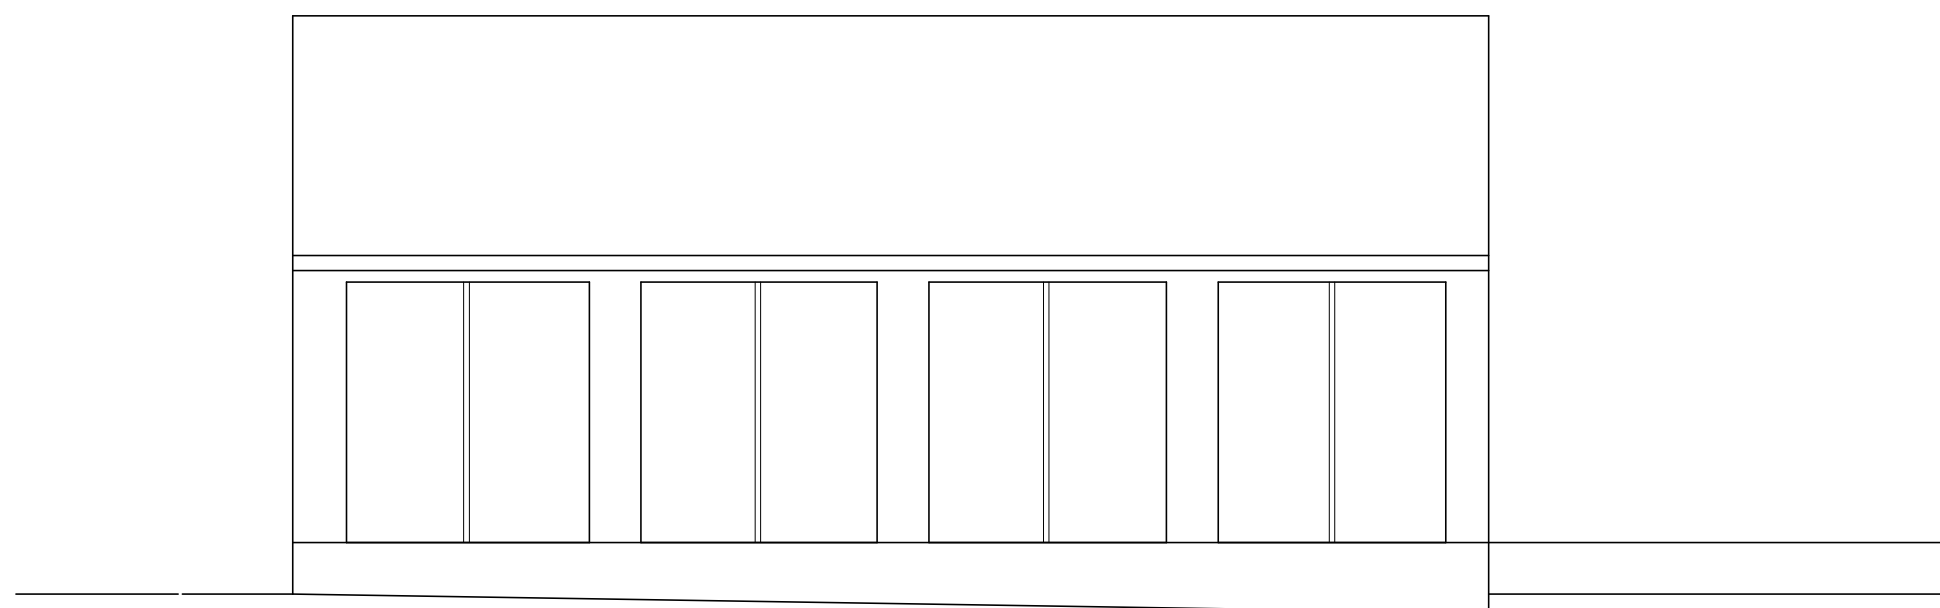


FRONT ELEVATION

 

REAR ELEVATION

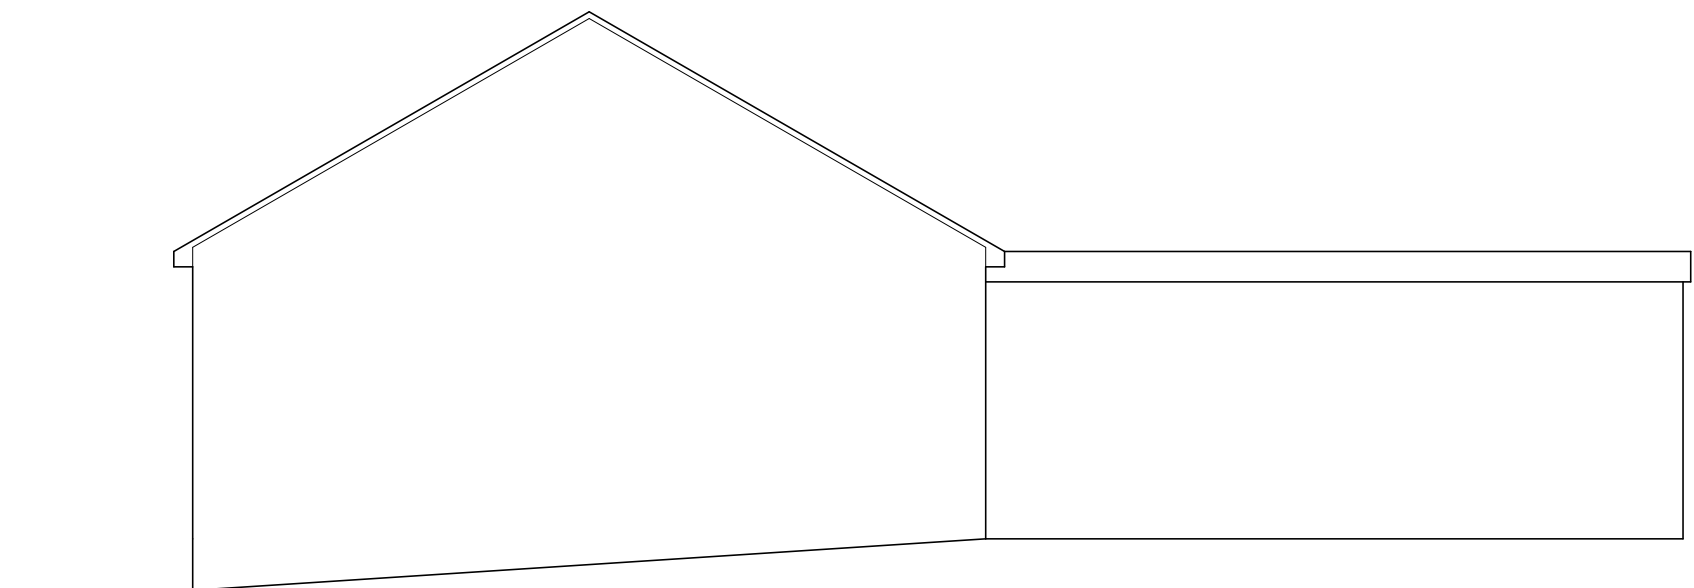

SIDE ELEVATION

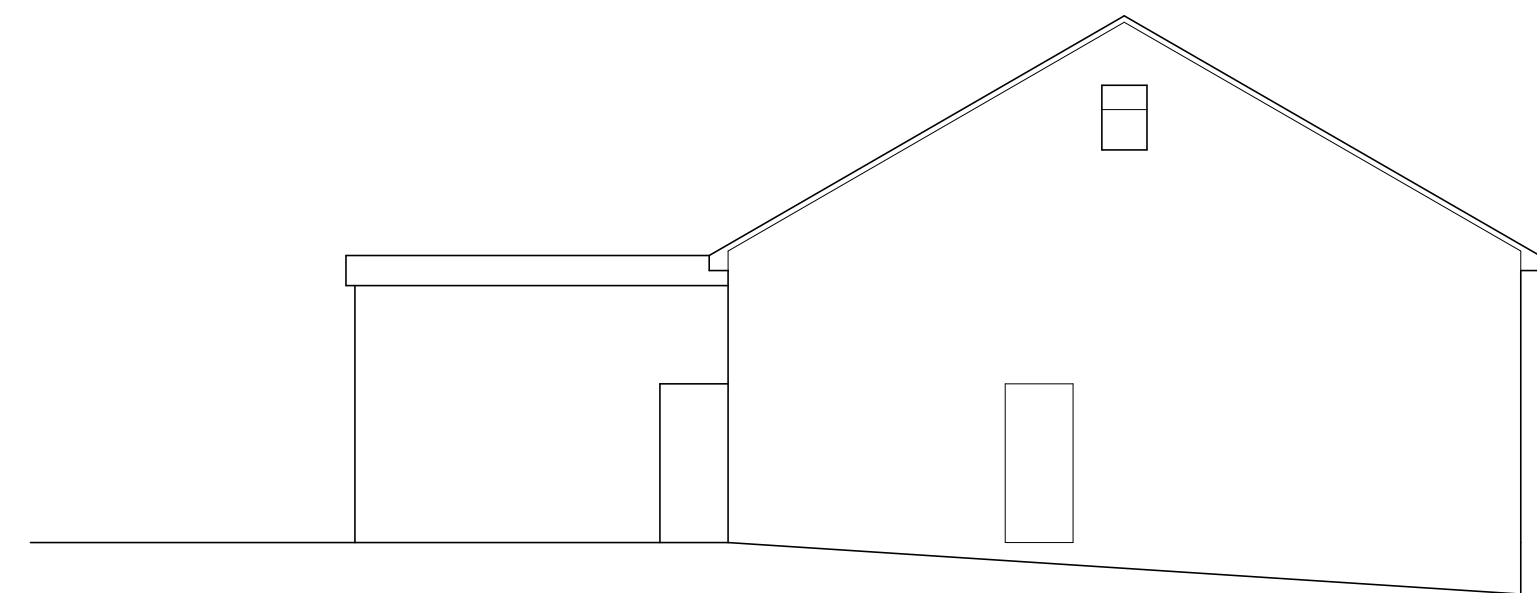

SIDE ELEVATION

ONPAR HEALTH GYM

STATION RD.
WORSBROUGH DALE
BARNSELEY S70 4ST

EXISTING PLAN & ELEVATIONS

1:100@A2 MAY 21

Peter Thompson

"Linwood"
Barnsley Road
Dodworth

Barnsley S75 3JR
e-mail peter-thompson@hotmail.co.uk



M.C.I.A.T.

t&f. 01226 201391

m. 07973251730