
PLAN REFERRED TO

AT IERSLEY SOUTH

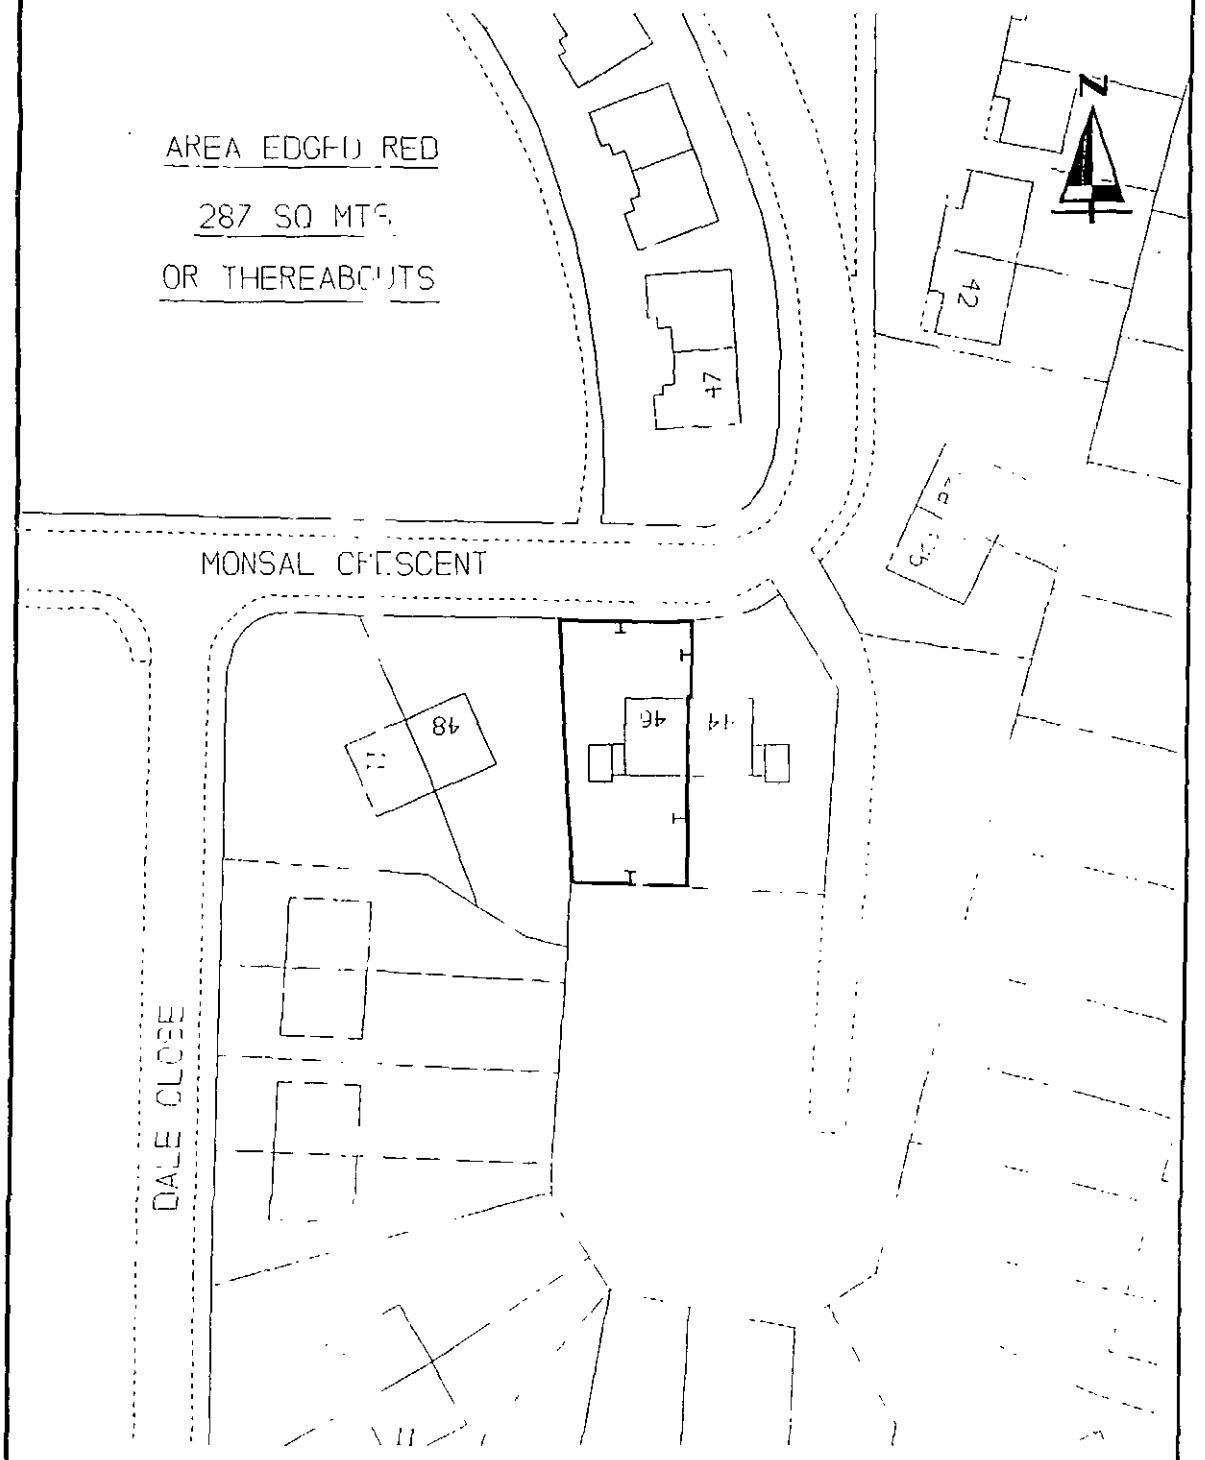

The material contained in this plot has been reproduced from an Ordnance Survey Map with the permission of the Controller of Her Majesty's Stationery Office (c) Crown Copyright Unauthorised reproduction infring Crown Copyright and may lead to prosecution or civil proceedings. Ordnance Survey Licence No: LA076090

SEAL

PLAN No: EL11/03/A DATE 07/01/03