


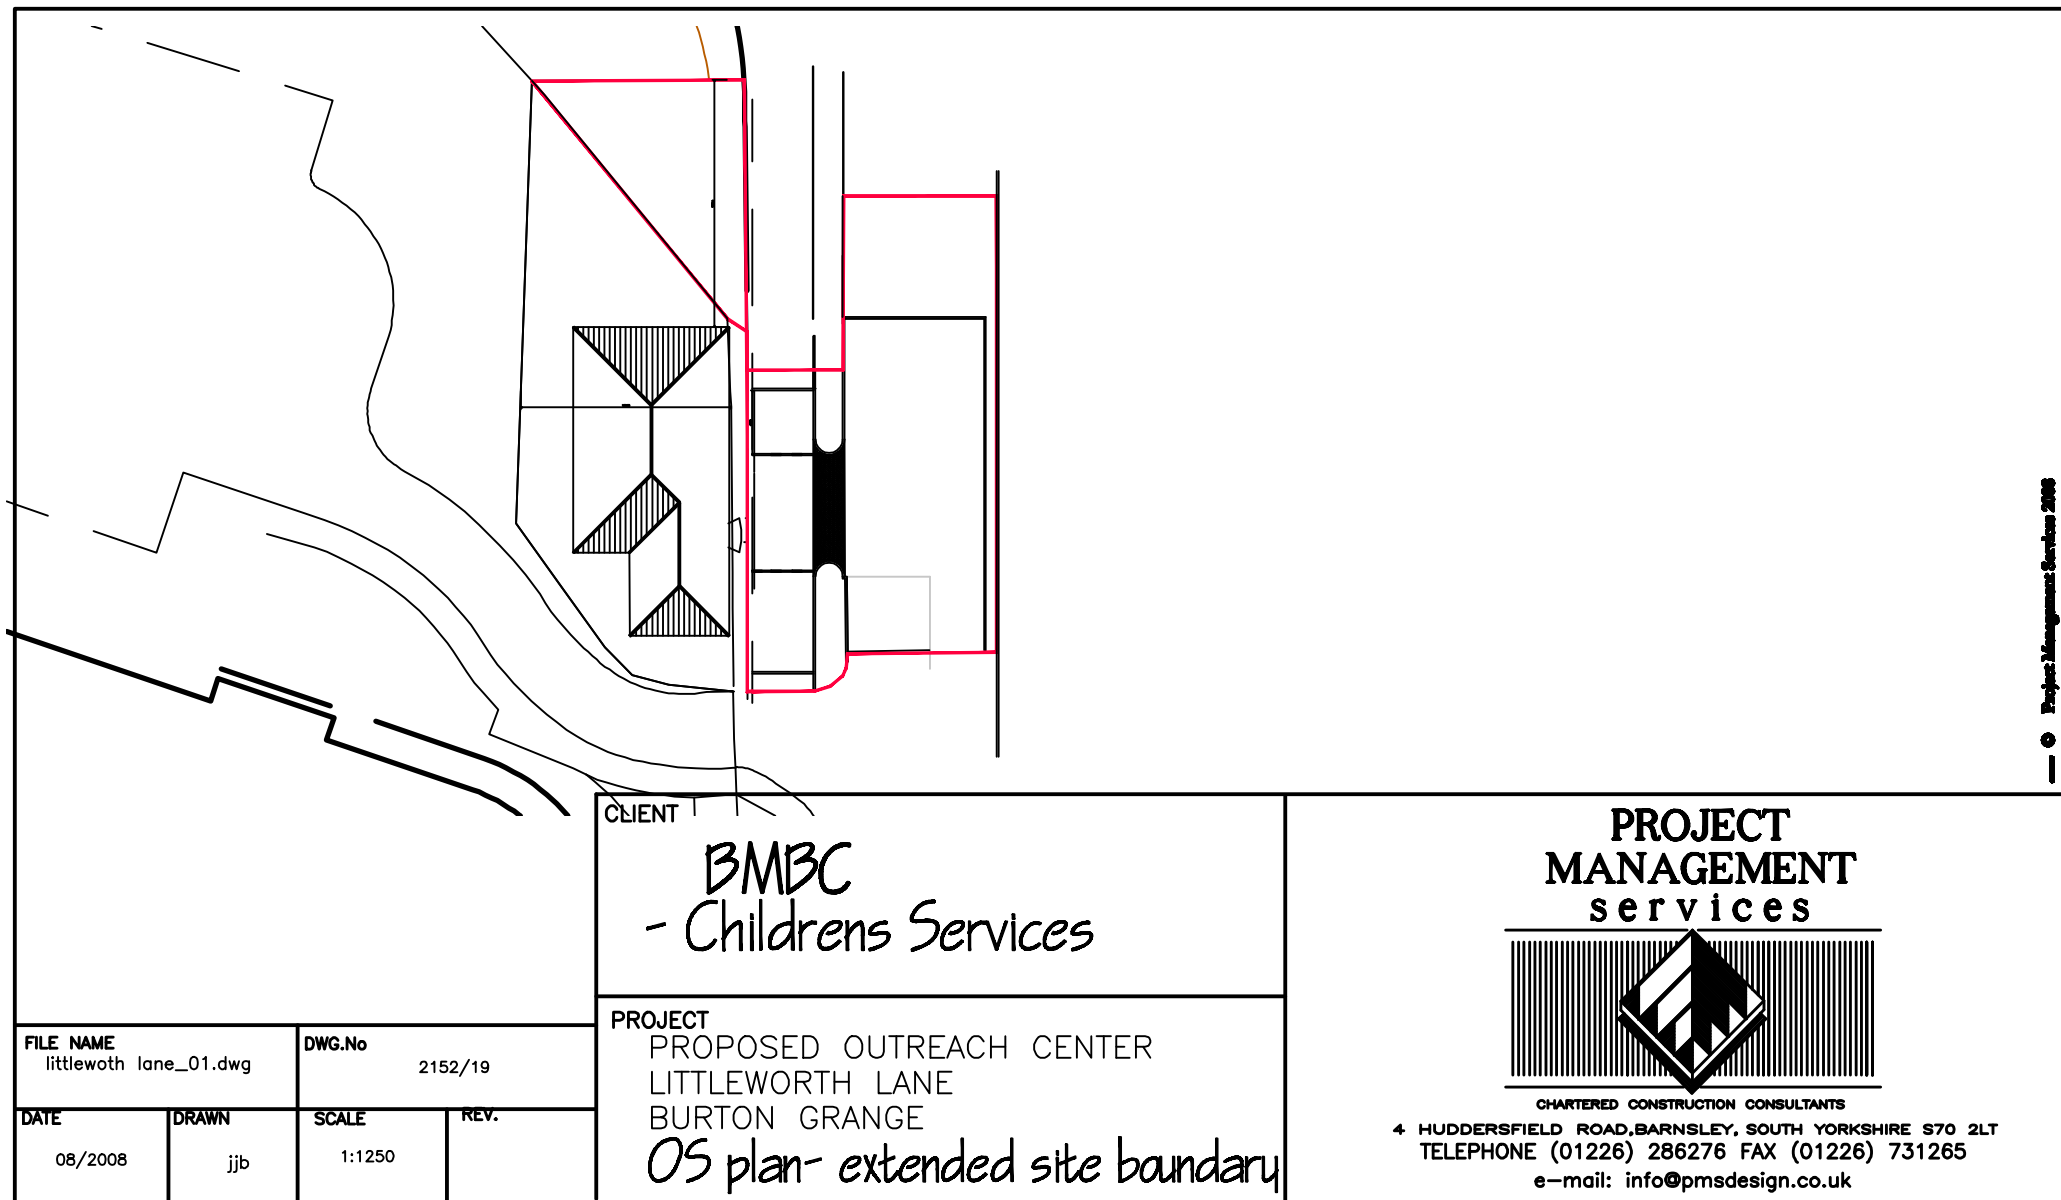

CLIENT


BMBC
- Childrens Services

PROJECT

PROPOSED OUTREACH CENTER
LITTLEWORTH LANE
BURTON GRANGE

OS plan- extended site boundary

**PROJECT
MANAGEMENT
services**

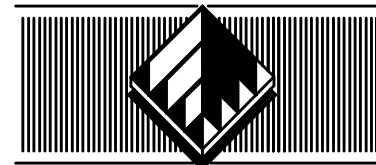

CHARTERED CONSTRUCTION CONSULTANTS

4 HUDDERSFIELD ROAD, BARNSELY, SOUTH YORKSHIRE S70 2LT
TELEPHONE (01226) 286276 FAX (01226) 731265
e-mail: info@pmsdesign.co.uk