


EXISTING BLOCK PLAN SCALE 1:500

NORTH

Park House, Clear View, S72 7HD

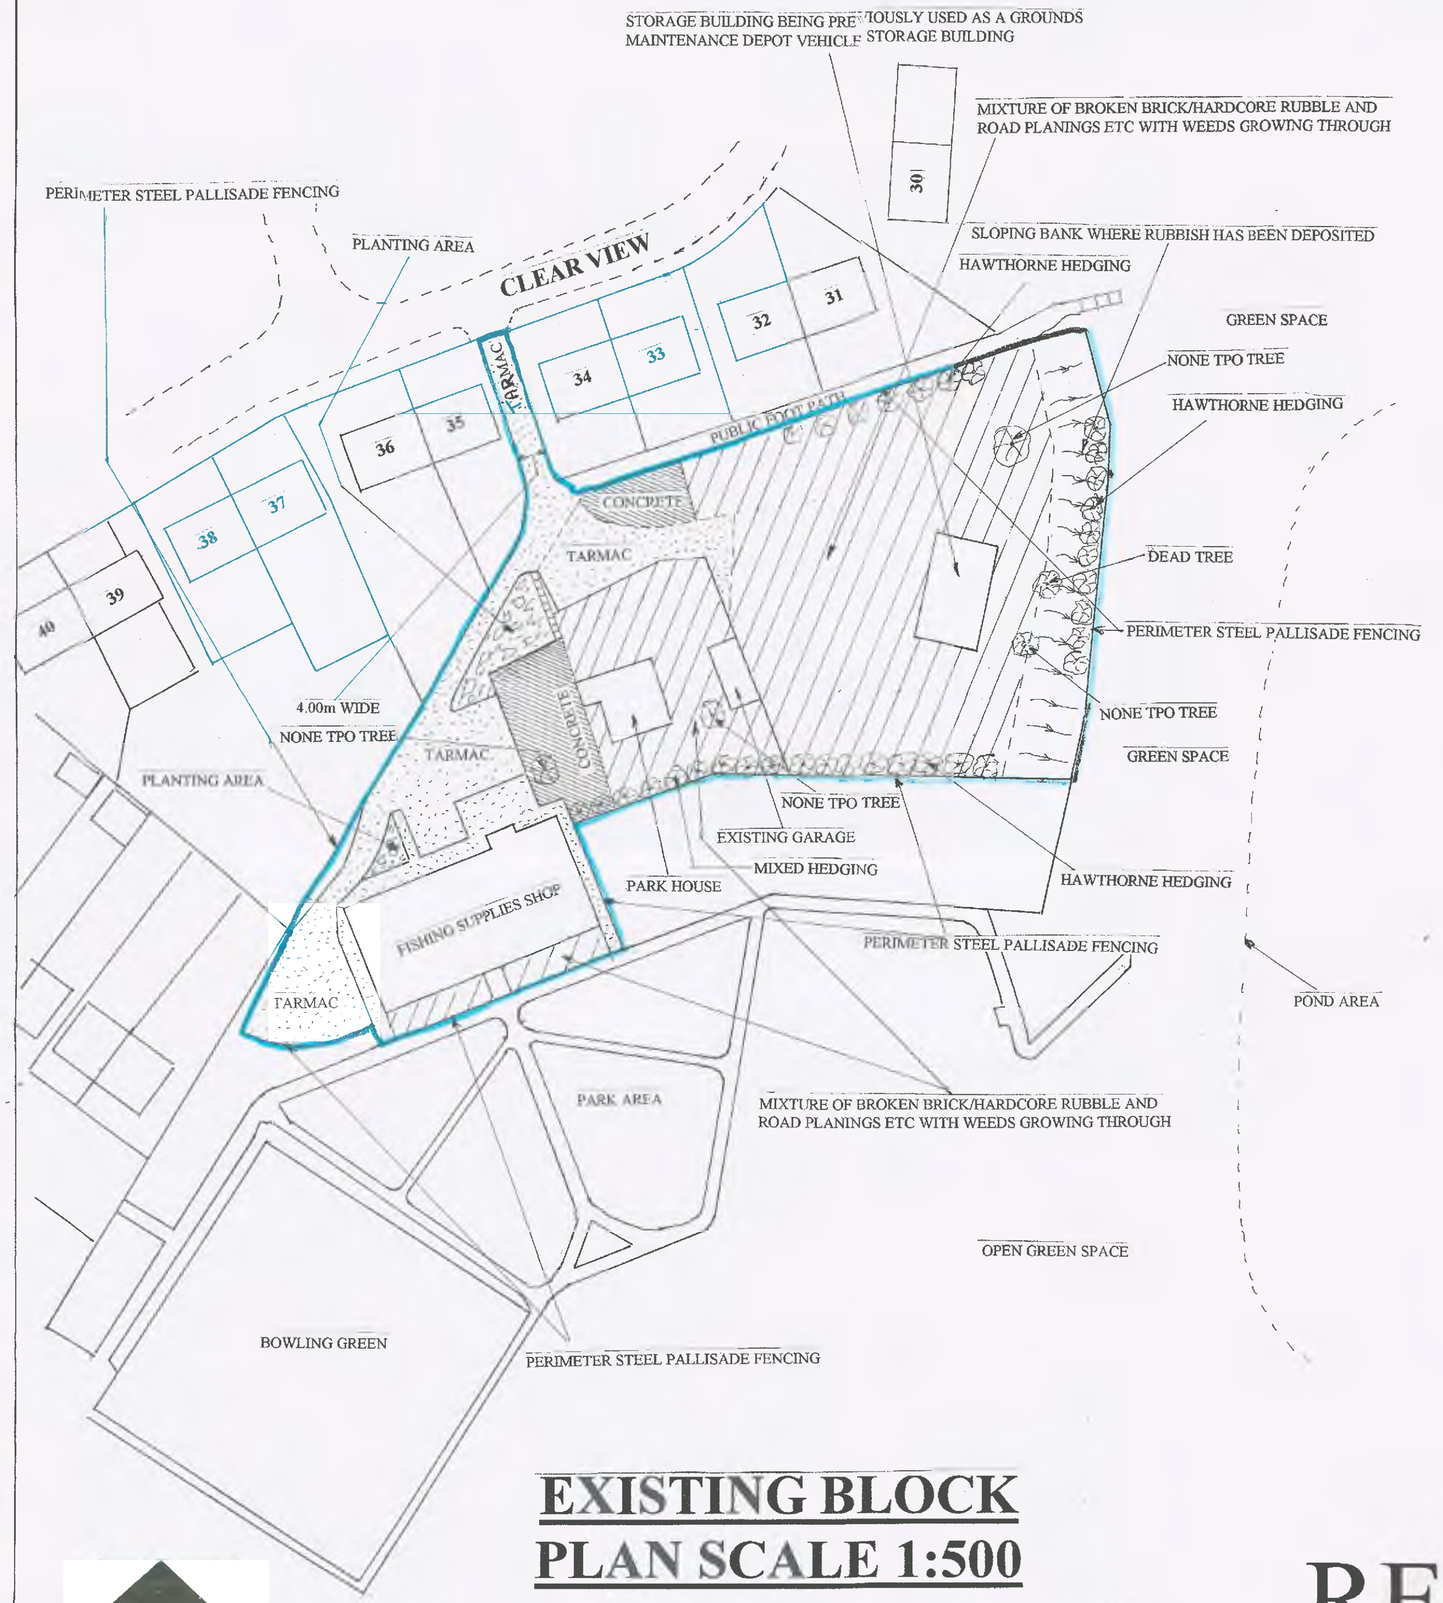

Park House
Clear View,
Grimethorpe,
Barnsley,
S72 7HD

OS MasterMap 1250/2500/10000 scale
Tuesday, April 23, 2024, ID: MPMBW-01161333
www.blackwellmapping.co.uk

1:1250 scale print at A4, Centre: 441469 E, 409643 N

©Crown Copyright Ordnance Survey. Licence no. 100041041

N

BLACKWELL'S MAPPING SERVICES
PERSONAL & PROFESSIONAL MAPPING
www.blackwellmapping.co.uk
TEL: 0800 151 2612
maps@blackwell.co.uk

EXISTING LOCATION PLANS CALE 1:1250

REVISION A