




ground floor plan

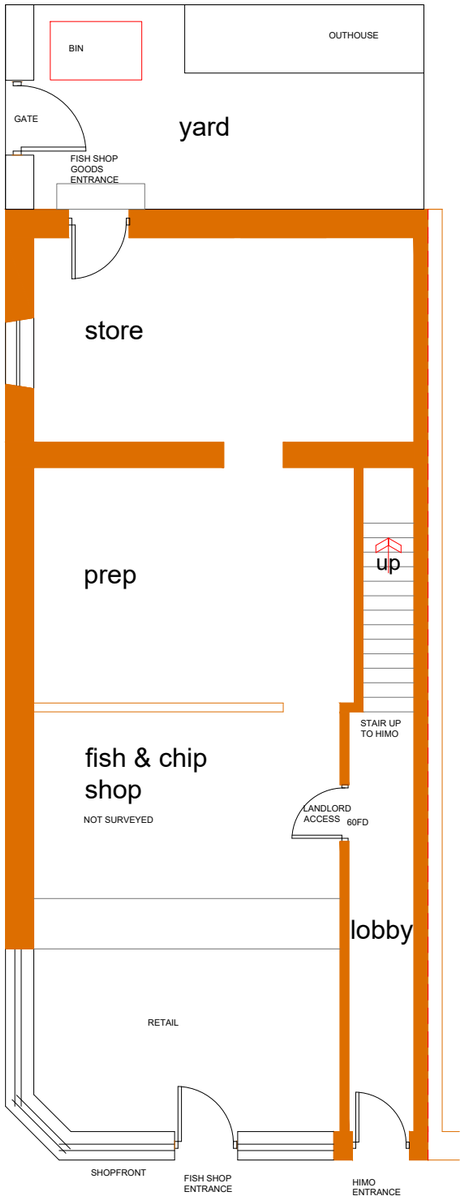

first floor plan

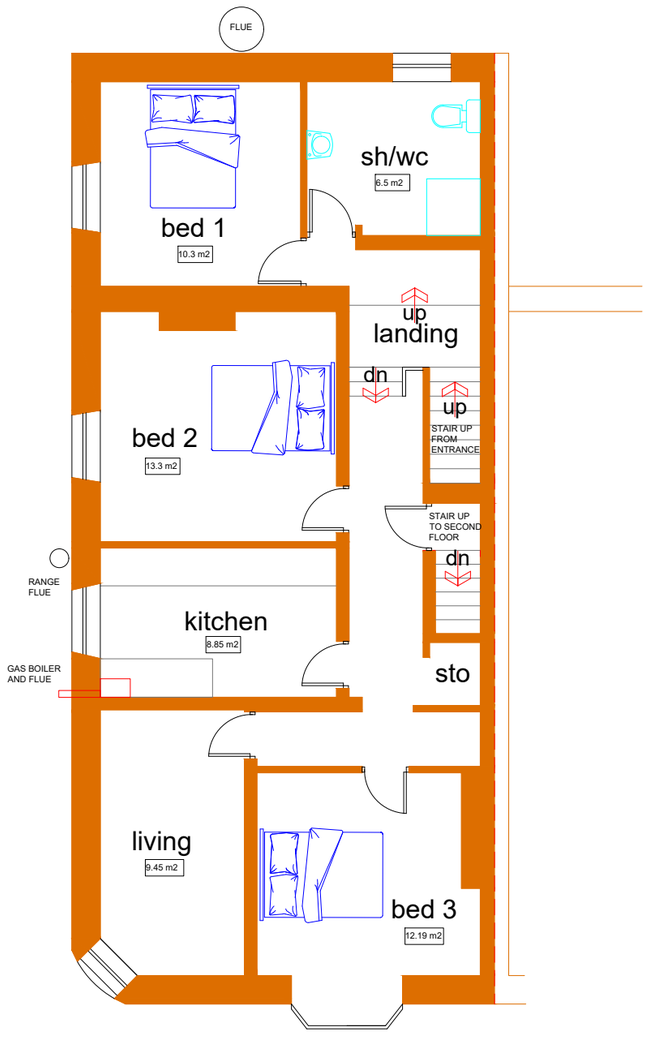

second floor plan

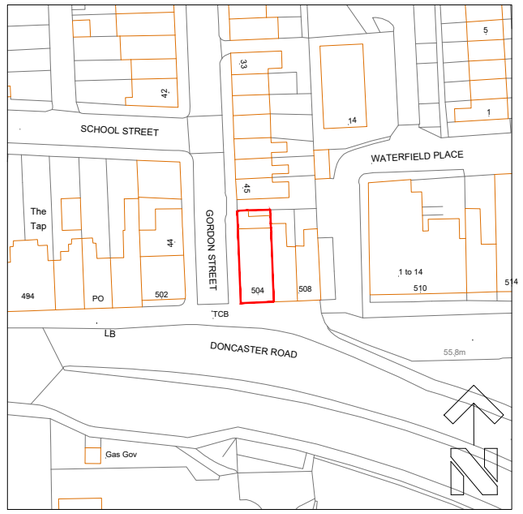

location plan 1:1250

Scale 1 to 100 @A3

0 1 5 10

J MURRAY
4 BROOKSIDE CLOSE, HACKENTHORPE
SHEFFIELD S12 4LE 0114 247 0602

TITLE
Change of use flat to HIMO
above fish and chip shop
504 Doncaster Road
Stairfoot, Barnsley S70 3PY
CLIENT Anoopt Ltd

planning-as existing

DATE 12/3/2025 SCALE 1:100@A1

DRAWING No.
A/25/P1

REVISION