A1 size sheet

EXISTING



FRONT ELEVATION
Scale 1:100



SIDE ELEVATION (L)
Scale 1:100

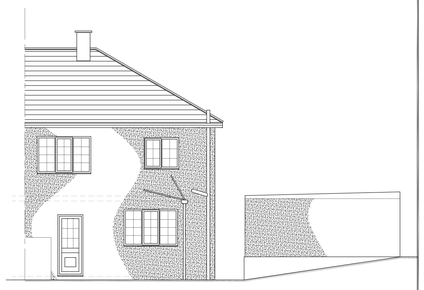

REAR ELEVATION
Scale 1:100



FRONT ELEVATION
Scale 1:100



SIDE ELEVATION (L)
Scale 1:100

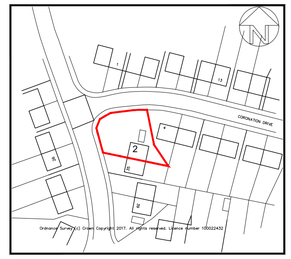

SITE LOCATION PLAN
Scale 1:1250

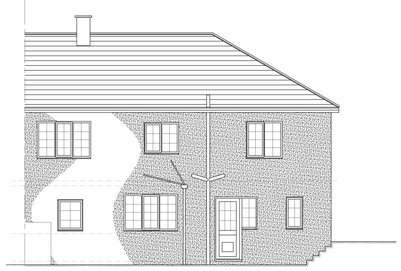

REAR ELEVATION
Scale 1:100

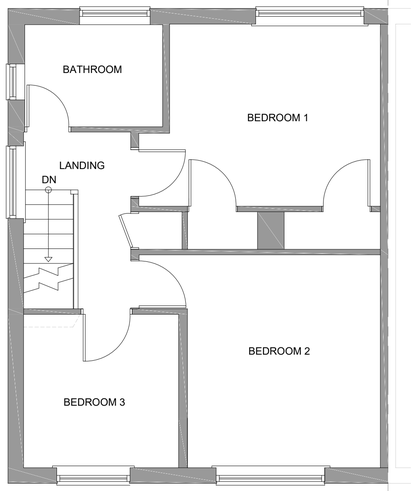

FIRST FLOOR PLAN
Scale 1:50

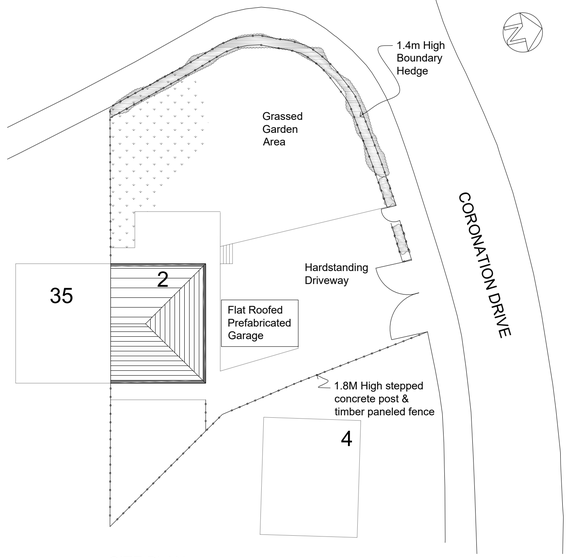

SITE PLAN
Scale 1:50

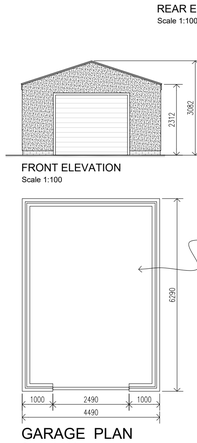

GARAGE PLAN
Scale 1:100

FRONT ELEVATION
Scale 1:100

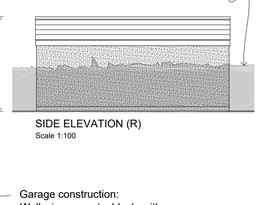

SIDE ELEVATION (R)
Scale 1:100

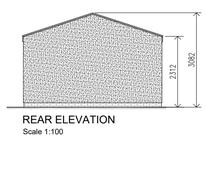

REAR ELEVATION
Scale 1:100



SIDE ELEVATION (L)
Scale 1:100

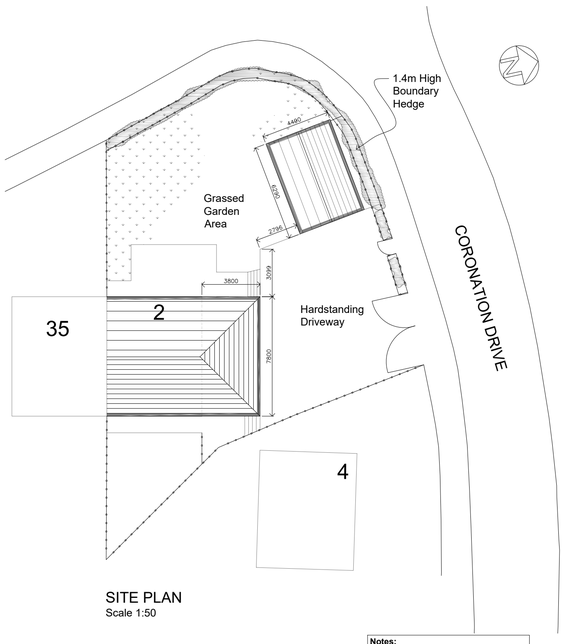

SITE PLAN
Scale 1:50

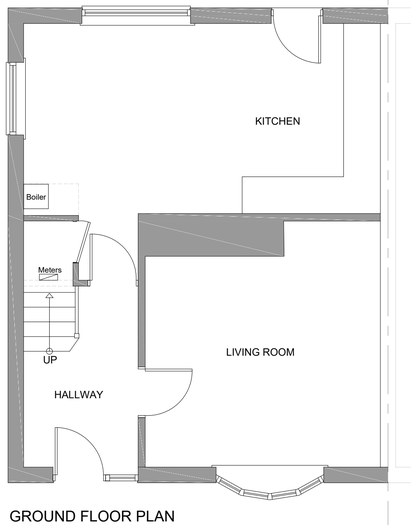

GROUND FLOOR PLAN
Scale 1:50

PROPOSED

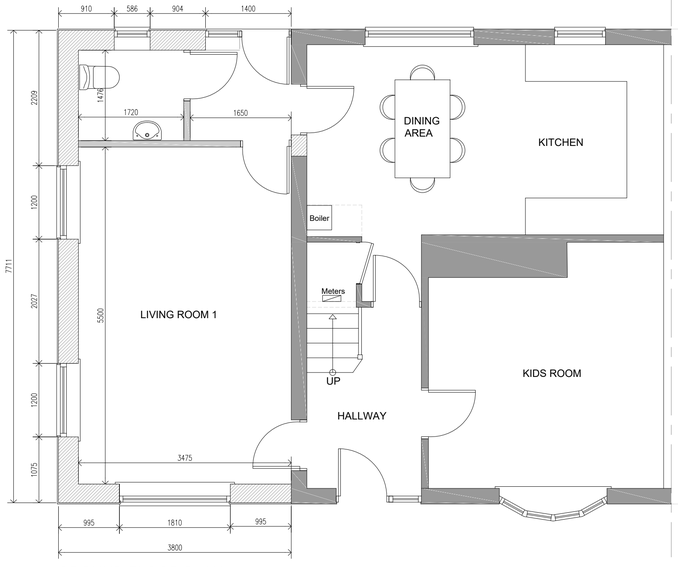

GROUND FLOOR PLAN
Scale 1:50

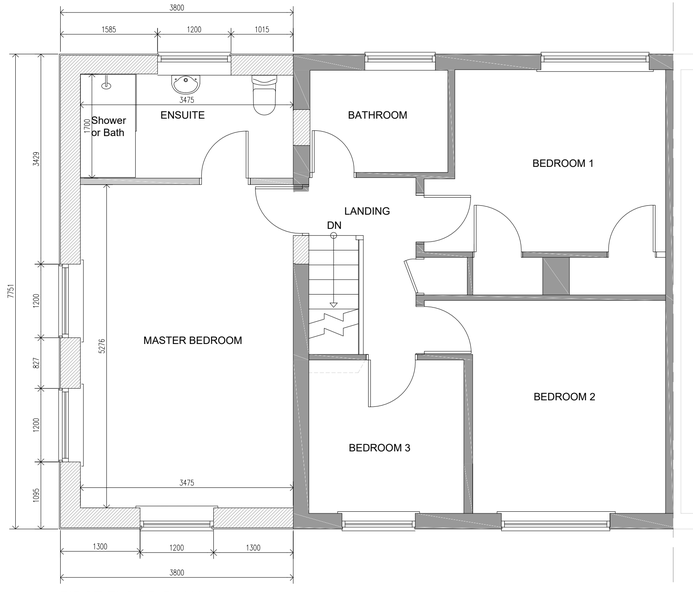

FIRST FLOOR PLAN
Scale 1:50

Notes:

WALLS:
Walls to be cavity constructed with concrete blockwork external leaf with render finish to match existing

ROOF:
Concrete roof tiles to match existing roof or similar suitable for roof pitches of 30 Degrees

WINDOWS:
White uPVC double glazed windows

DOOR:
New white uPVC double glazed door

GUTTERS & DOWNPIPES:
New uPVC white fascias and soffits and gutter and square downpipes.

Rev:	Date:	Description:	By:
A	08/03/17	Rear & side elevations added to Garage	SH

07762656187
steven@drawit.biz
www.drawit.biz
15 Medway Close
Barugh Green
Barnsley
S75 1NY

Purpose: PRELIMINARY

Status: EXISTING & PROPOSED

Dwg of: Floor Plans, Elevations,Site & Location Plan

Client:
Mr W Murrie

Site Address:
2 Coronation Drive, Bolton upon Dearne

Rotherham S63 8DQ

Project:
Proposed two storey side extension with detached garage

Drawn by:	Date:	Rev:
SH	28/02/2017	
Scale: As Shown	Dwg No: 1706_101	A

Important notice: Do not scale off this drawing. Critical dimensions should be checked on site prior to works commencing. Dimensional conflicts should be brought to Draw it's attention as soon as they become apparent. Failure to do so could render the contractor liable for subsequent losses. Copyright in this drawing and any work executed from this drawing remains the property of Draw it.

© Copyright Draw it 2017