




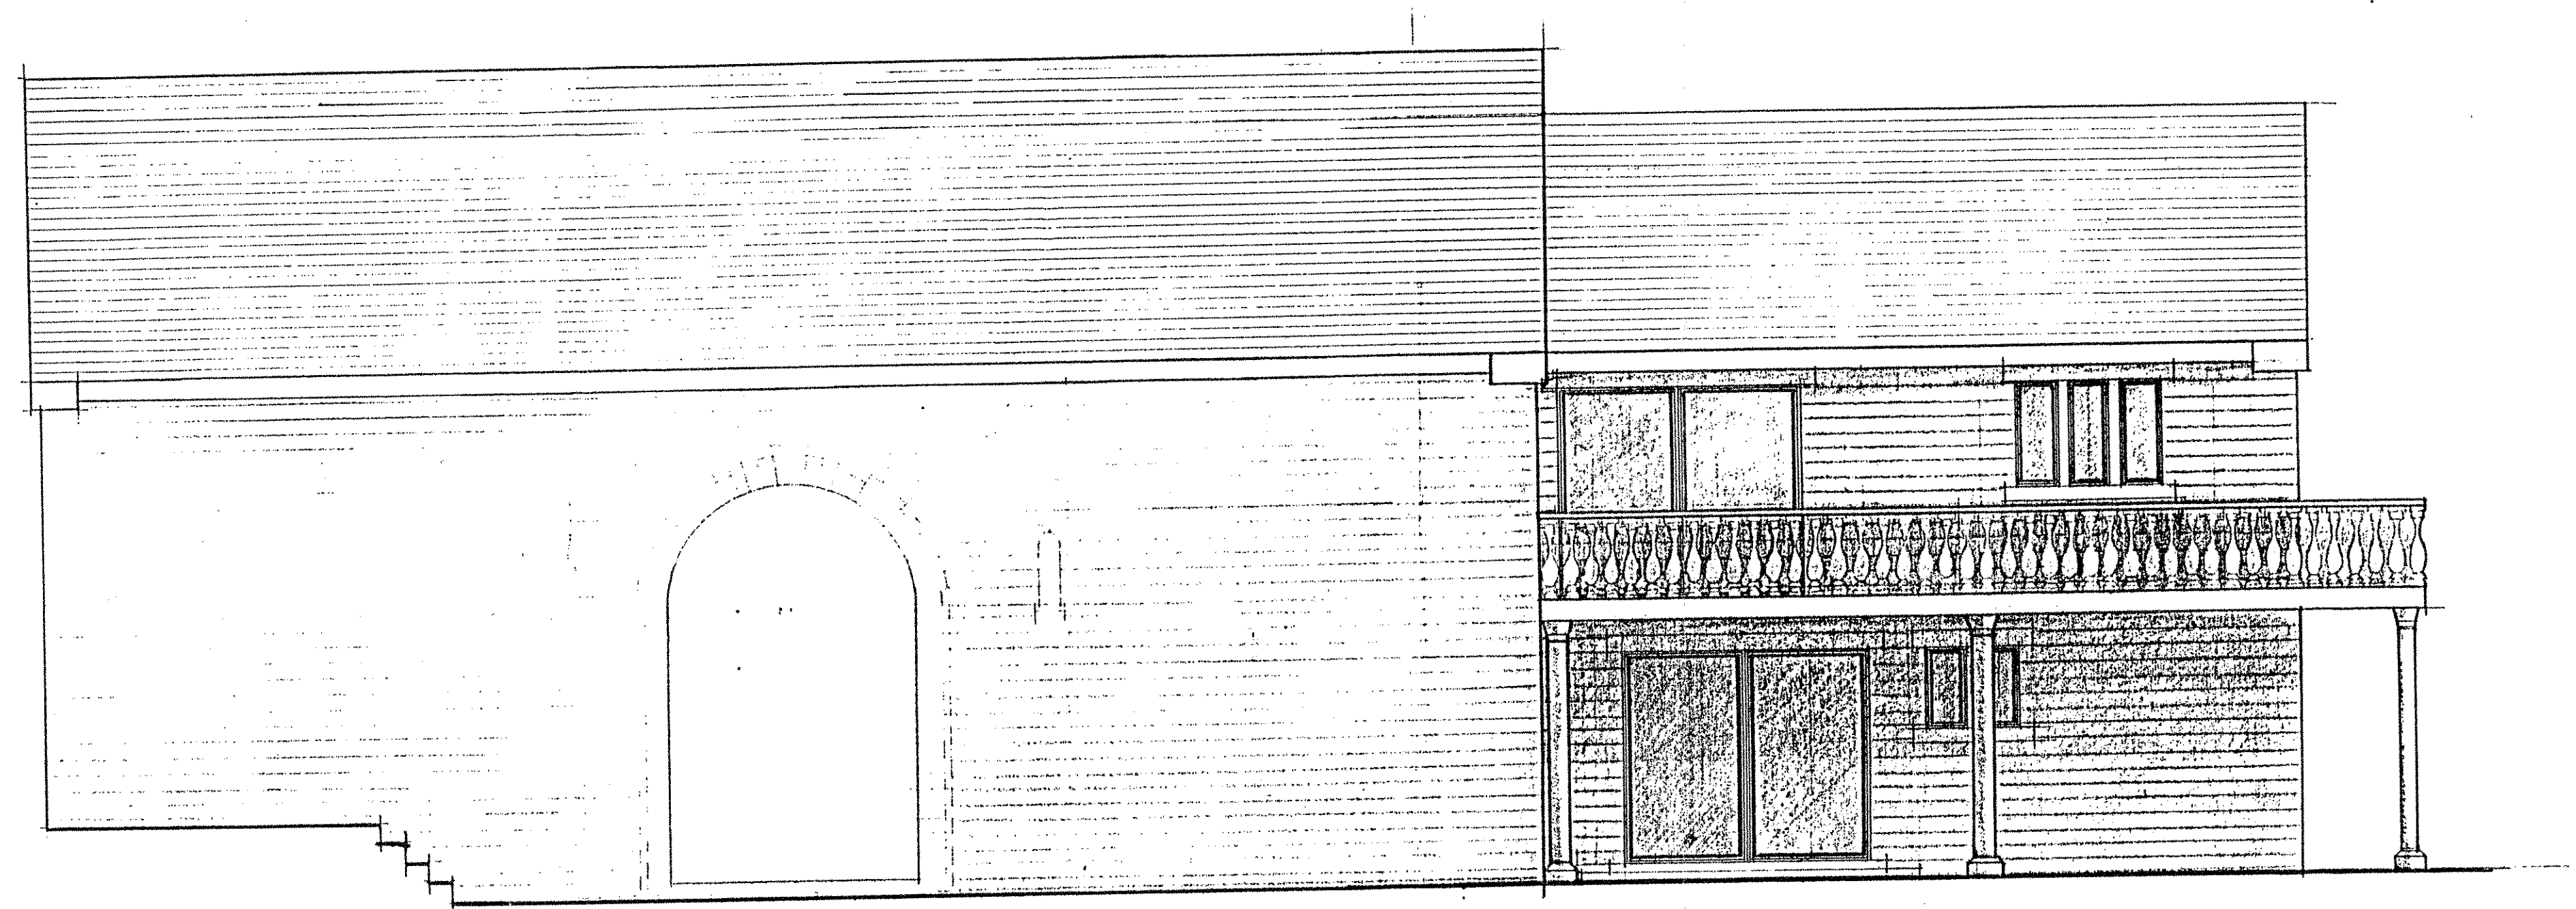


SIDE ELEVATION

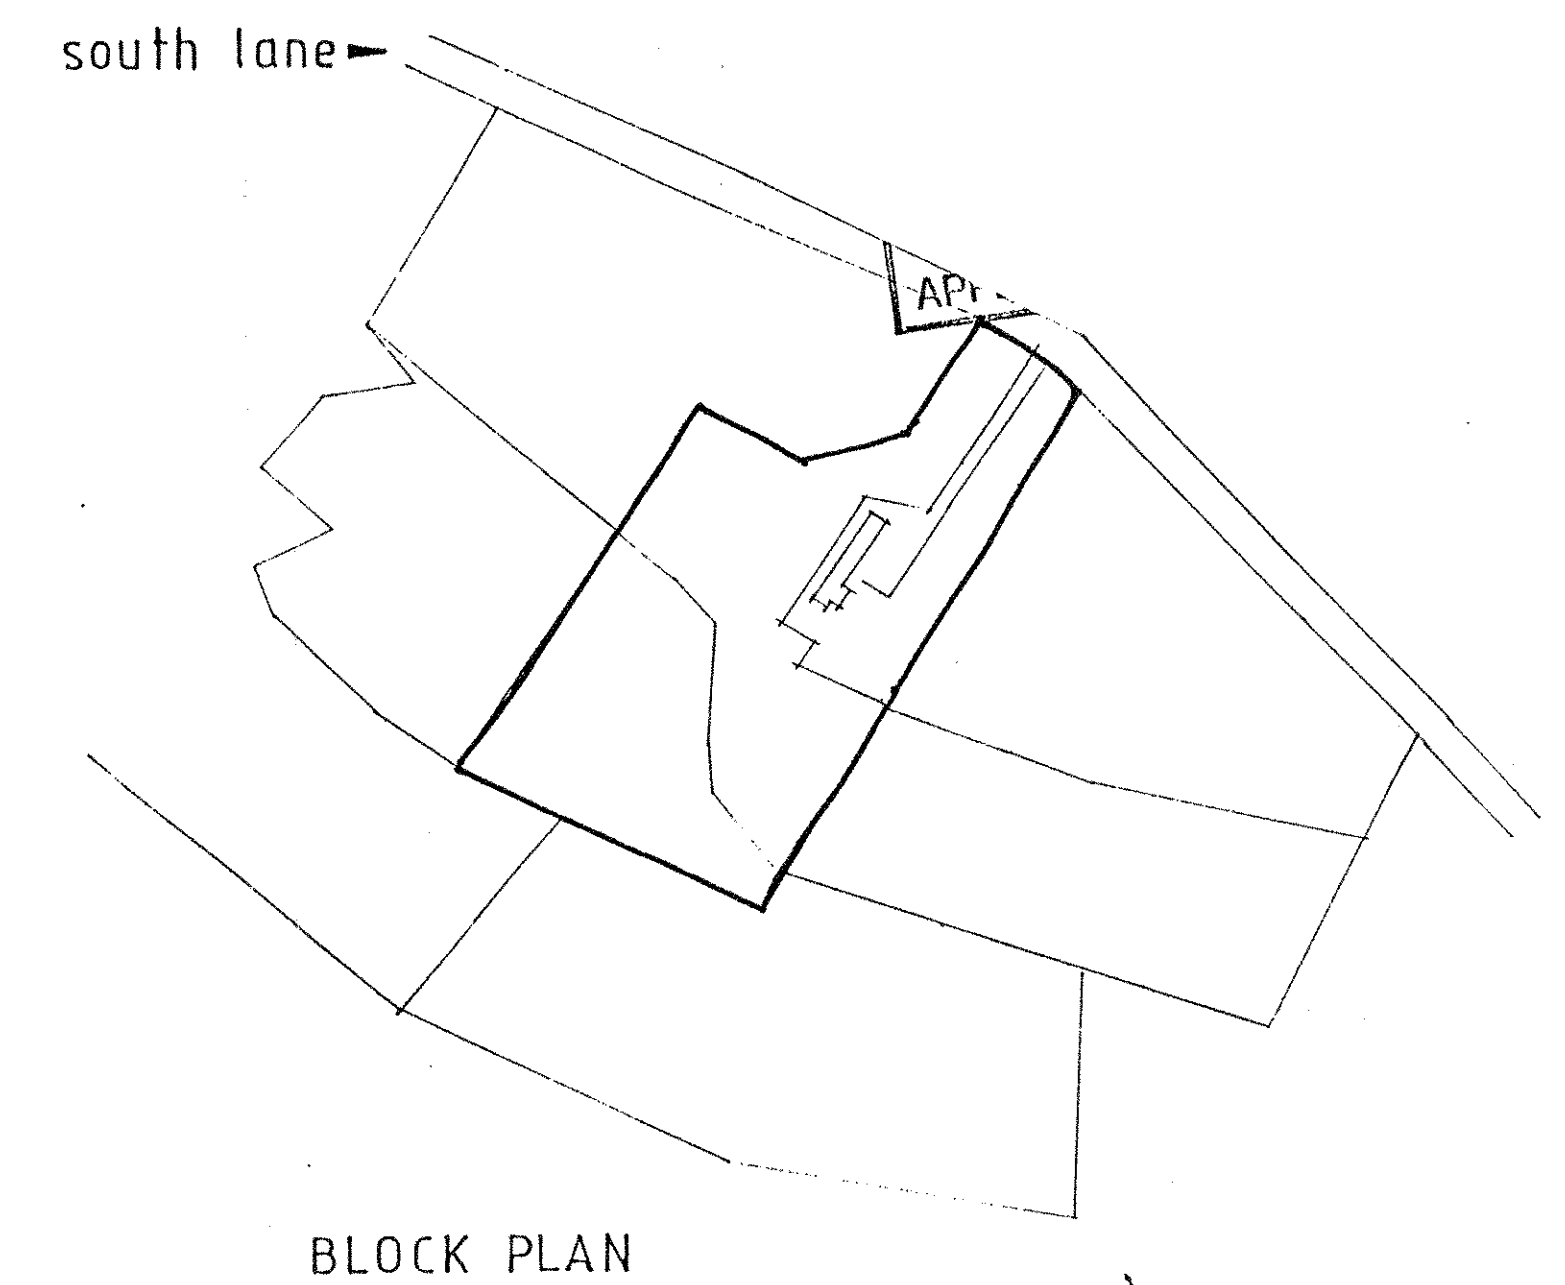

BLOCK PLAN

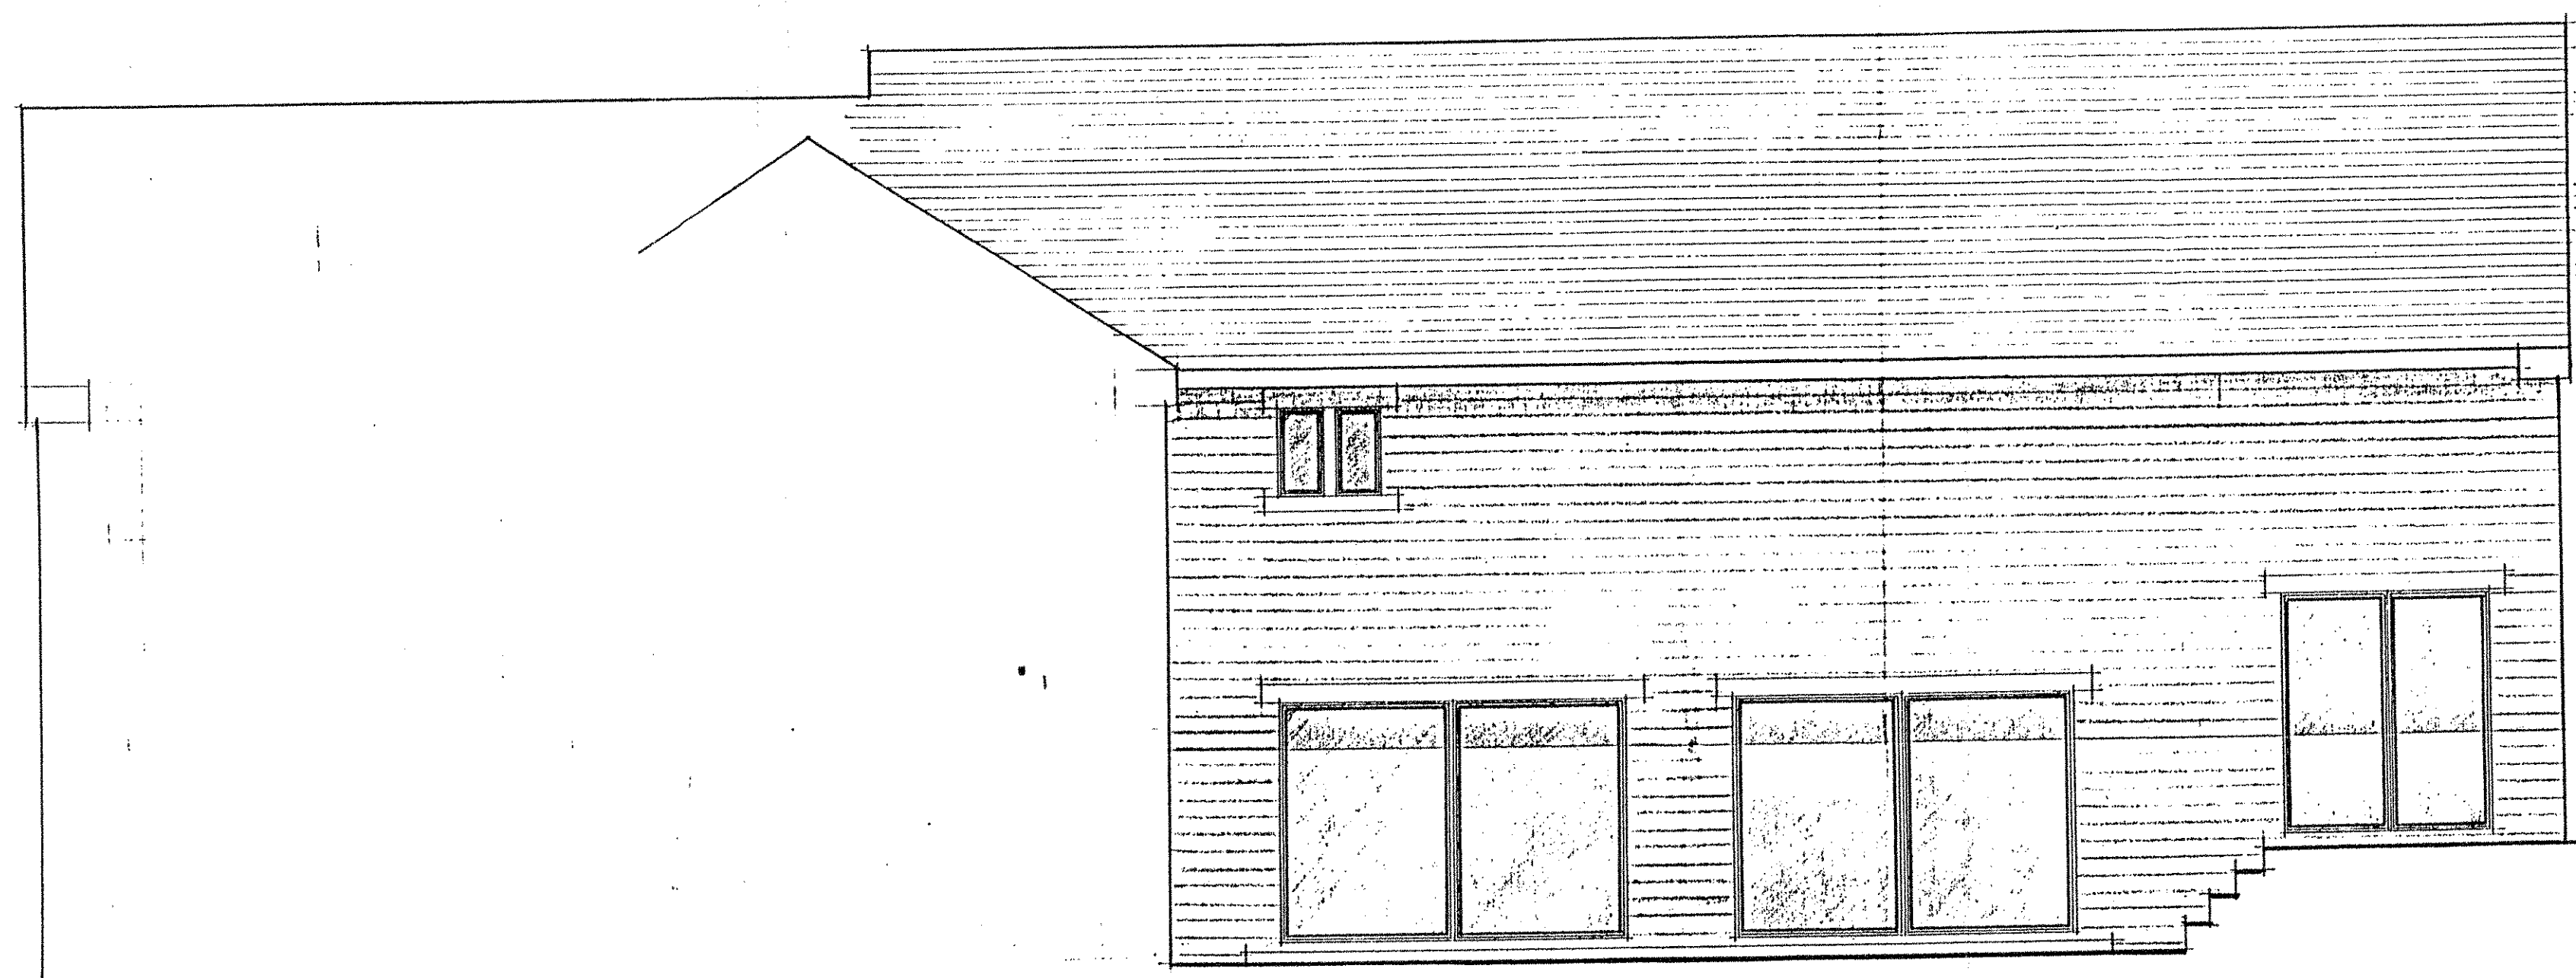

- Surveyors •CAD Technicians•
- Project Managers•Quantity Surveyors•
- Construction Specialists•

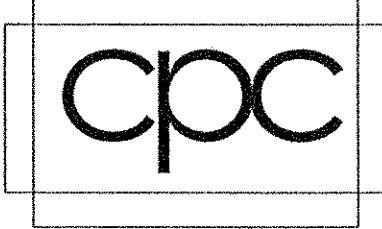

Construction & Property Consultancy
 Ashby House Grantley Way
 Wakefield WF1 4PY
 Tel: 01924 299 555
 Fax: 01924 299 666
 e-mail: wossitt@c-p-c.demon.co.uk

Client: Mr P Dickinson

Project: Extension to Dwelling
 Peace Grove, Cawthorne

Drawing Title: Proposed Elevation

Drawn: PJH Dwg. No: D01-001-3

Date: 28.03.01 Scale: 1:50