



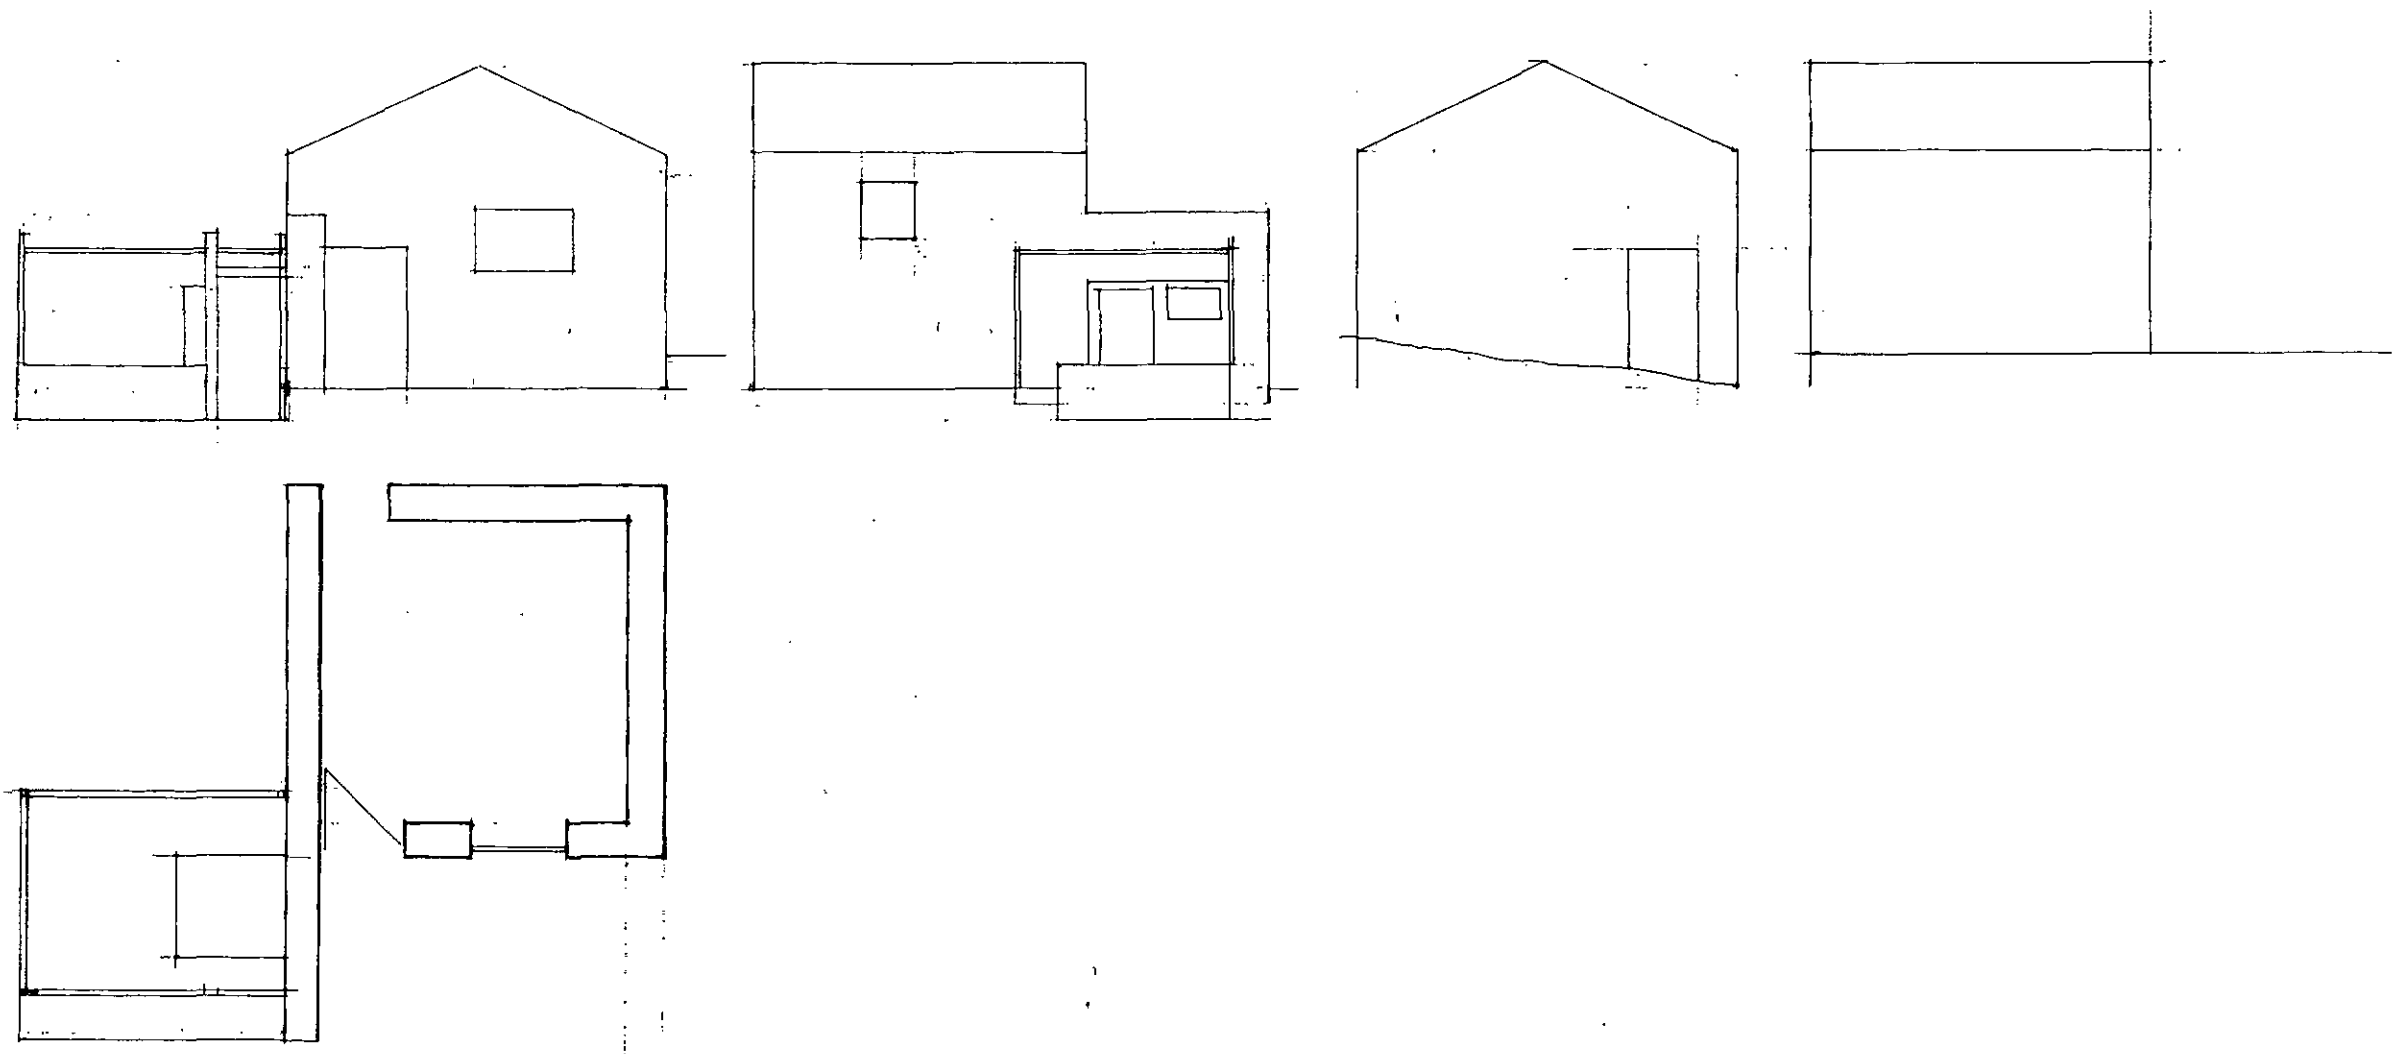

BARN OFFICE FOLD GREEN MOOR SURVEY 1:100 DRG A2 1/2015

MICHAEL A. CRITCHLEY
 Dip. Arch. Dip. T. P. A.R.I.B.A.
 Architect & Town Planner
 14 Huddersfield Road, Inglethorpe
 Sheffield S36 7GF Tel: 01226 766307

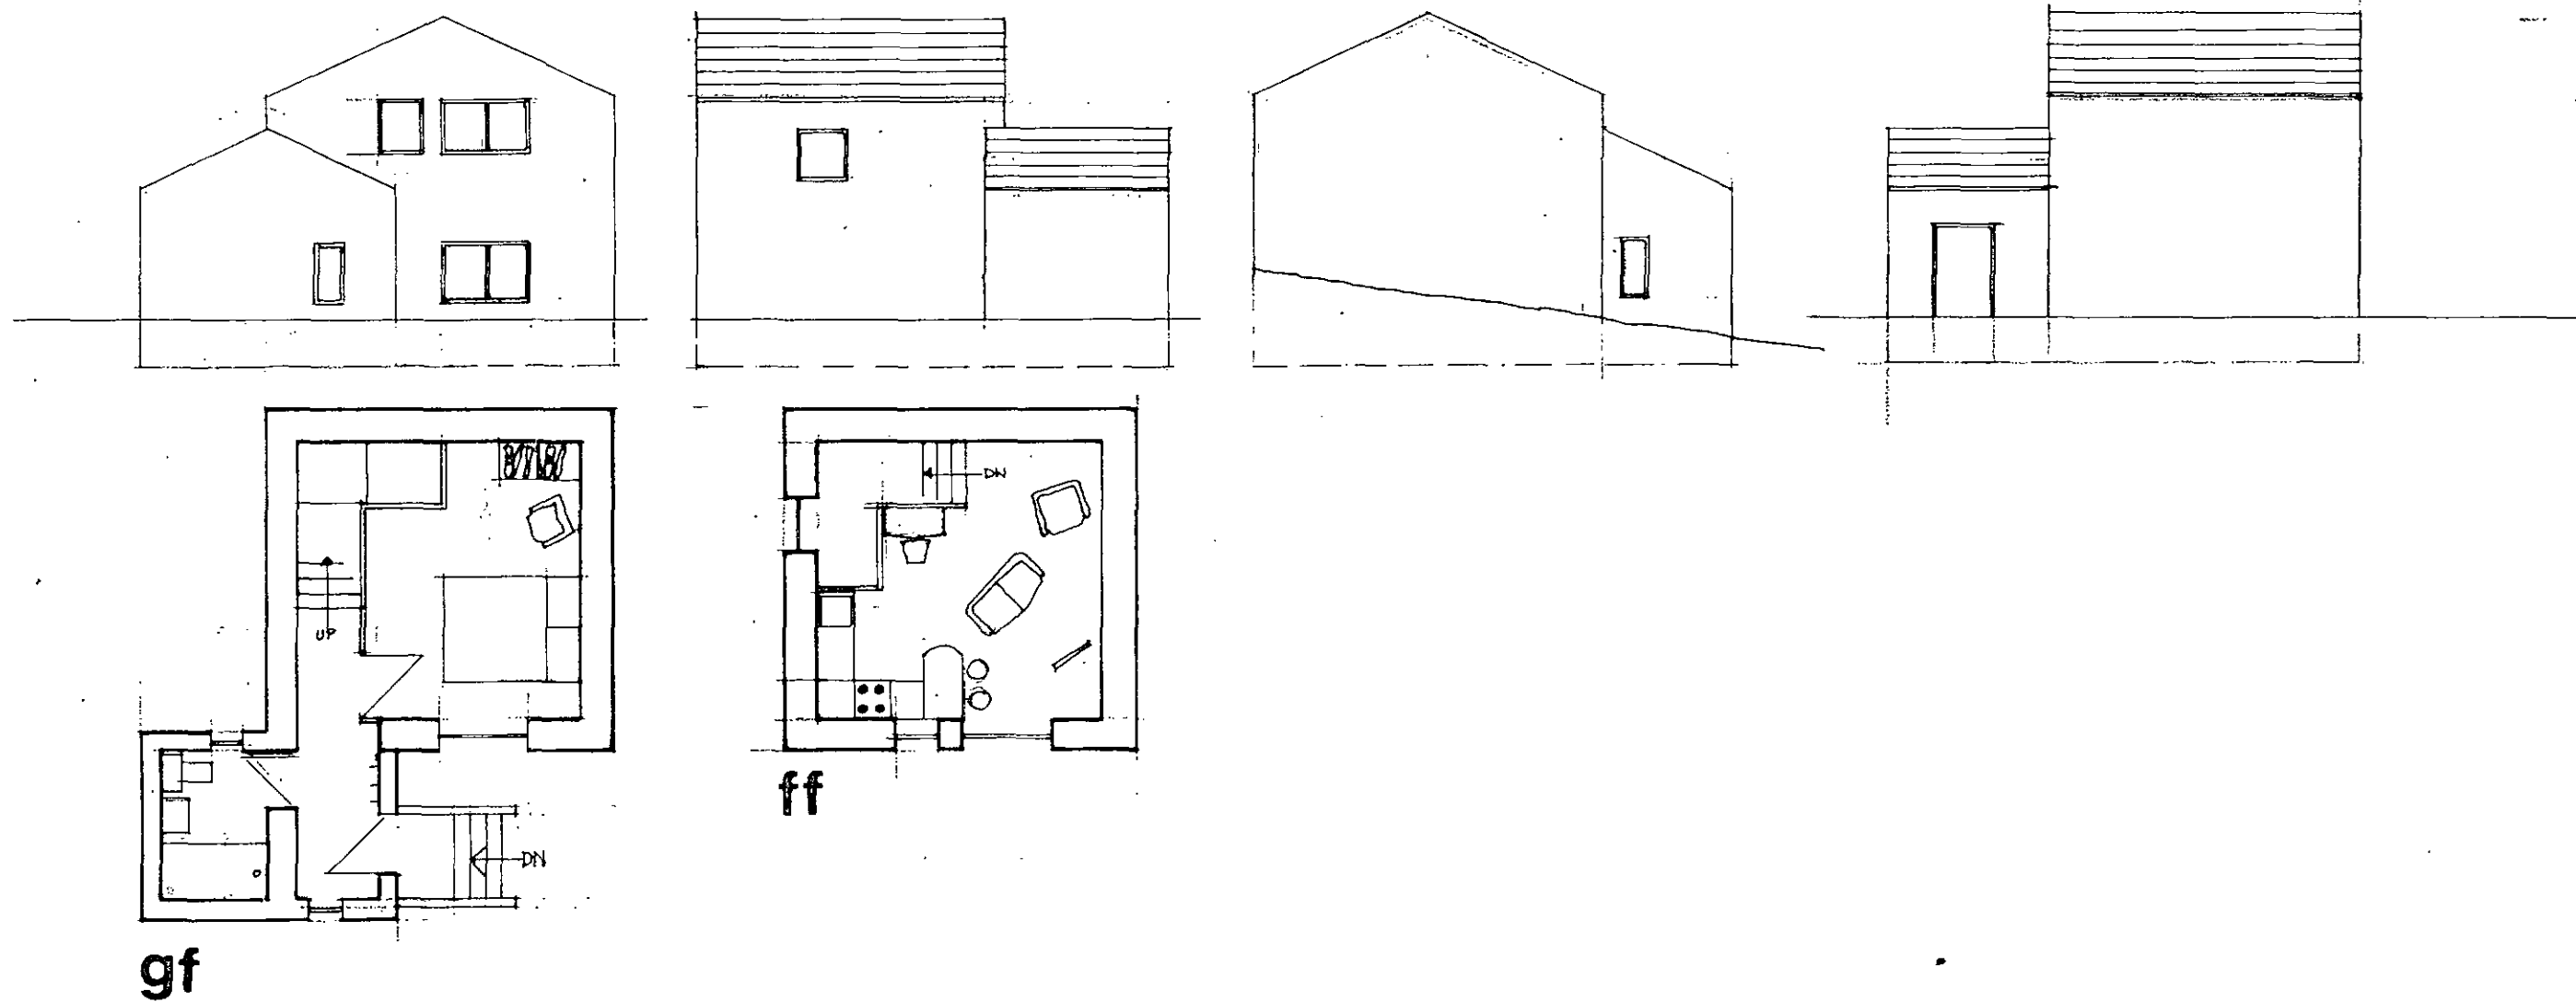

BARN CONVERSION OFFICE, FOLD, GREEN MOOR PLANS AND ELEVATIONS. 1:100. DRS A1.1/2015

MICHAEL A. CHURCH
 Dip. Arch. Dip. T. P. A.R.I.B.A.
 Architect & Town Planner
 14 Huddersfield Road, Inglethorpe
 Skethelton S26 7GF Tel: 01226 766300