


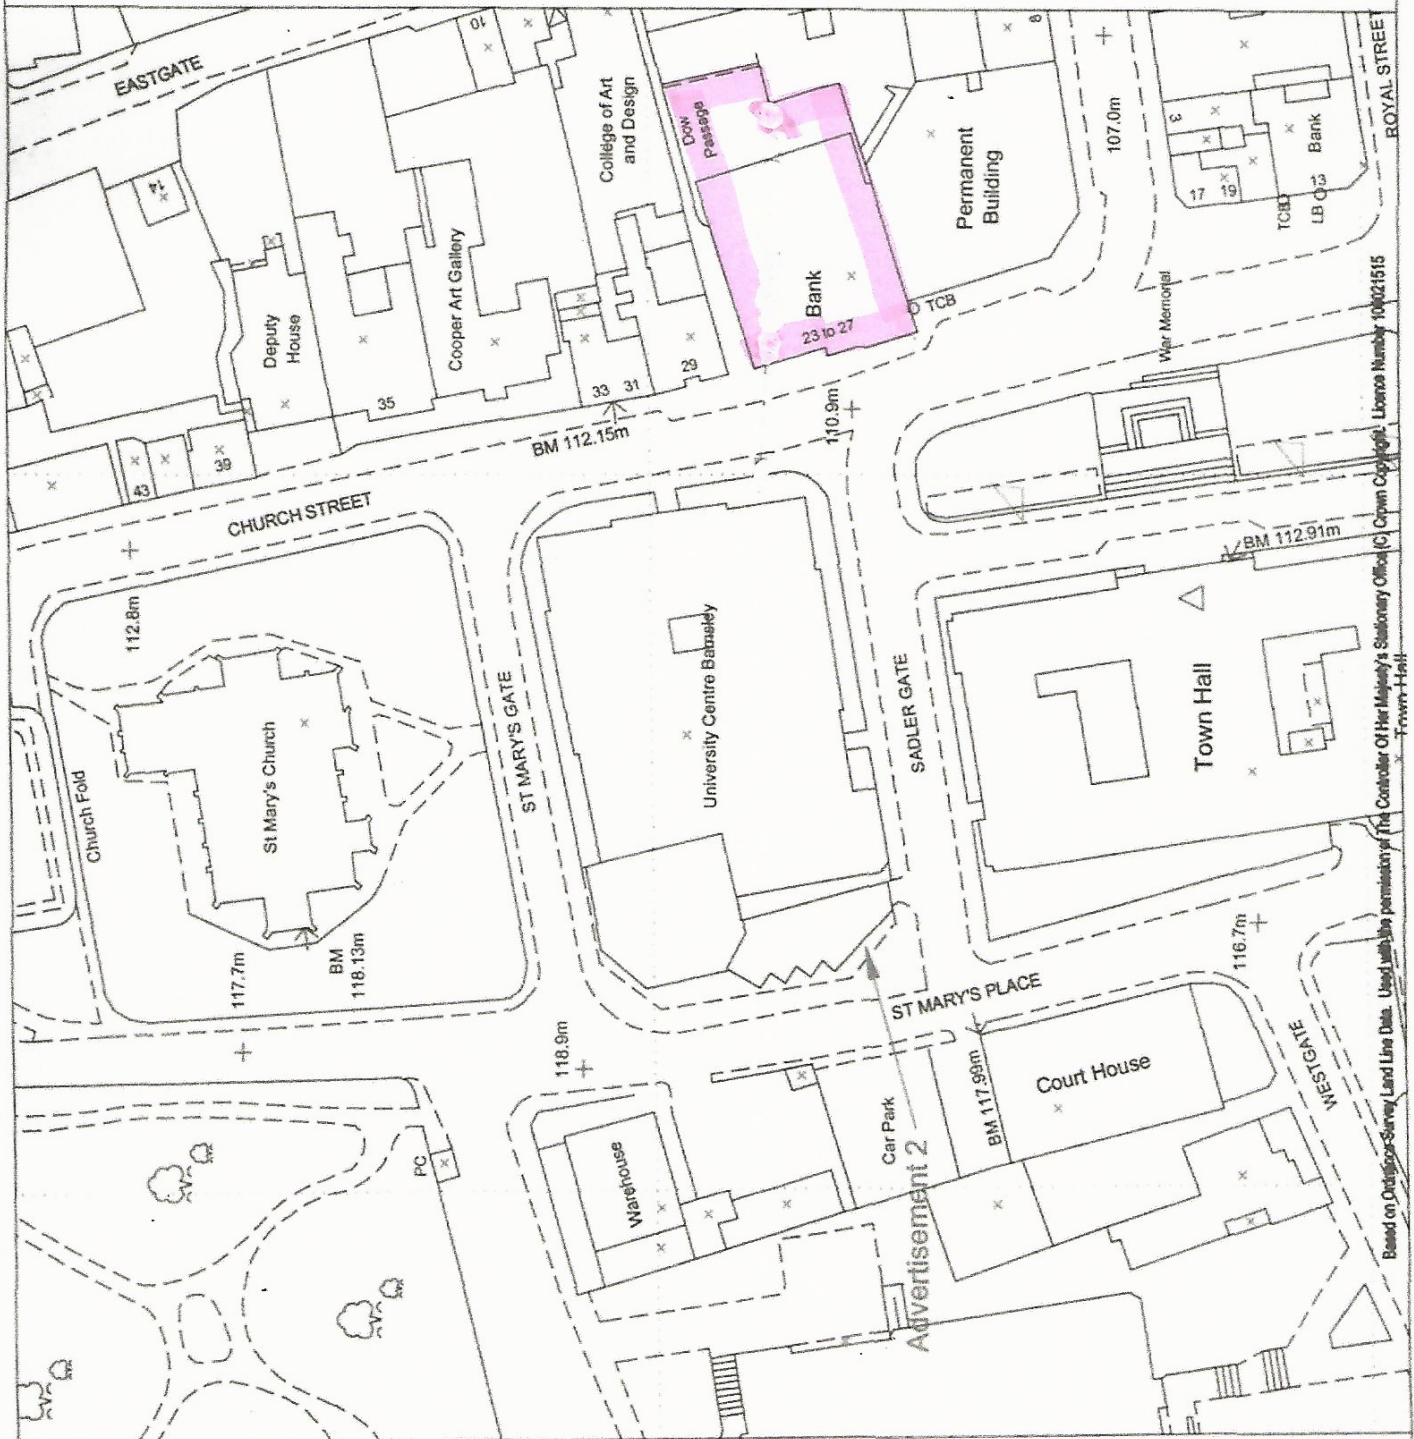

Scale 1:1000



23-27 Church St
Ramsley

Based on Ordnance Survey Land Line Data. Used with the permission of The Controller of Her Majesty's Stationary Office (C) Crown Copyright. Licence Number 101021515