


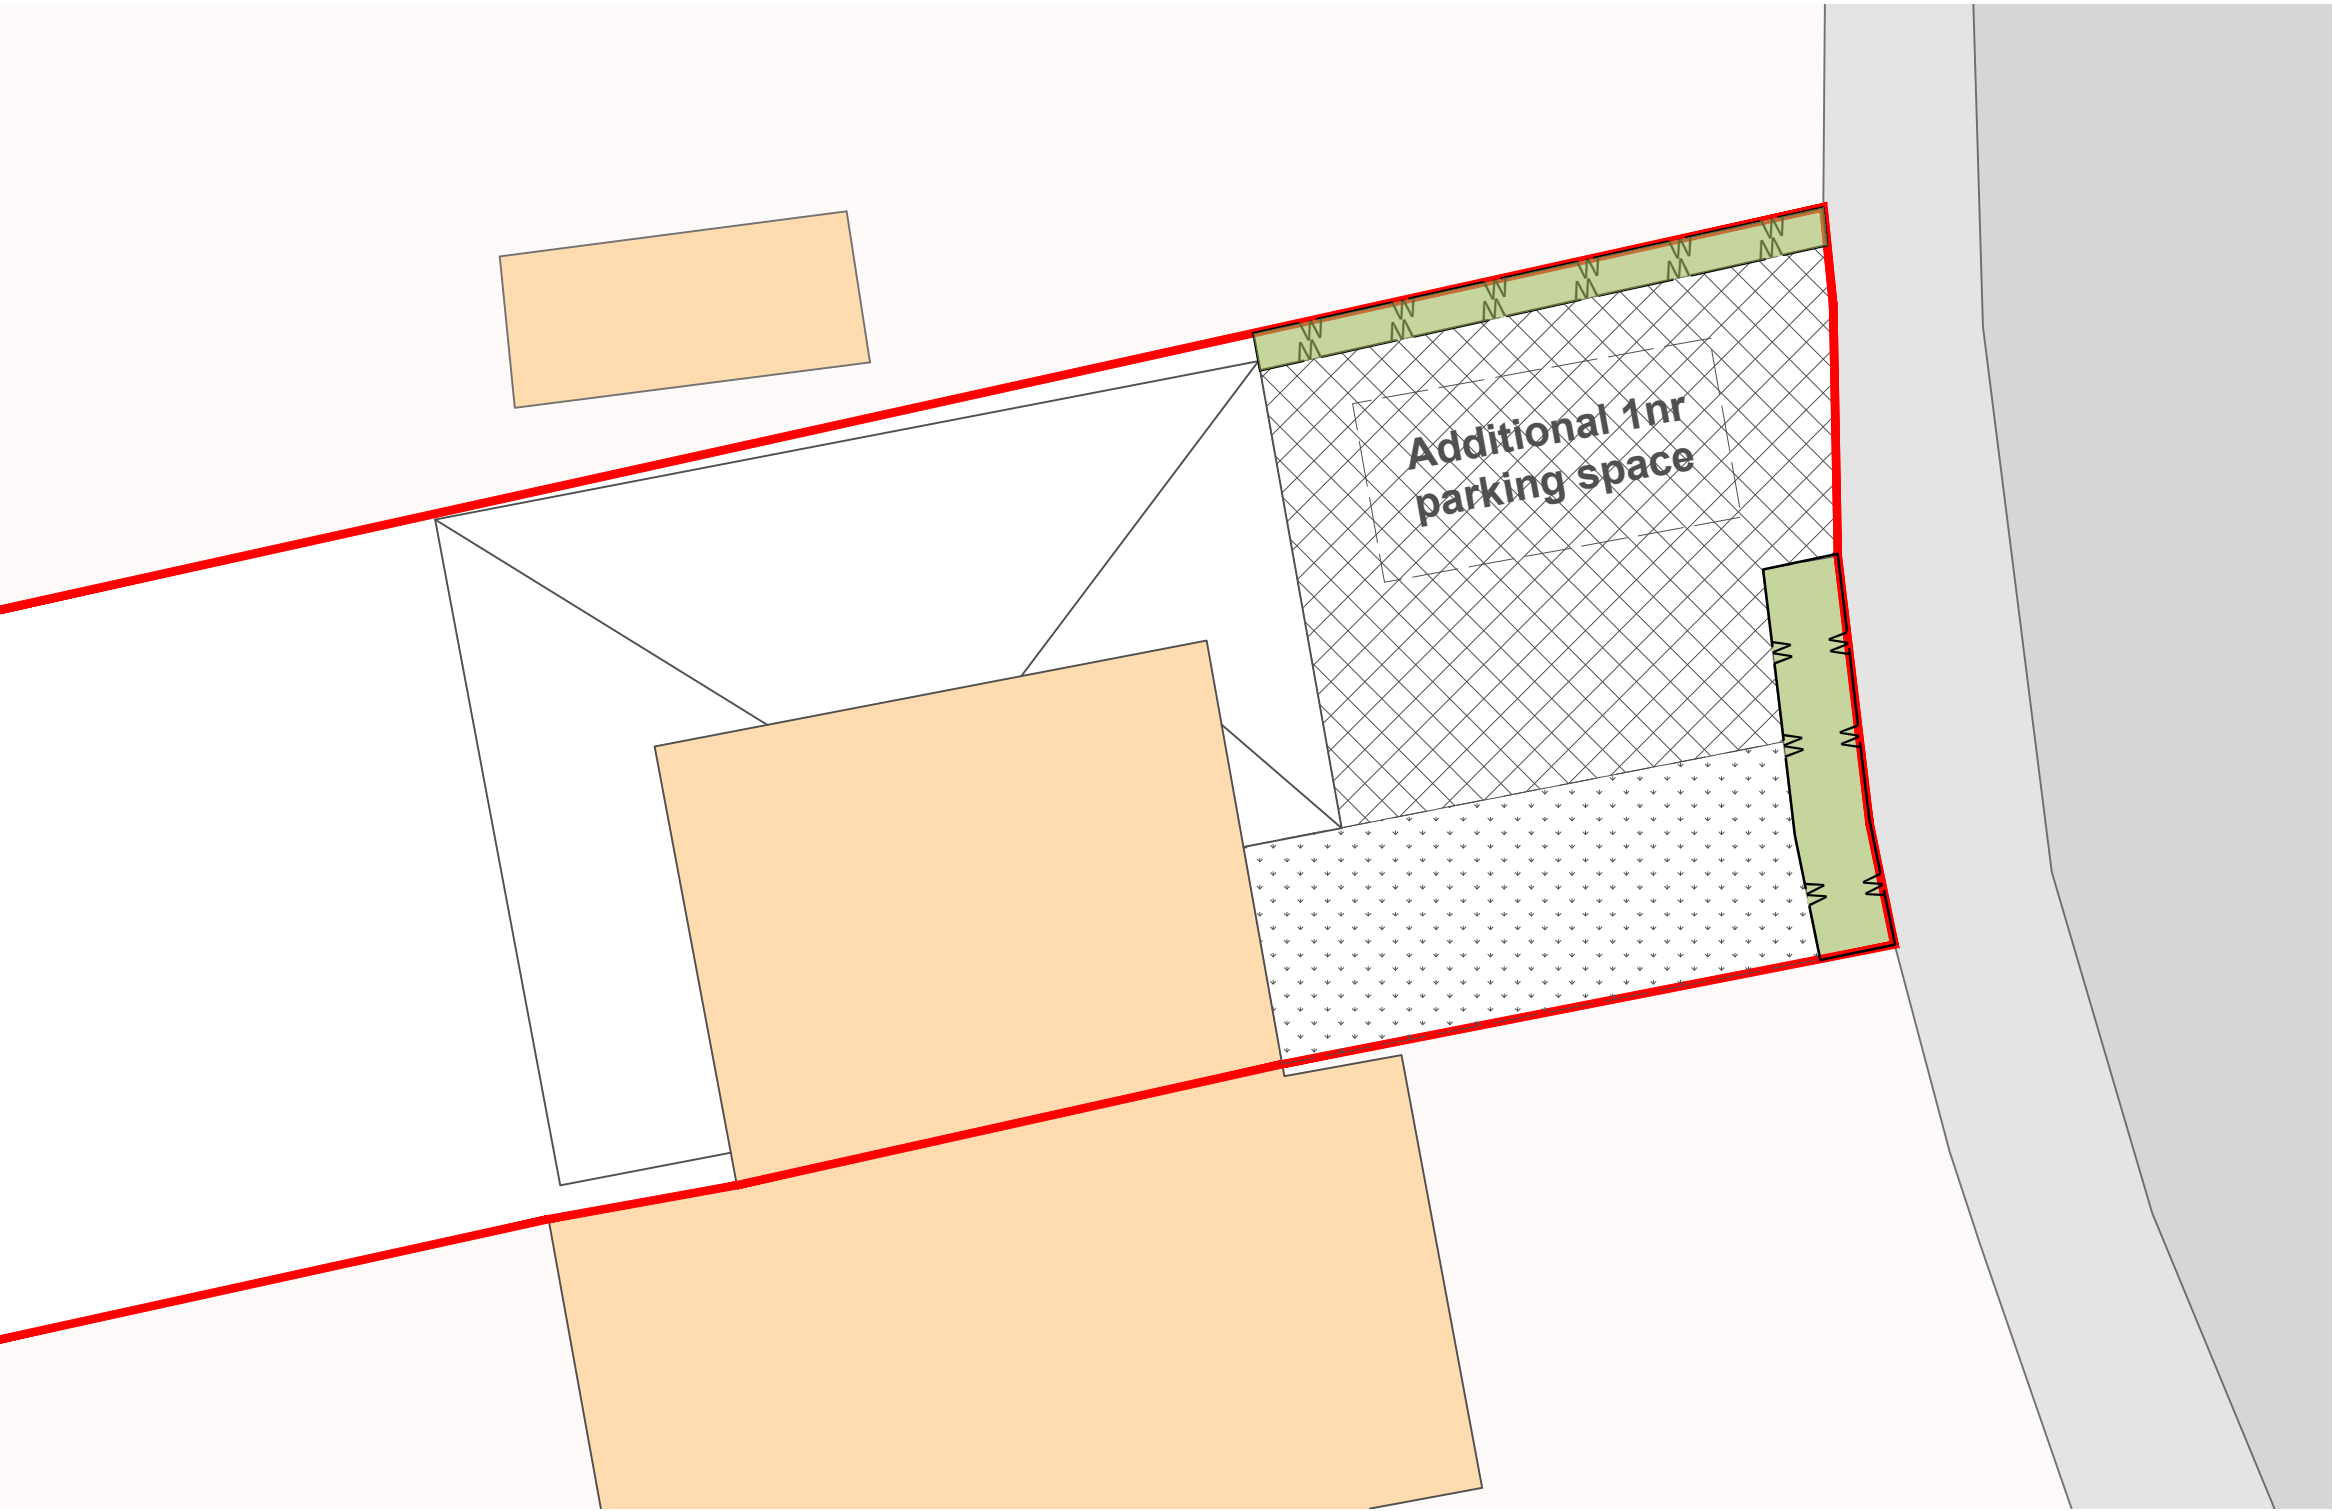

NOTES:

Specification:
Driveway to be Resin bound which allows the finished surface to be permeable, hard wearing as well as a SUDs (Sustainable Urban Drainage System). Colour TBC.

-  Resin Bound Driveway
-  Existing Vegetation
-  Existing Hedgerow

PROJECT :
Single Storey Extension
24 Manor Park, Silkstone
S75 4NE

TITLE :
Parking Facilities Plan



ORIGINAL DRAWING SIZE
420 x 294 - A3

DO NOT SCALE
FROM DRAWING

DATE : 29/08/26

SCALE : 1 : 100

DRAWING No : 2601-LEA-ZZ-DR-A-003	REV : P01
--------------------------------------	--------------

3

Parking Facilities Plan
1 : 100

