# ATS Euromaster - Wombwell Lane, Aldham Bridge, Wombwell, S73 8EL

Copyright Spencer Signs Ltd. 2013

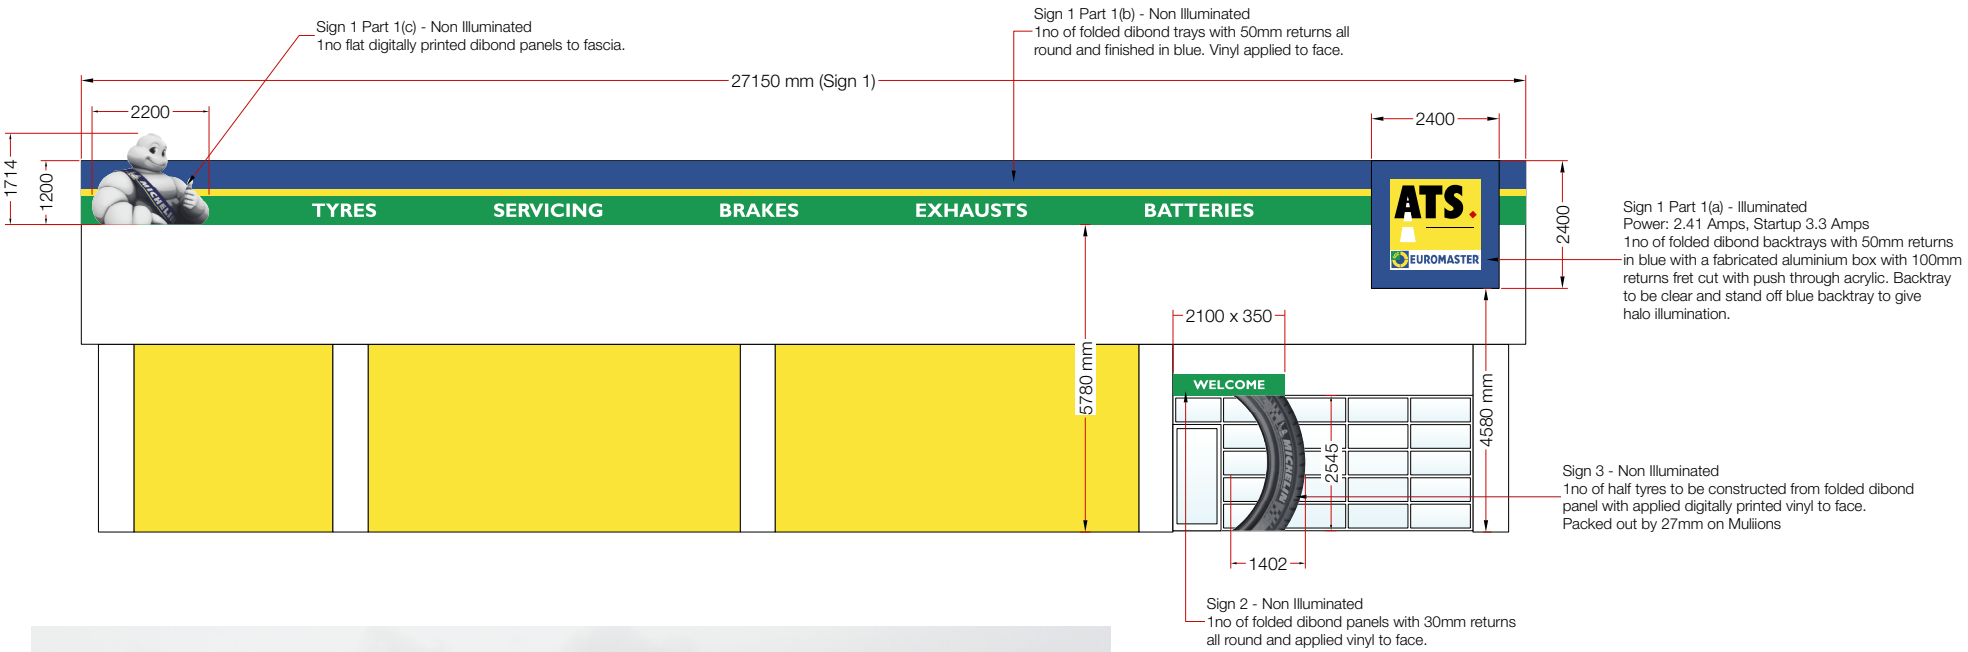






Photo Impression




Existing

SPENCER SIGNS
Unit 1, 70 Scarborough St.,
Hull, HU3 4TG
Tel. 01482 325797
www.spencersigns.co.uk
email: design@spencersigns.co.uk

| | |
|---|---|
| Client | ATS Euromaster |
| Project | Wombwell Lane Wombwell |
| Date | 20/03/2013 |
| DRG. NO. | 56548 |
| Drawn By | C Wallis |
| Scale | 1:100 @ A4 |
| Drawing Status | PLANNING ONLY |

| Rev. | Date | Initial | Revision Detail |
|---|---|---|---|
| | | | |

NOTES

*Specification checked and approved for Production By*

*Installation Notes*

The construction shown on this drawing is standard. Please assess that the specification is suitable for the site before installing and inform the Project Manager of any issues immediately, prior to starting the installation.

*Production Notes*

Production Files in F Folder
Please check all artwork prior to producing and advise the drawing office of any errors prior to starting the job.

*Typefaces*

Gills Sans Bold

*Colours*

Ral 5002 M7-155 | Ral 6024 | Ral 1018 M7-136 | Black | 485 C | White

This Drawing & information contained may not be copied or used without prior consent from Spencer Signs. Colour shown may not accurately match any colour references. Sizes in mm unless stated otherwise.