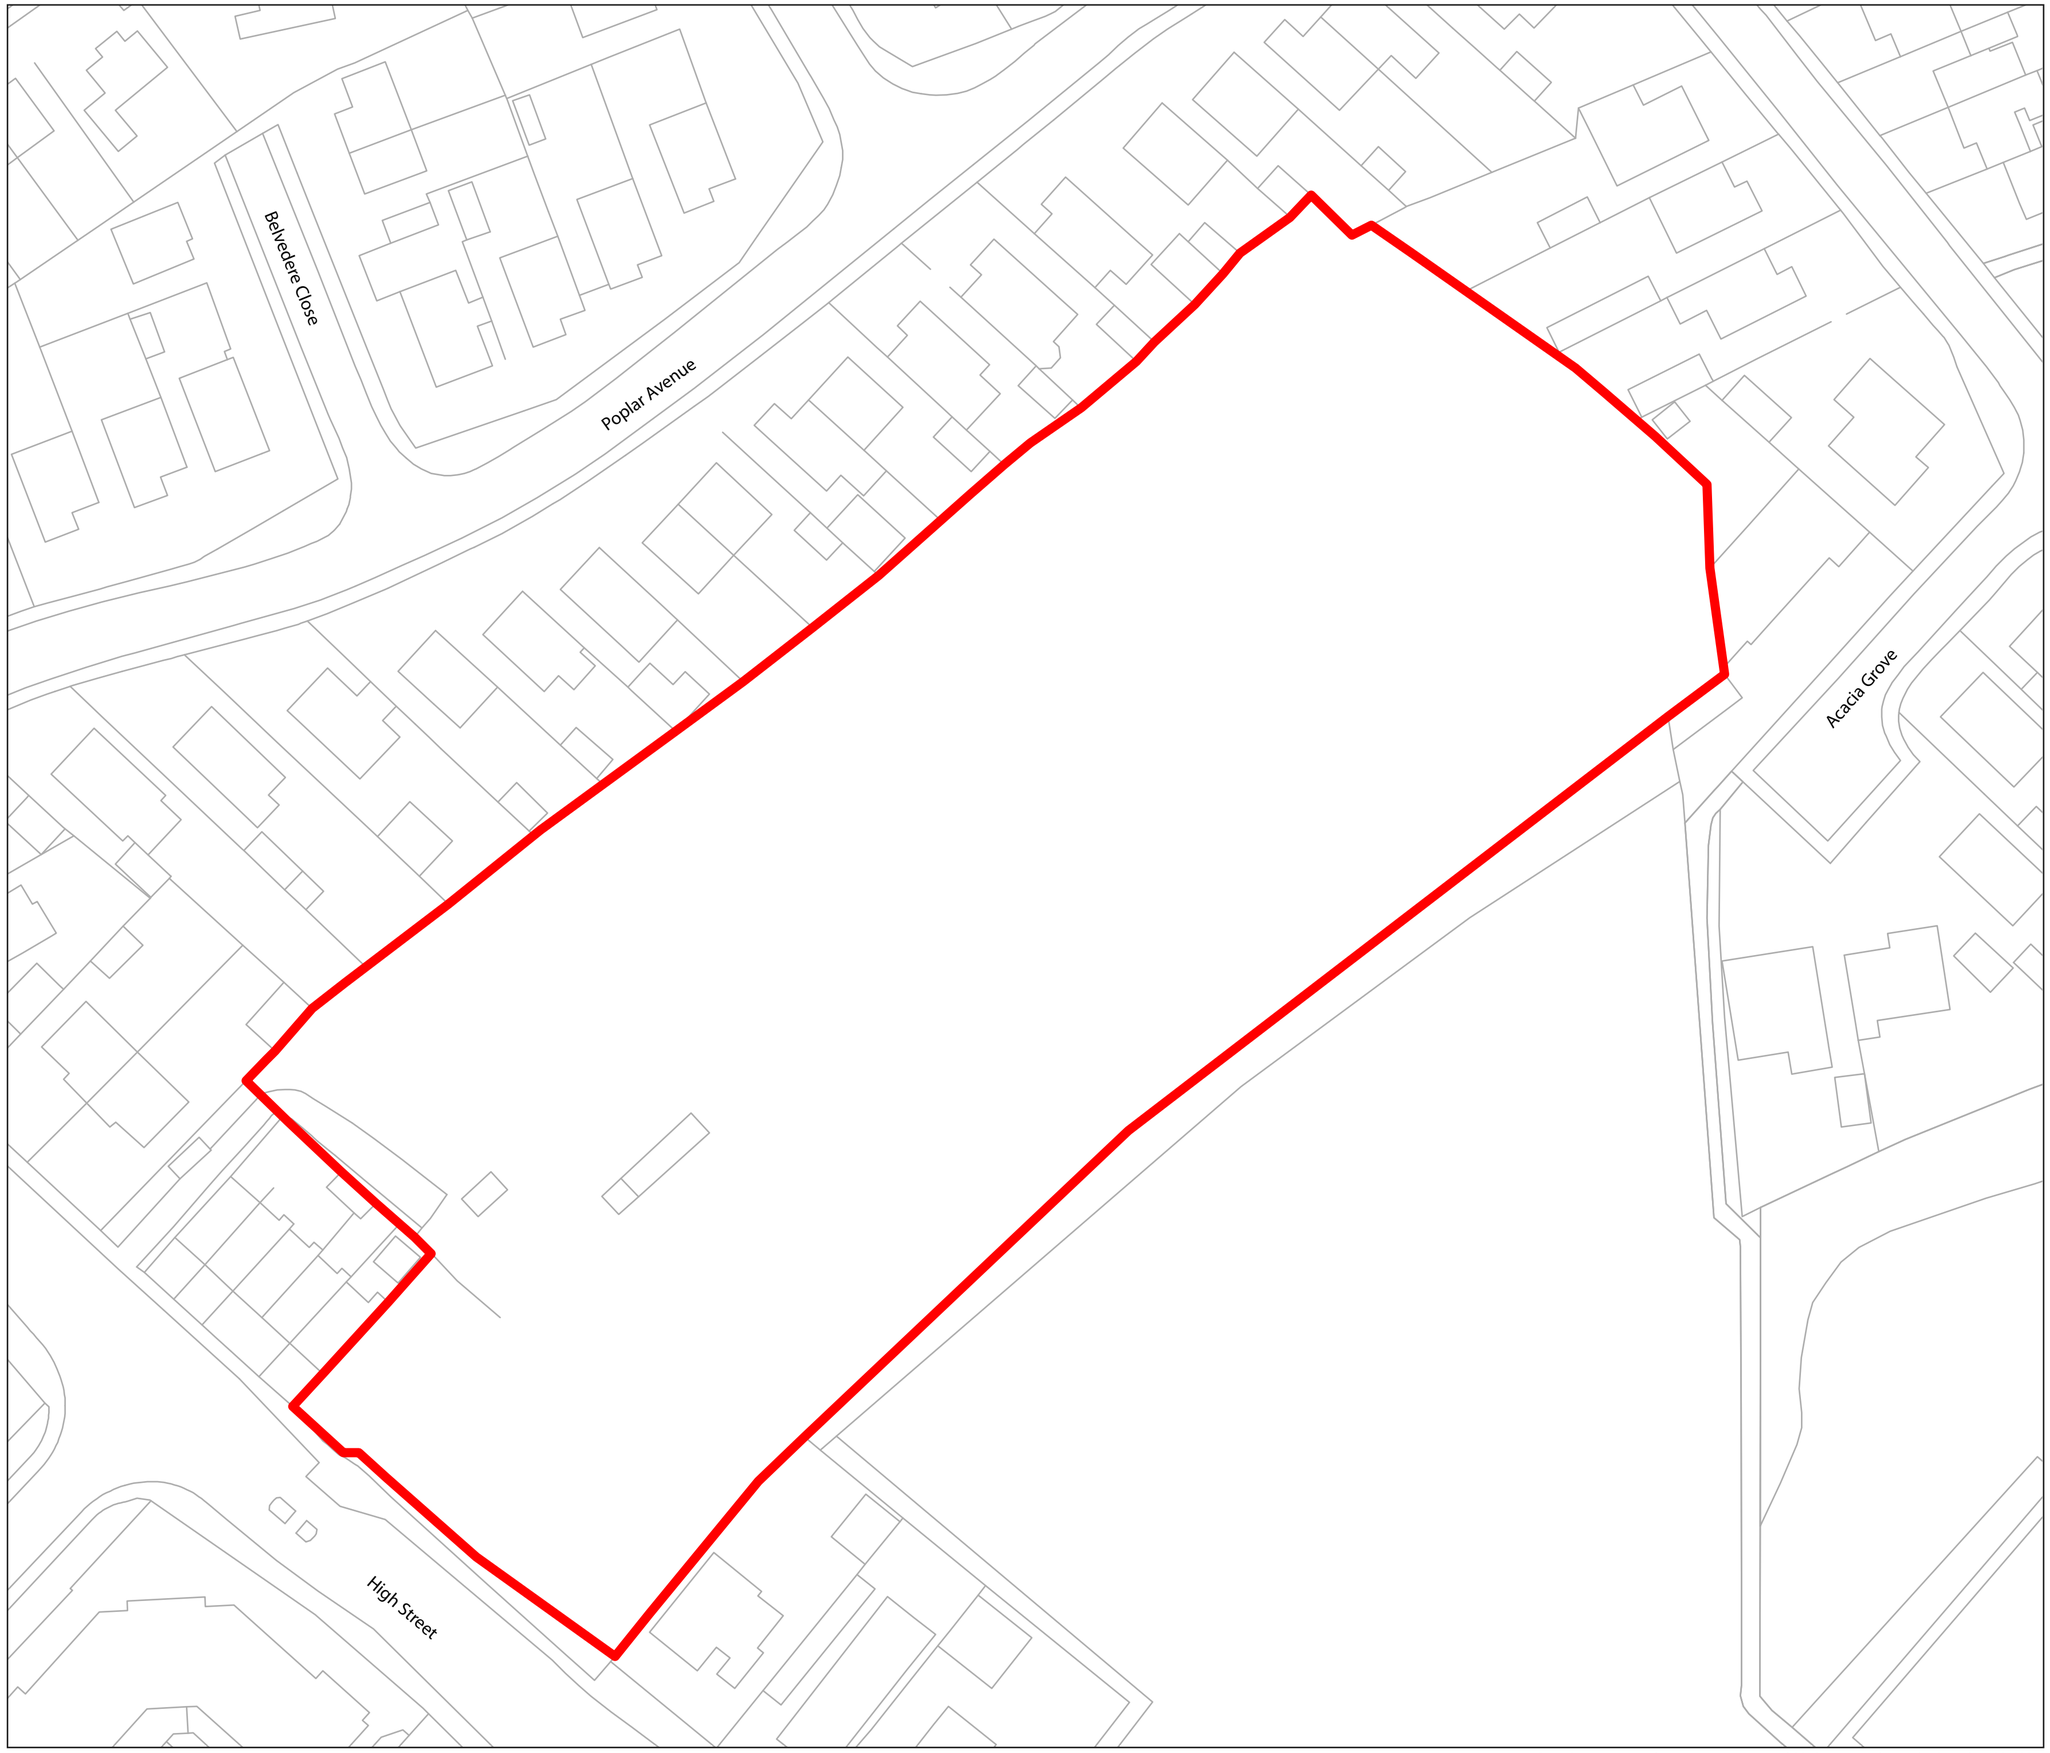


Legend

Application boundary

Project title:

High Street, Shafton

Drawing title:

Site Location Plan

Dwg Nº: A090070-332 004 Rev: -

Drawn:RK Checked:LW Date: 22/03/18

Scale @ A2: 1:500

North

Based upon Ordnance Survey data with the permission of Ordnance Survey on behalf of the Controller of Her Majesty's Stationery Office, © Crown copyright. License no: AR 1000 17603

© WYG Environment Planning Transport Limited 2016. Registered in England Number: 3050297

Quay West, Trafford Wharf Road, Trafford Park, Manchester, M17 1HH
0161 874 8700 uld@wyg.com