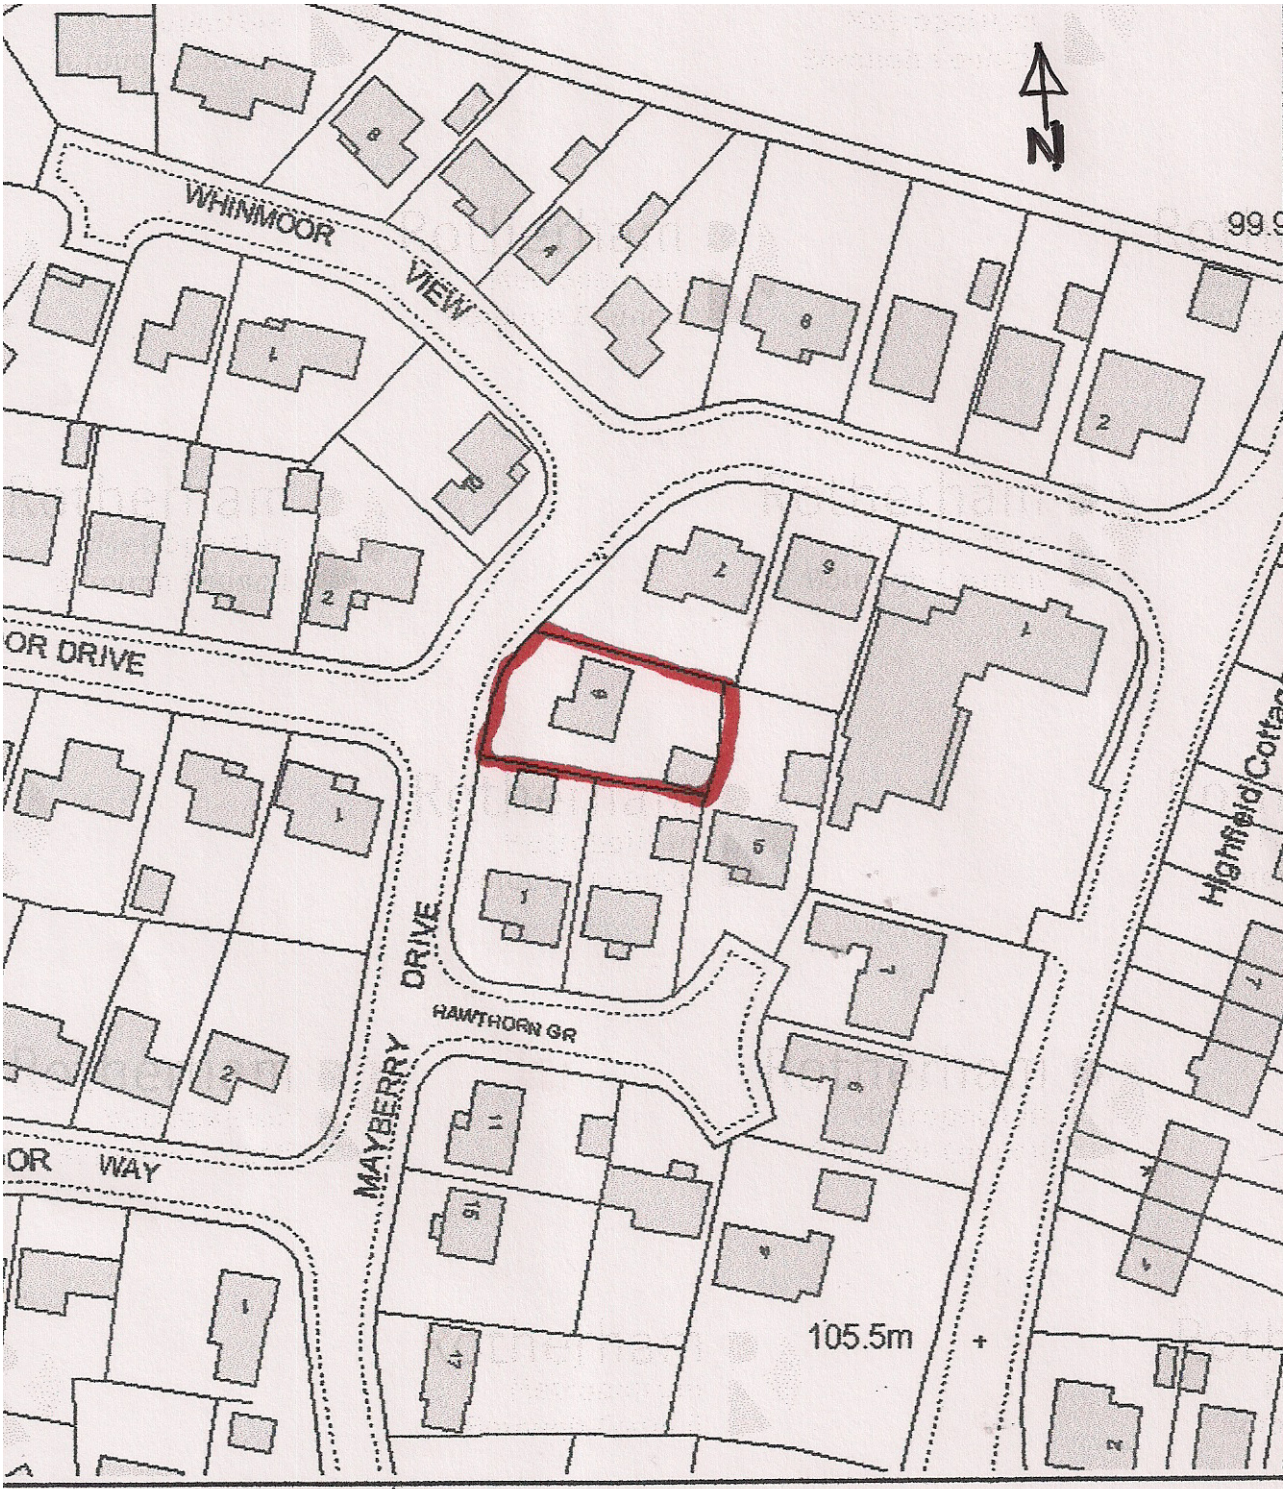


LOCATION PLAN 1:1250
9 MAYBERRY DRIVE
SILKSTONE