
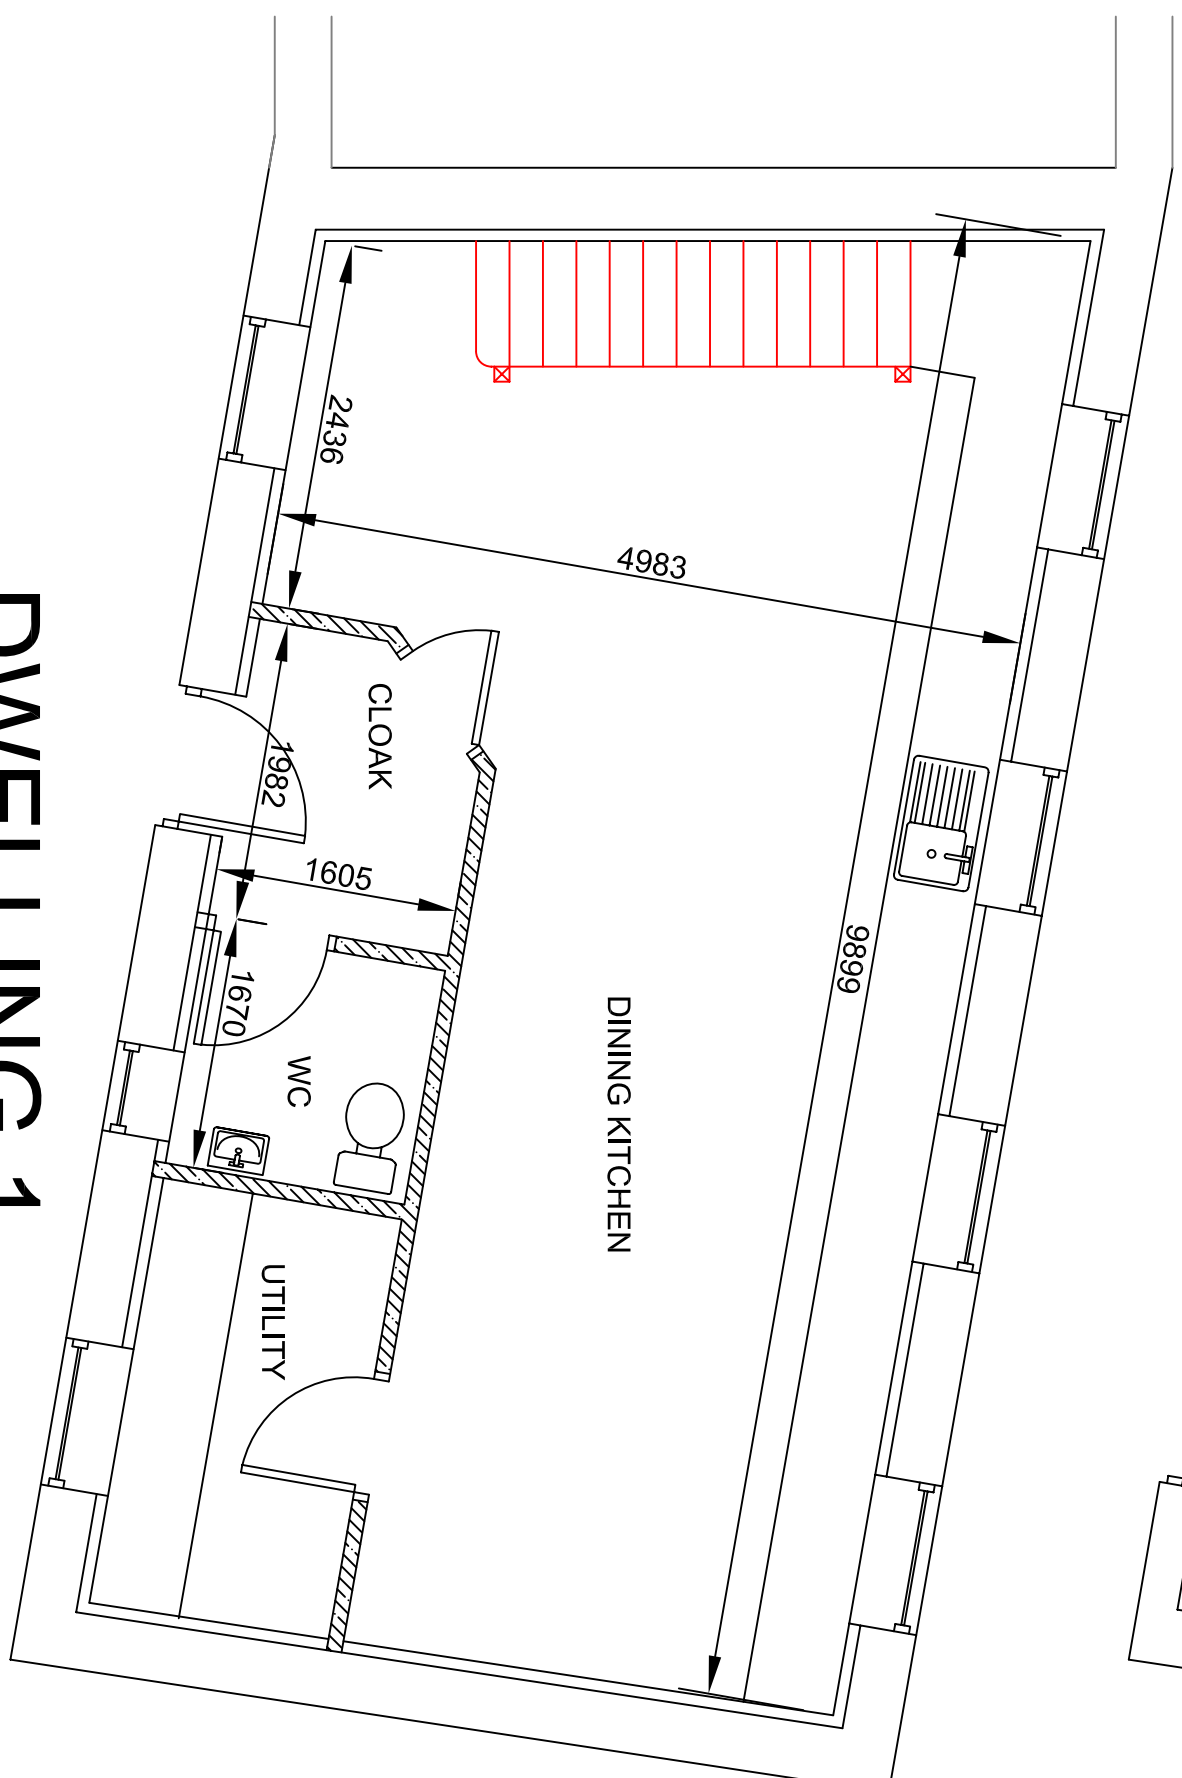
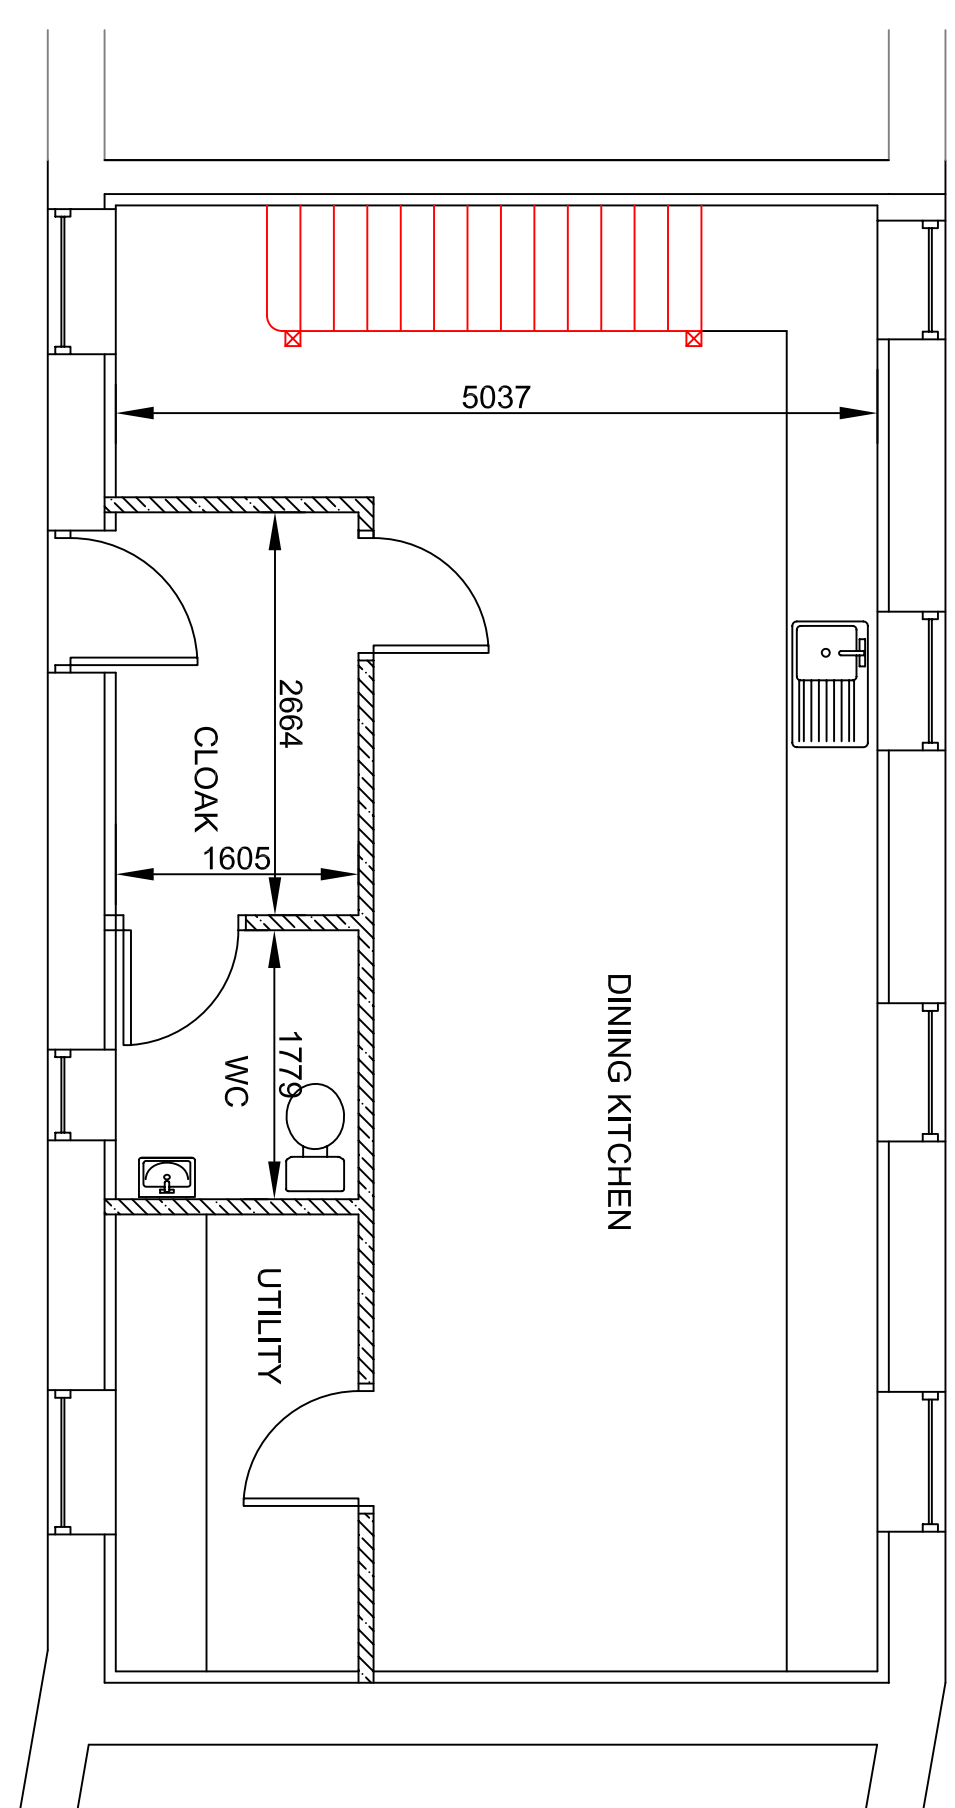
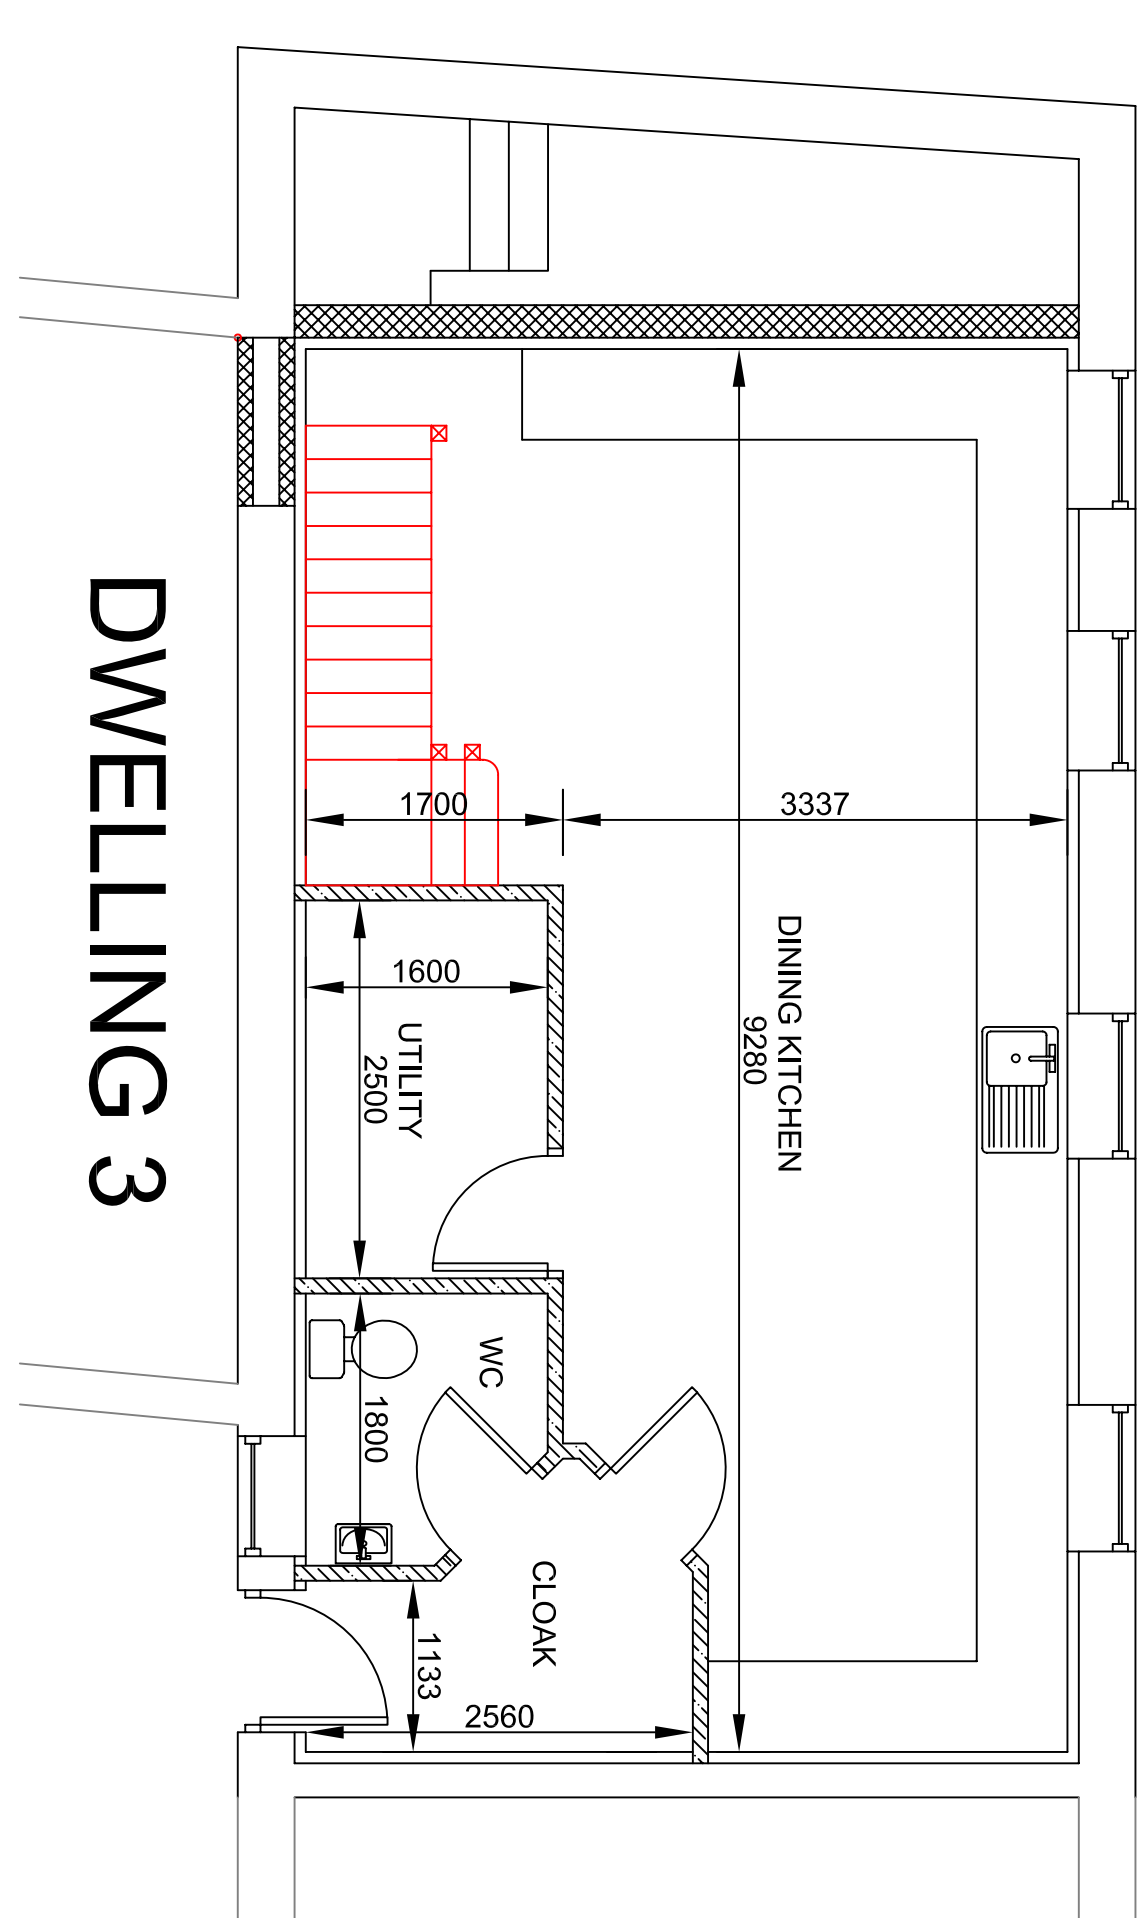
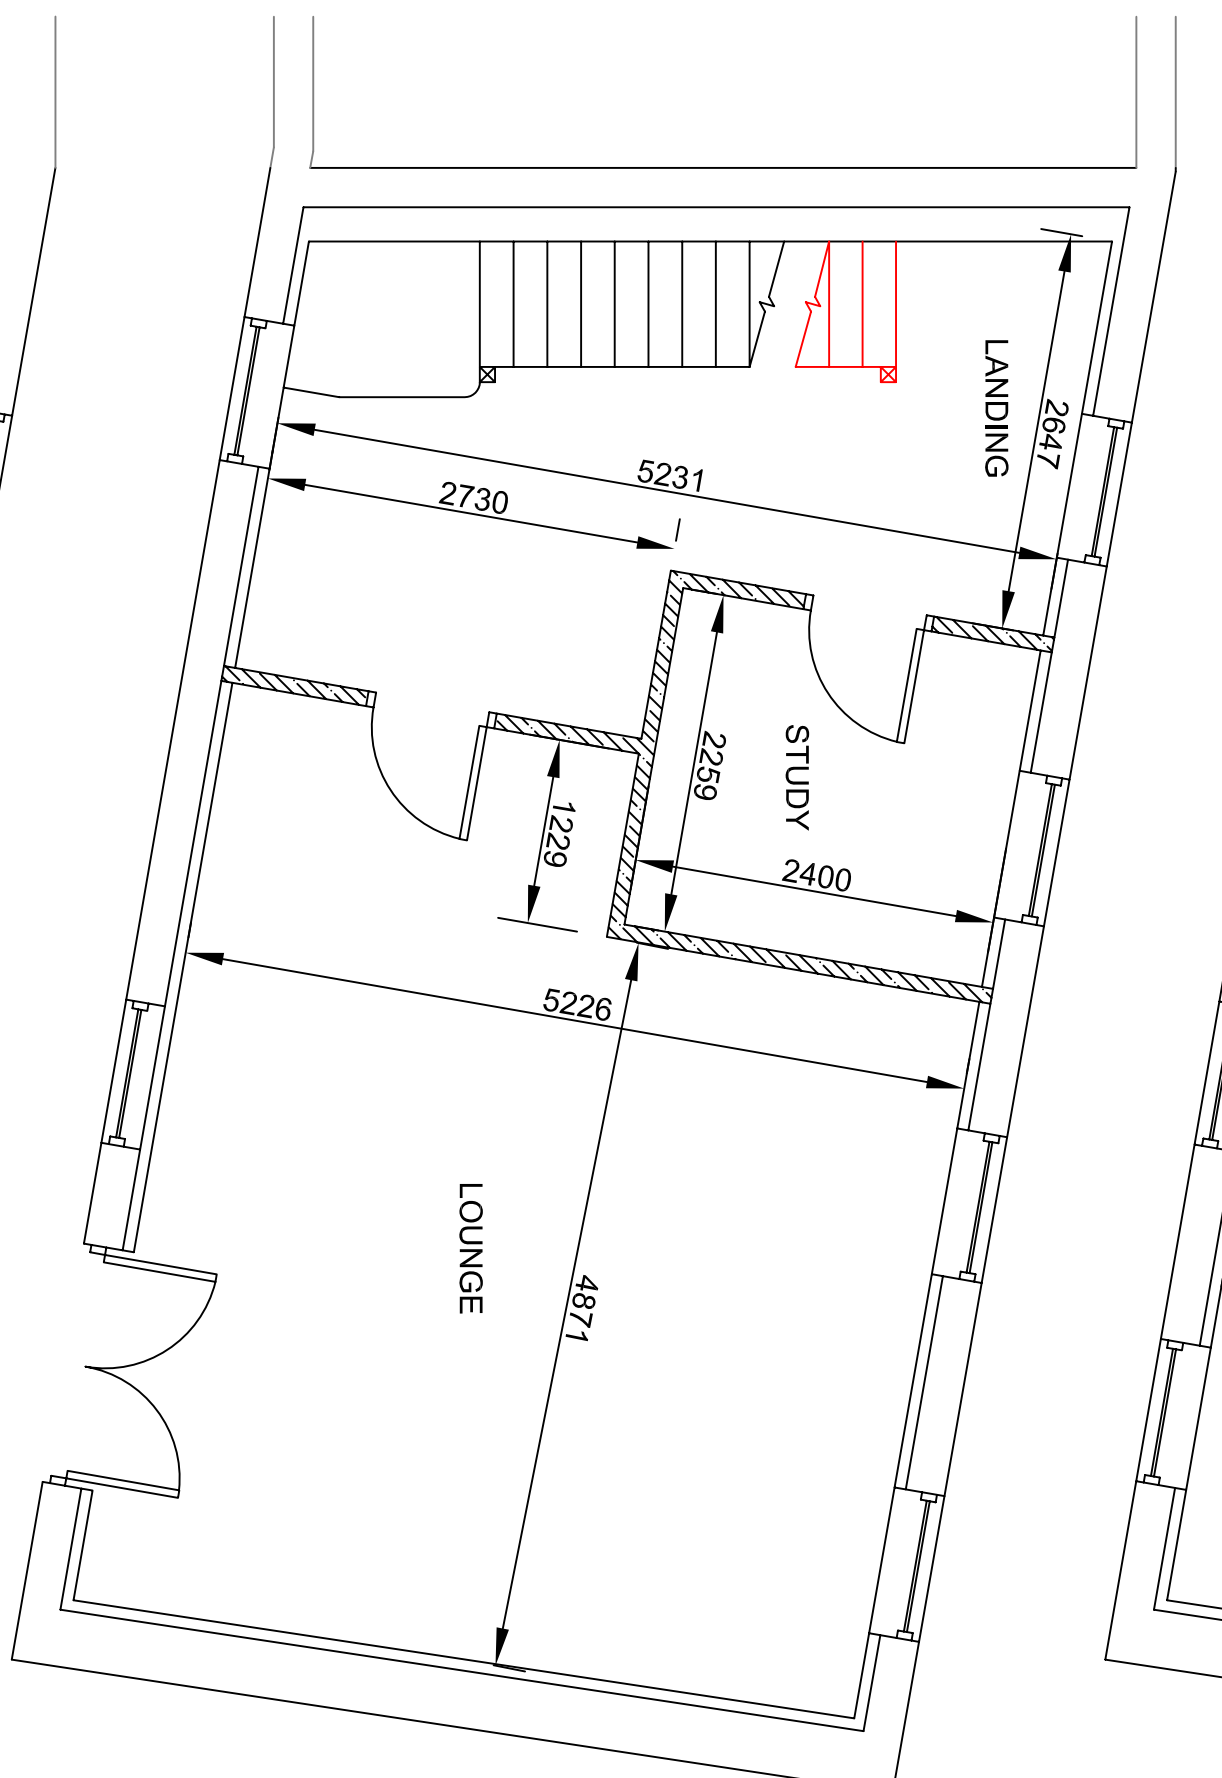
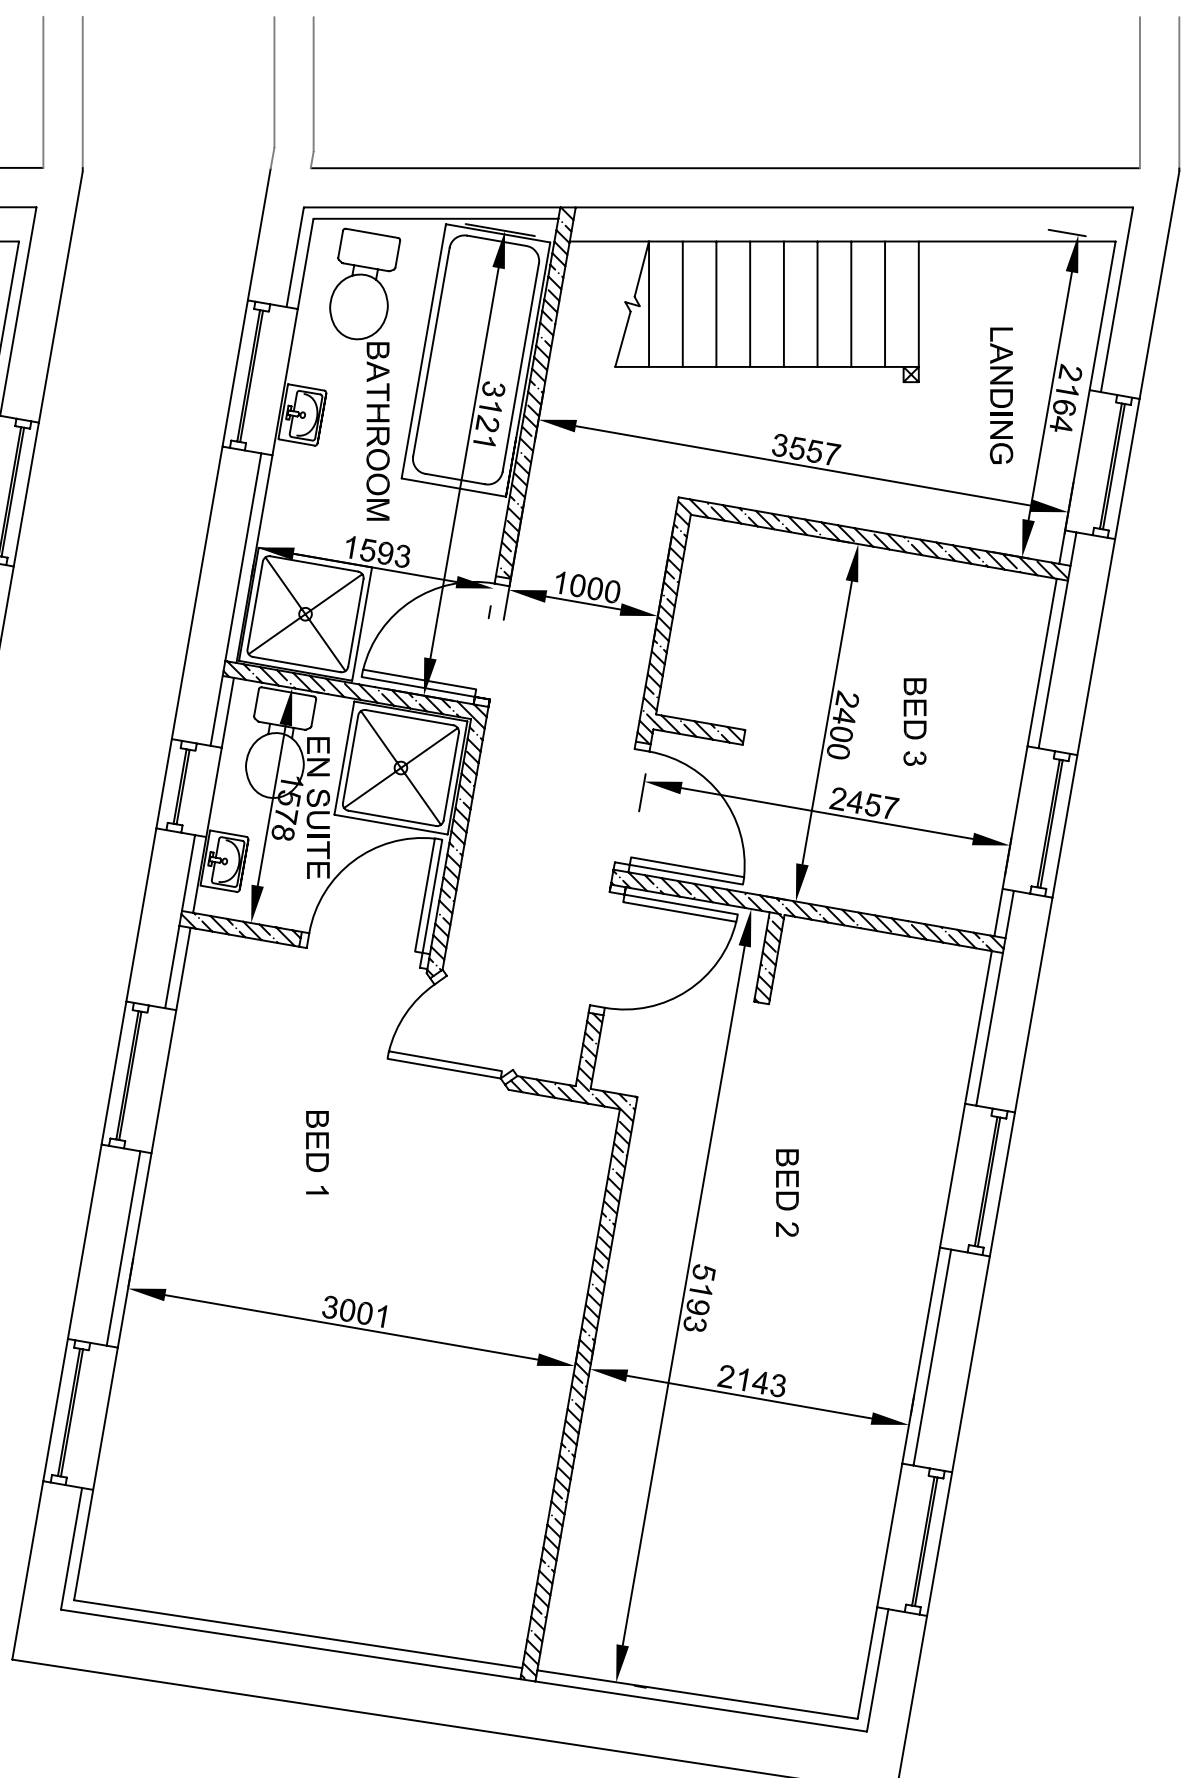
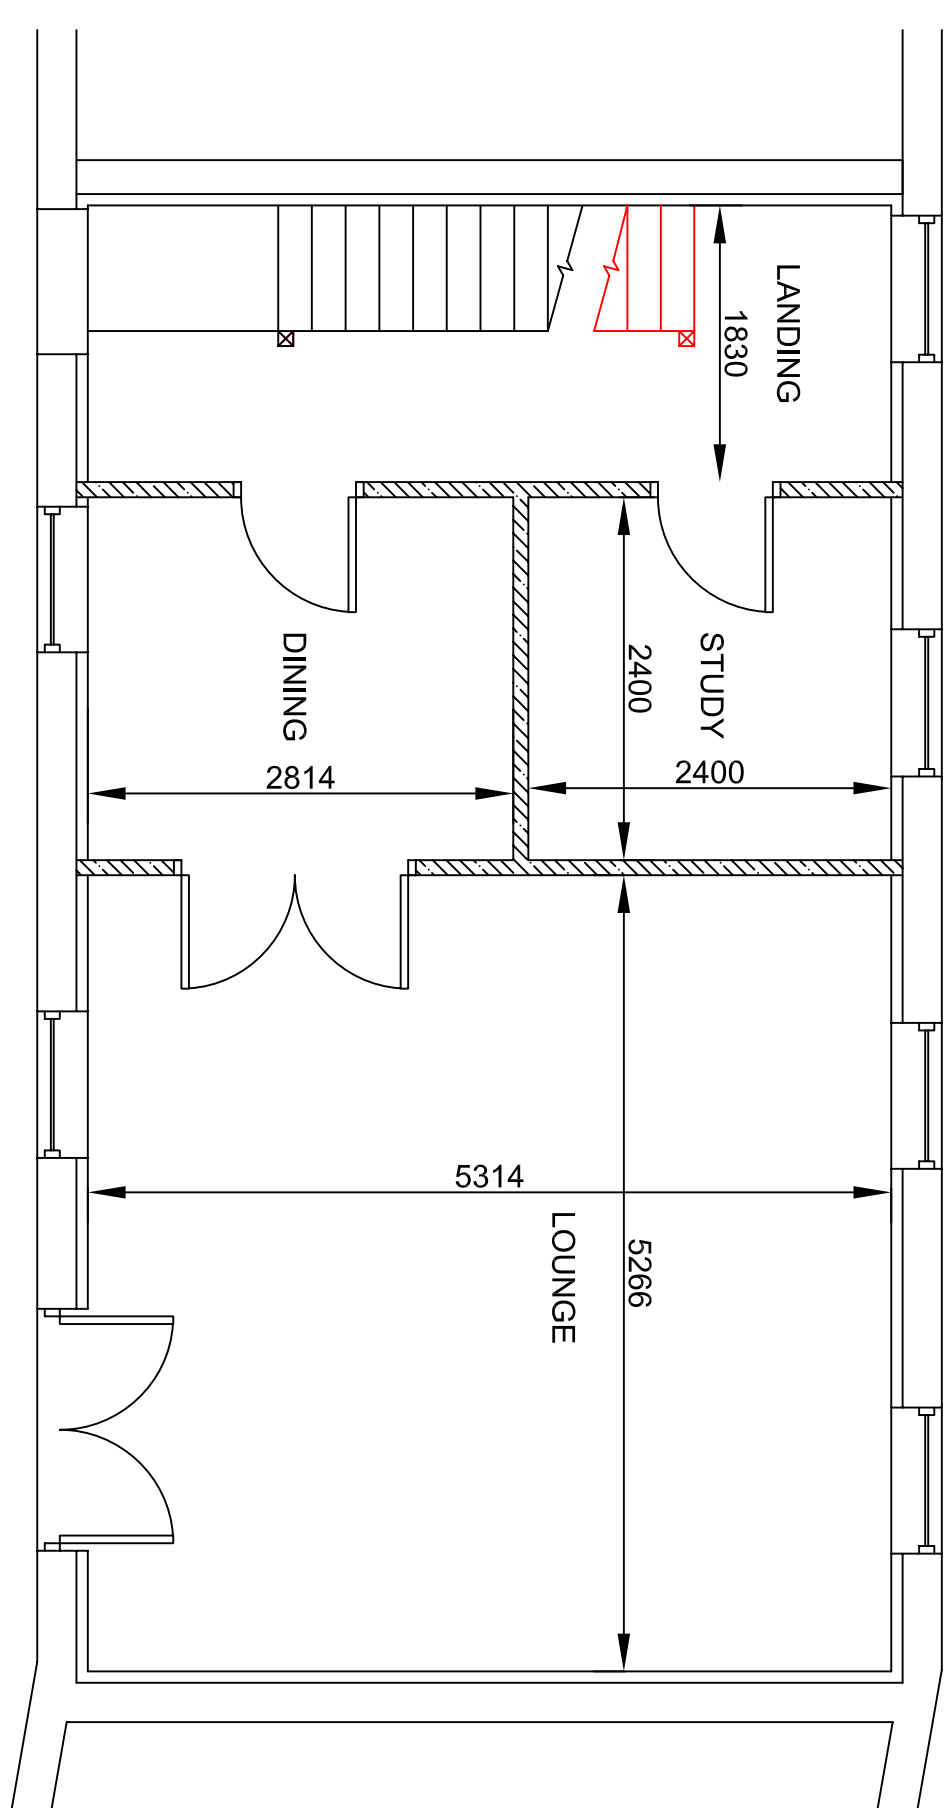
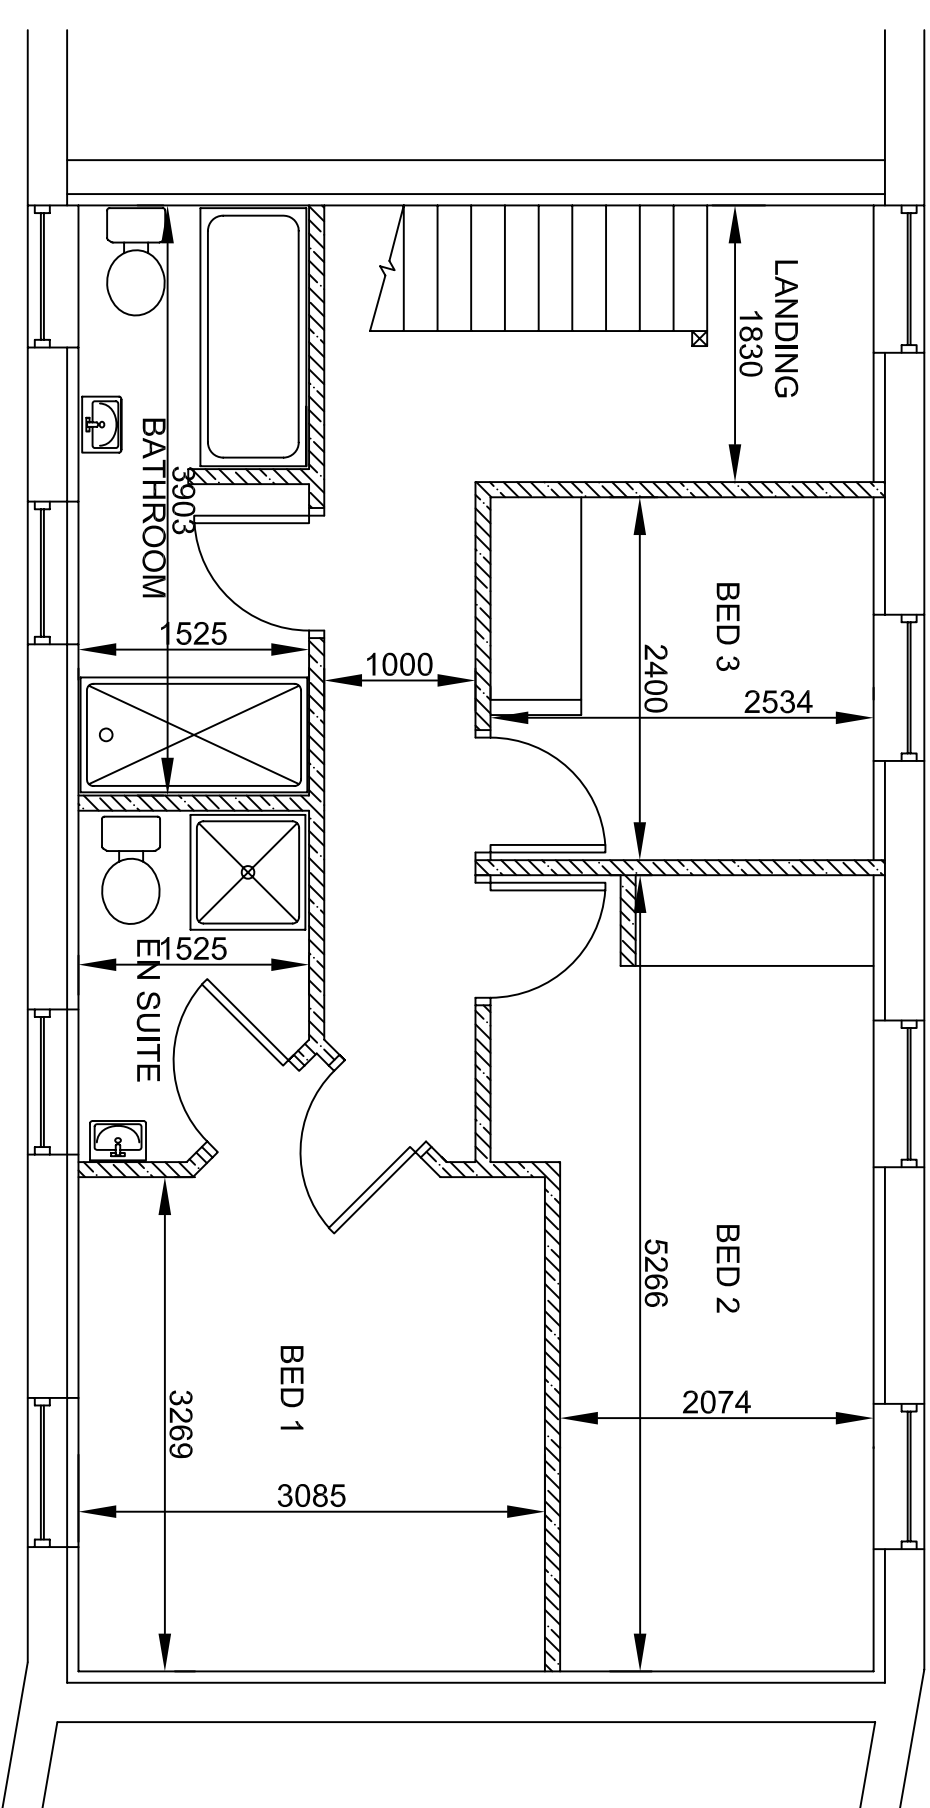
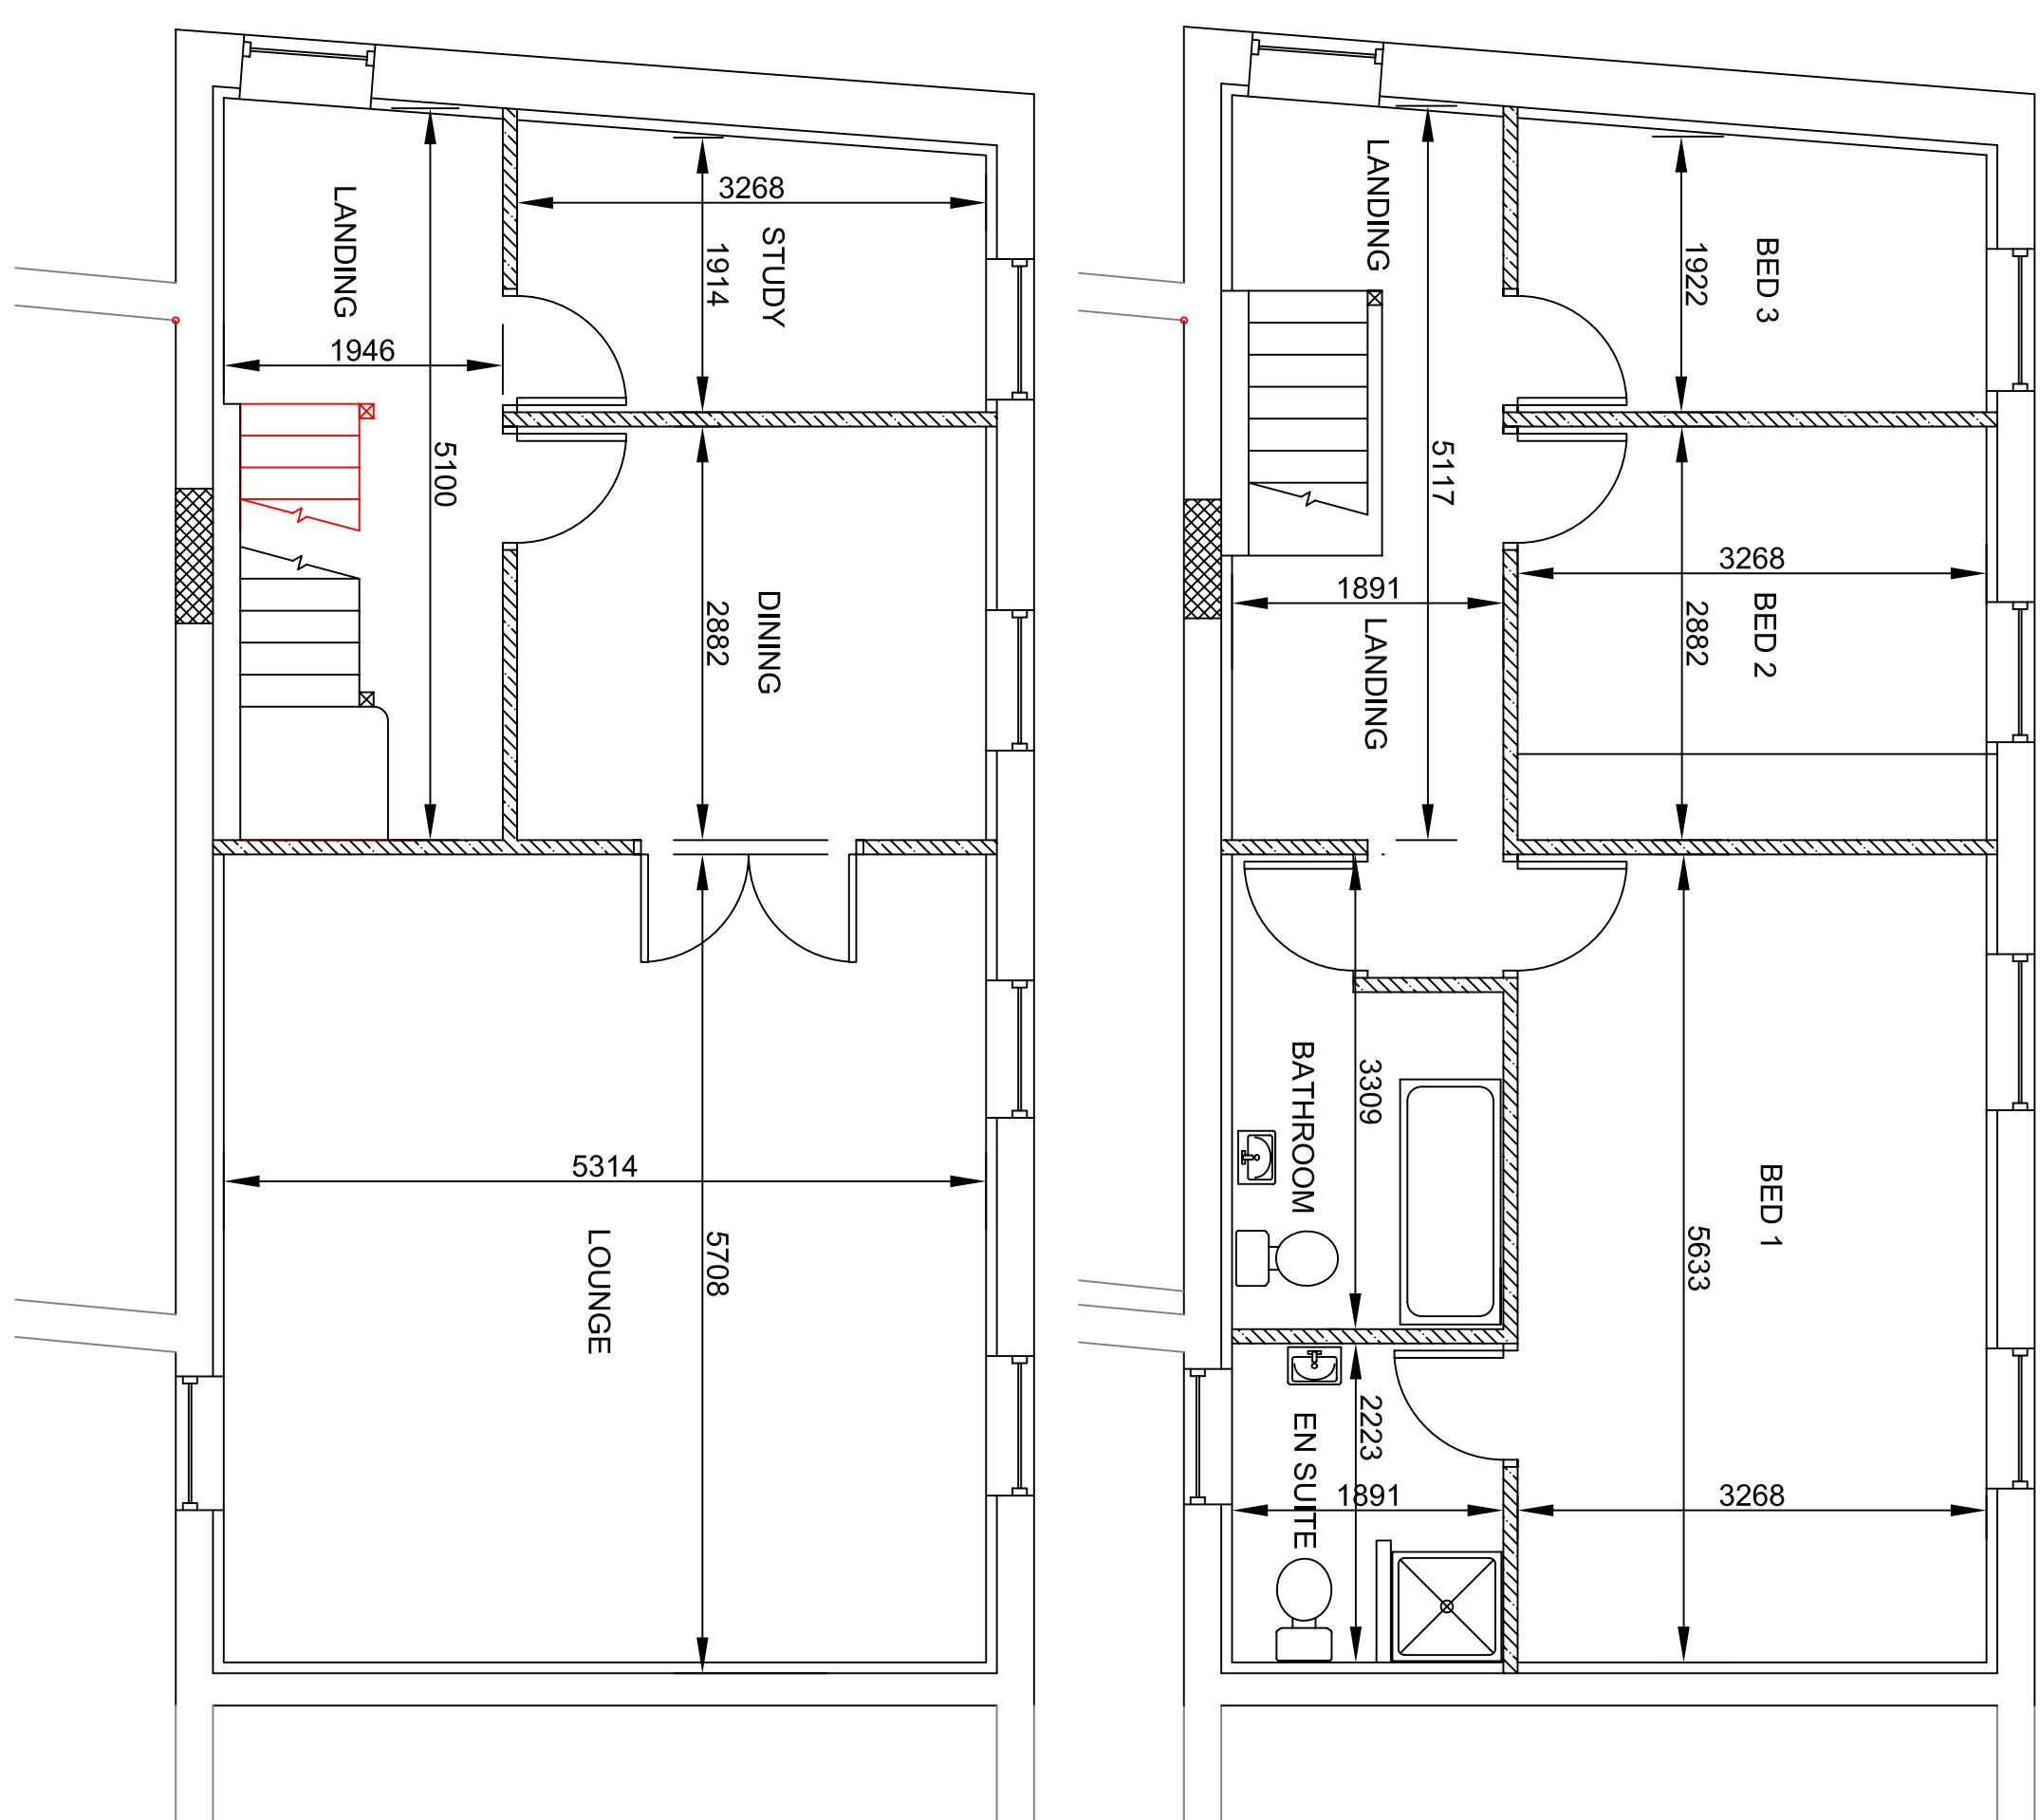
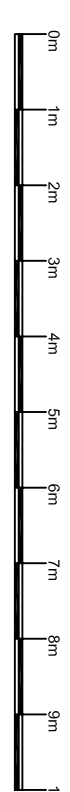
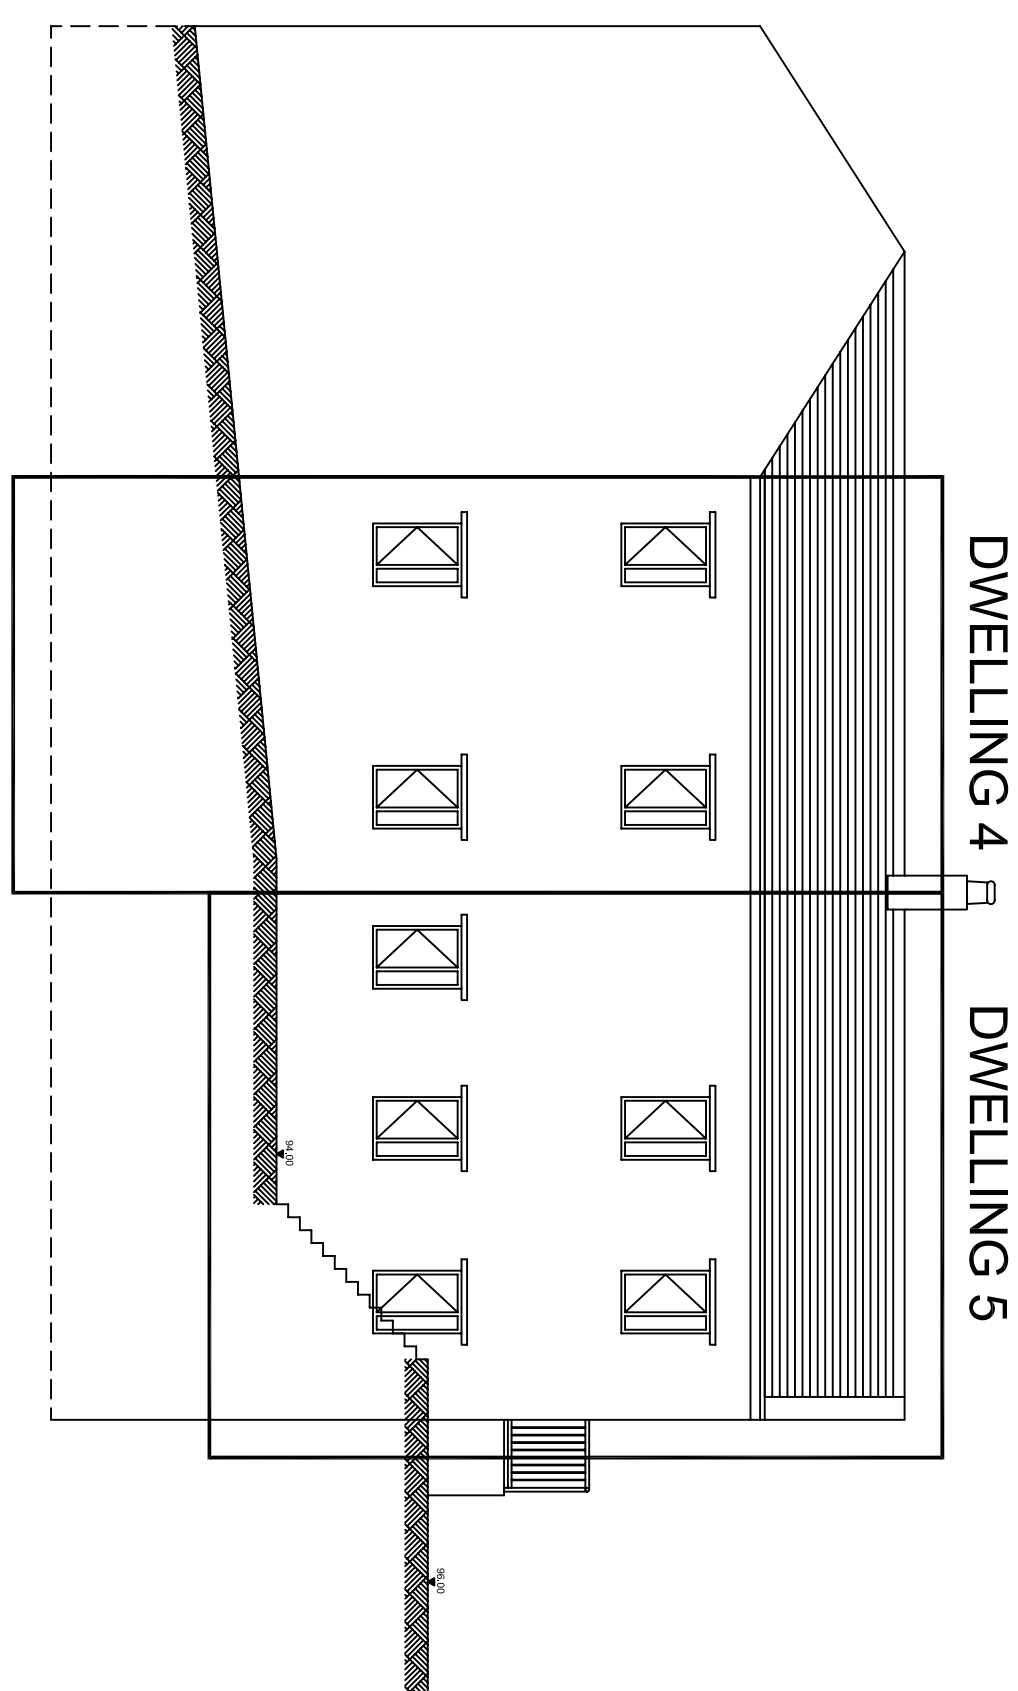
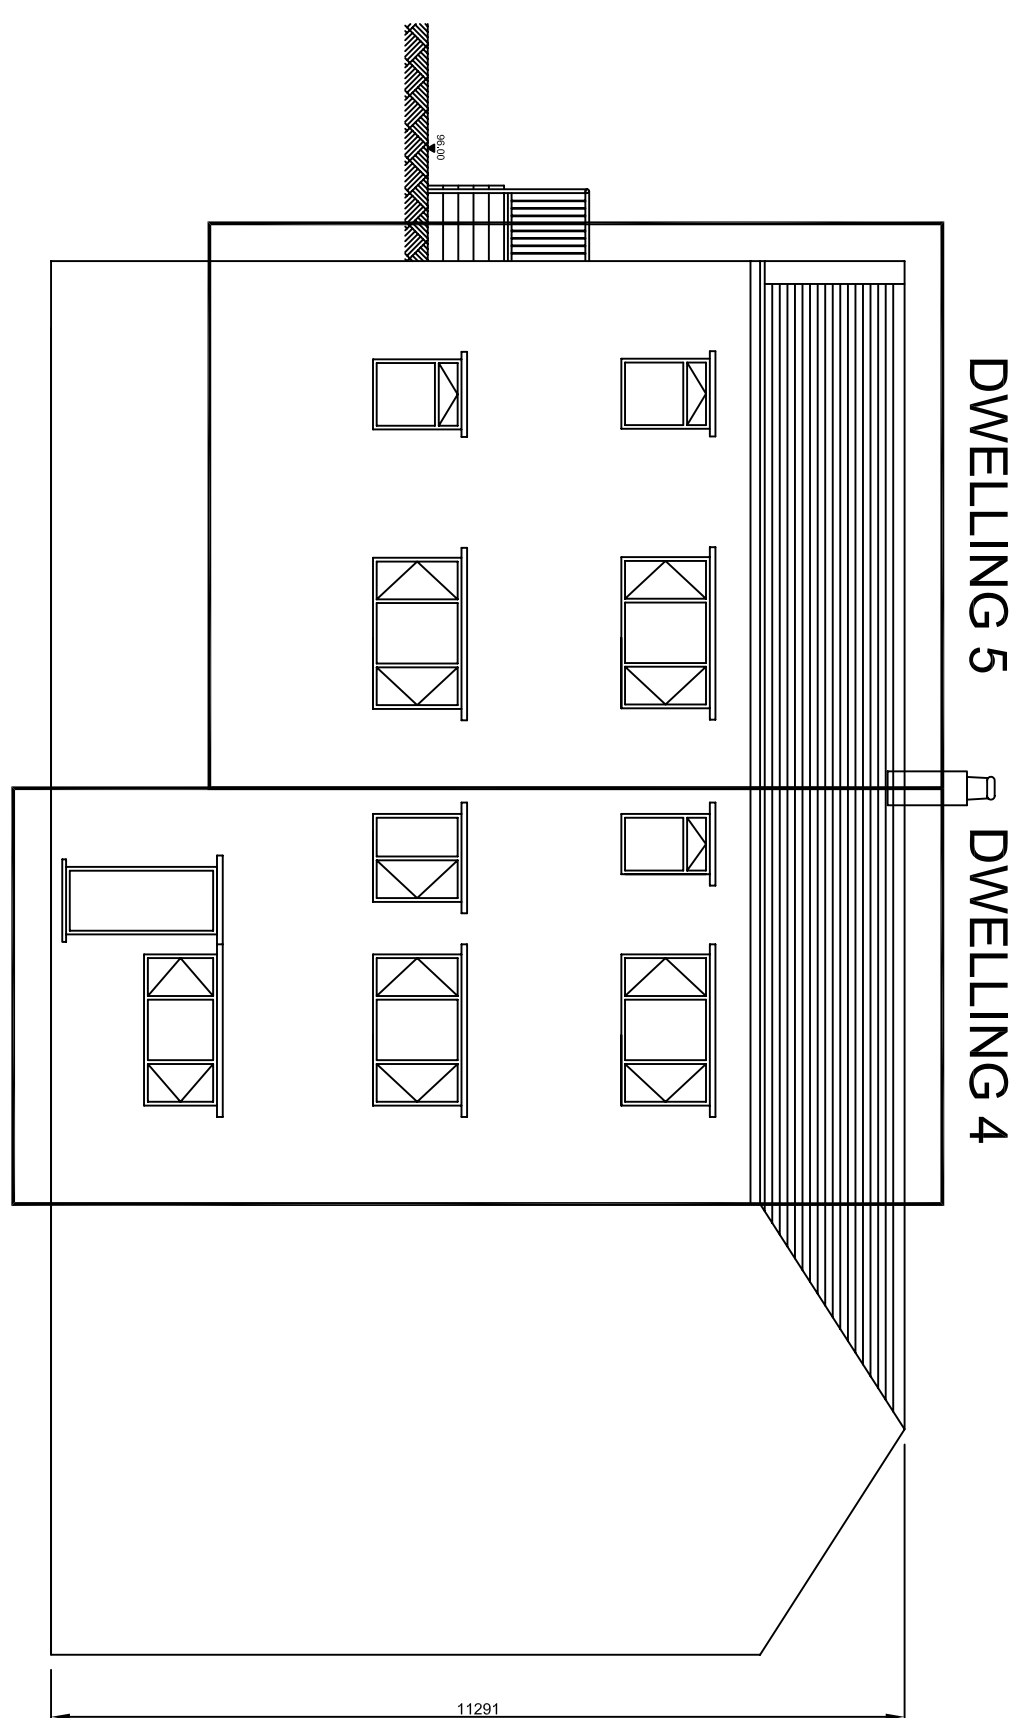
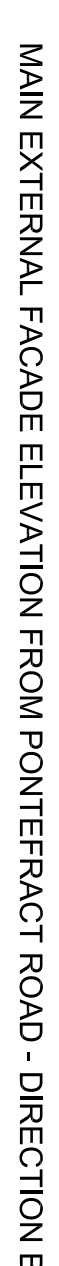
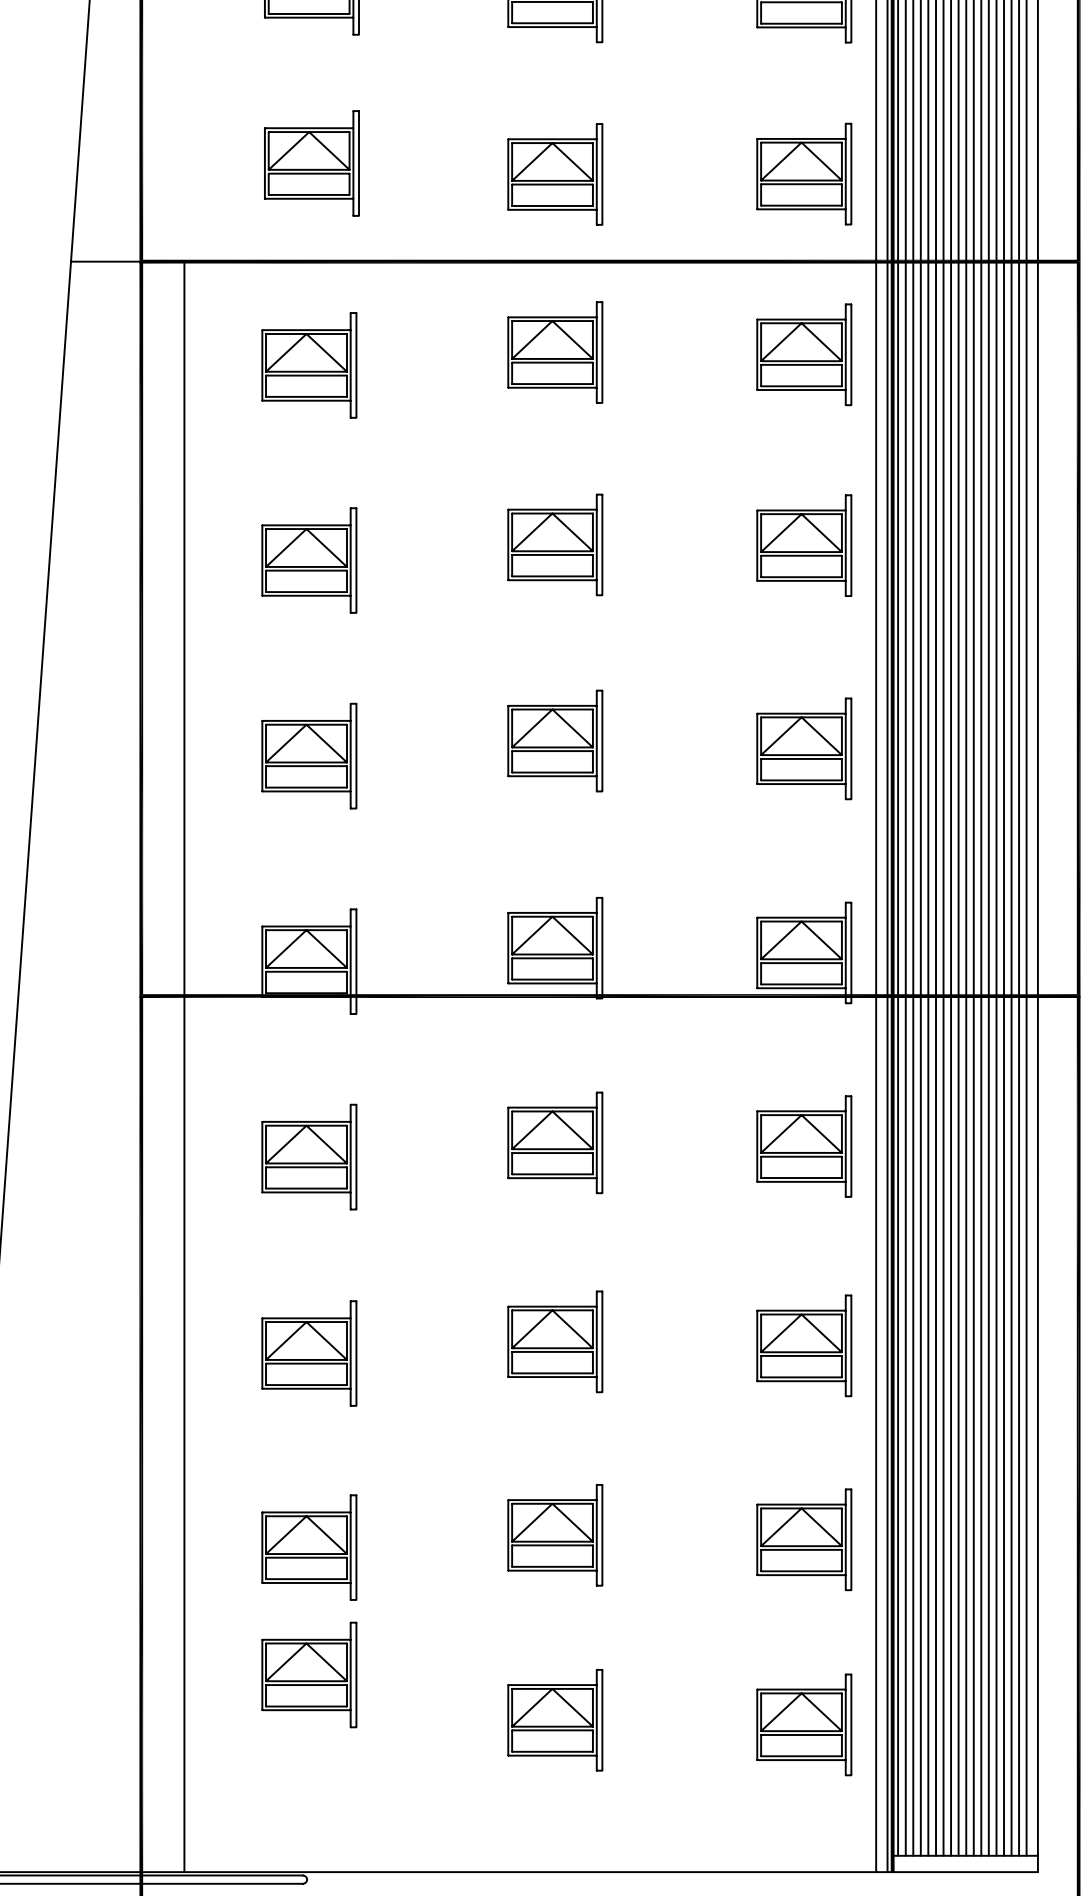
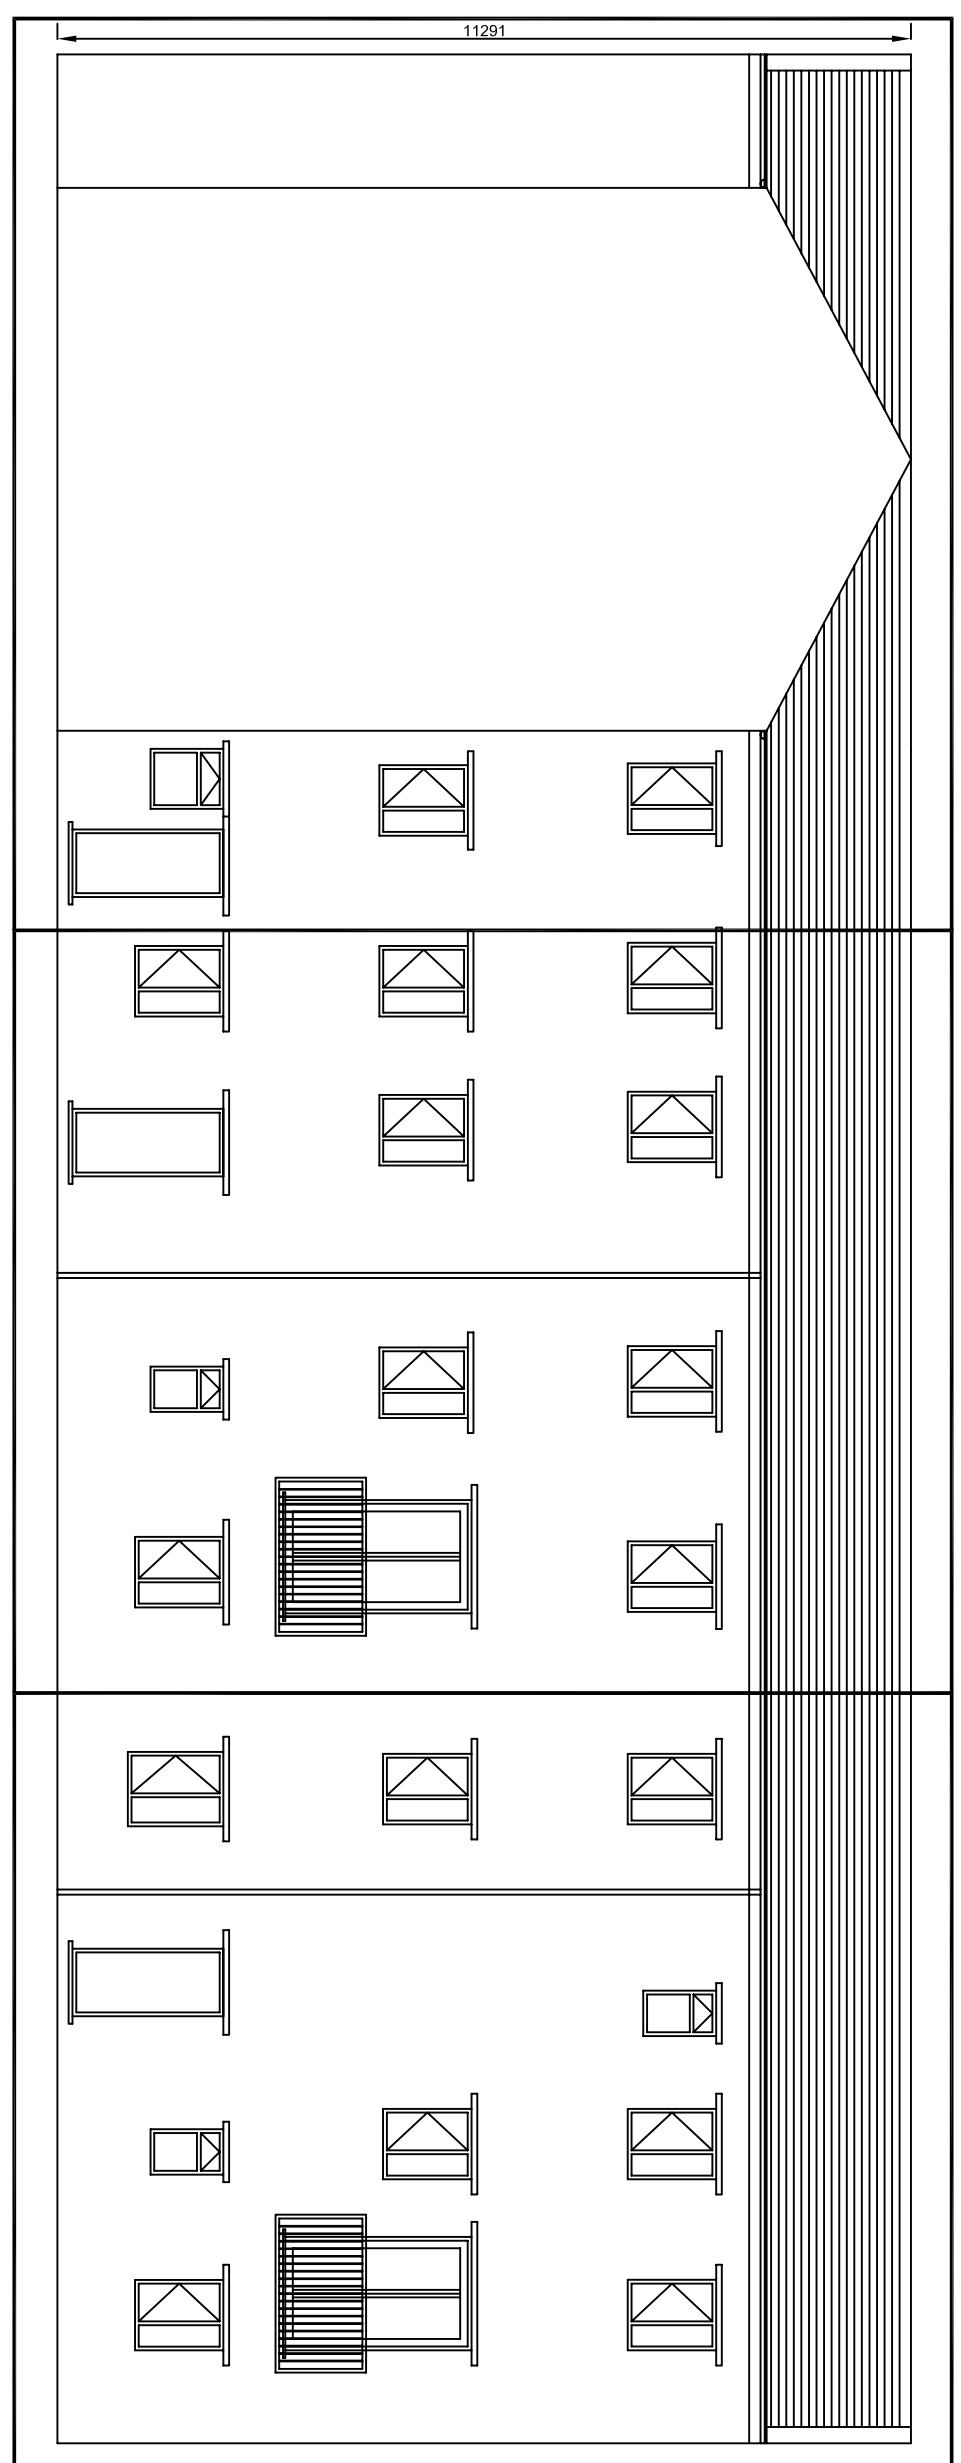


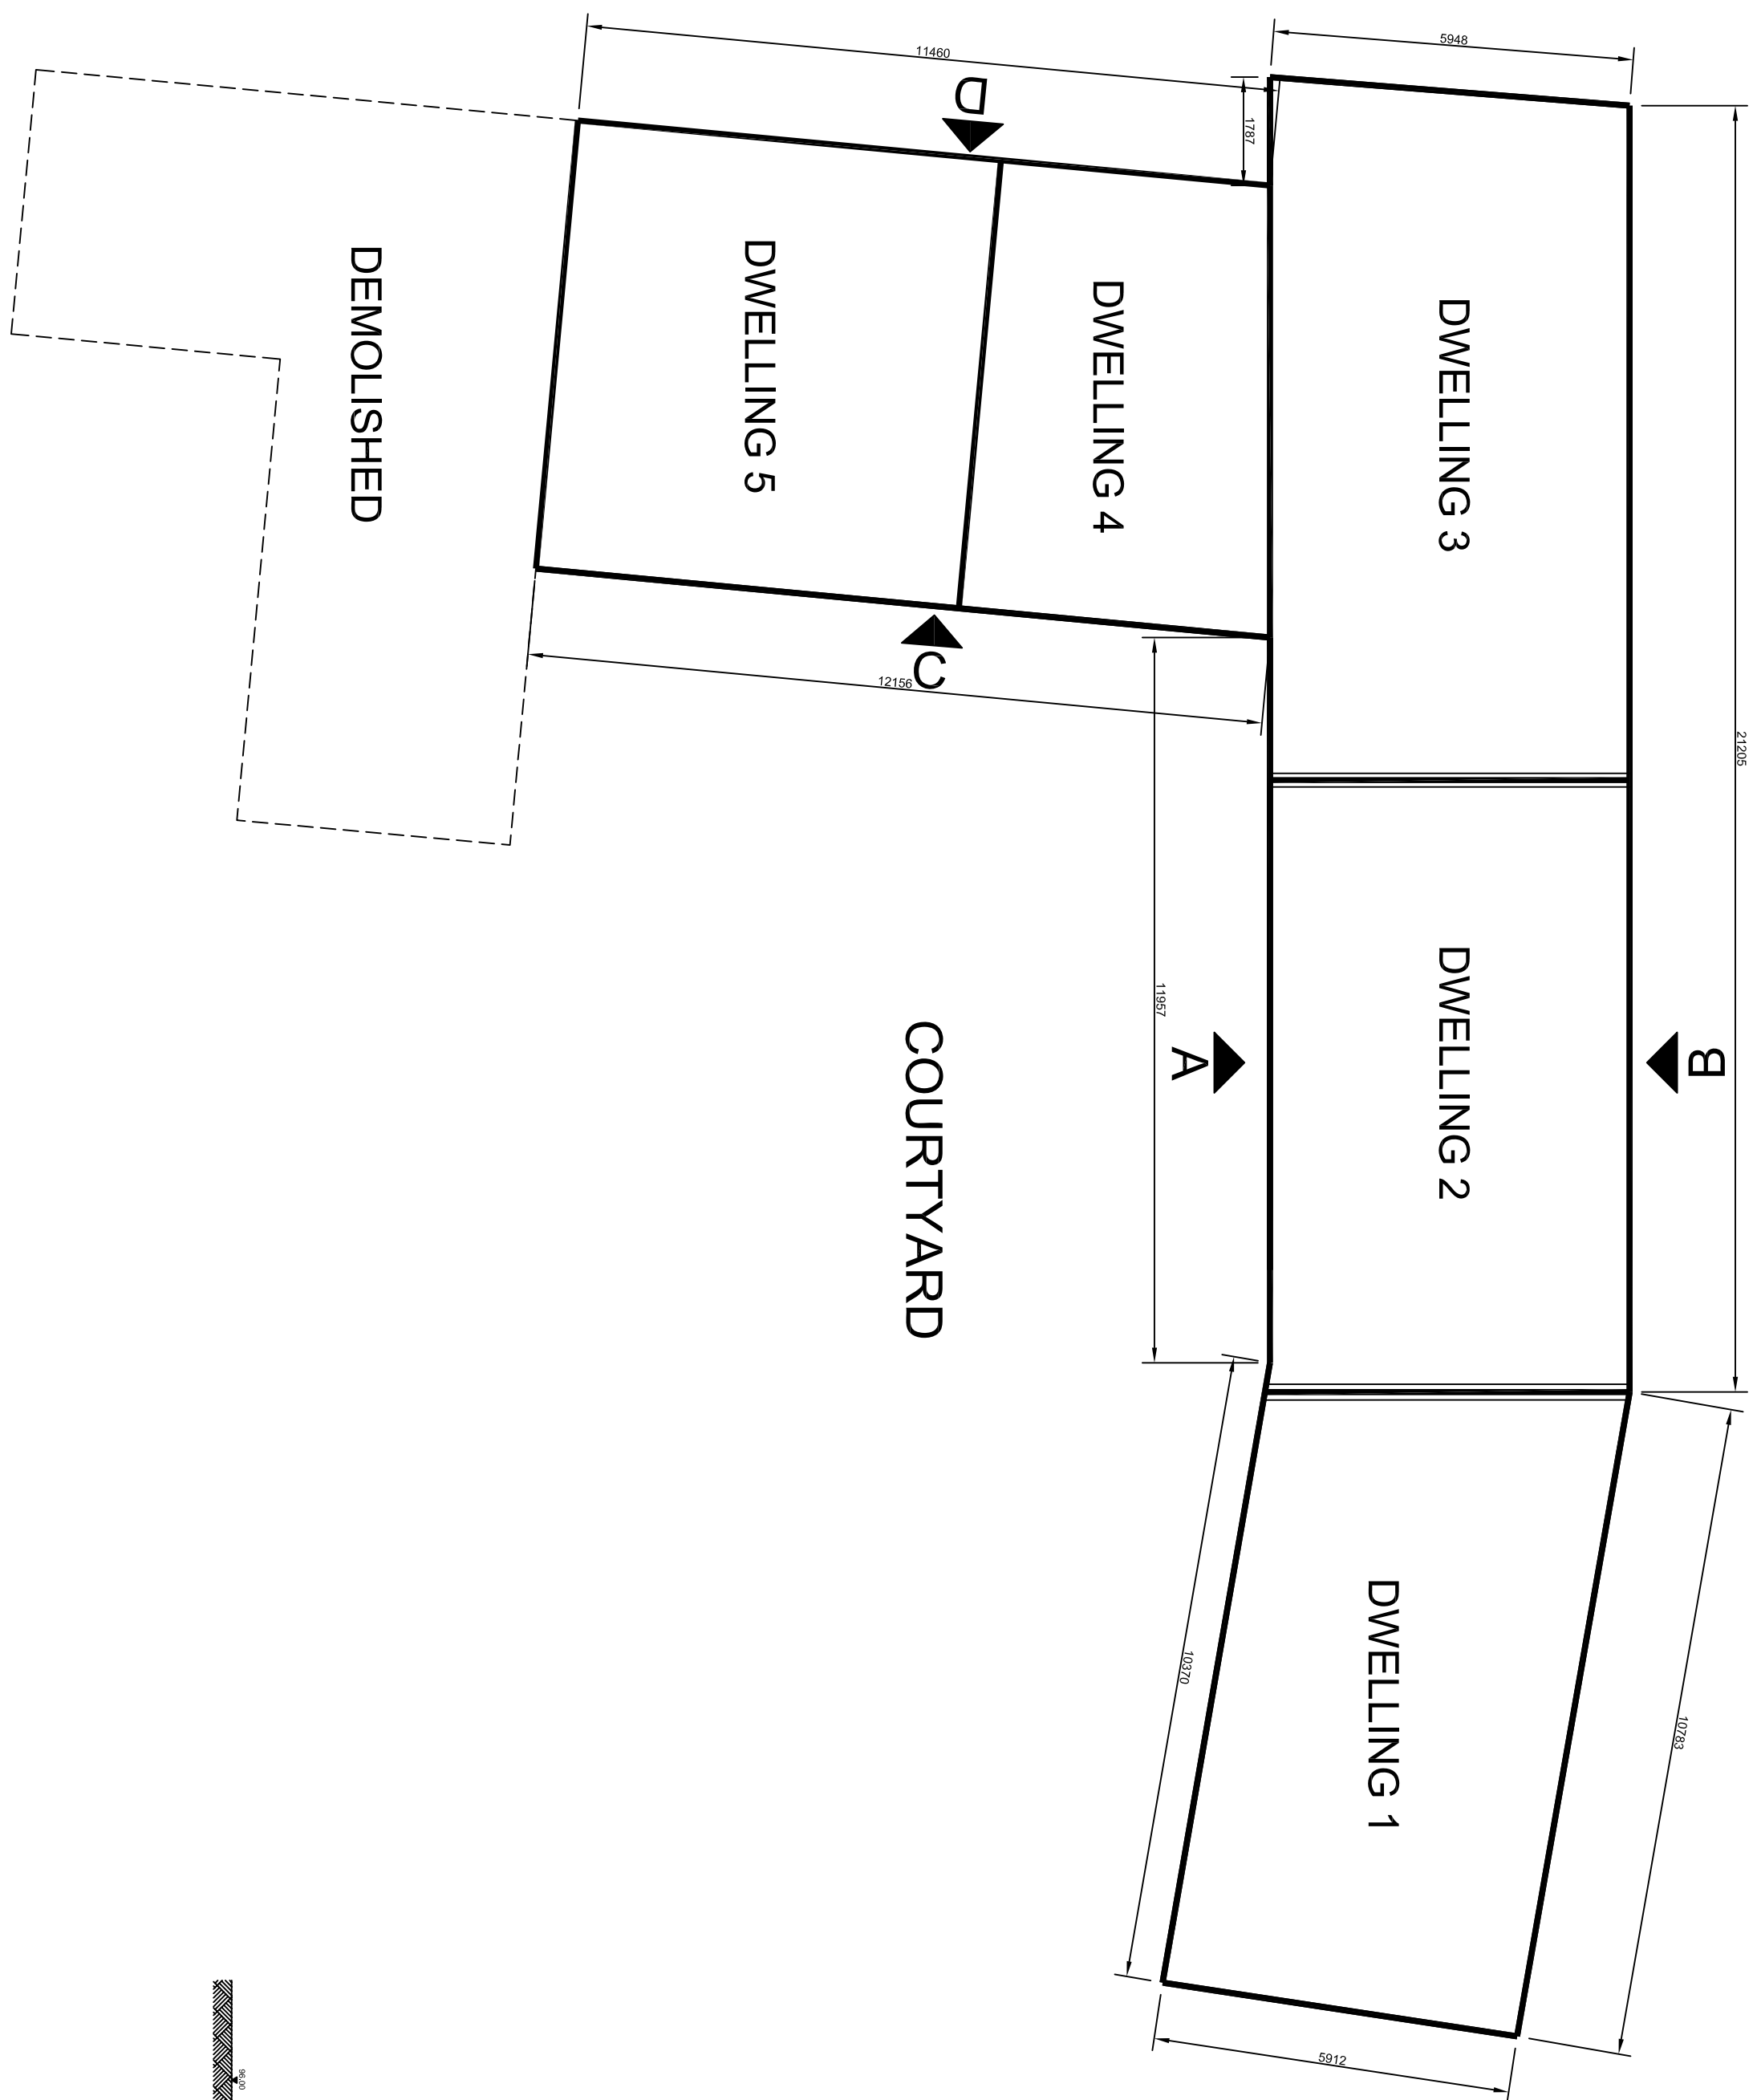

GENERAL NOTES

THESE PLANS MUST NOT BE ACTED UPON UNTIL THEY HAVE BEEN APPROVED BOTH UNDER THE TOWN & COUNTRY PLANNING ACT 1990 AND IN ACCORDANCE WITH CLAUSE 14 AND 12 (2) (b) OF THE BUILDING REGULATIONS 2000 AND ANY SUBSEQUENT AMENDMENTS. SHOULD THE OWNER AND/OR CONTRACTOR COMMENCE WORK WITHOUT THE ABOVE APPROVALS THEY DO SO AT THEIR OWN RISK.

CONTRACTOR OR PERSON UNDERTAKING THE CONSTRUCTION TO CHECK ALL DIMENSIONS ON SITE BEFORE COMMENCEMENT OF ANY WORKS. ANY ANOMALIES MUST BE REPORTED.

DO NOT SCALE FROM DRAWINGS, FIGURED DIMENSIONS ONLY TO BE USED

**NOTE:** This drawing may not be copied, lent, used by a third party or

permission of Anthony T Ward, Architectural Services

**PARTY WALL ACT 1936:-** It is the responsibility of the owner to make neighbours aware of this proposal

make neighbours aware of this proposal

**DIMENSIONS:-** All dimensions are shown in millimetres except where stated otherwise

**MATERIALS:-** All materials to match existing.

**PRECEDENCE:-** If in doubt, the text takes precedence over the

[illegible]