

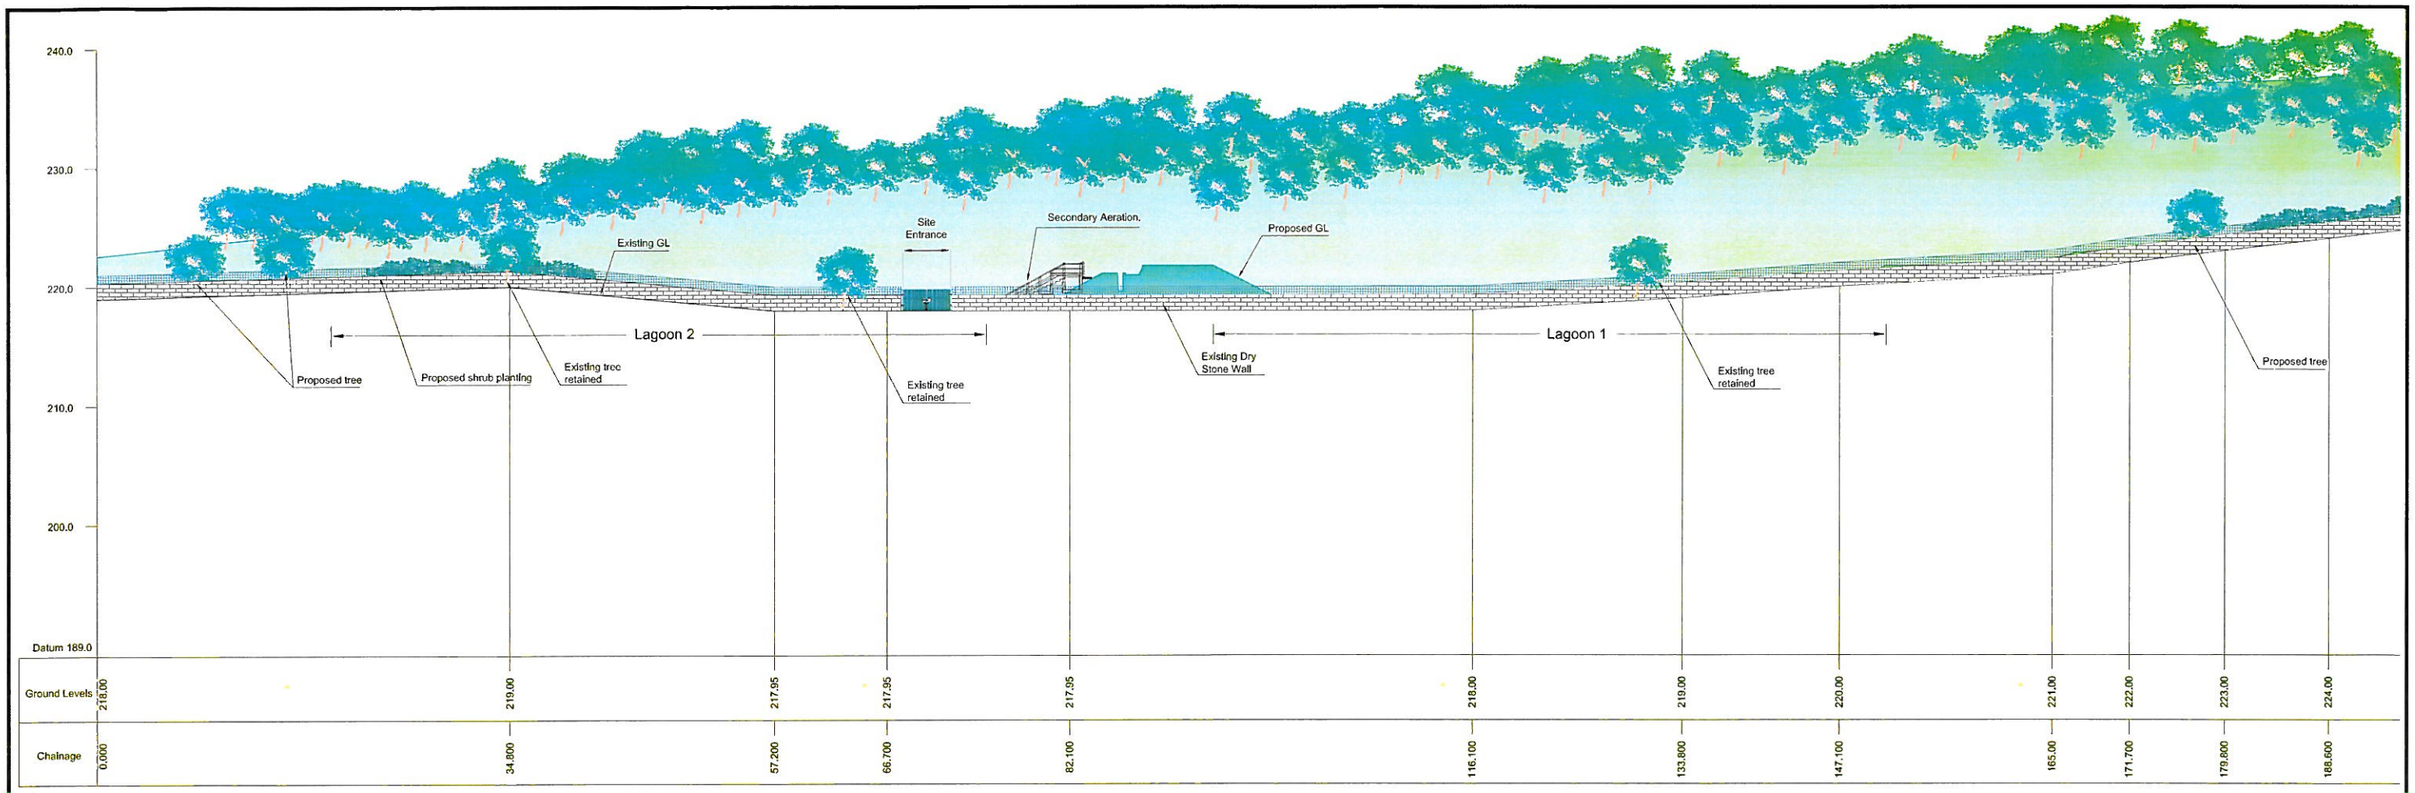


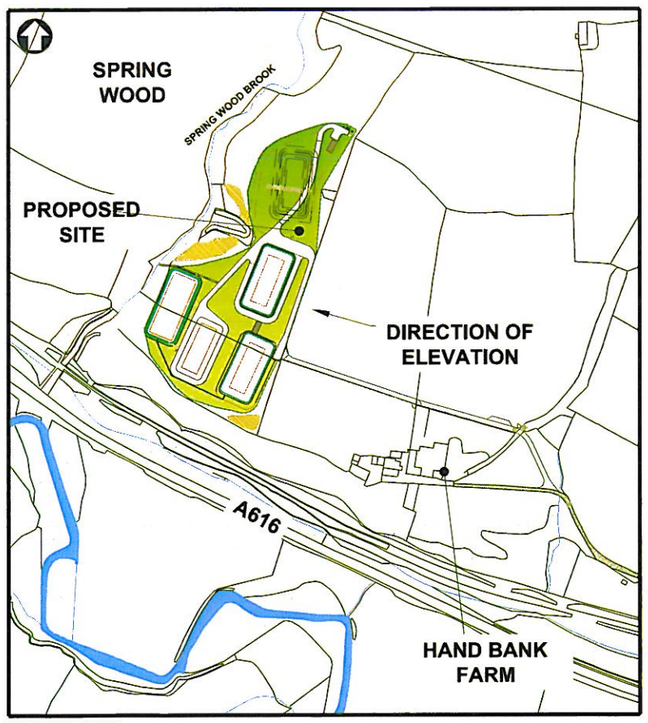

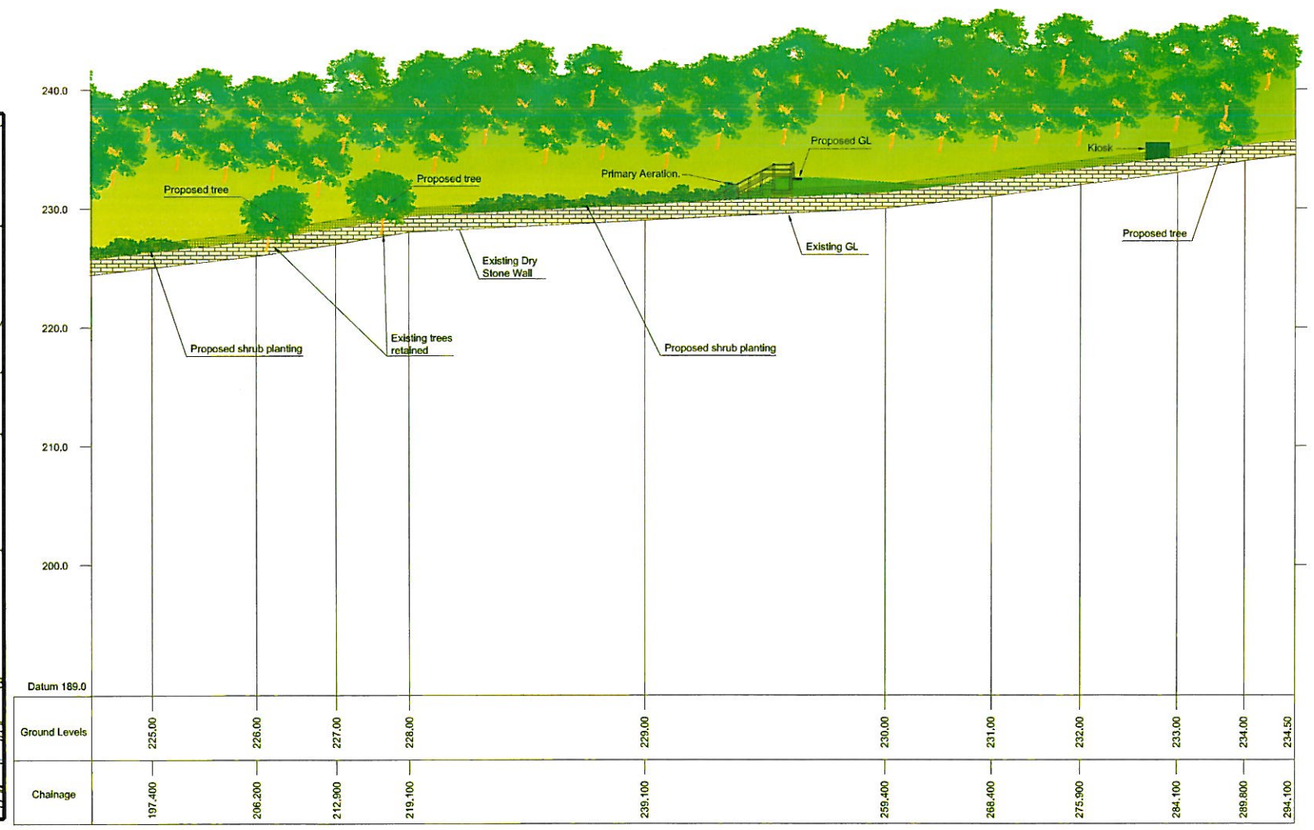

1:250 0 12.5m 25m

1:2500 0 125m 250m

Based upon the Ordnance Survey Map with the permission of the controller of H.M. Stationary Office, Crown Copyright Reserved. Licence AL 549428

Notes

1. All dimensions are in millimetres.
2. All levels are in metres
3. Do not scale dimensions from this drawing.

Reference drawings

MMD-257162-SHF-PLA-100	- Site Location Plan.
MMD-257162-SHF-PLA-101	- Site Layout (Sheet 1).
MMD-257162-SHF-PLA-102	- Site Layout (Sheet 2).
MMD-257162-SHF-PLA-103	- Elevation through Settlement Ponds (East).
MMD-257162-SHF-PLA-104	- Elevation through Settlement Ponds (South).
MMD-257162-SHF-PLA-105	- Pumping Area Layout.
MMD-257162-SHF-PLA-106	- Existing and Proposed Levels
MMD-257162-SHF-PLA-107	- Cross Section through Settlement Ponds
MMD-257162-SHF-PLA-1003	- Landscape Plan

Rev	Date	Drawn	Description	Ch'k'd	App'd
P2	02/02/11	AM	Tress and shrubs added	JAB	PJC
P1	06/01/11	SAG	For Planning	JAB	PJC

Mott MacDonald

Mott MacDonald House
111 St Mary's Road
Sheffield, S2 4AP
United Kingdom
+44 (0)114 2761242
+44 (0)114 2724699
www.mottmac.com

Client

The Coal Authority
200 Lichfield Lane
Mansfield
Nottinghamshire
NG18 4RG

ENVISION

Title

Sheephouse Wood MwTS

Elevation Along Eastern Fenceline Looking West

Designed	J Bagnall	JAB	Eng check	B Penny	BAP
Drawn	S A Gretton	SAG	Coordination	J Bagnall	JAB
Dwg check	J Bagnall	JAB	Approved	P Charlesworth	PJC
Scale at A1 1:250 Elevation, 1:2500 Plan		Status PRE		Rev P2	

Drawing Number

MMD-257162-SHF-PLA-108

© Mott MacDonald Limited 2010

This document should not be relied on or used in circumstances other than those for which it was originally prepared and for which Mott MacDonald Ltd was commissioned. Mott MacDonald Ltd accepts no responsibility for this document to any other party other than the person by whom it was commissioned.