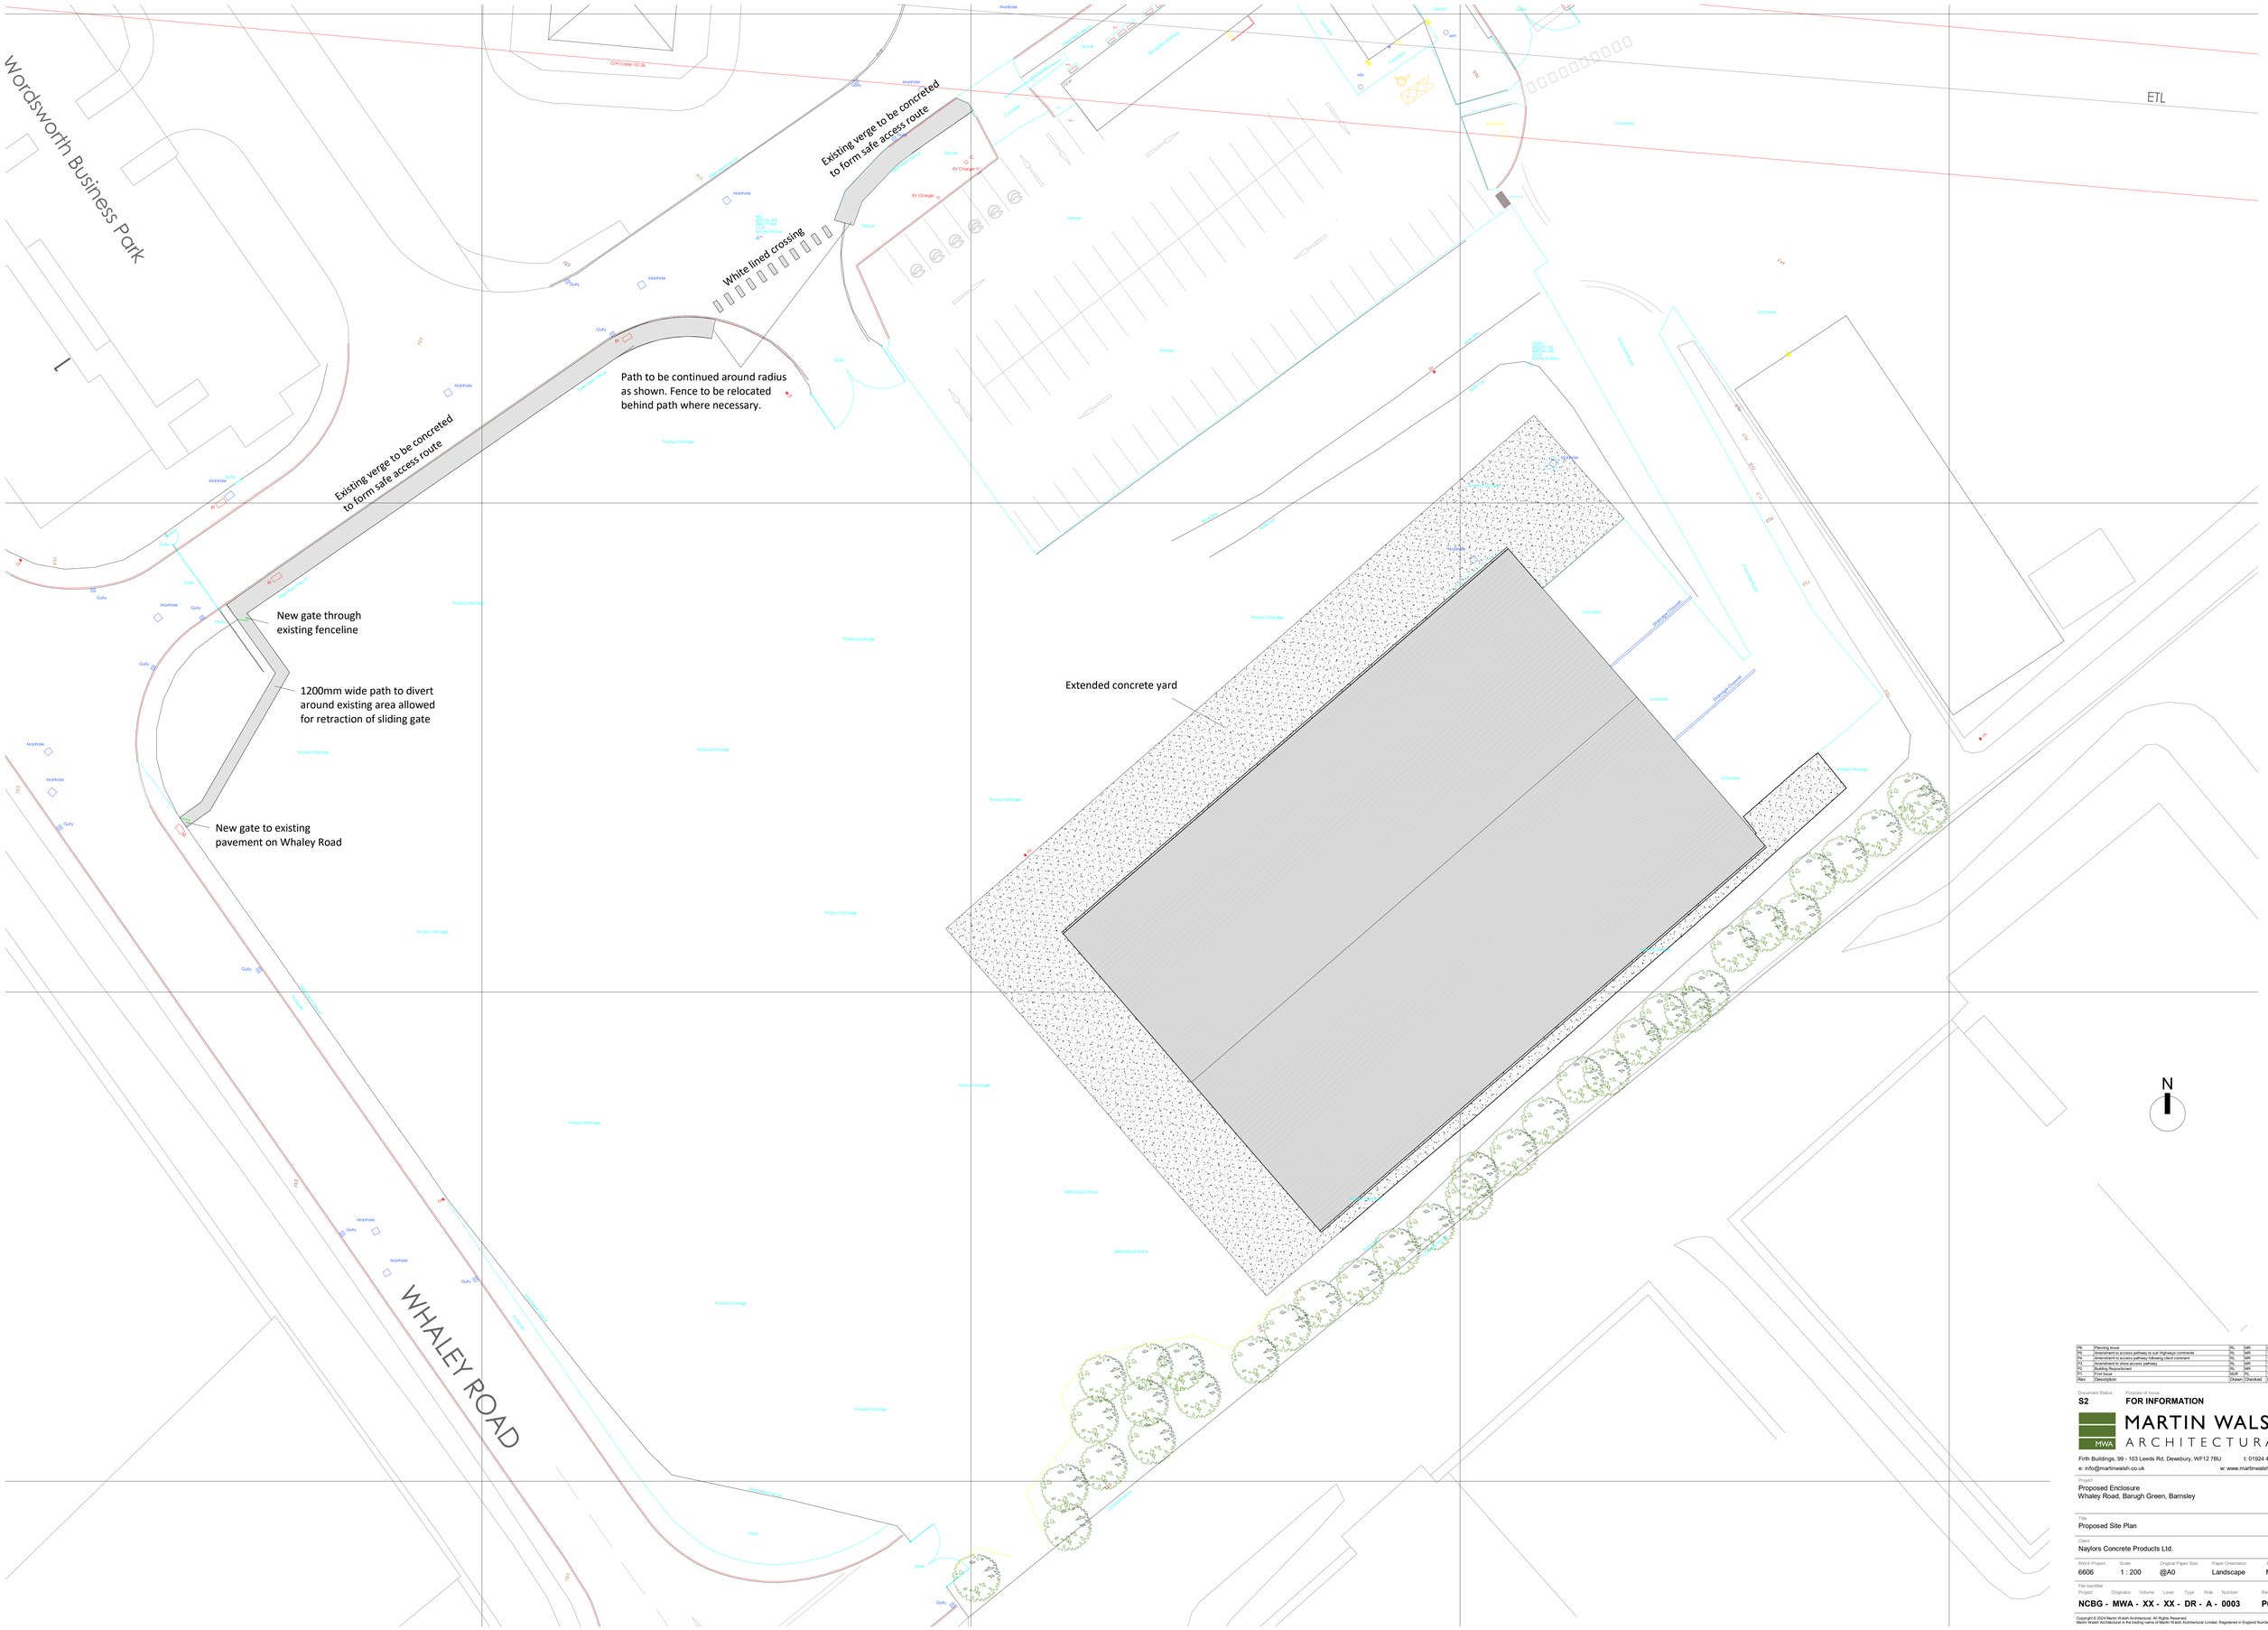

Rev	Description	Drawn	Checked	Date
P8	Planning Issue	RL	MR	06.07.24
P7	Amendment to access pathway to suit Highways comments	RL	MR	18.06.24
P6	Amendment to access pathway following client comment	RL	MR	13.06.24
P5	Amendment to show access pathway	RL	MR	12.06.24
P4	Building Repositioned	RL	MR	18.04.24
P3	Planning Issue	RL	MR	05.03.24

Document Status: **S2**

Purpose of Issue: **FOR INFORMATION**

MARTIN WALSH ARCHITECTURAL
MWA
Firth Buildings, 99 - 103 Leeds Rd, Dewsbury, WF12 7BU t: 01924 464342
e: info@martinwalsh.co.uk w: www.martinwalsh.co.uk

Project
Proposed Enclosure
Whaley Road, Barugh Green, Barnsley

Title
Proposed Site Plan

Client
Naylors Concrete Products Ltd.

MWA Project	Scale	Original Paper Size	Paper Orientation	Drawn
6606	1 : 200	@A0	Landscape	MJR

File Identifier

Project	Originator	Volume	Level	Type	Role	Number	Revision
NCBG -	MWA -	XX -	XX -	DR -	A -	0003	P6

Copyright © 2024 Martin Walsh Architectural. All Rights Reserved.
Martin Walsh Architectural is the trading name of Martin Walsh Architectural Limited. Registered in England Number 4498045