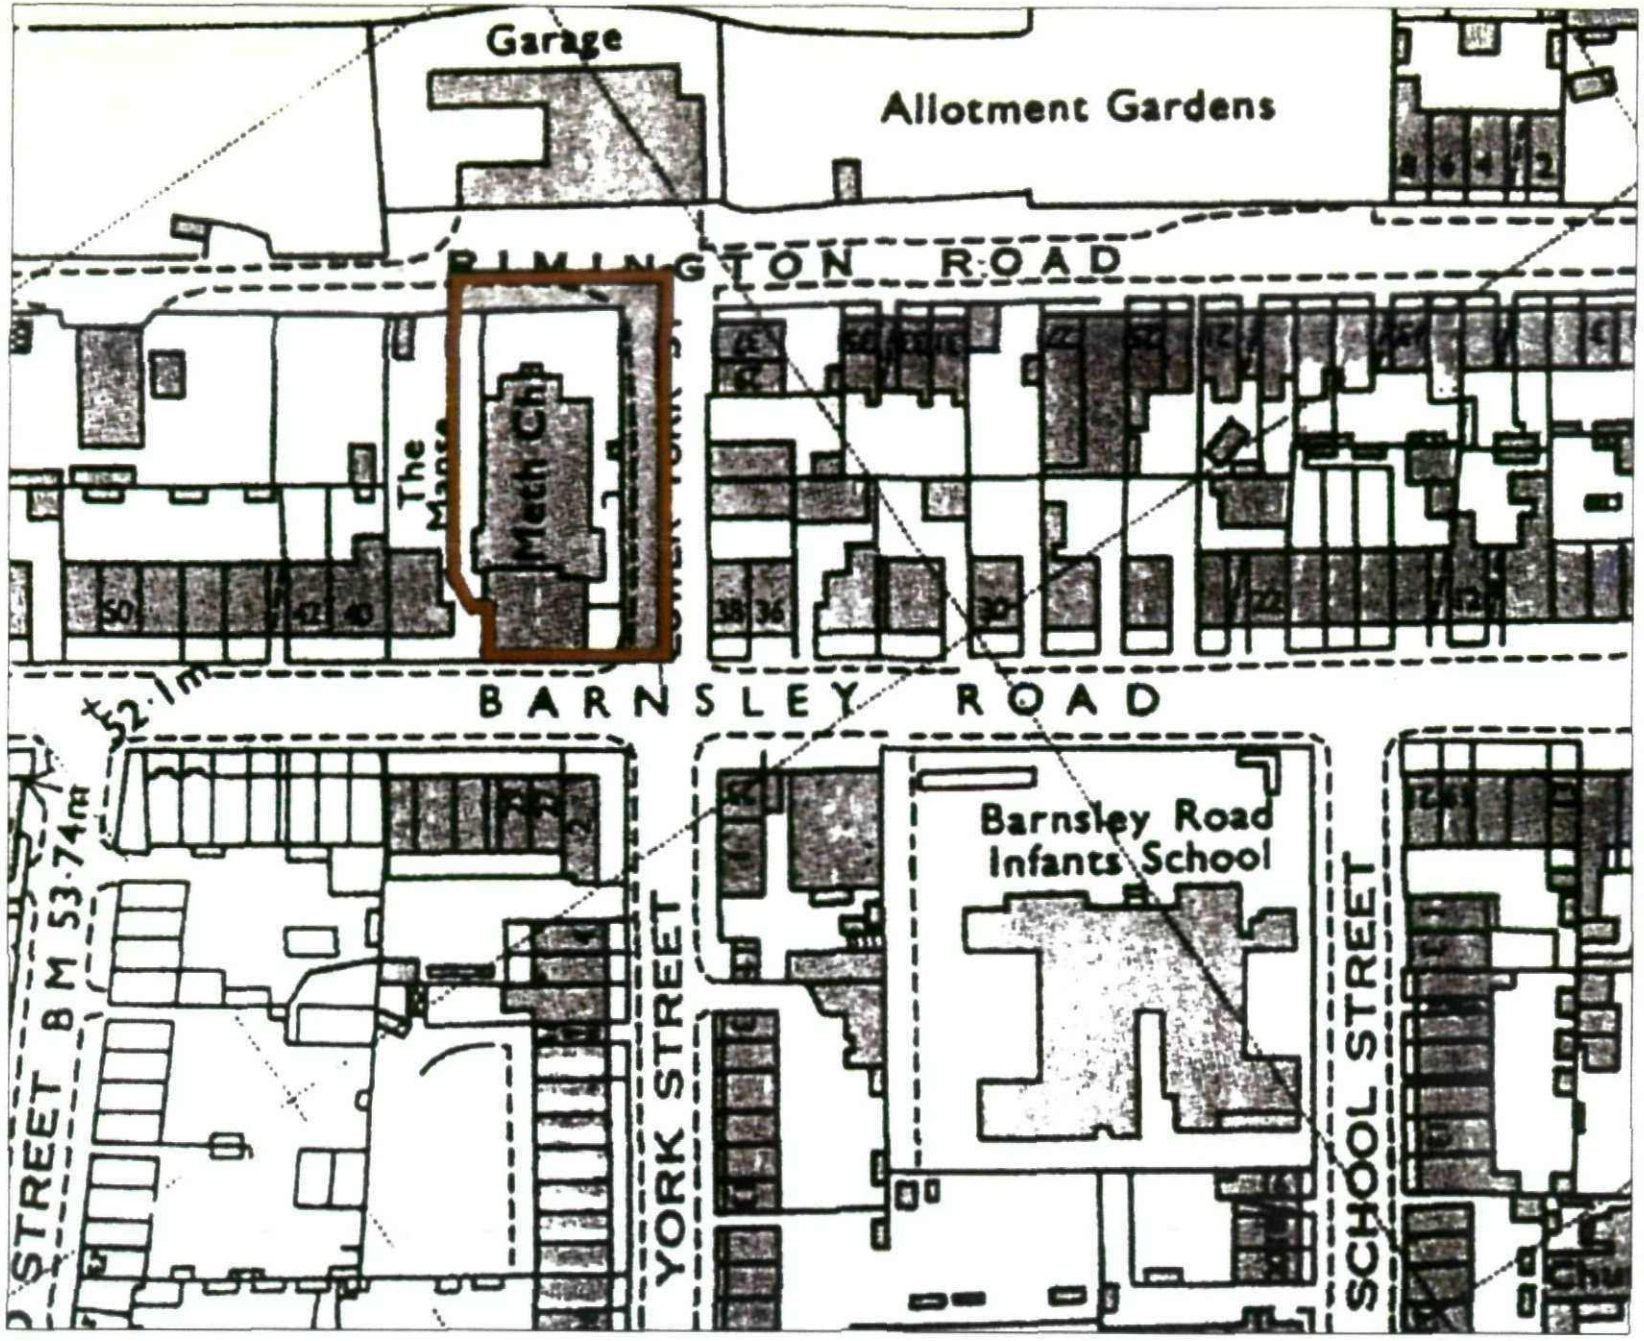


TITLE
Location Plan
Former Methodist Chapel
Barnsley Road
Wombwell

CLIENT
Northern developments Ltd

DATE: March'07
SCALE: 1=500

06-02-06