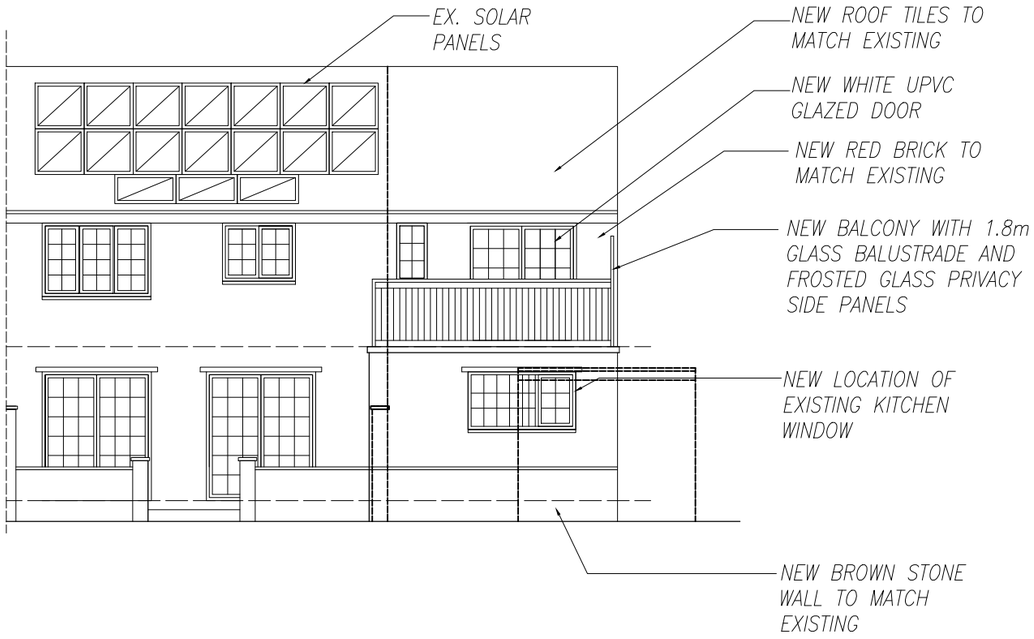

REAR ELEVATION SCALE 1:100@A3

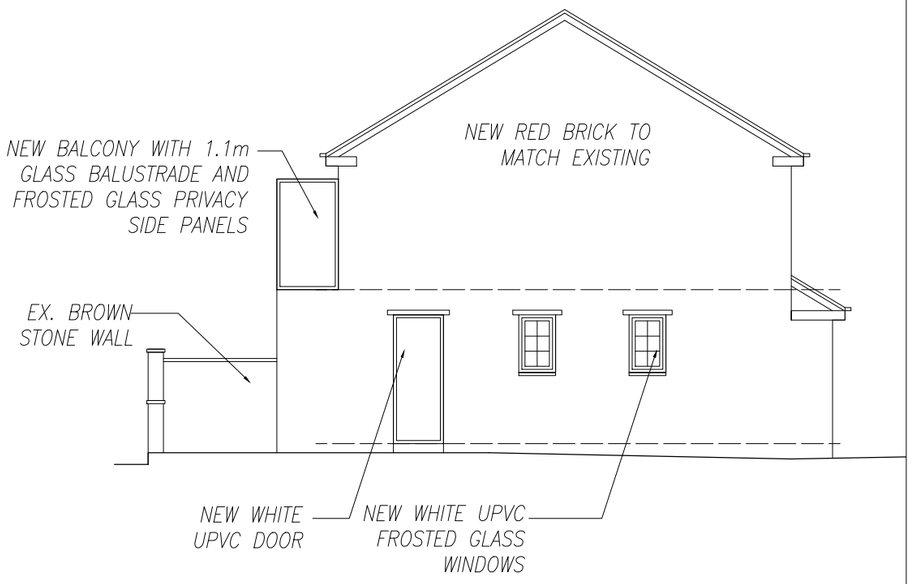

SIDE 1 ELEVATION SCALE 1:100@A3

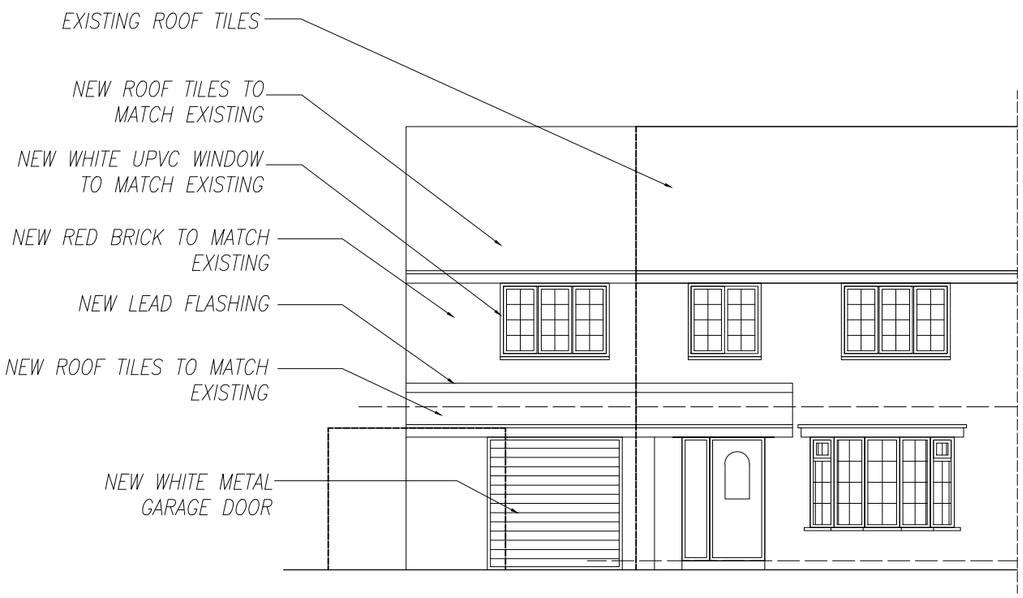

FRONT ELEVATION SCALE 1:100@A3

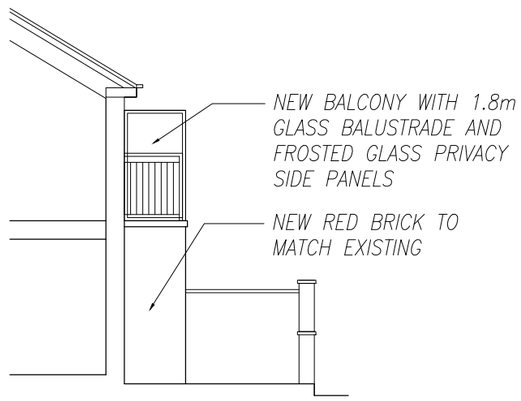

SIDE 2 ELEVATION SCALE 1:100@A3

Revision X date drawn **14/06/2017** Drawn By **AMA**
Comments **FIRST ISSUE**

SPACE studio
18 Mylor Road
Sheffield
S11 7PF
Telephone +44 (0) 114 263 1762
RIBA Chartered Practice

client **ELEANOR DEARLE**

project **89 GRANGE ROAD**
ROYSTON
S71 4LG

title **PROPOSED ELEVATIONS**

drawing no **A17-117/036** revision **X**

scale **1:100@A3** date drawn **10/06/2017**