

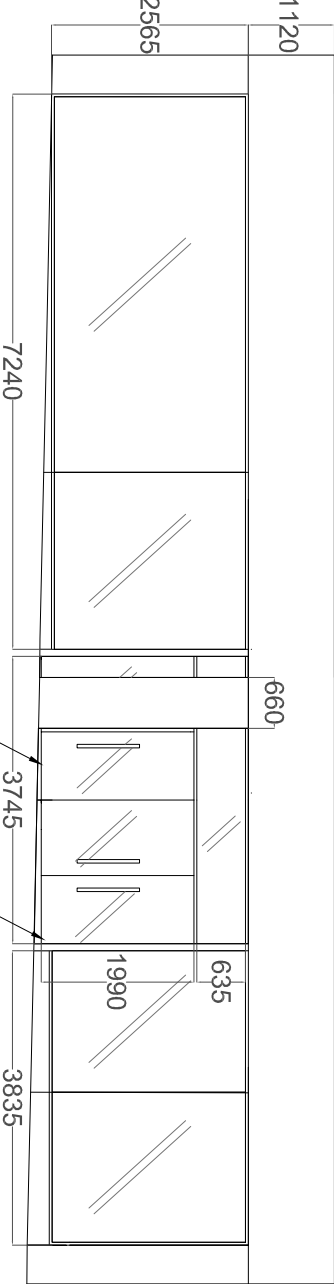
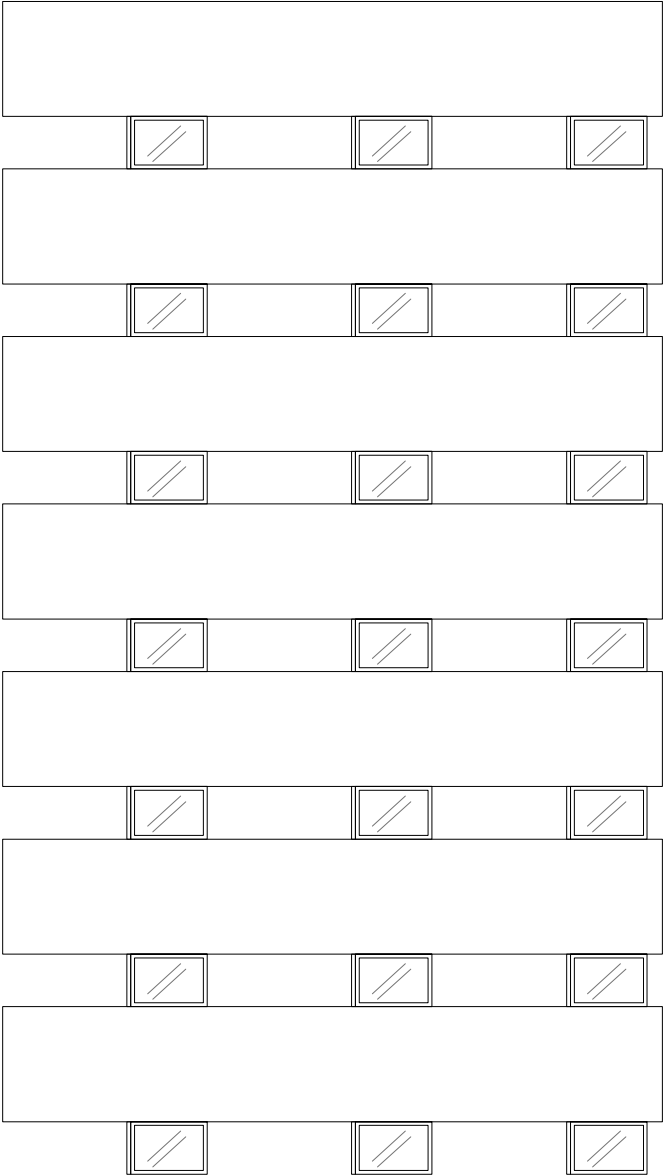


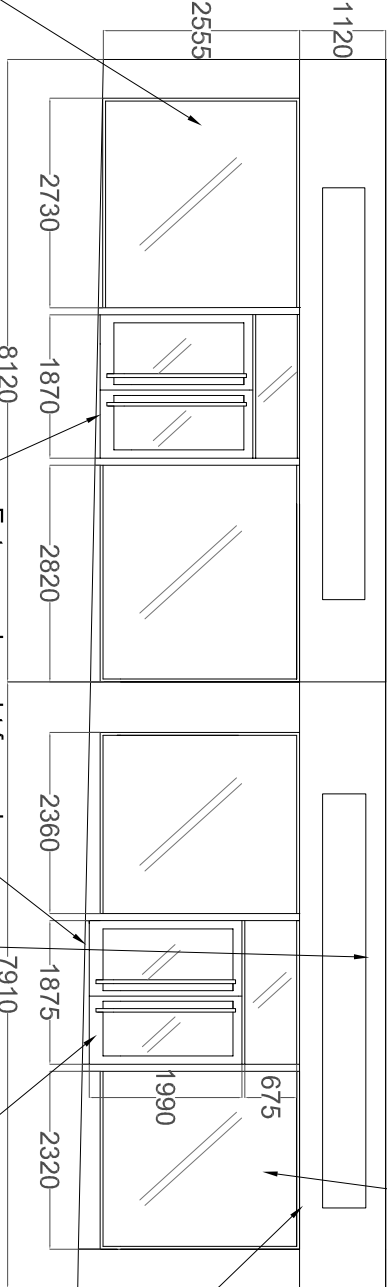

Column to demise line

Recessed entrance

Aluminium shopfront
stallisers and pilasters
to be powdercoated
RAL 6005 green
(gloss) .

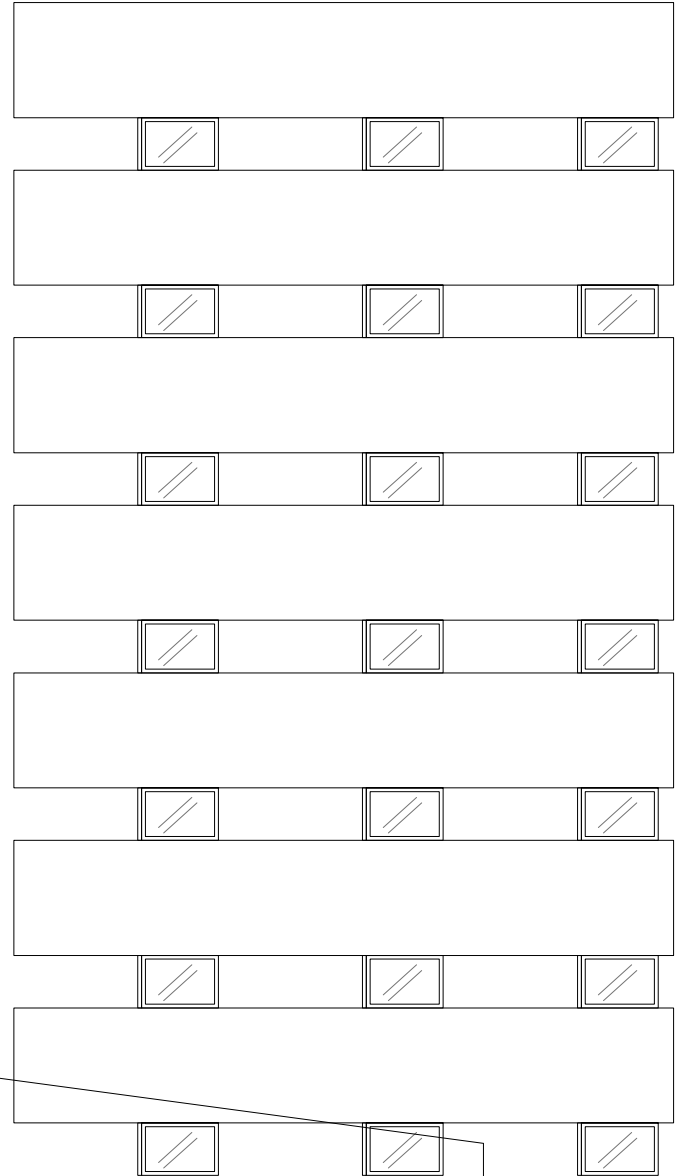

No manifestation
required due to
fixed window
display.
Laminated glass
to comply with
Part N of
current Building
Regulations &
BS6262.

Aluminium
shopfront to be
powdercoated to
RAL 6005 green
(gloss) .

Brushed stainless steel pole
handles and letterbox.

Entrances brought forward
to line of demise.

Internally illuminated.
Aluminium folded pan
type fascia panels text
fire cut and backed with
white opal acrylic, 578c
green 200mm flat cut
text inlayed in reduced
size to leave illuminated
outline.

• Colours to match existing

Queen Street- Existing Shopfront

Scale: 1:100

Queen Street- Proposed Shopfront

Scale: 1:100

Amendments		Drawing Type:	
INFORMATION		Scale: 1:100 @ A3	
Client:		Drawn: DF	
Kilultagh Estates		Checked: CMC	
Project:		Dwg no: 16-2902/007	
Unit 5 Bamsley Sub-Division		Rev:	
Title:		Date: April 2016	
Queen Street Elevations		Date: April 2016	
Johnston Houston		Date: April 2016	
2-12 Montgomery Street		Date: April 2016	
Belfast BT1 4NX		Date: April 2016	
T: +44 (0)28 9033 0133		Date: April 2016	
F: +44 (0)28 9033 0233		Date: April 2016	
W: johnstonhouston.com		Date: April 2016	