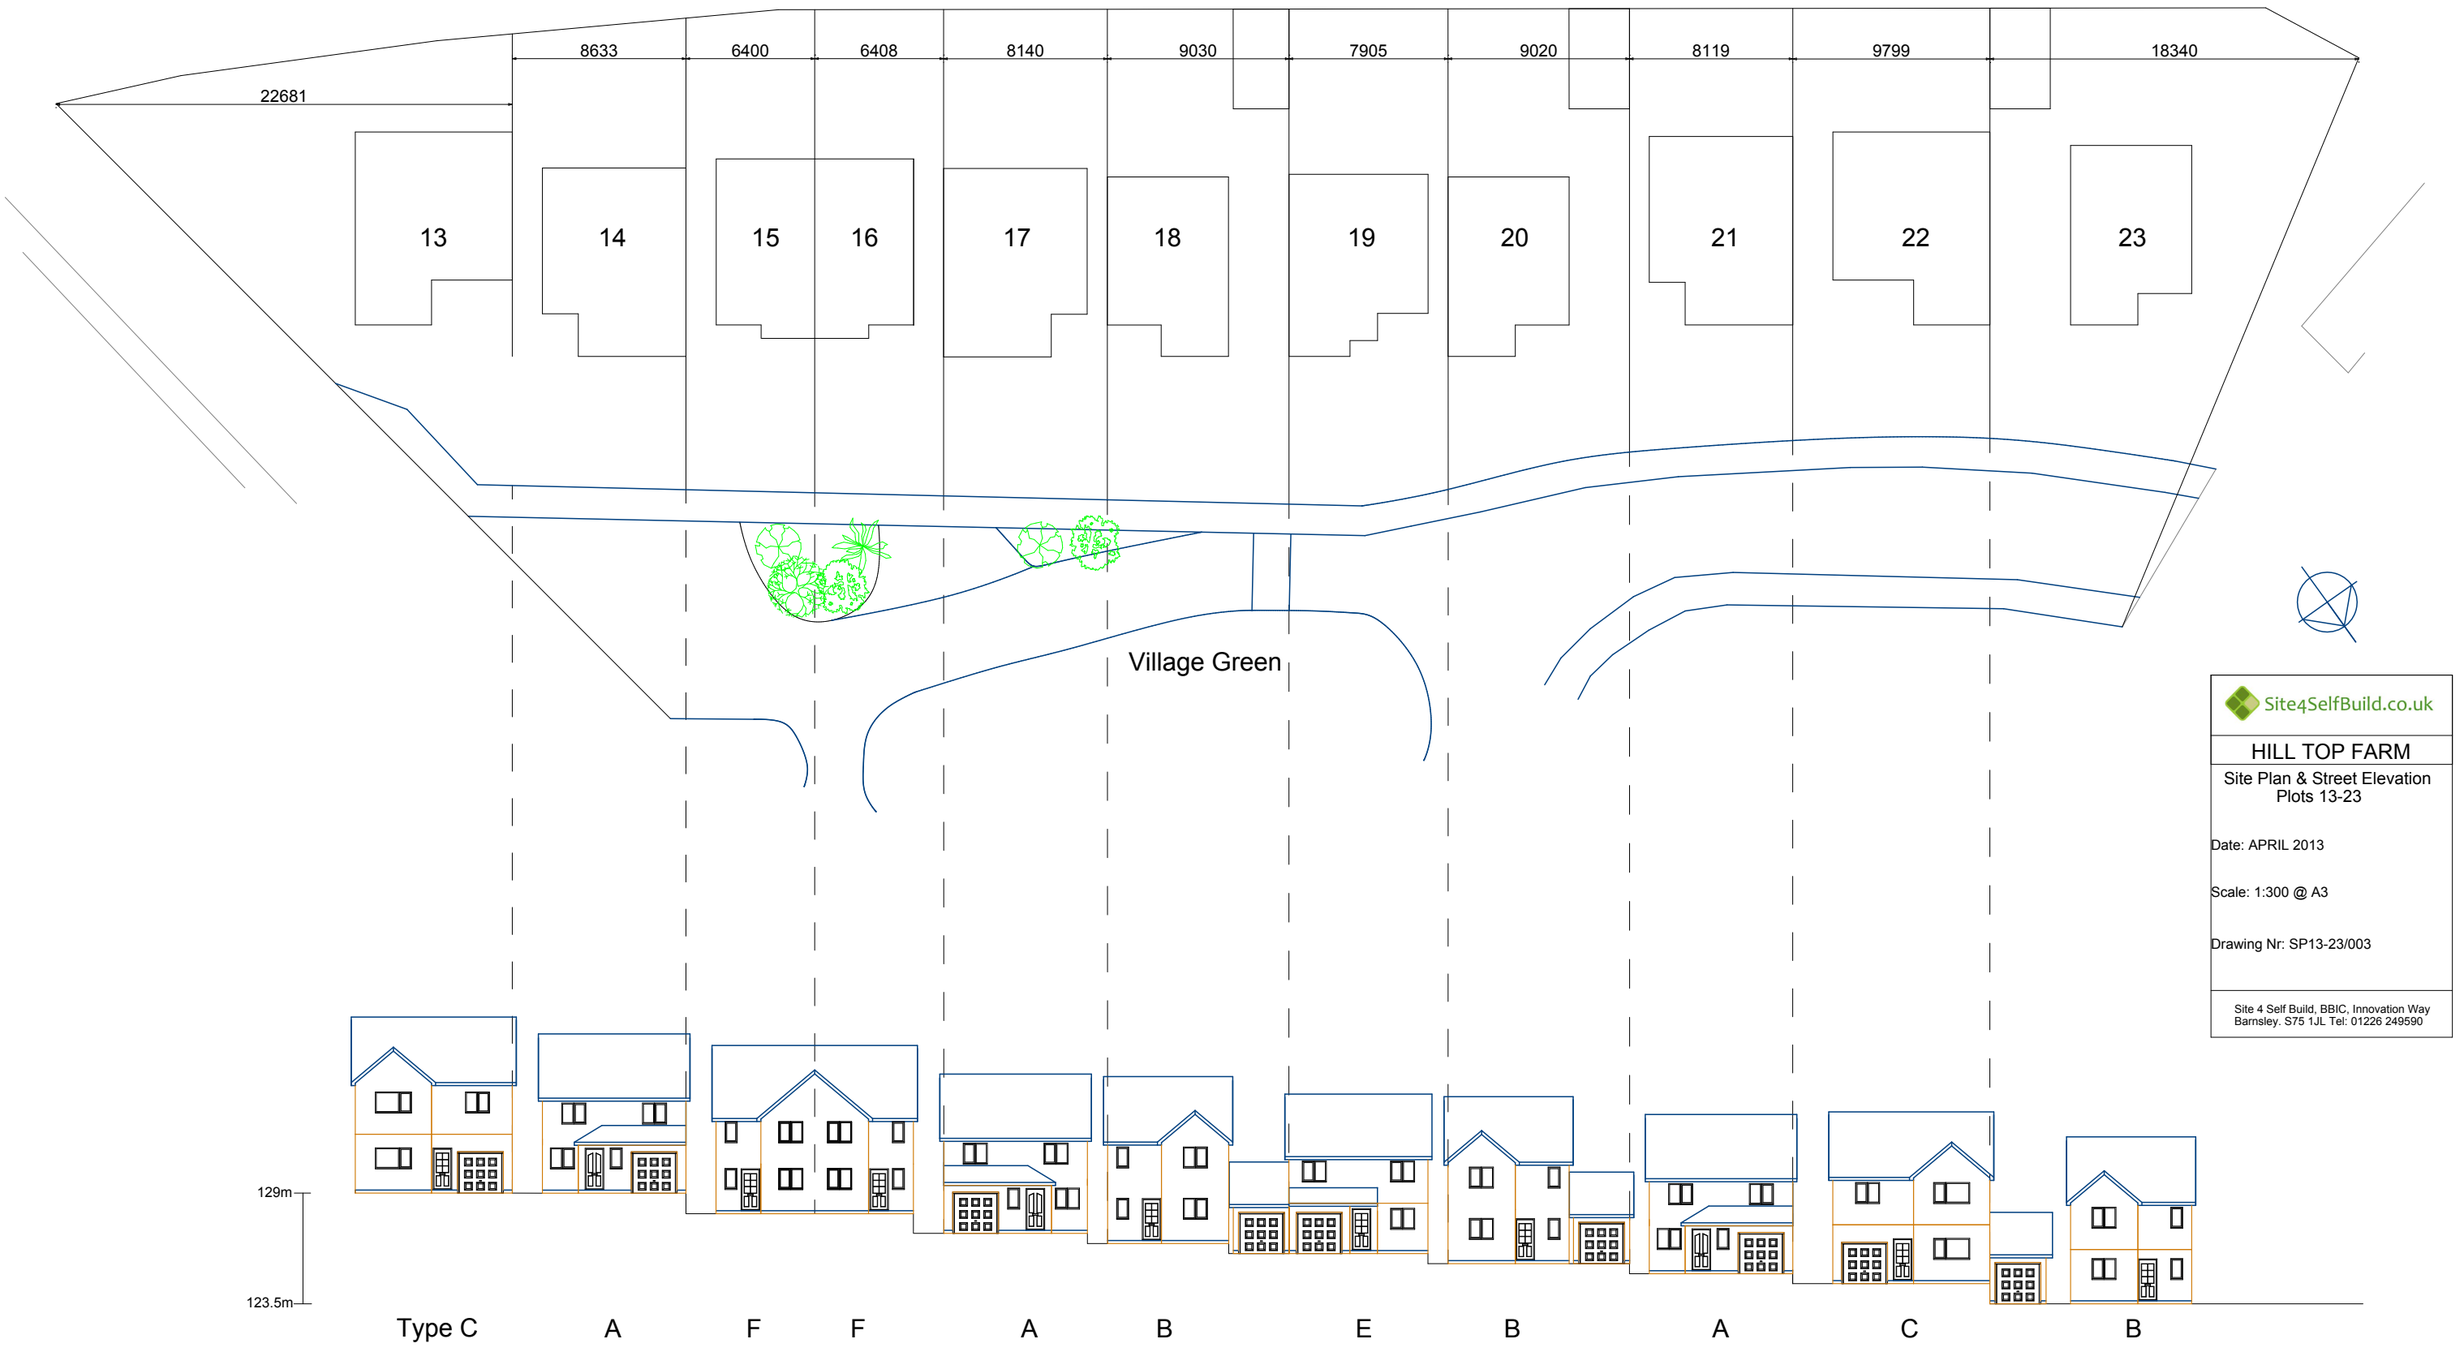

Site4SelfBuild.co.uk

HILL TOP FARM

Site Plan & Street Elevation
Plots 13-23

Date: APRIL 2013

Scale: 1:300 @ A3

Drawing Nr: SP13-23/003

Site 4 Self Build, BBIC, Innovation Way
Barnsley. S75 1JL Tel: 01226 249590