
Ordnance Survey®

OS Sitemap™

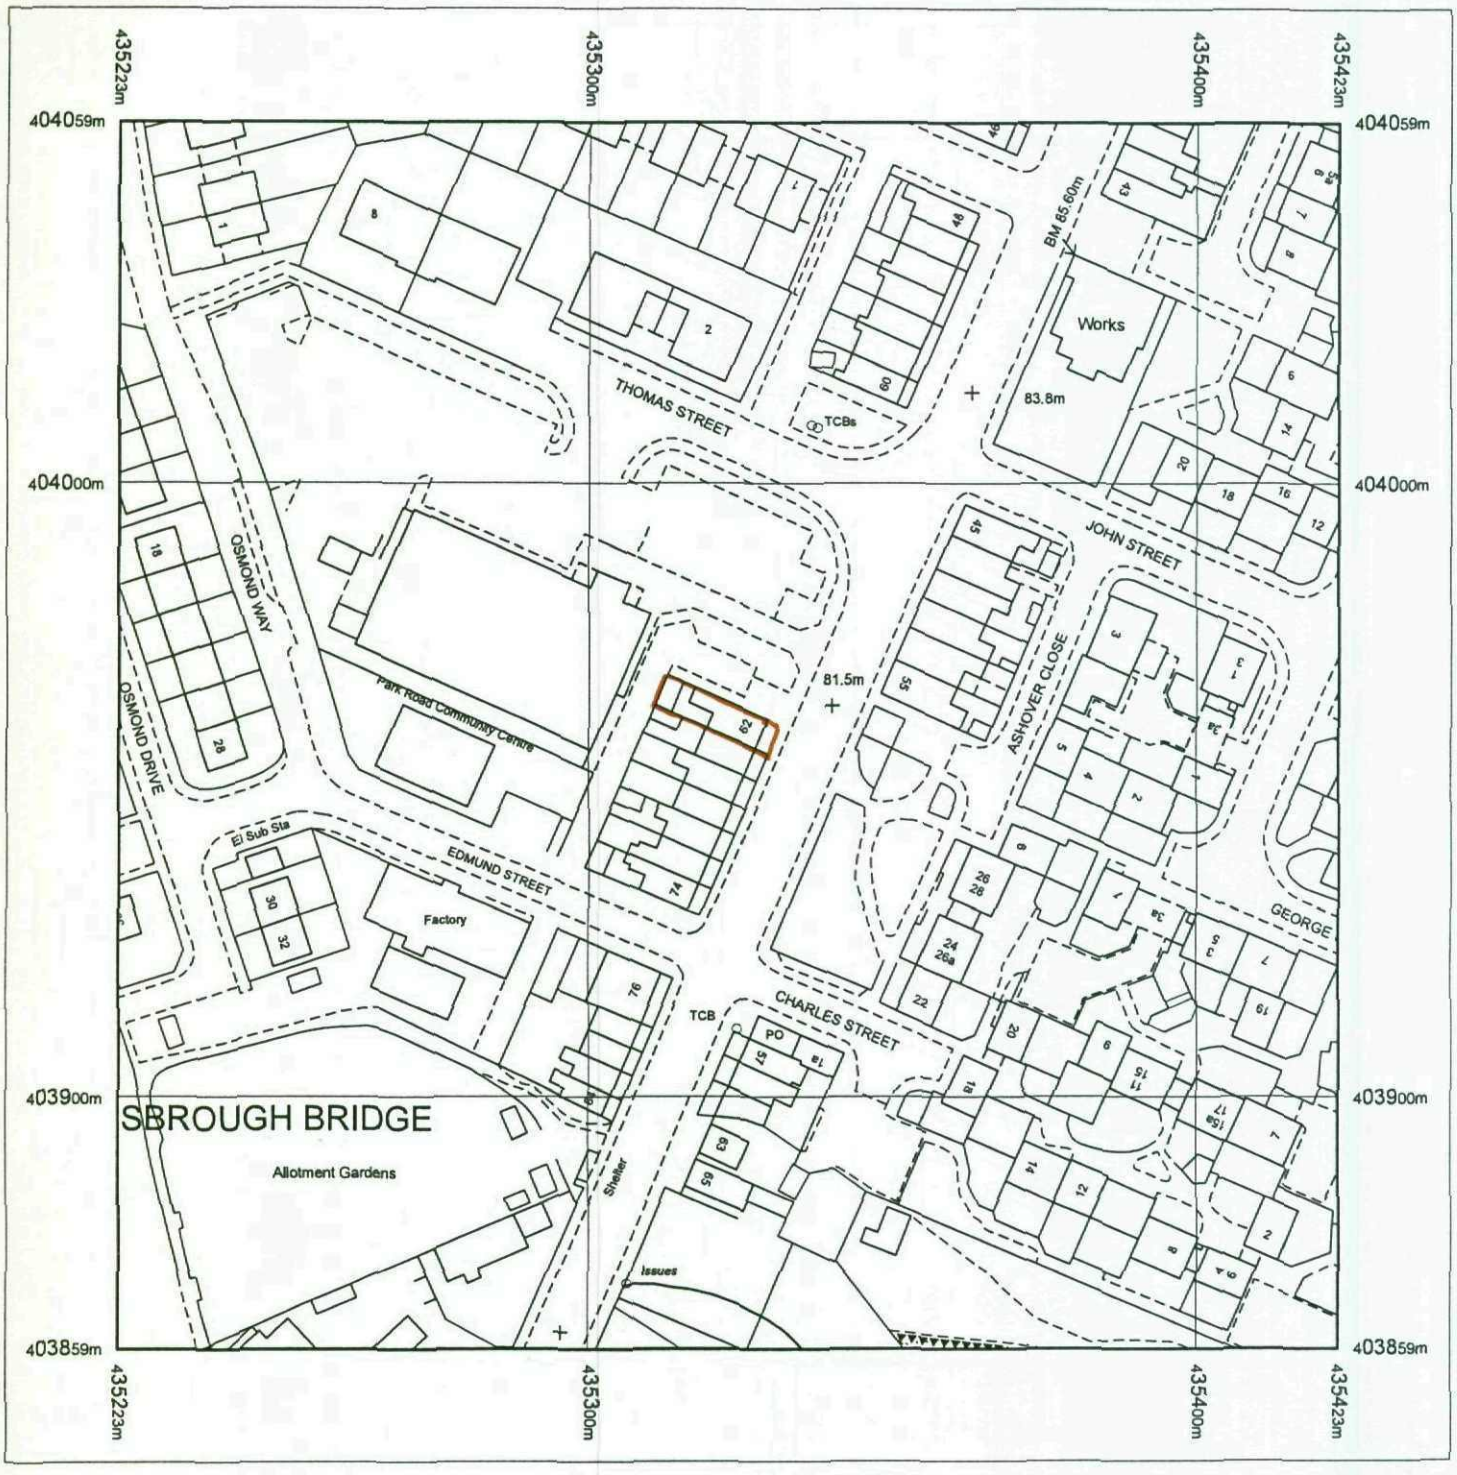

Produced 30.04.2008 from the Ordnance Survey National Geographic Database and incorporating surveyed revision available at this date. © Crown Copyright 2008.

Reproduction in whole or part is prohibited without the prior permission of Ordnance Survey.

Ordnance Survey and the OS Symbol are registered trademarks and OS Sitemap is a trademark of Ordnance Survey, the national mapping agency of Great Britain.

The representation of a road, track or path is no evidence of a right of way.

The representation of features as lines is no evidence of a property boundary.


Metres
0 20 40

Scale 1:1250


Supplied by: **Blackwells**
Serial number: 00934400
Centre coordinates: 435323.25 403958.75

Further information can be found on the OS Sitemap Information leaflet or the Ordnance Survey web site: www.ordnancesurvey.co.uk

Worsborough Bridge Post Office

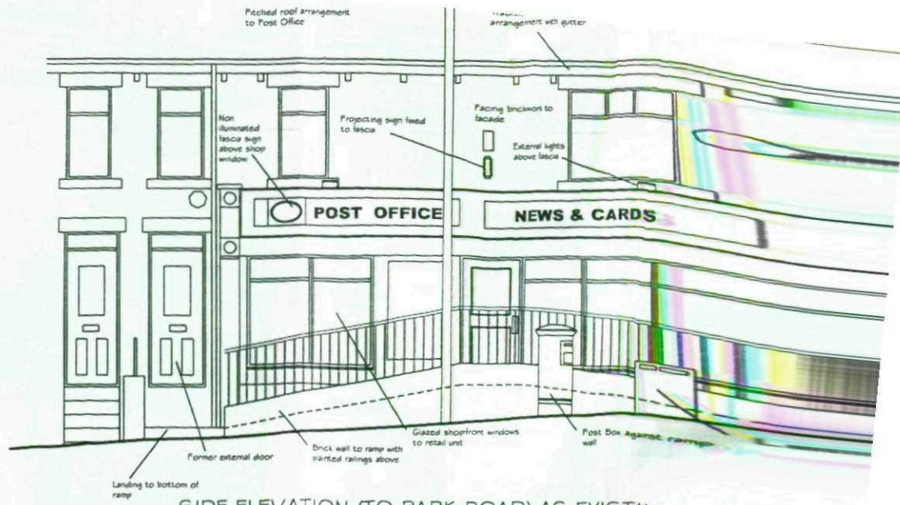

SIDE ELEVATION (TO PARK ROAD) AS EXISTING

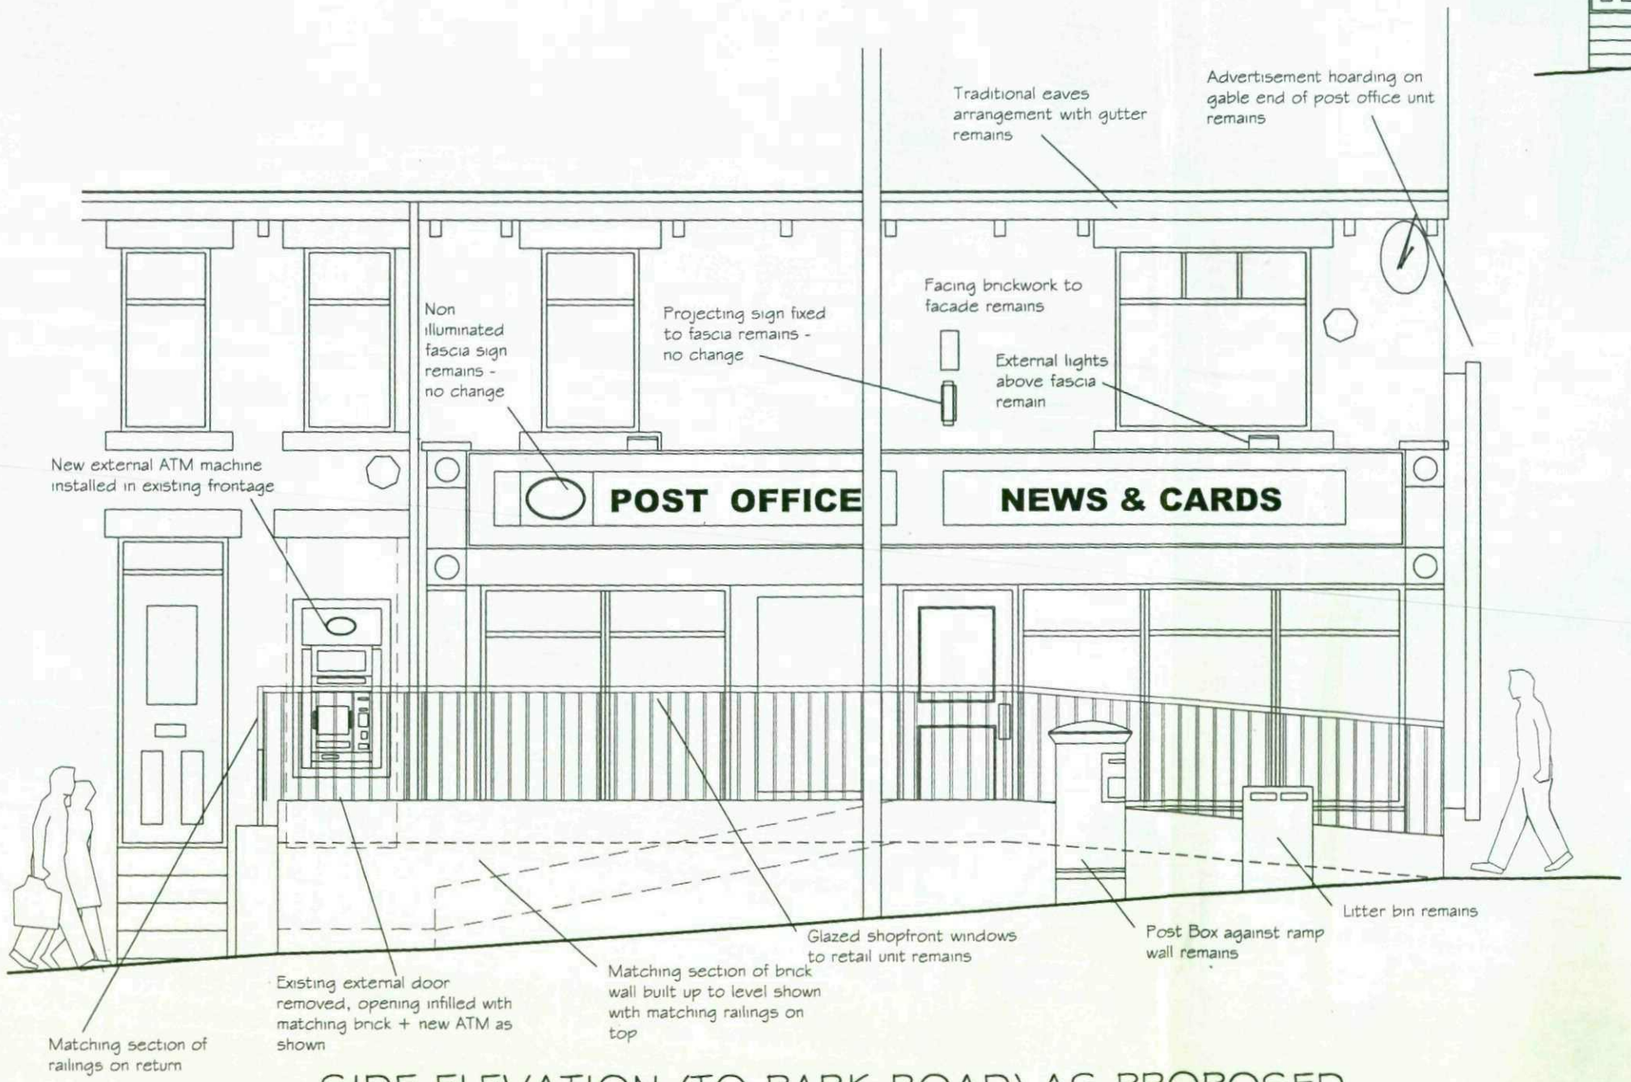

SIDE ELEVATION (TO PARK ROAD) AS PROPOSED


WOOD - MITCHELL BUILDIN

Rev A. Alternate ATM location shown for pla

Proposed External ATM Insta
Worsbrough Post Office, 62
Worsbrough, Barnsley, S70
for: The Post Office Ltd.

VAUGHAN MON
ARCHITECTUR
6 BLENHEIM TERRACE, WOO
LEEDS LS2 9HZ
Telephone 0113 245 2636 Fa

Drawn PB	Draw
Scale 1:50 & 100 @ A3	Date

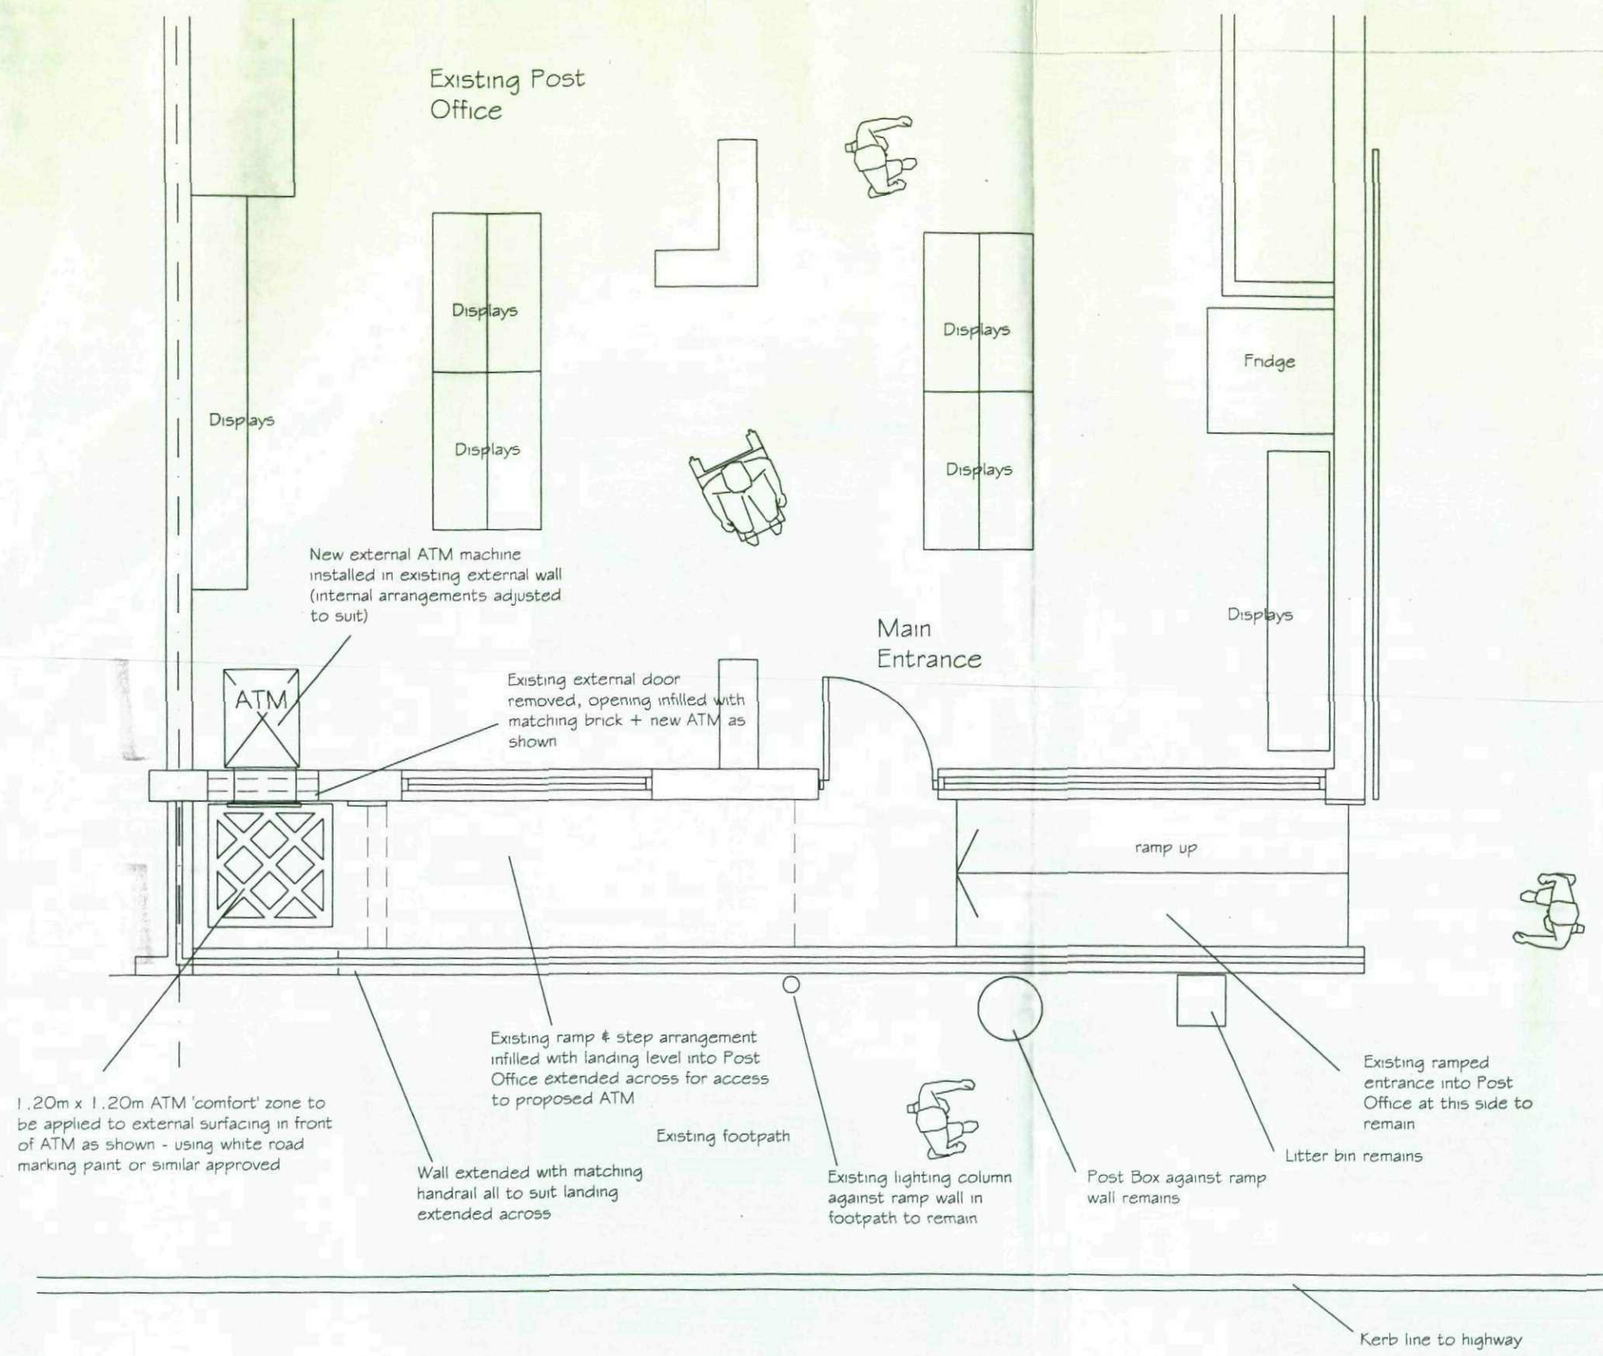

POST OFFICE PLAN AS PROPOSED

WOOD - MITCHELL BUILDING GROUP PLC

Rev A. Alternate ATM location shown for planning resubmission.

Proposed External ATM Installation at:
Worsbrough Post Office, 62-64 Park Road,
Worsbrough, Barnsley, S70 5AB,
for: The Post Office Ltd.

VAUGHAN MONCKTON
ARCHITECTURE
6 BLENHEIM TERRACE, WOODHOUSE LANE,
LEEDS LS2 9HZ
Telephone 0113 245 2636 Fax 0113 242 9929

Drawn	Drawing no.	
PB	1470-161-2	
Scale	Date	Revision
1:50 @ A3	April 08	A