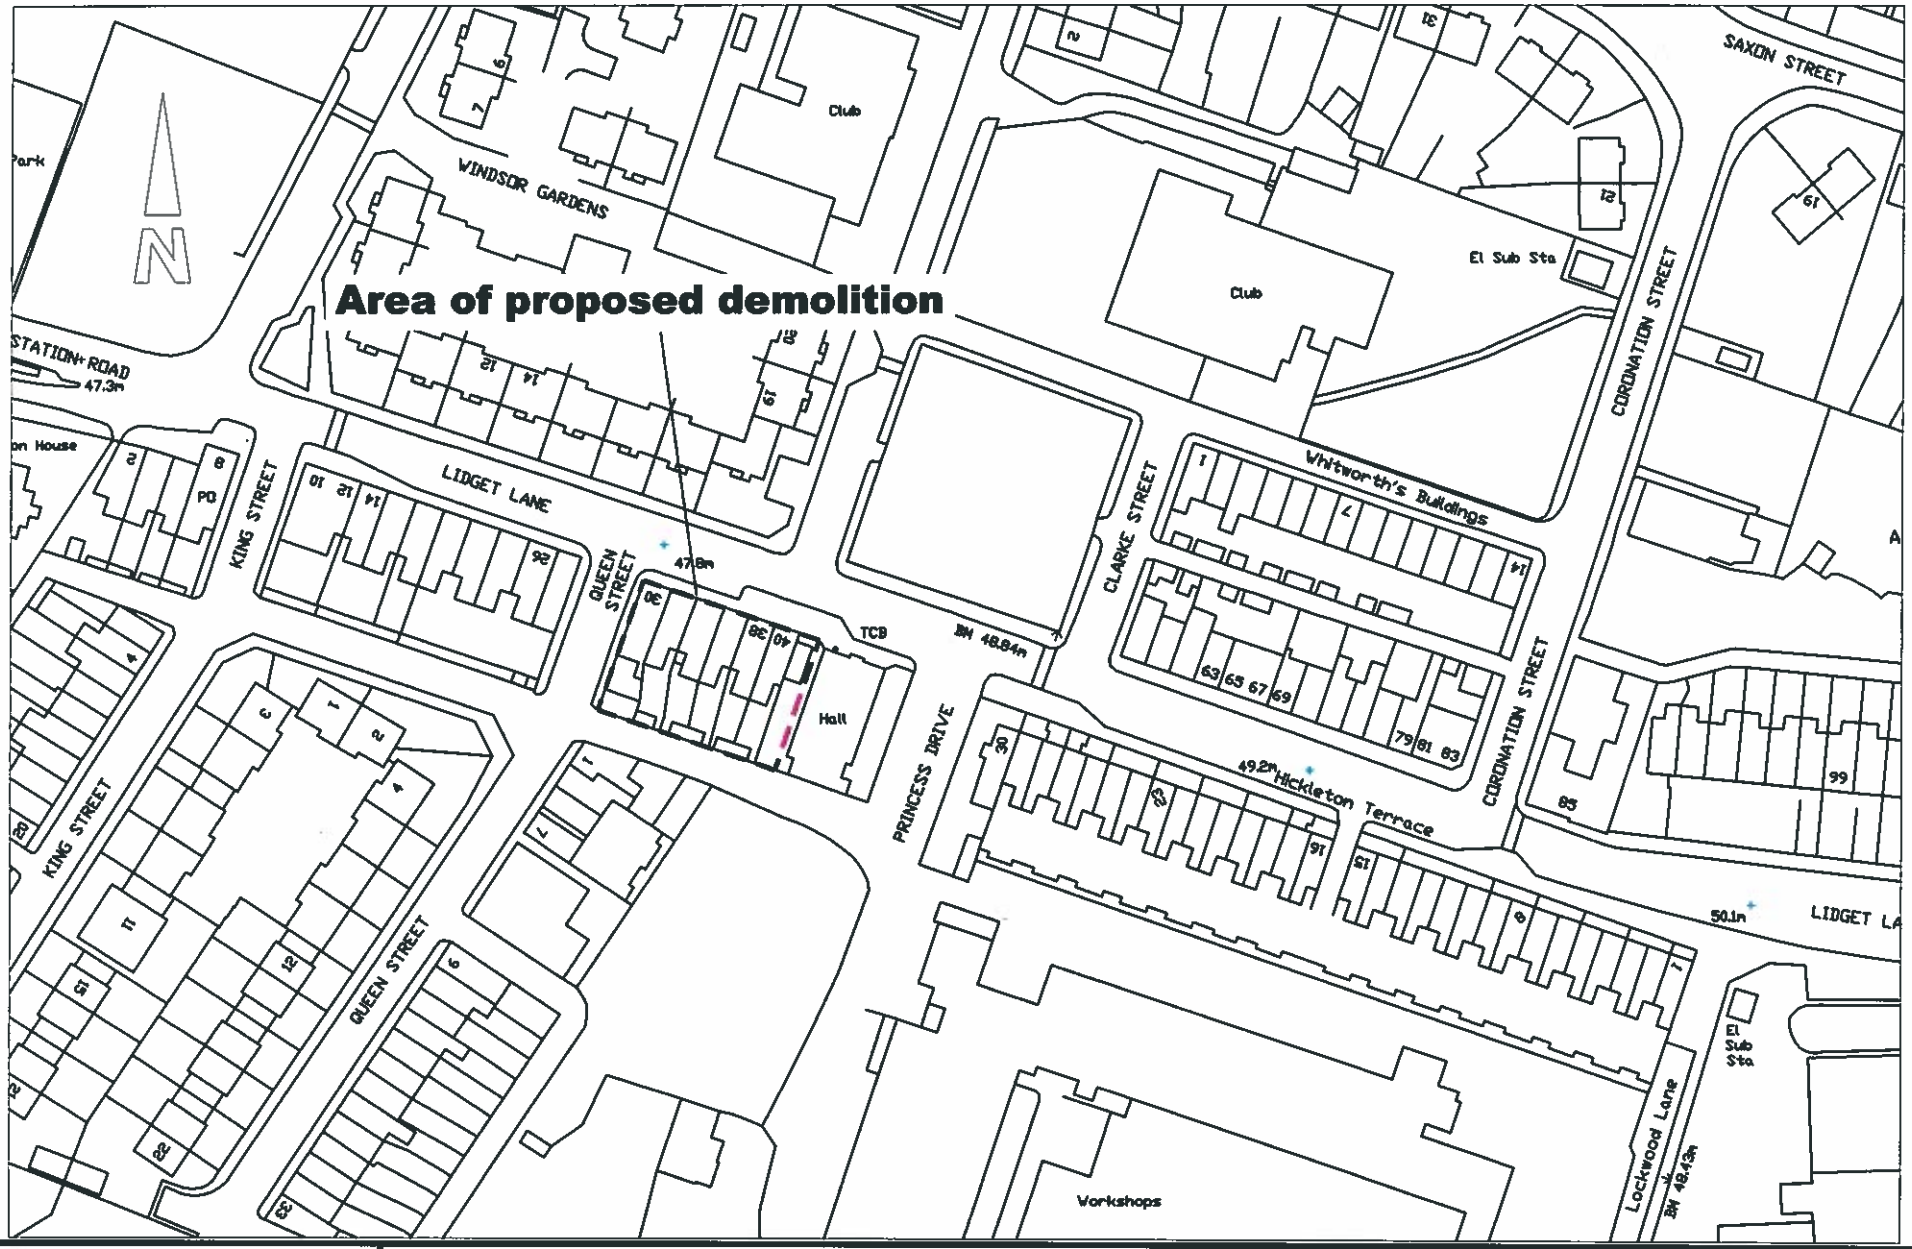


BARNSLEY
Metropolitan Borough Council
Highways & Engineering

Nos. 30-40 Lidget Lane, Thurnscoe
Proposed Demolition

Scale	1 :1250
Drawn	ELP
Date	May 2012
Checked	
File	54/30

D.A. Richardson BSc., M.C.I.O.B., M.I.H.T.
Assistant Director, Highways, Engineering & Waste Management
PO Box 601, Barnsley,
S70 9FA.
Tel. (01226) 773555 Fax. (01226) 772110

Drawing No. M/1323/167