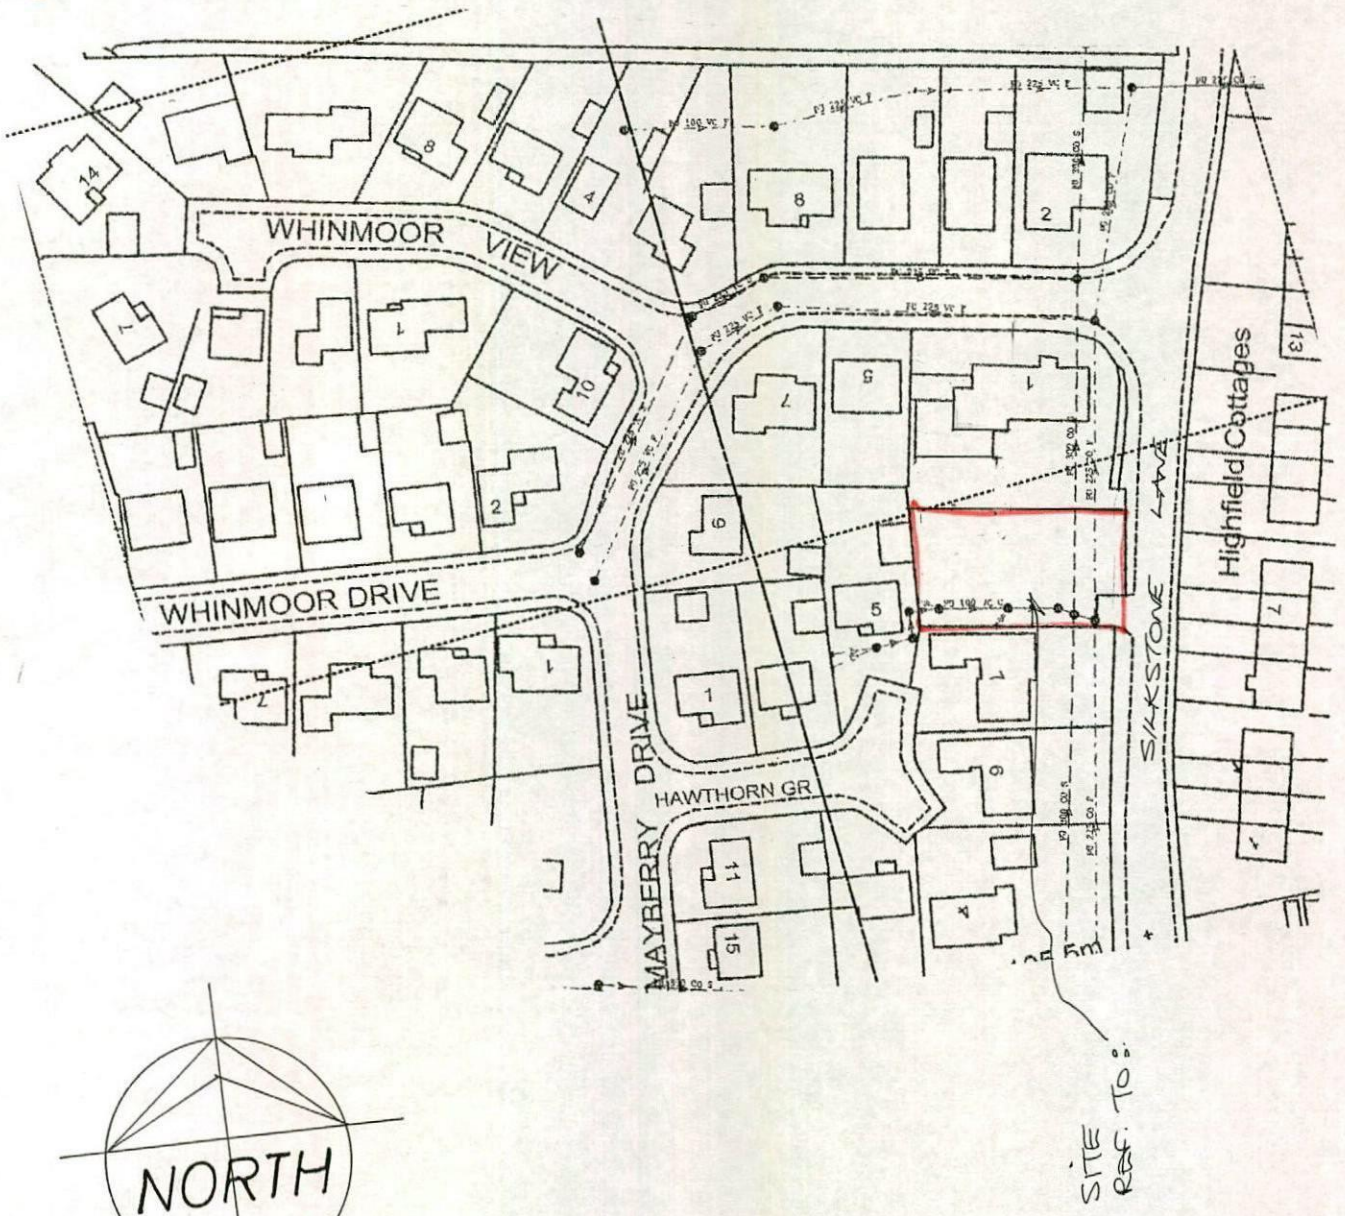



Location Plan 1:1250

Rev	Notes	Date

Garry Greetham Associates Ltd
Residential Design Consultant
Westwood House
18 Carr Lane
Tankersley
Barnsley S75 3BE
Tel(01226)746573

PROJECT	Detached Dwelling
CLIENT	Mr. & Mrs. M. Morrisroe
TITLE	Site and Location Layouts
ADDRESS	1 Silkstone Lane, Silkstone, Barnsley. S75 4LL
DRAWN BY	ggg
SCALE	as shown
DATE	Sept13
DRAWING No	726-02
REV	

Member of the Chartered Institute of Architectural Technologists

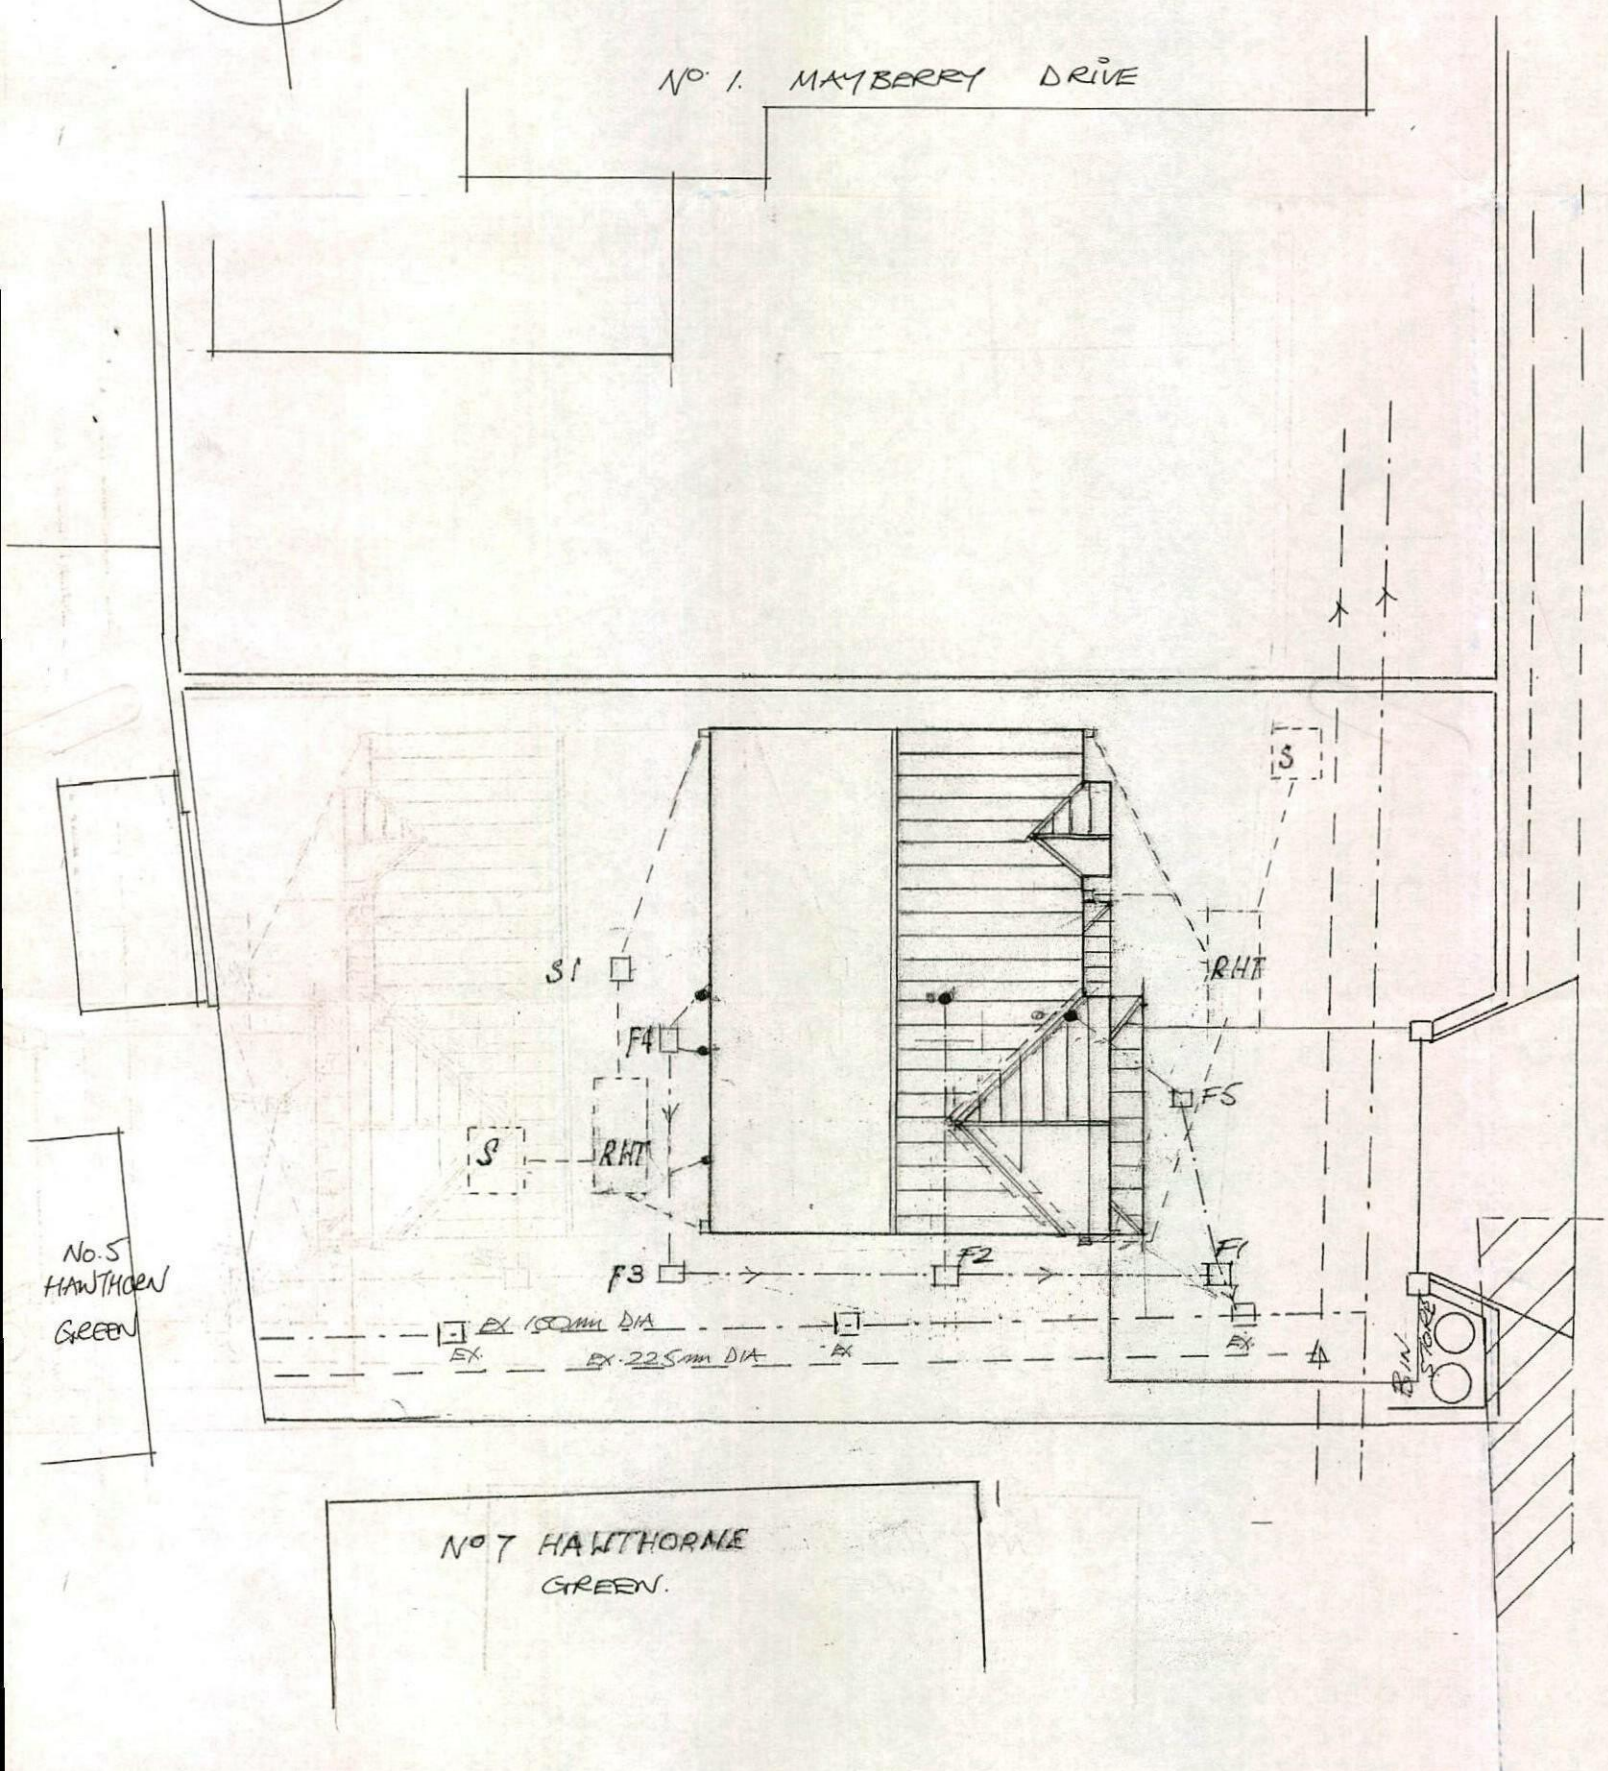

Site Layout 1:200