


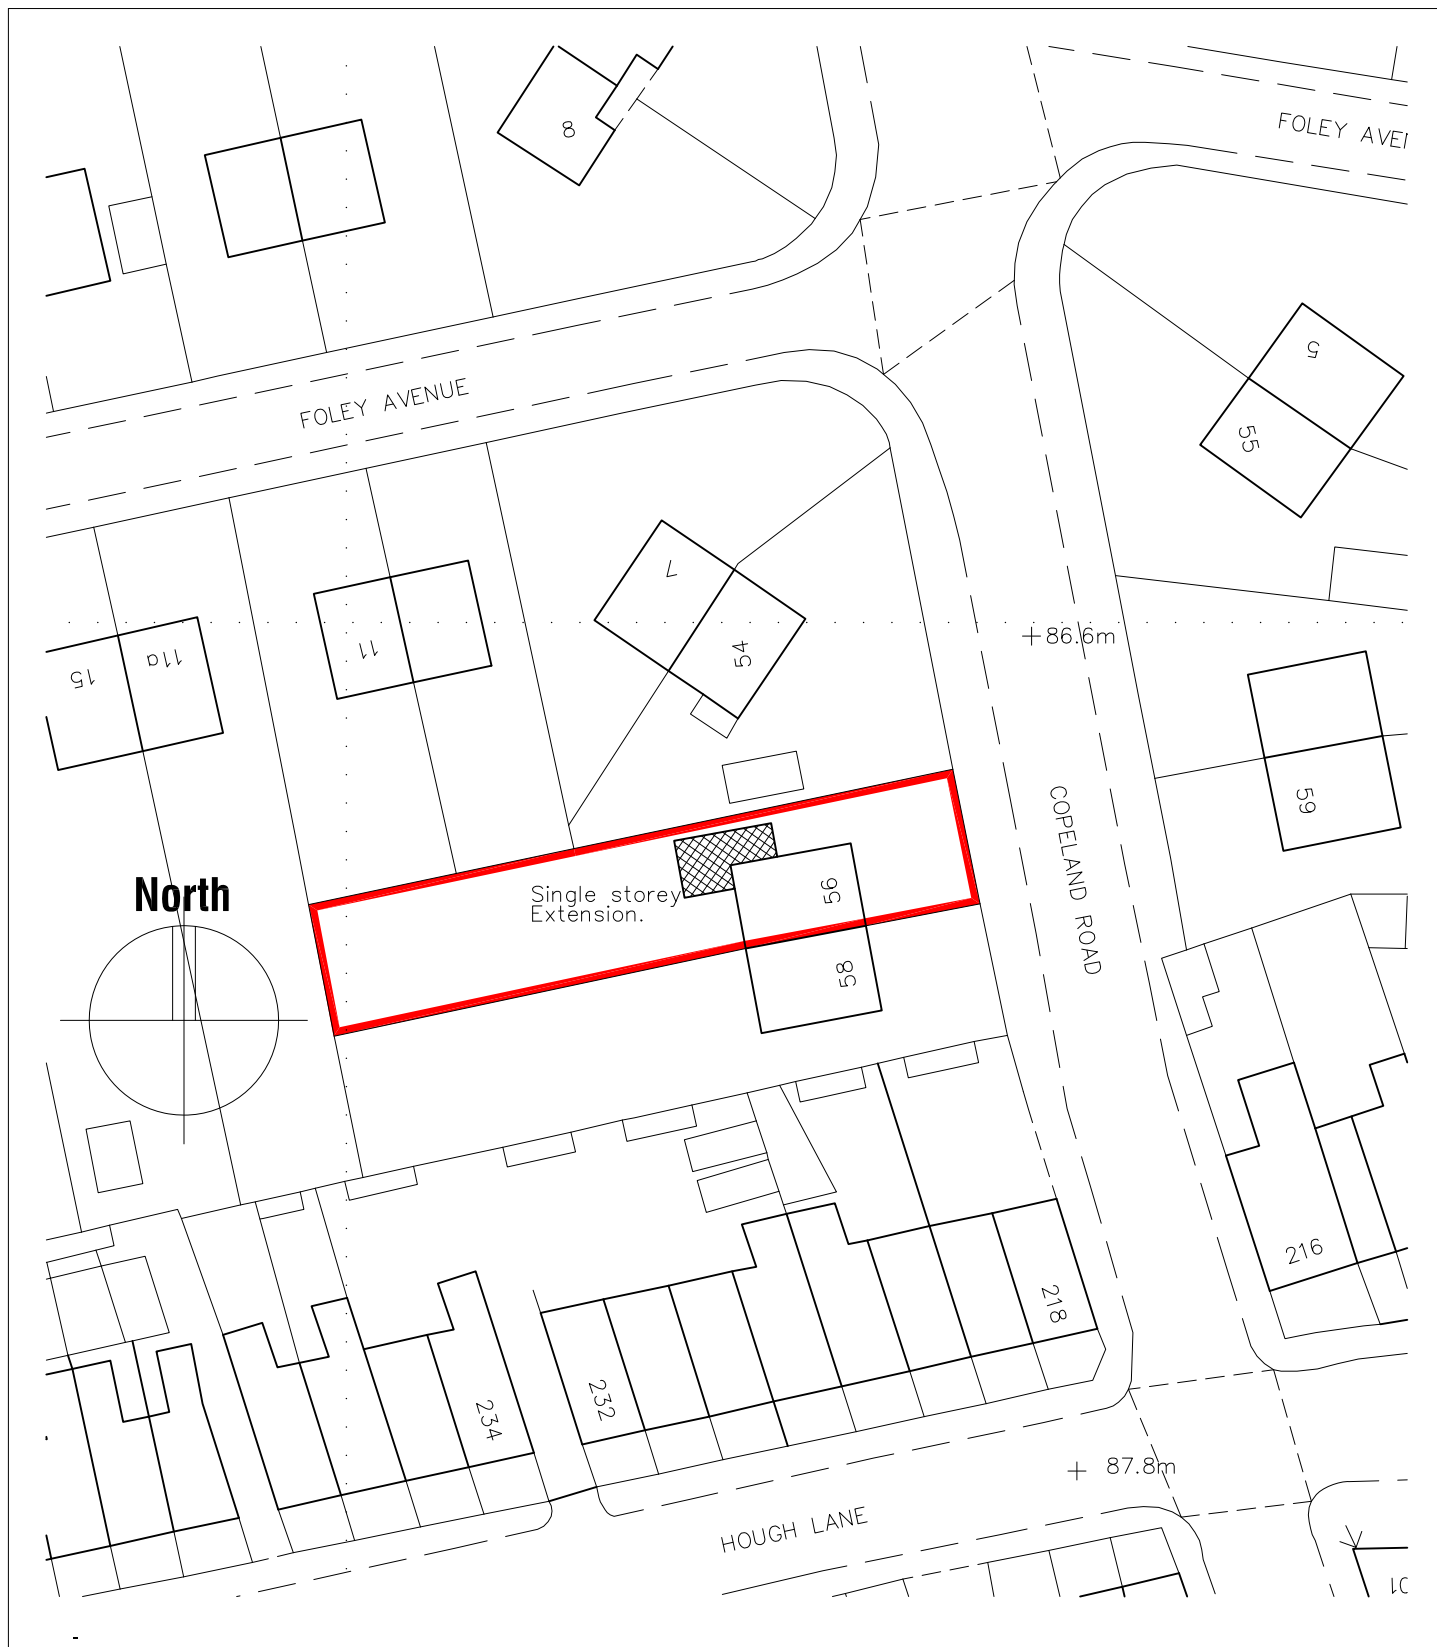

56 COPELAND ROAD, WOMBWELL,
BARNSELY,
S73 8TA.

BLOCK PLAN

Ref: 201528

Date: APRIL 2016

Scale: 1:500 @ A4

Drwg No: 04



JE Architectural Ltd
23 Windmill Road, Wombwell,
Barnsley, S73 8PW.
Tel: 01226 754507
Email: jealtd@btconnect.com

This drawing and the copyright is the Architectural Company's property and maybe used or reproduced only by agreement. All Dimensions in Millimetres Unless specified otherwise and subject to verification on site.