
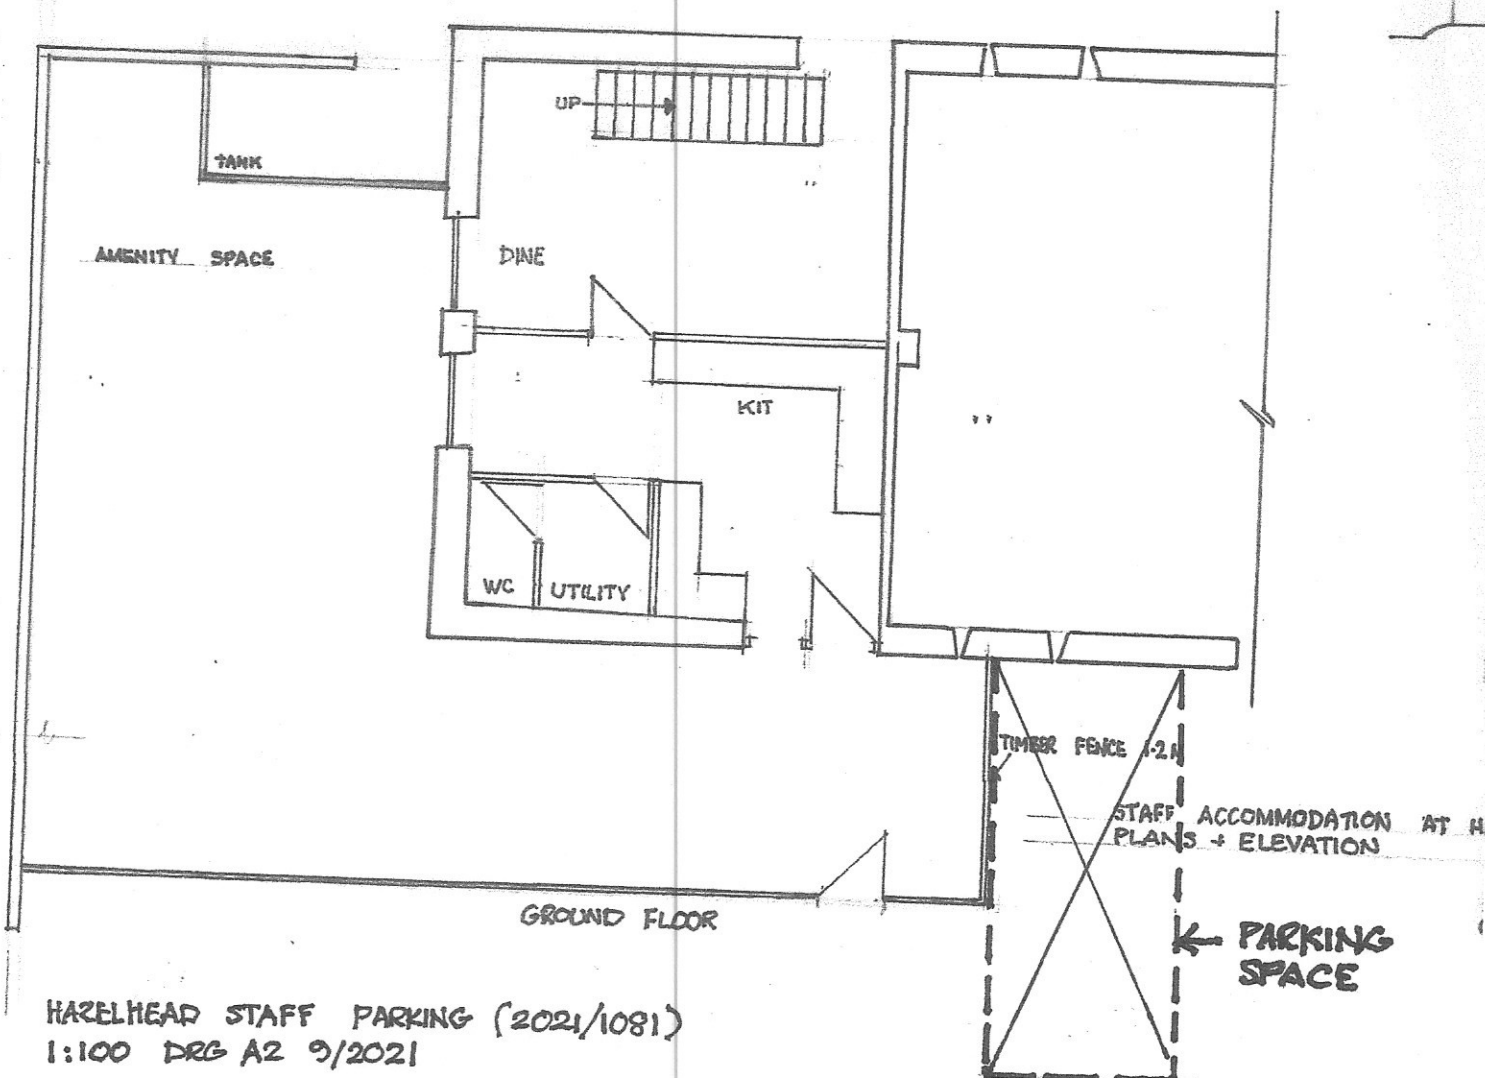


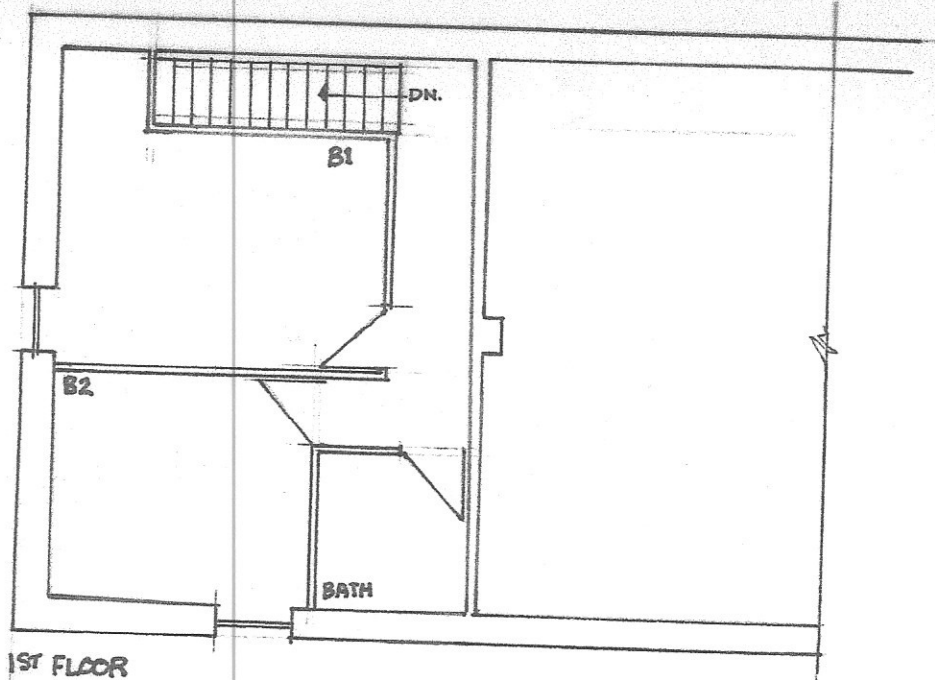

HAZELHEAD STAFF PARKING (2021/1081)
1:100 DRG A2 9/2021

Michael A. Clynych
Architect, Town Planner, Property Consultant
DIP.ARCH. DIP. T.P. A.R.I.B.A. F.R.S.A.

14 Huddersfield Road, Ingbirchworth, Penistone
Sheffield S36 7GF

Tel: 01226 766308