


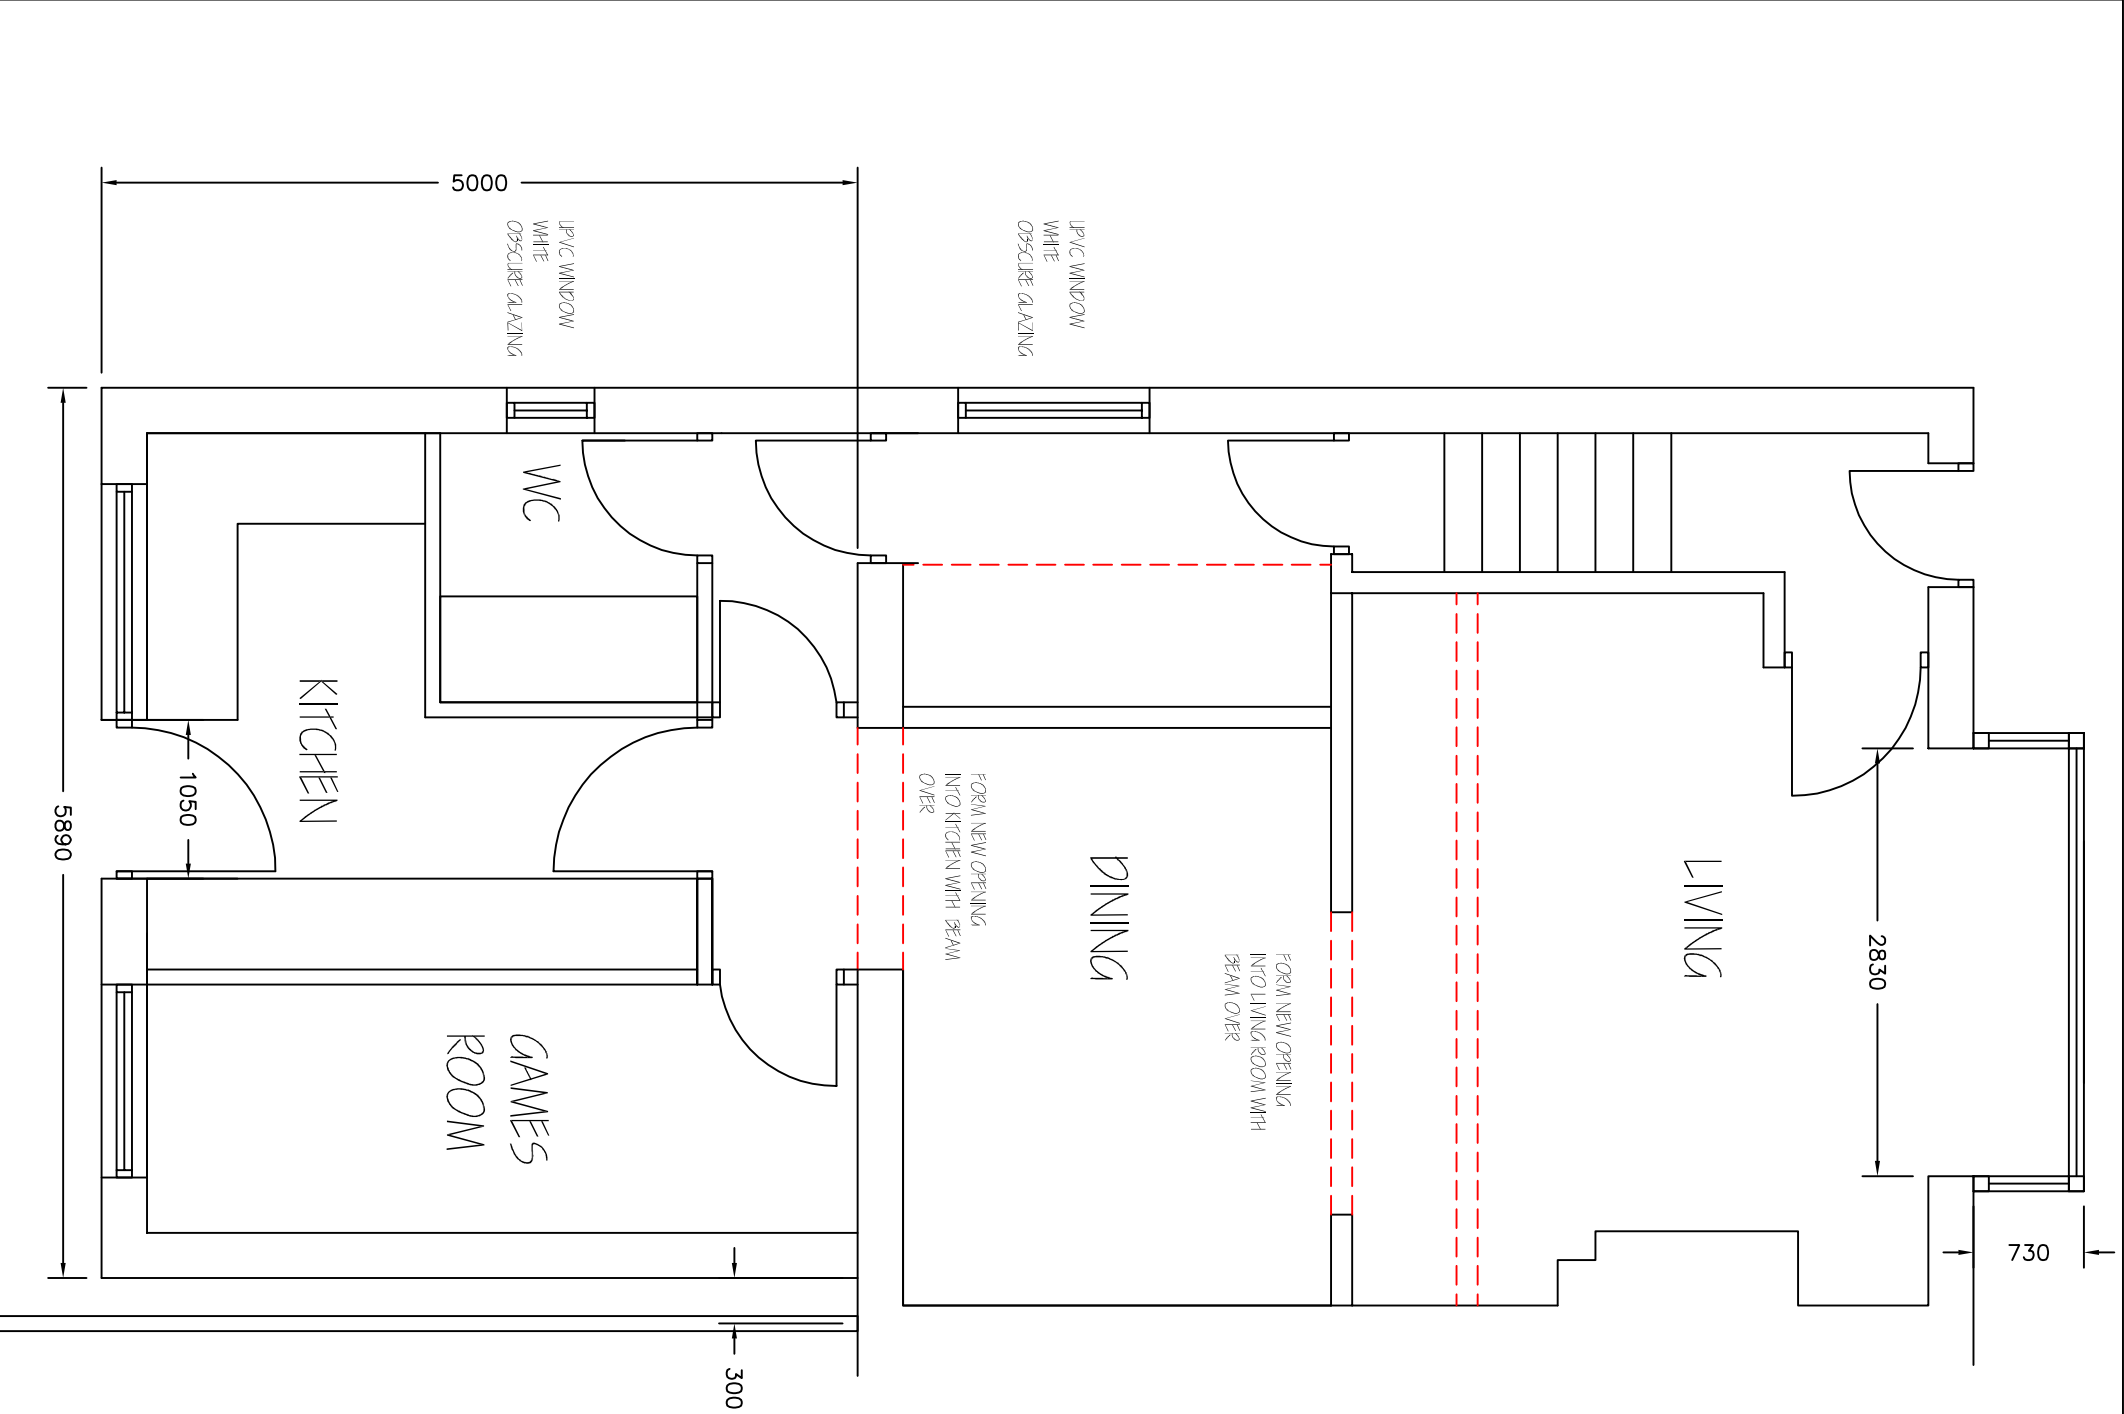

Revisions	A. A----	00-00-00
This drawing is for planning permission only and is not a construction drawing.		
Drawing Title	PROPOSED-GROUND-FLOOR	
Job No. - Dwg No.	MCV/2014/8	-
Client:	28 STEAD LANE HOVLAND COMMON S74 OAE	
Scale.	1:50	