


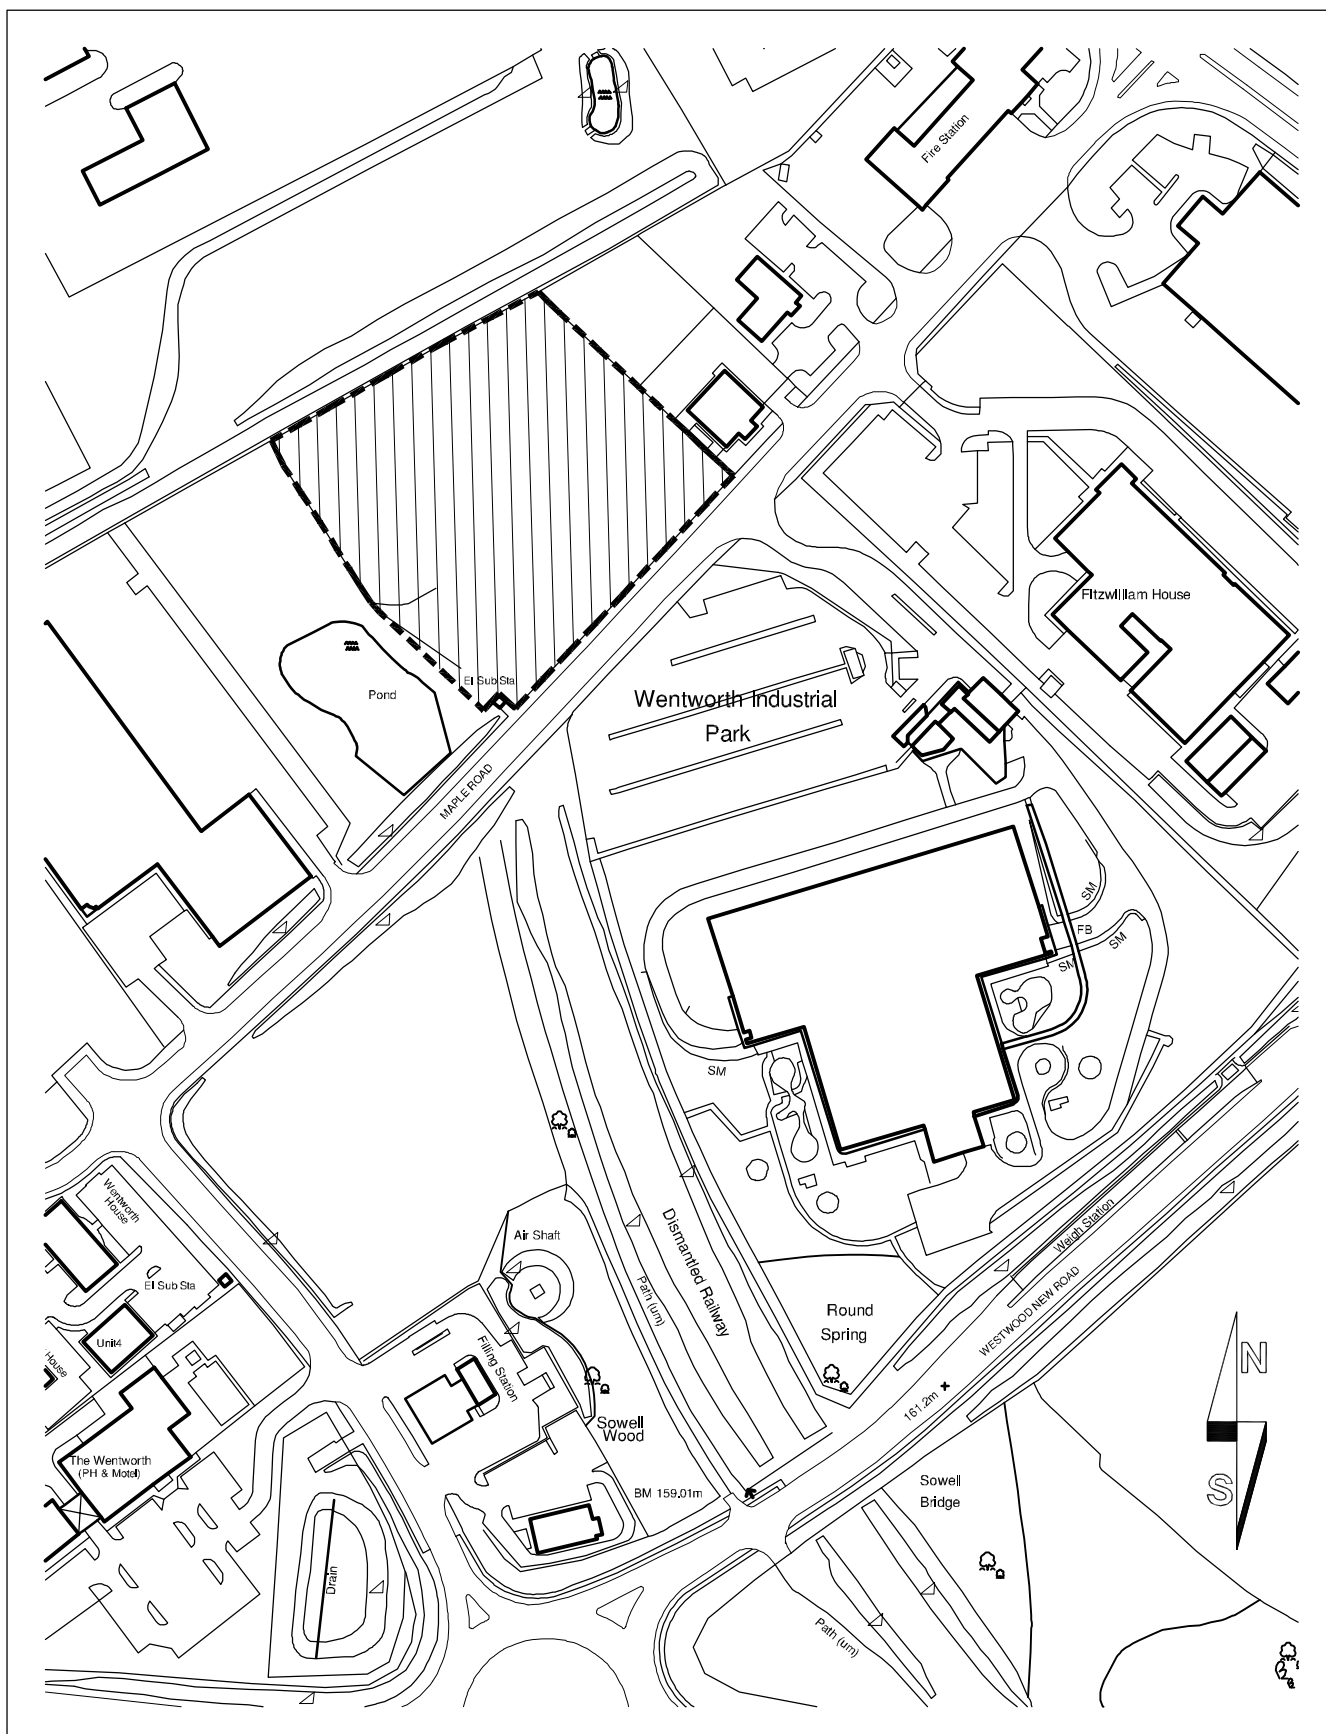

FIRTH PARTNERSHIP

**ARCHITECTS - QUANTITY SURVEYORS -
PROJECT MANAGEMENT CONSULTANTS**

**15 REGENT STREET
BARNSELY, SOUTH YORKSHIRE
S70 2EG**

tel: 01 226 206021

fax: 01 226 240220

web: www.firthpartnership.co.uk

e-mail: administrator@firth.co.uk

CLIENT JIMMY'S WHOLESALE FIREWORKS

**PROJECT PROPOSED DEVELOPMENT
MAPLE ROAD, TANKERSLEY**

**DRAWING LOCATION PLAN
TITLE**

**SCALES
1:2500**

**DATE
15.01.07**

**DRAWN
CAE**

CHKD

**DRG. NO.
2179/101**

REV

