
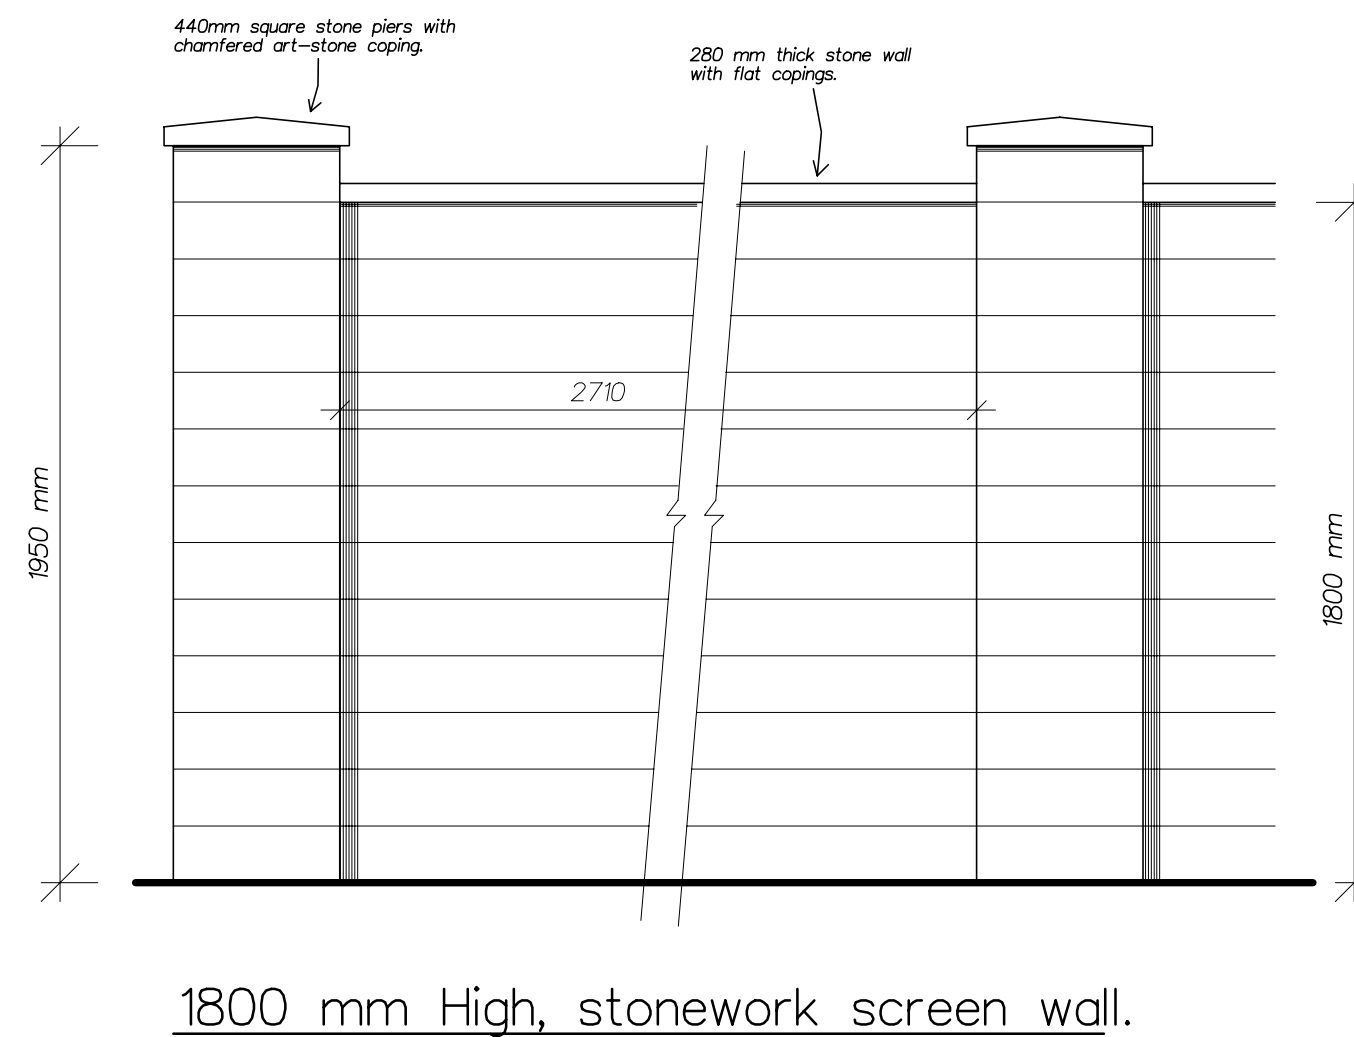
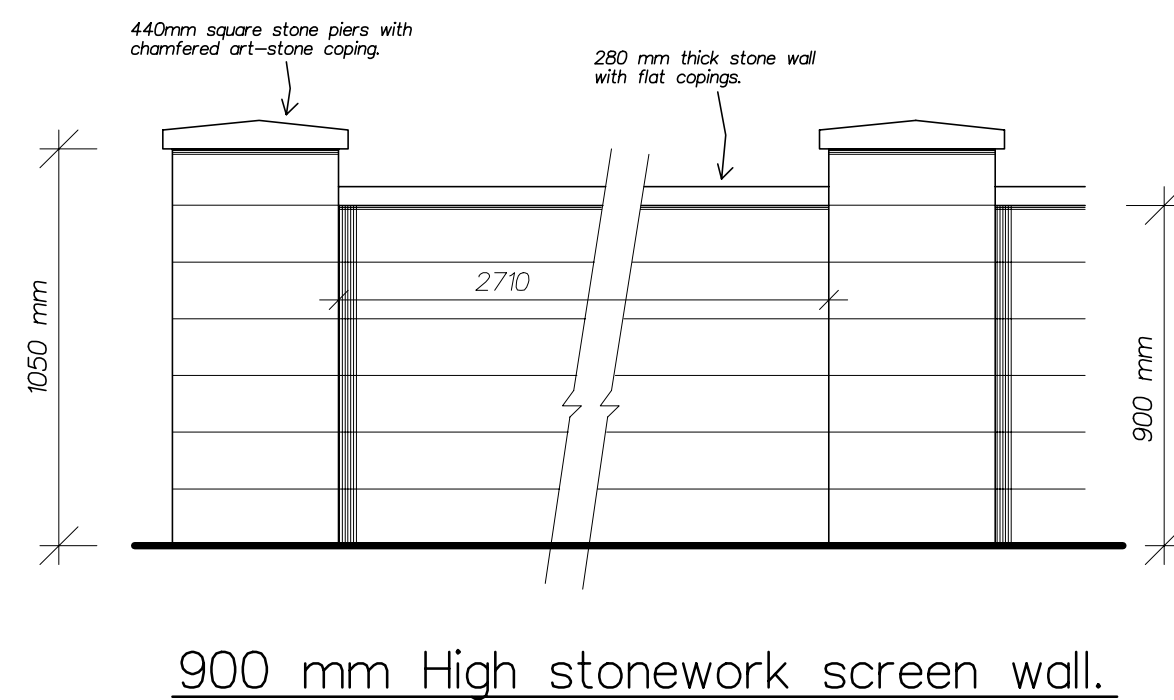
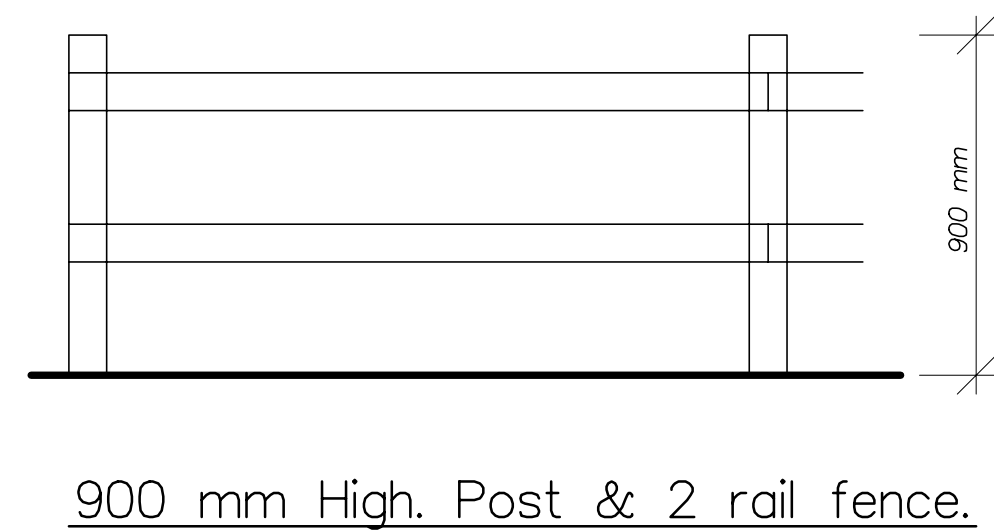
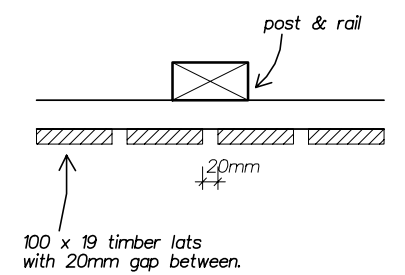
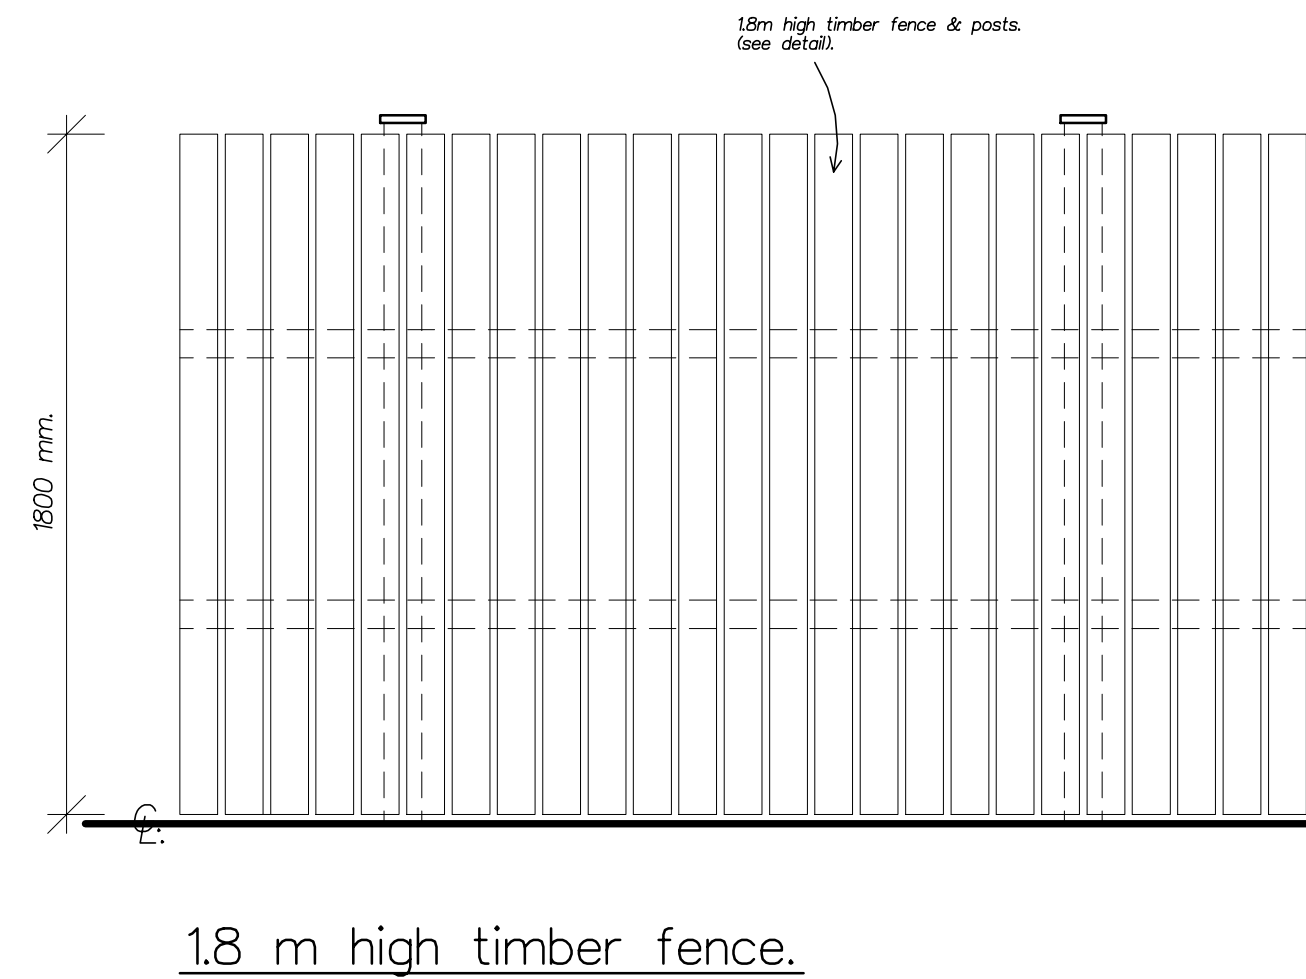
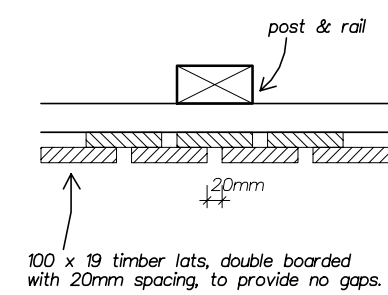


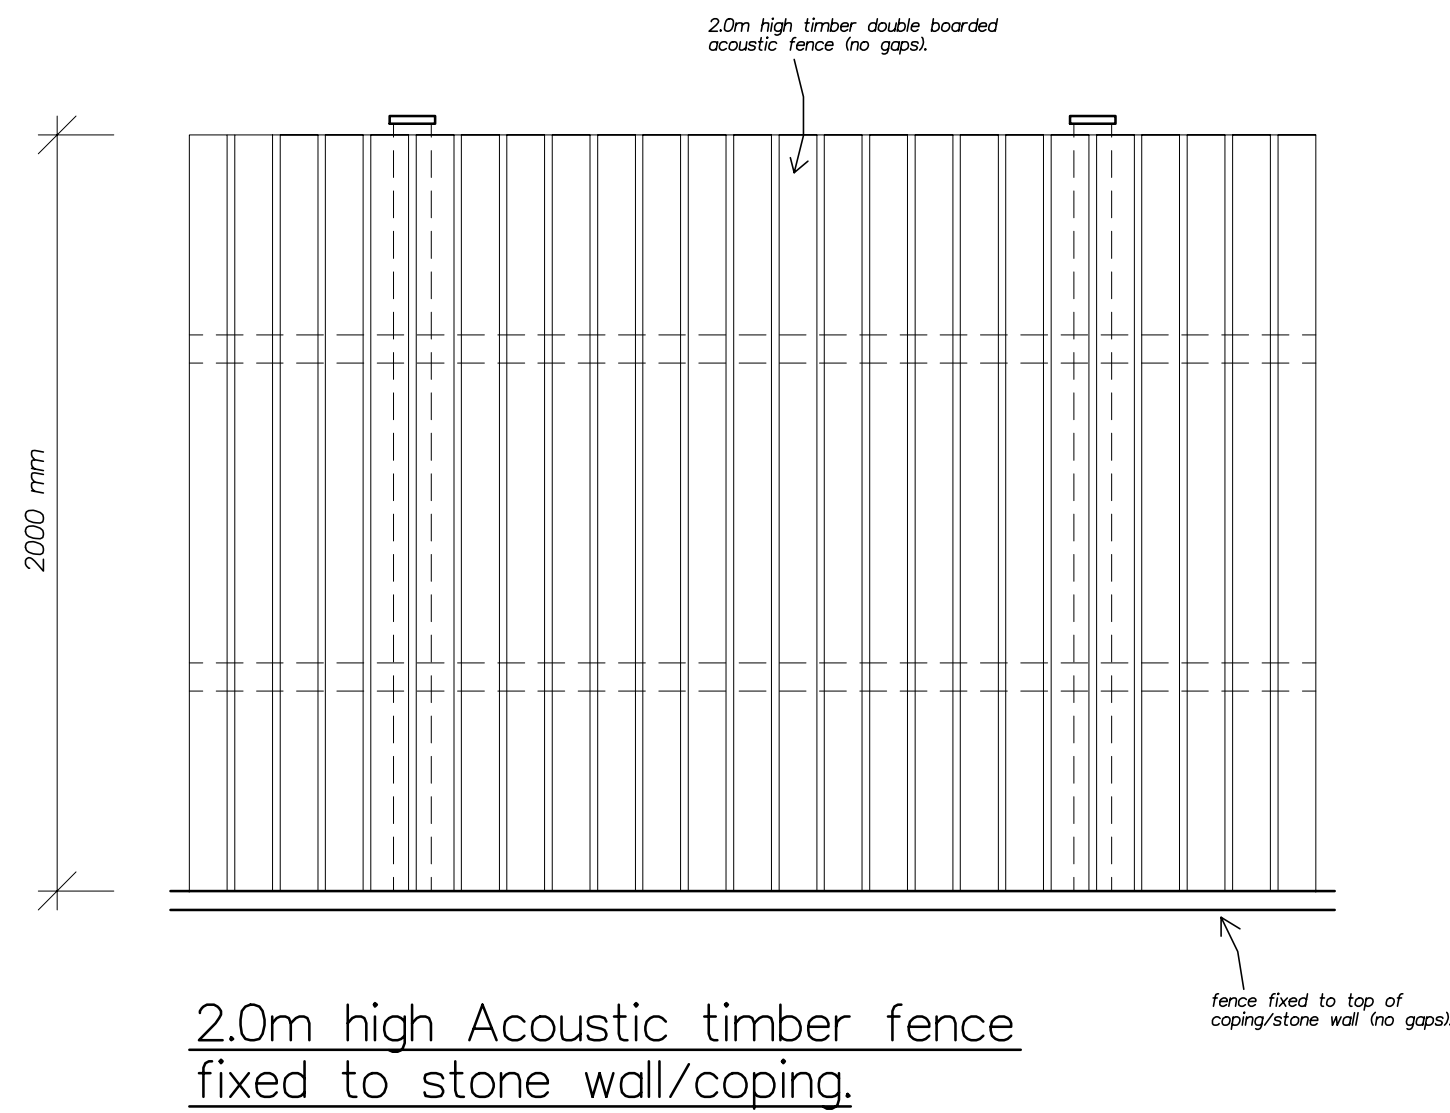

<i>Arncliffe</i> ARNCLIFFE HOMES LIMITED Arncliffe House, Bramley Grange, Thorner, Leeds LS14 3DW. Tel: 0113 237 5900 Fax: 0113 265 4458
Proposed Residential Development HALIFAX ROAD, THURGOLAND.
FENCING DETAILS,
SCALE 1:20 DATE 09/03/2021 DRAWN iandi
DRG. No. 292/FD/1 REV.