




# Elevations 1:100

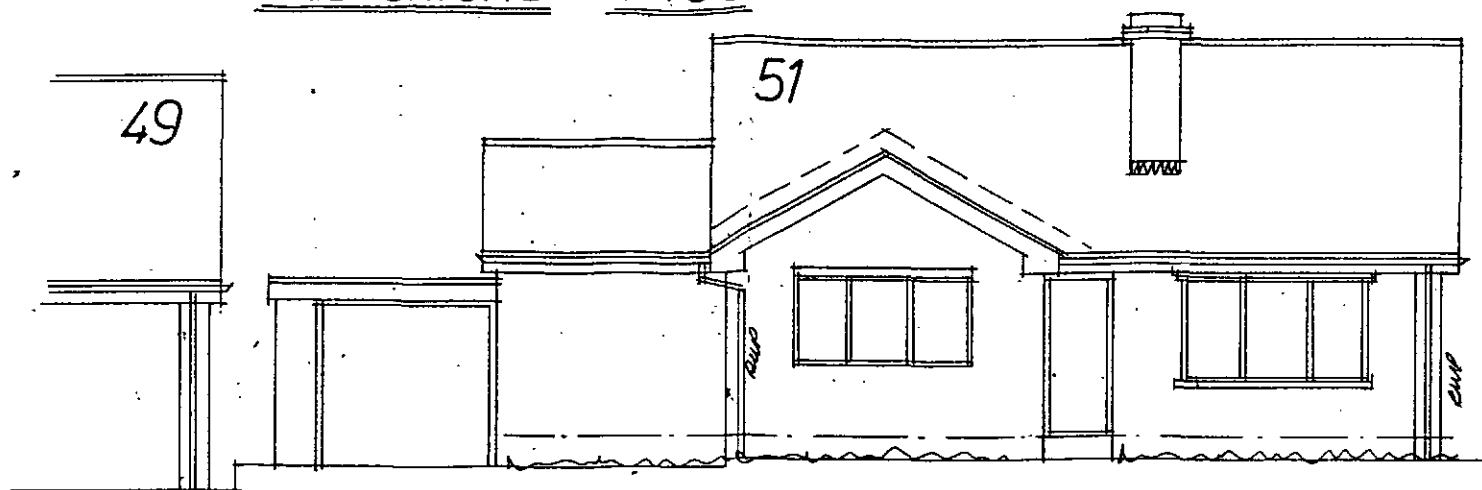


Front

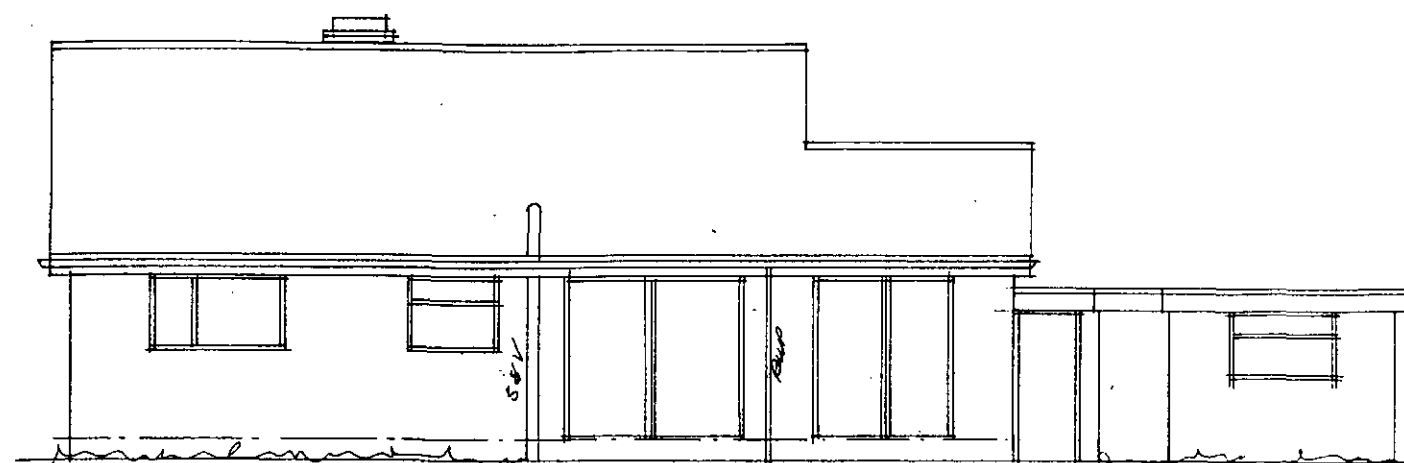

Rear

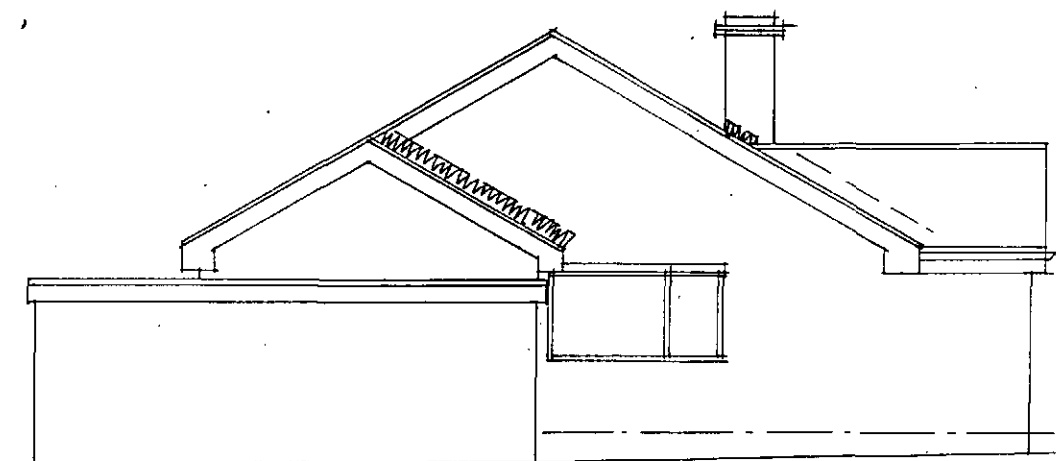

Side

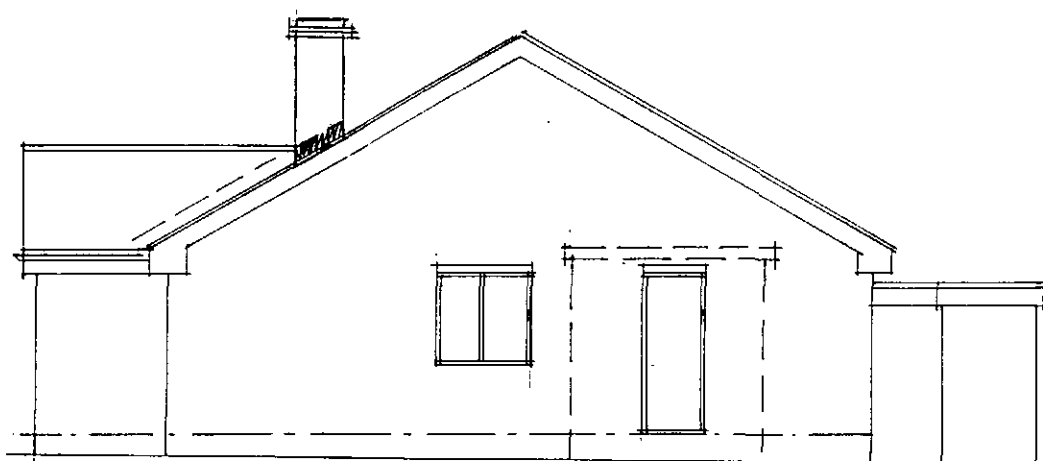


Side

To  
STURROVE

To  
DODWORTH

To  
BARNLEY

To  
GILROYD

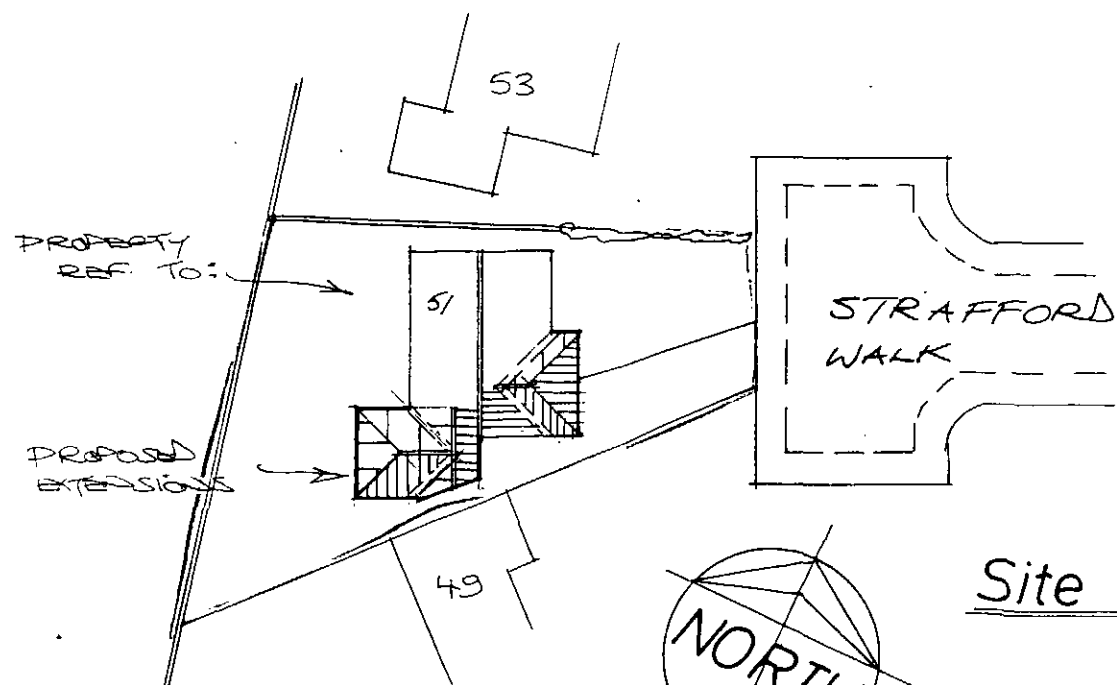


Site Layout 1:500

| Rev | Notes | Date |
|-----|-------|------|
|     |       |      |


**Garry Greetham Associates Ltd**  
 Residential Design Consultant  
 Westwood House  
 18 Carr Lane  
 Tankersley  
 Barnsley S75 3BE  
 Tel(01226)746573

|                                                                  |                                               |
|------------------------------------------------------------------|-----------------------------------------------|
| PROJECT                                                          | Various Extensions                            |
| CLIENT                                                           | Mr. & Mrs. S. Rouse                           |
| TITLE                                                            | Elevations as Existing                        |
| ADDRESS                                                          | 51 Trafford Walk, Dodworth, Barnsley. S75 3RB |
| DRAWN BY                                                         | ggg                                           |
| SCALE                                                            | as shown DATE Nov 12                          |
| DRAWING No                                                       | 763-01 REV                                    |
| Member of the Chartered Institute of Architectural Technologists |                                               |


# Elevations 1:100

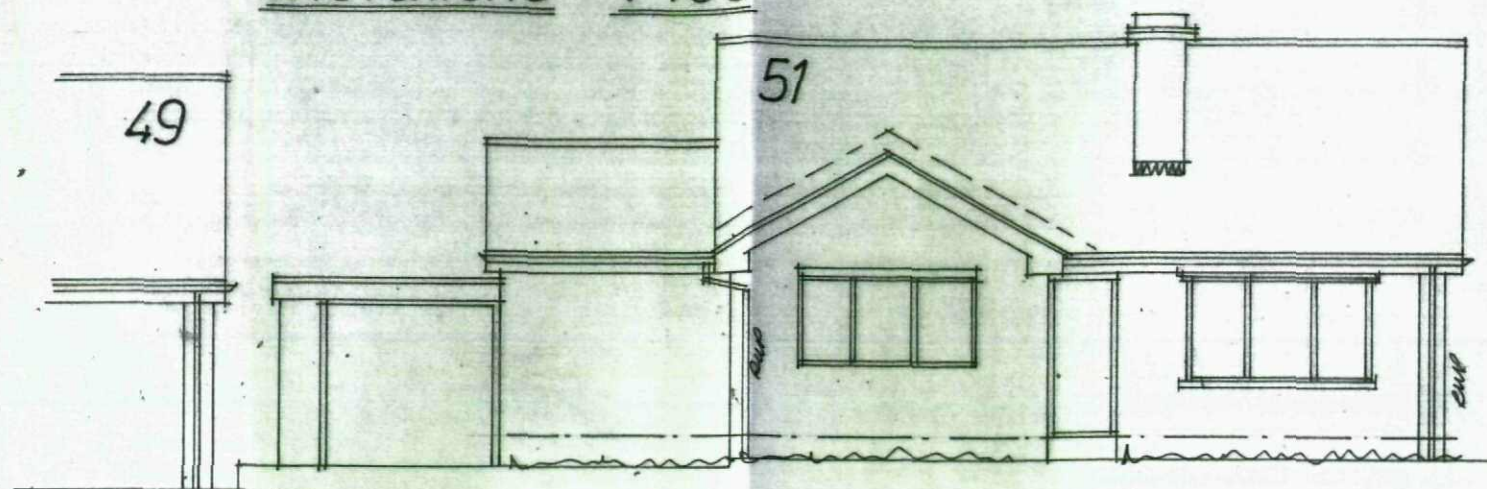


Front

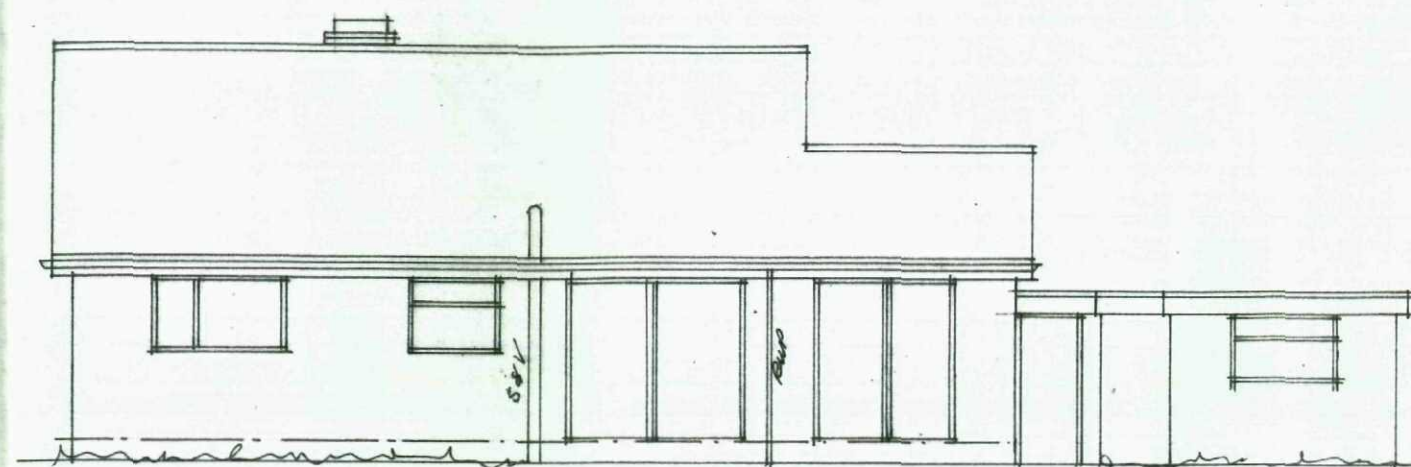

Rear

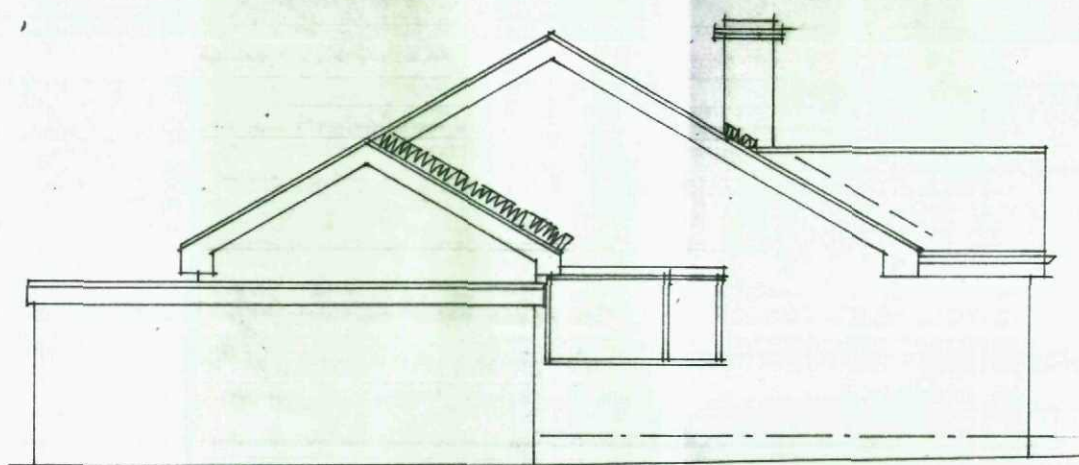


Side

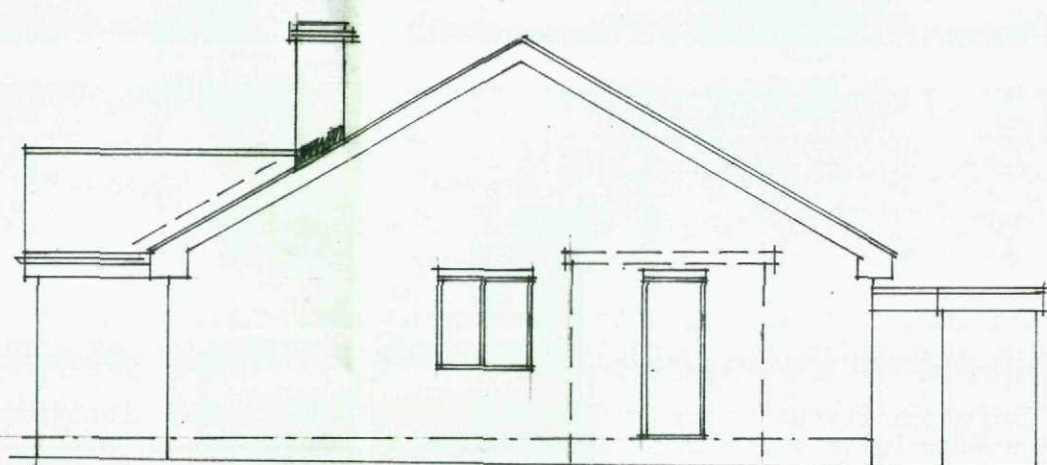

Side

To  
DODWORTH  
To  
BARNLEY  
To  
GILROYD  
HIGH ST.  
B60 99

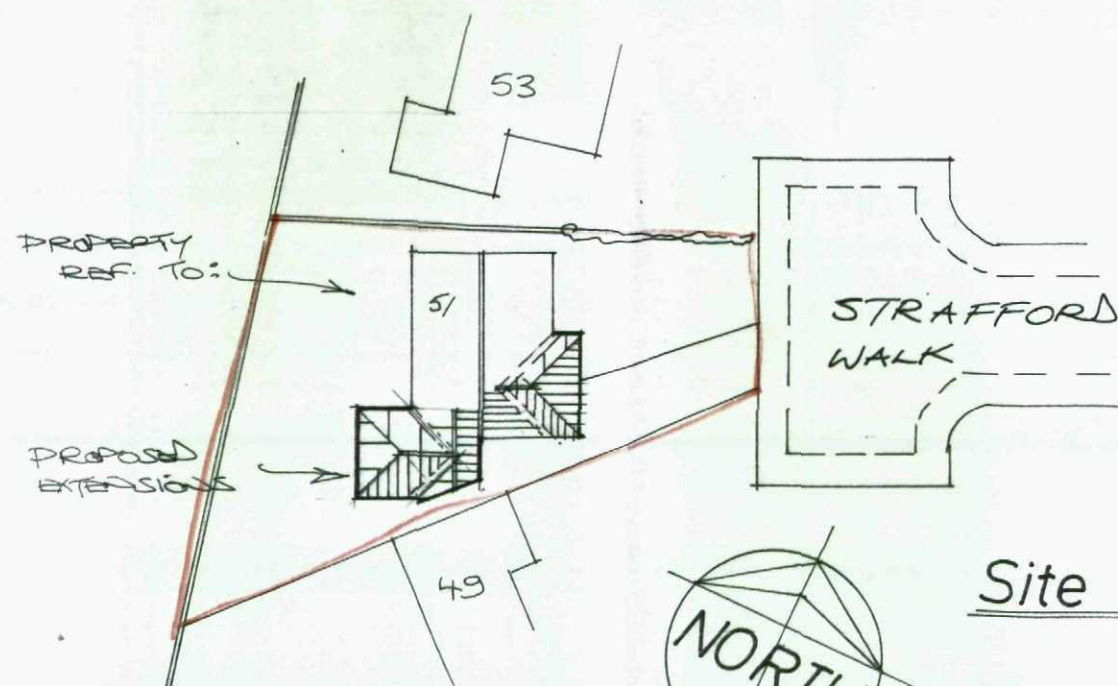

Site Layout 1:500

| Rev | Notes | Date |
|-----|-------|------|
|     |       |      |

**Garry Greetham Associates Ltd**  
Residential Design Consultant  
Westwood House  
18 Carr Lane  
Tankersley  
Barnsley S75 3BE  
Tel(01226)746573

|            |                                               |
|------------|-----------------------------------------------|
| PROJECT    | Various Extensions                            |
| CLIENT     | Mr. & Mrs. S. Rouse                           |
| TITLE      | Elevations as Existing                        |
| ADDRESS    | 51 Trafford Walk, Dodworth, Barnsley. S75 3RB |
| DRAWN BY   | ggg                                           |
| SCALE      | as shown                                      |
| DATE       | Nov 12                                        |
| DRAWING No | 763-01                                        |
| REV        |                                               |

Member of the Chartered Institute of Architectural Technologists